



Site Section AA Scale 1:500

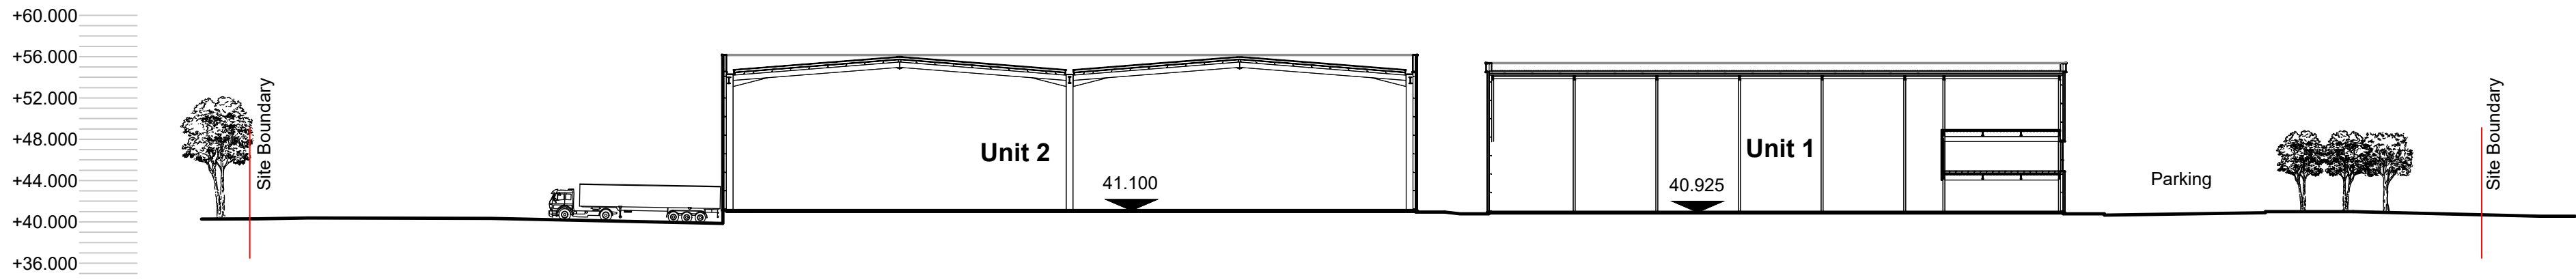


Site Section BB Scale 1:500

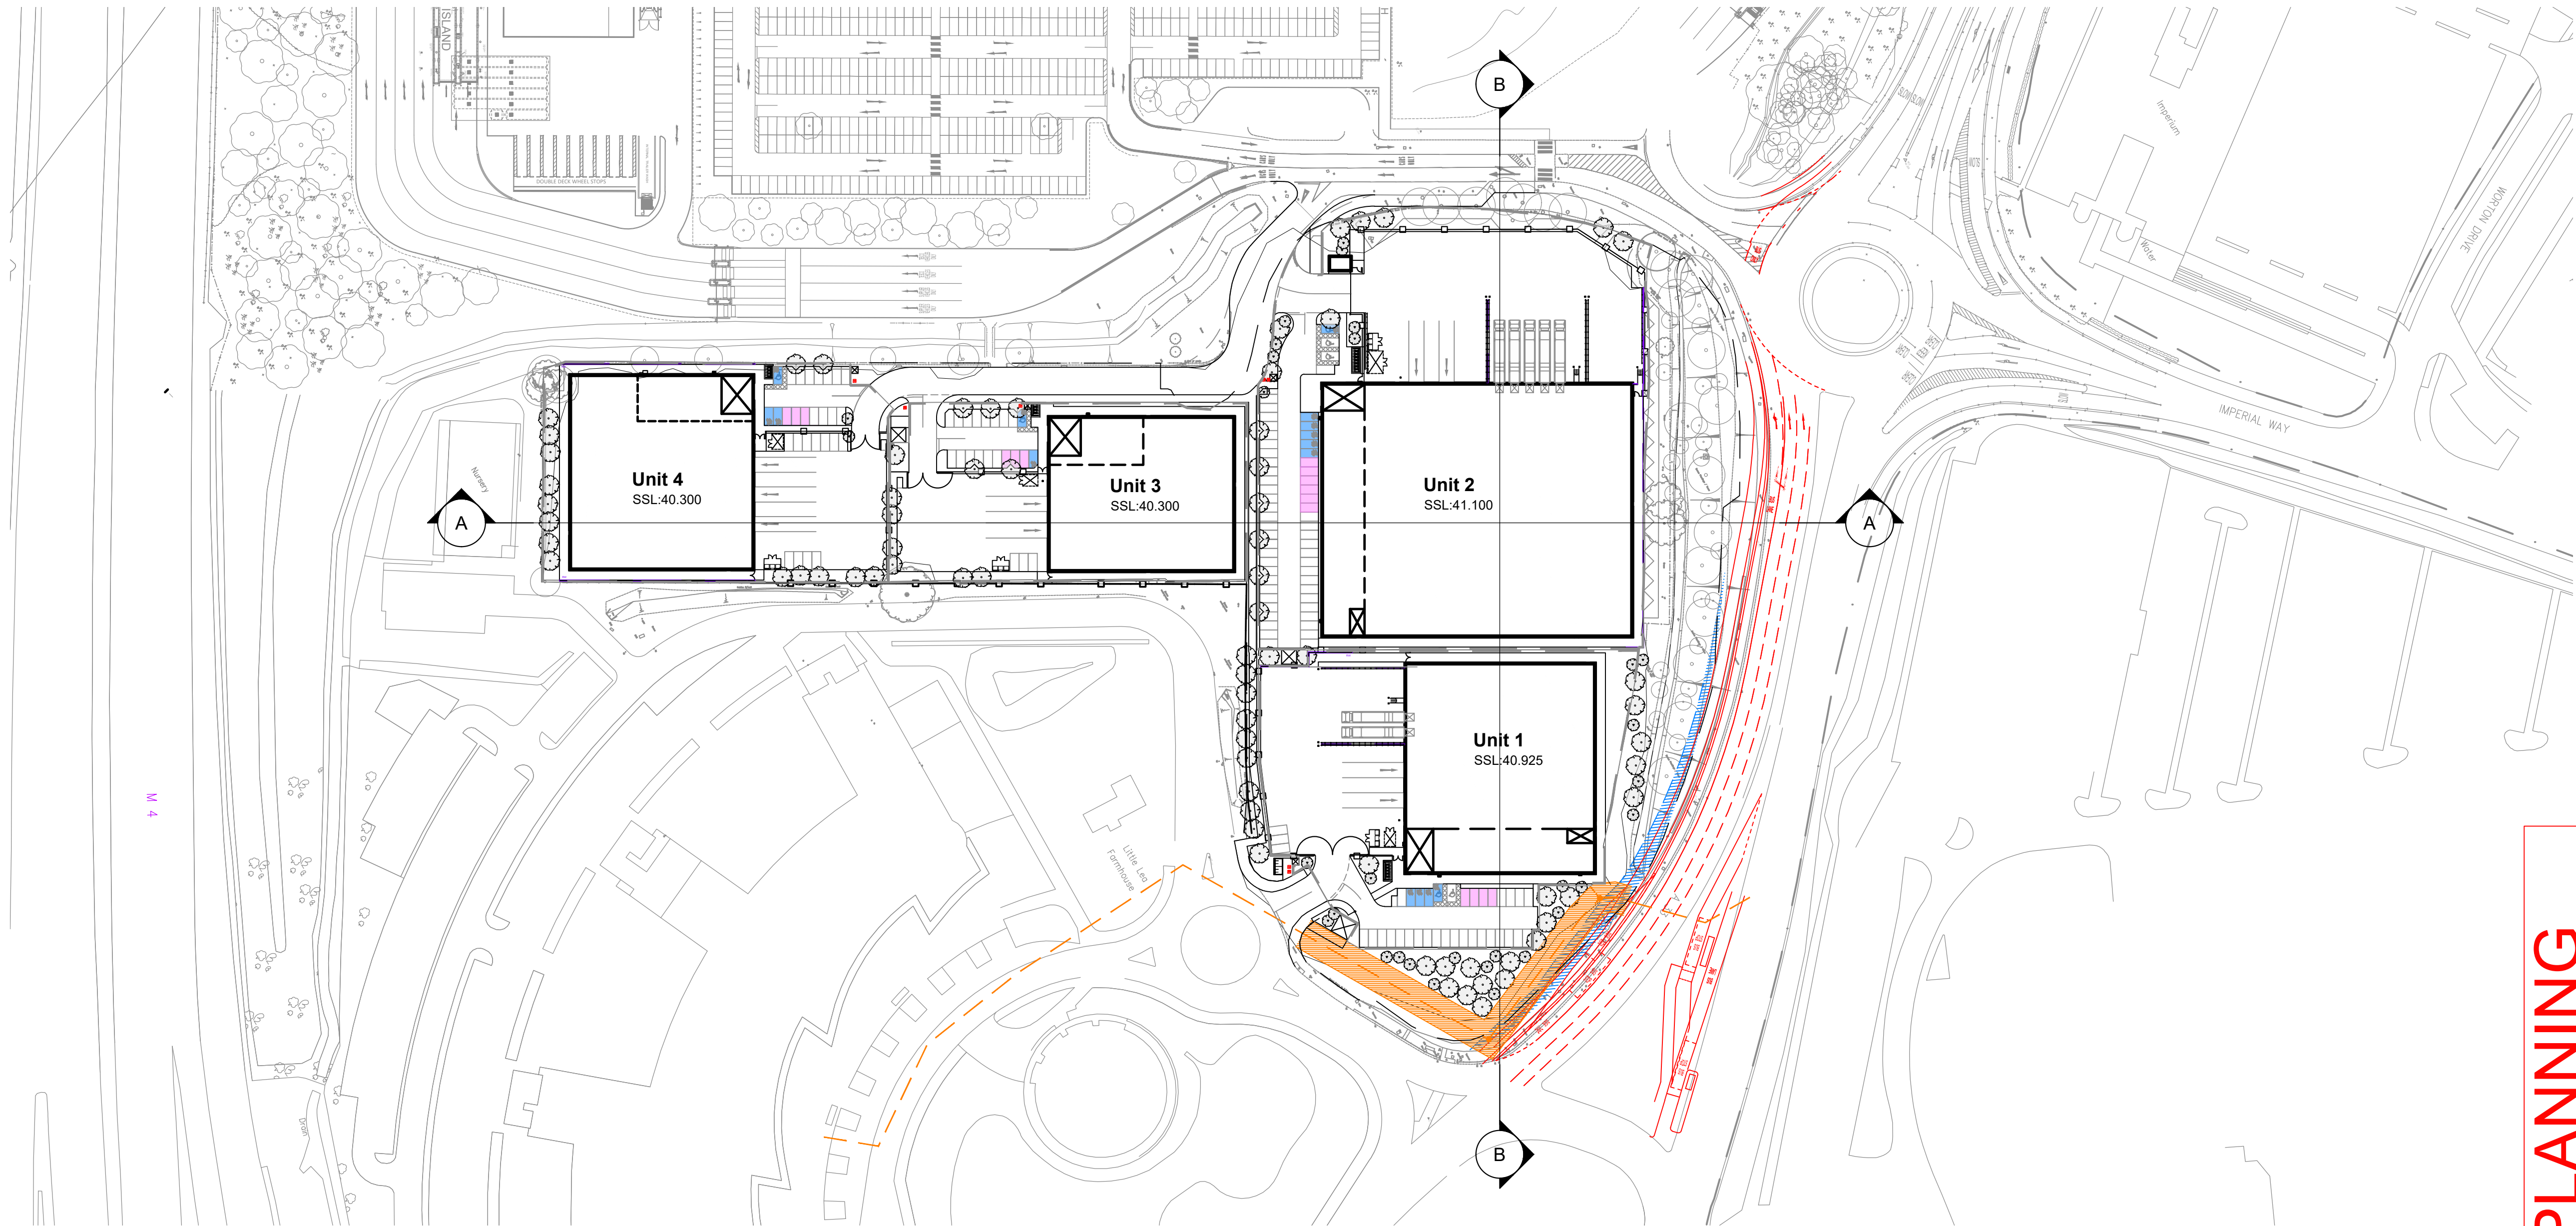

- Dimensions are in millimeters, unless stated otherwise.
- Scaling of this drawing is not recommended.
- It is the recipient's responsibility to print this document to the correct scale.
- All relevant drawings and specifications should be read in conjunction with this drawing.

- Layout to be confirmed

C1 - Revision reference

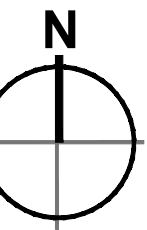

PLANNING

THIS DRAWING IS TO BE USED FOR THE STATED PURPOSE ONLY AND SHOULD NOT BE USED FOR ANY OTHER

P01	Initial Issue	AW	LF	09.04.25
rev	amendments	by	ckd	date

Reading International Logistics Park

Site Sections AA & BB

LOD 1	LOI 1
-------	-------

GRAFTONGATE



RIBA PoW Stage:	4 - Technical Design
Document Suitability:	S2
Drawn / Checked:	AW / LF
Date:	09.04.2025
Scale:	Shown A1
UMC Project Number:	23545
Document Reference:	Drawing no: Revision:
23545 - UMC - SI01 - SI - DR - A	0203 P01