




- Dimensions are in millimeters, unless stated otherwise.
- Scaling of this drawing is not recommended.
- It is the recipient's responsibility to print this document to the correct scale.
- All relevant drawings and specifications should be read in conjunction with this drawing.

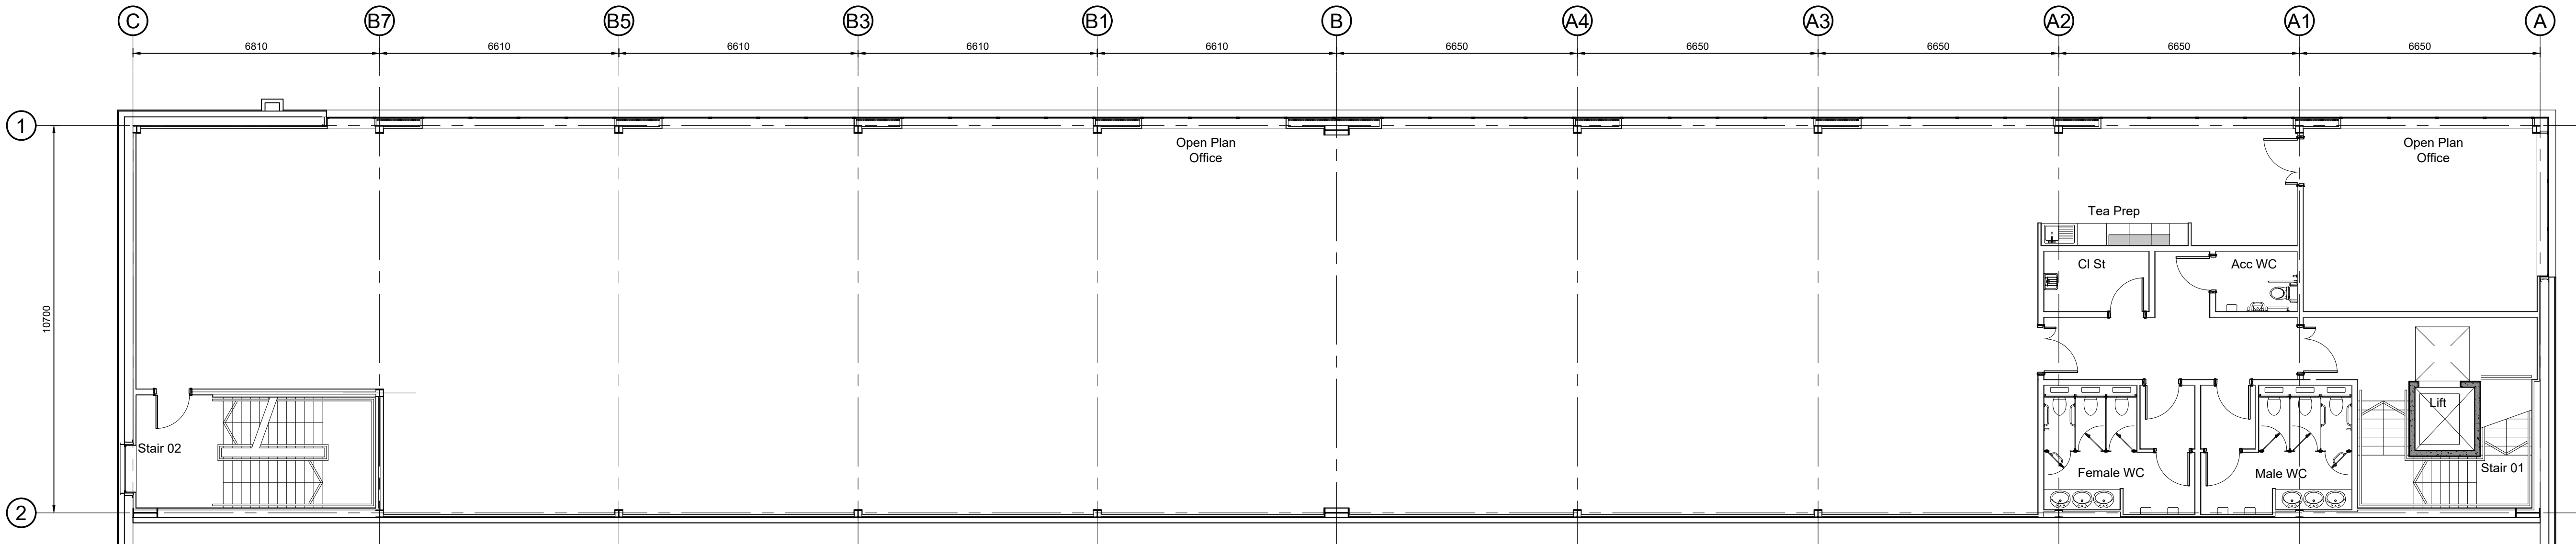

First Floor Office Plan (+4m FFL) - Scale 1:100

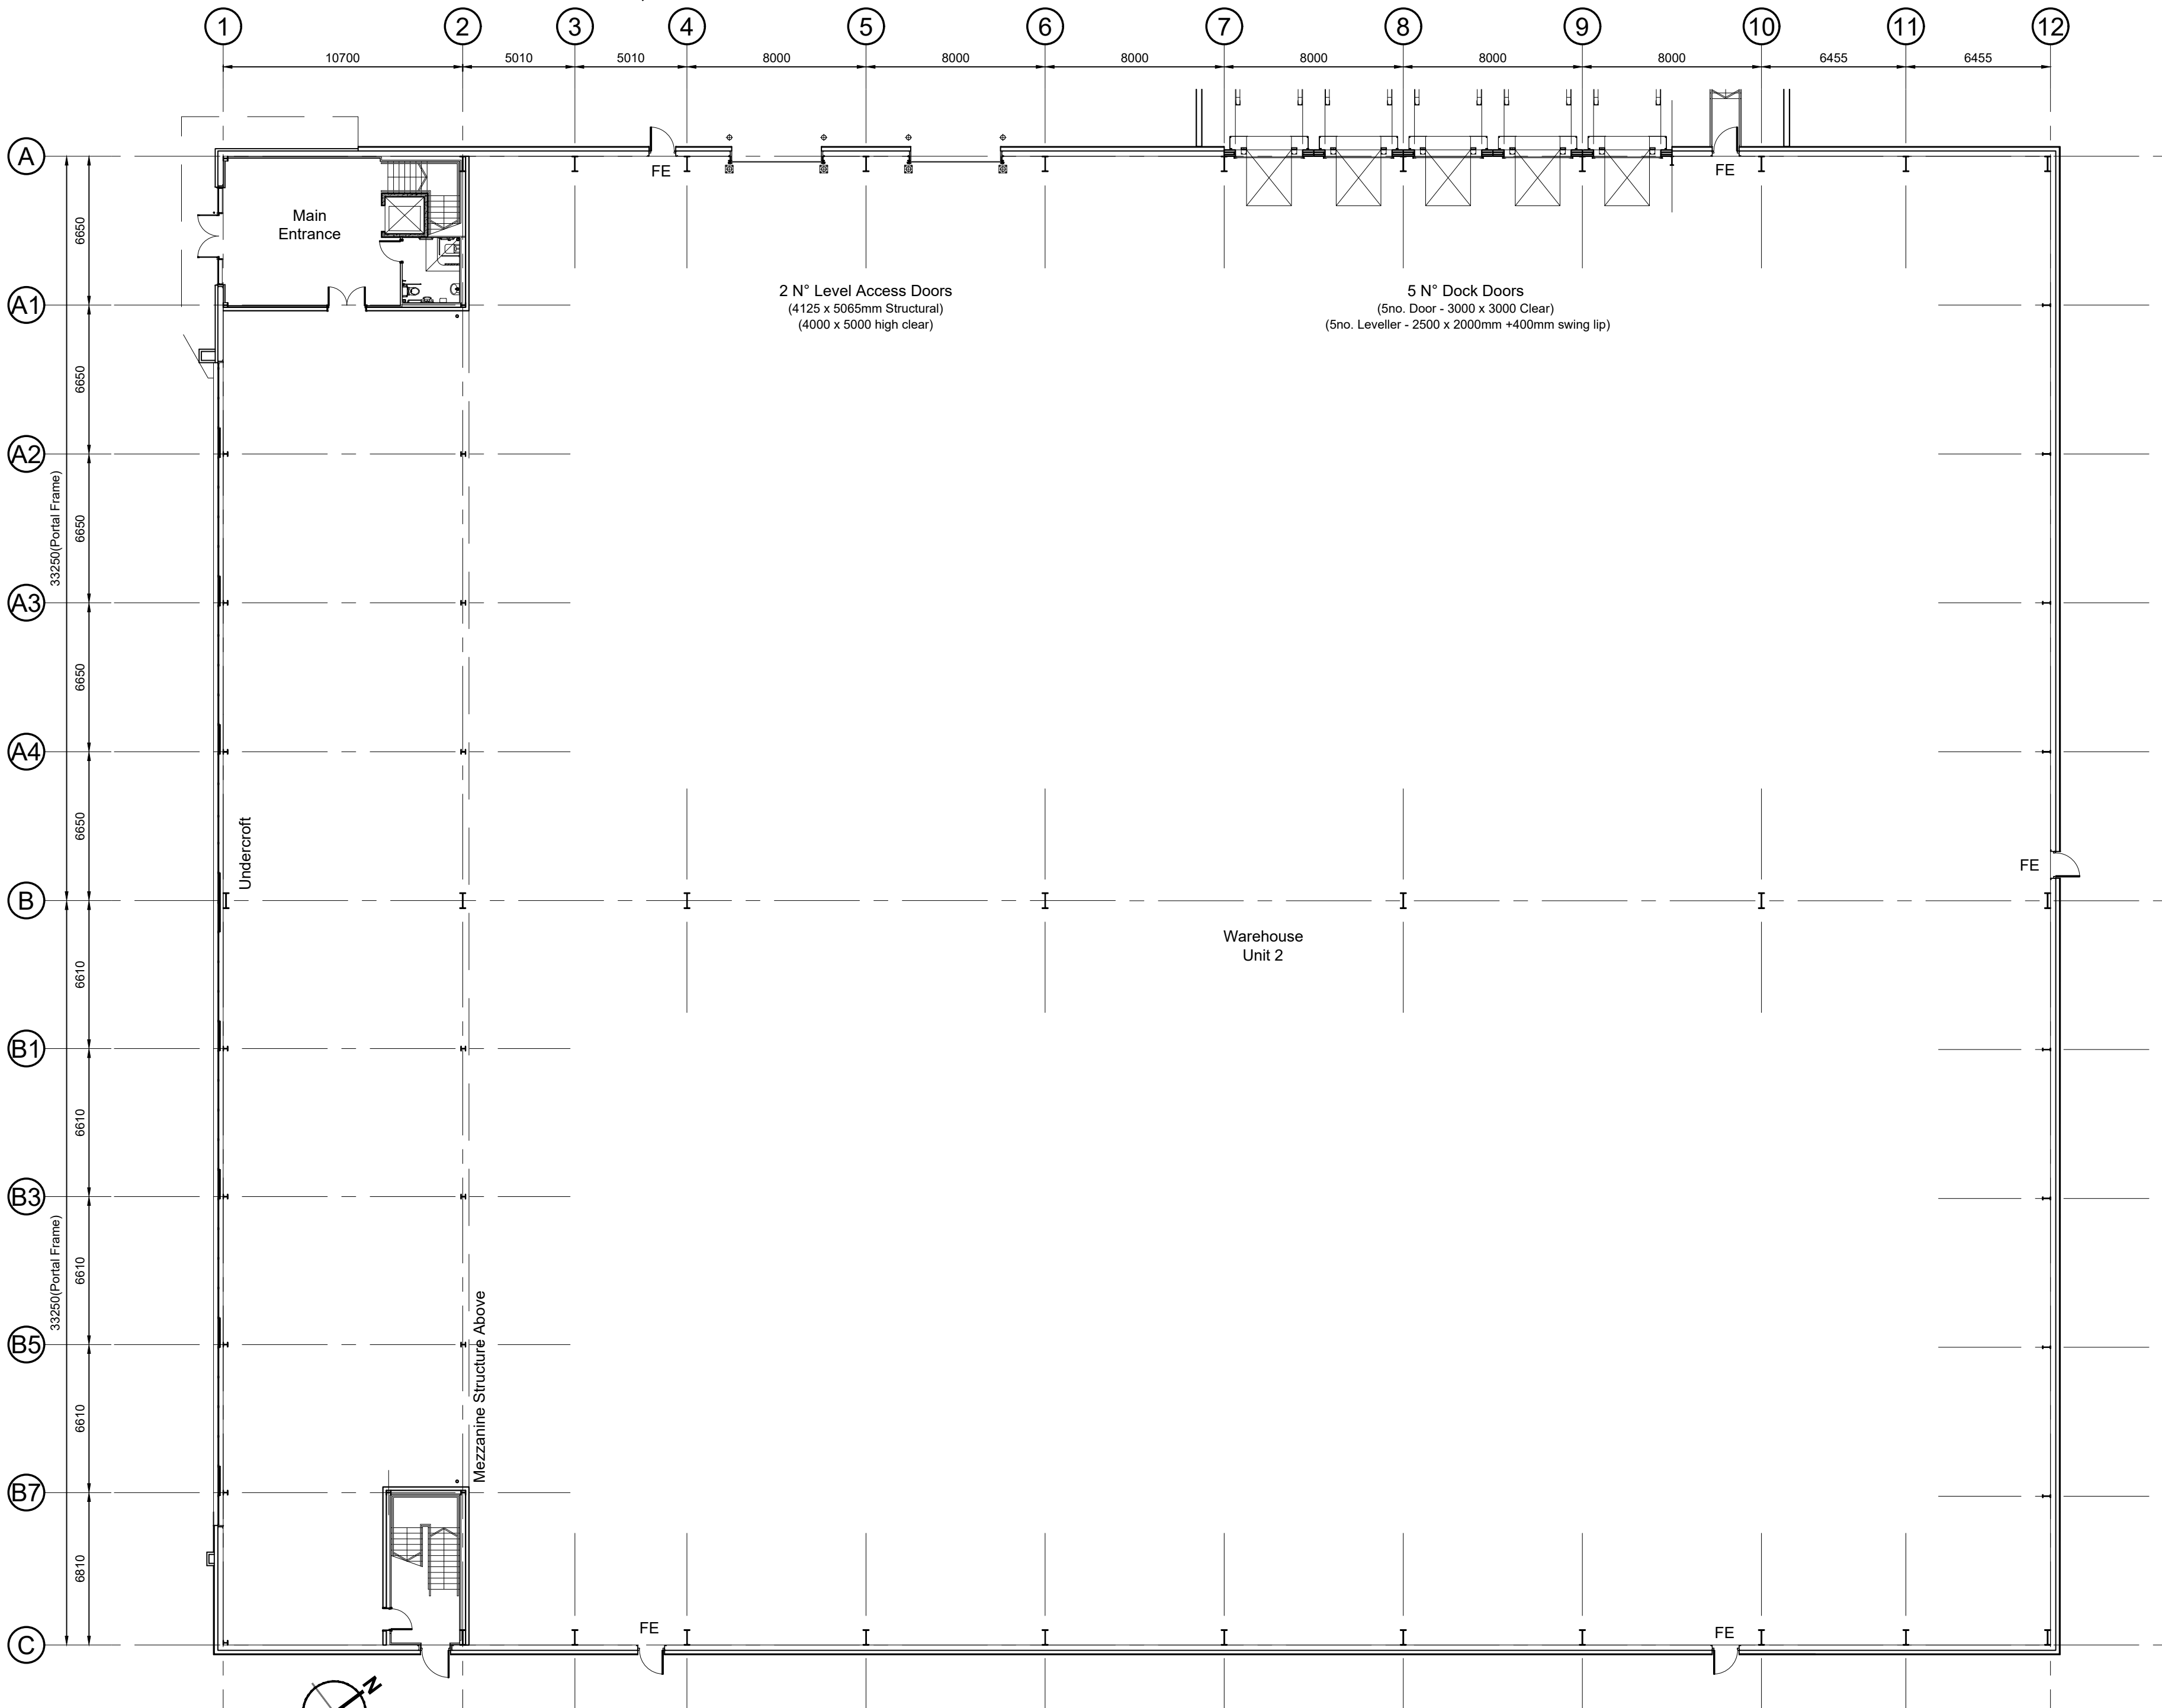

Ground Floor Layout Scale 1:200

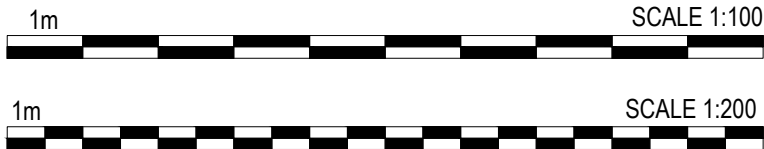

PLANNING
THIS DRAWING IS TO BE USED FOR THE STATED PURPOSE
ONLY AND SHOULD NOT BE USED FOR ANY OTHER

P01	Initial Issue	PD	LF	03.04.25
rev	amendments	by	ckd	date

Reading International Logistics Park

Unit 2 - Building Plan

LOD 3	LOI 3
-------	-------



RIBA PoW Stage:	4 - Technical Design
Document Suitability:	S2
Drawn / Checked:	PD / LF
Date:	15.03.2024
Scale:	1:200 A1
UMC Project Number:	23545
Document Reference:	Drawing no: Revision:
23545 - UMC - 0200 - ZZ - DR - A	0220 P01