




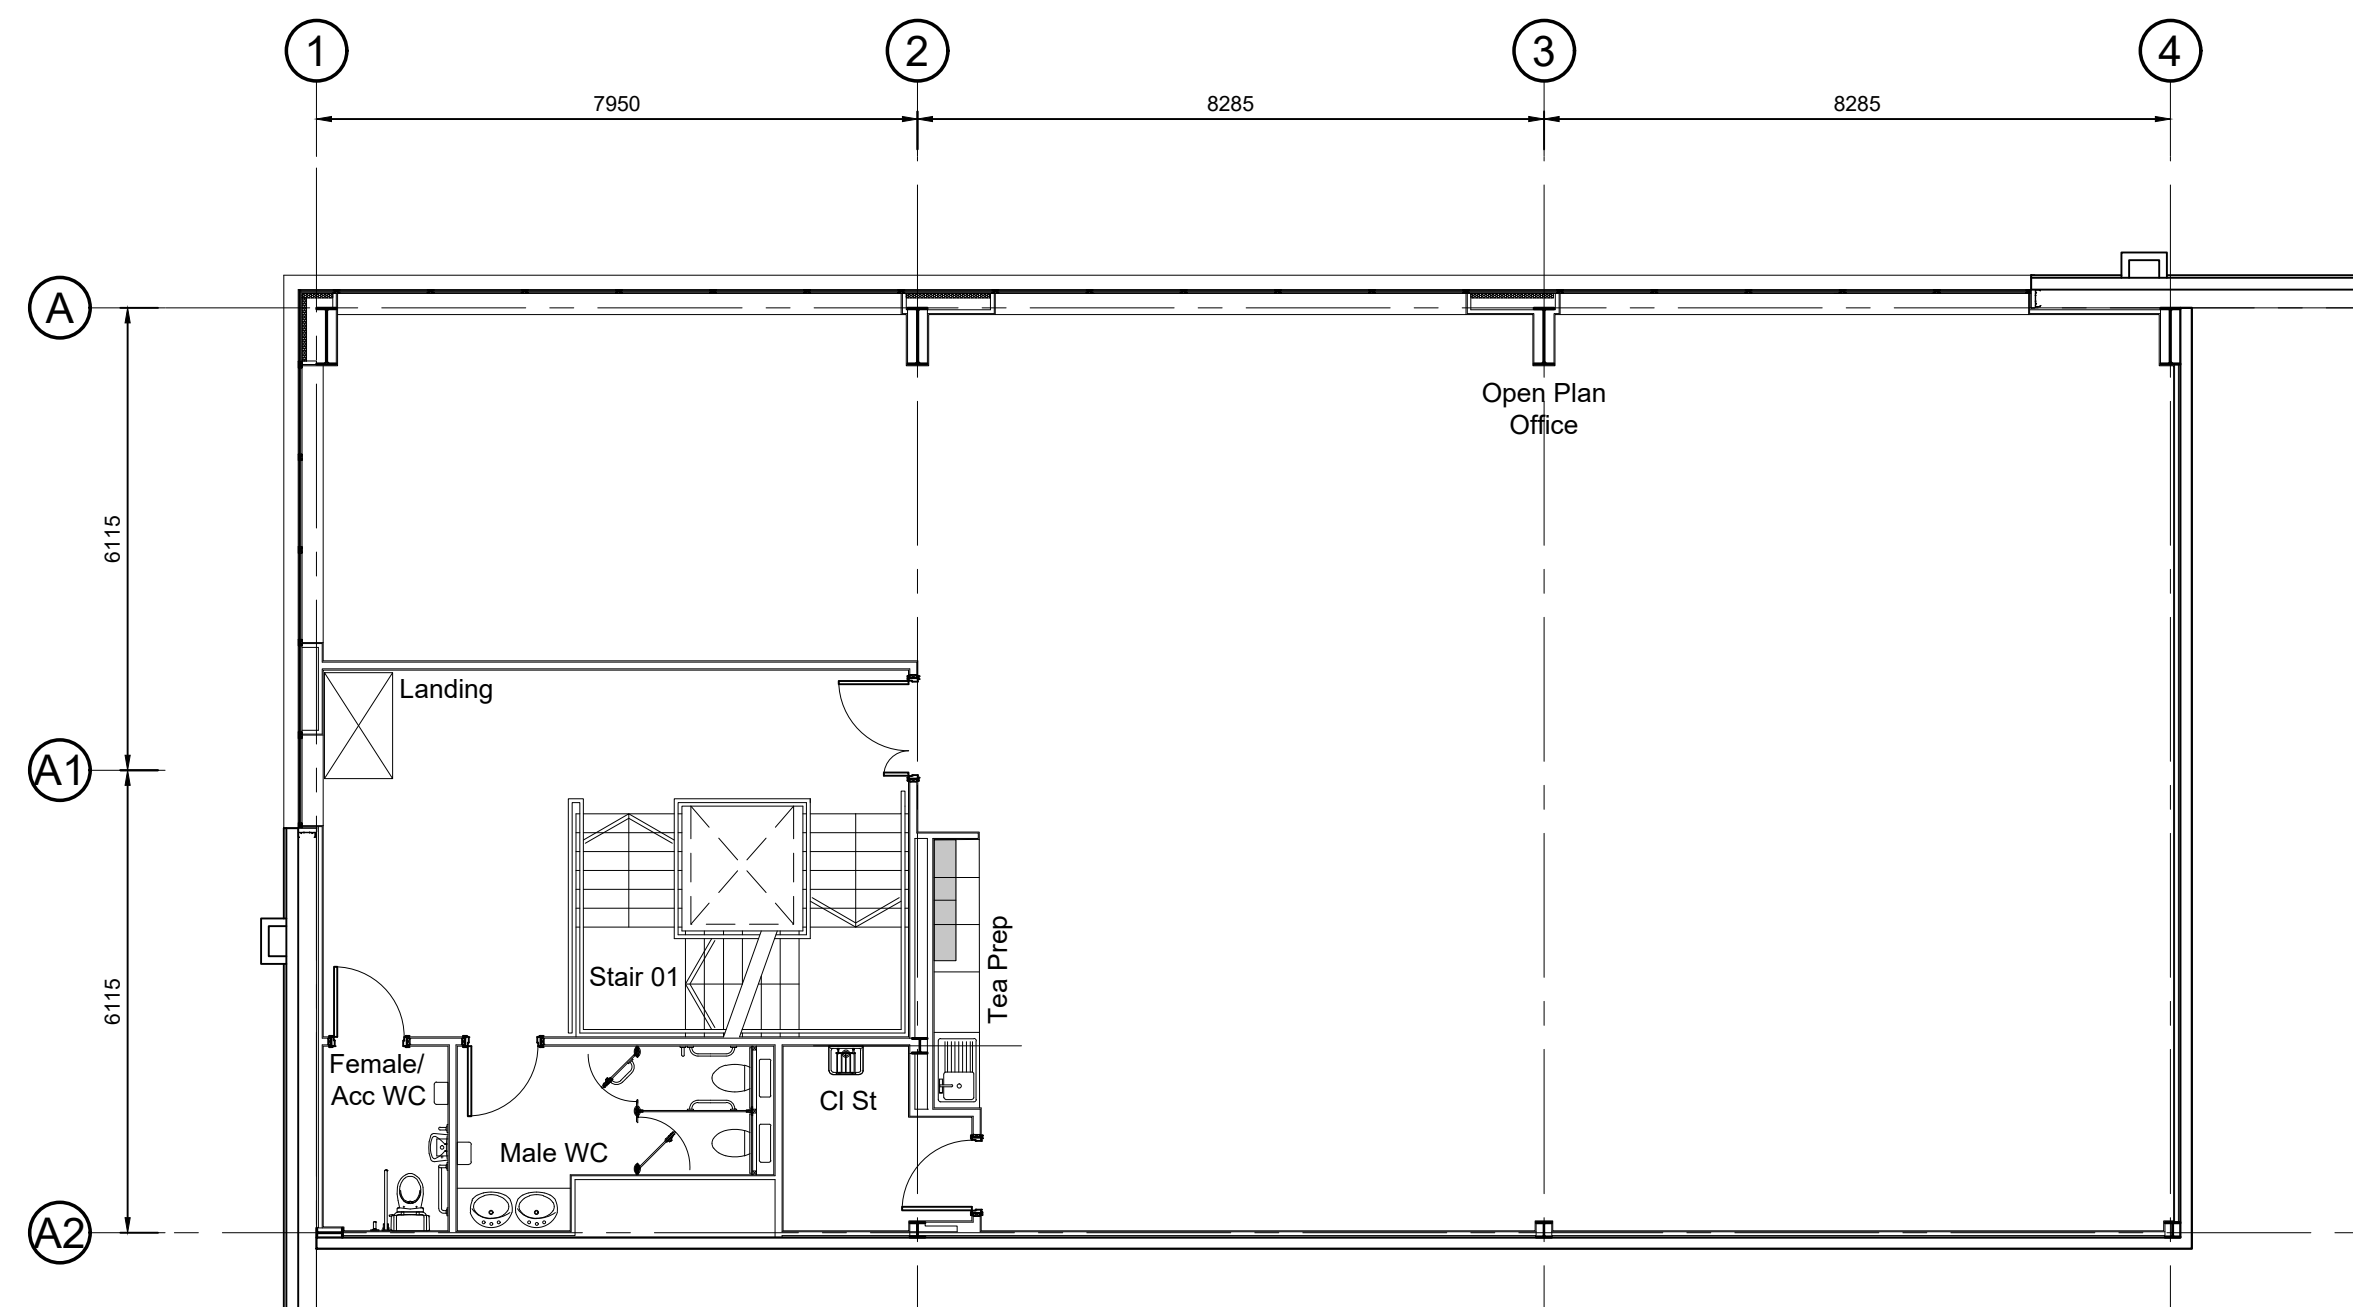

First Floor Main Office Plan (+4m FFL) - Scale 1:100

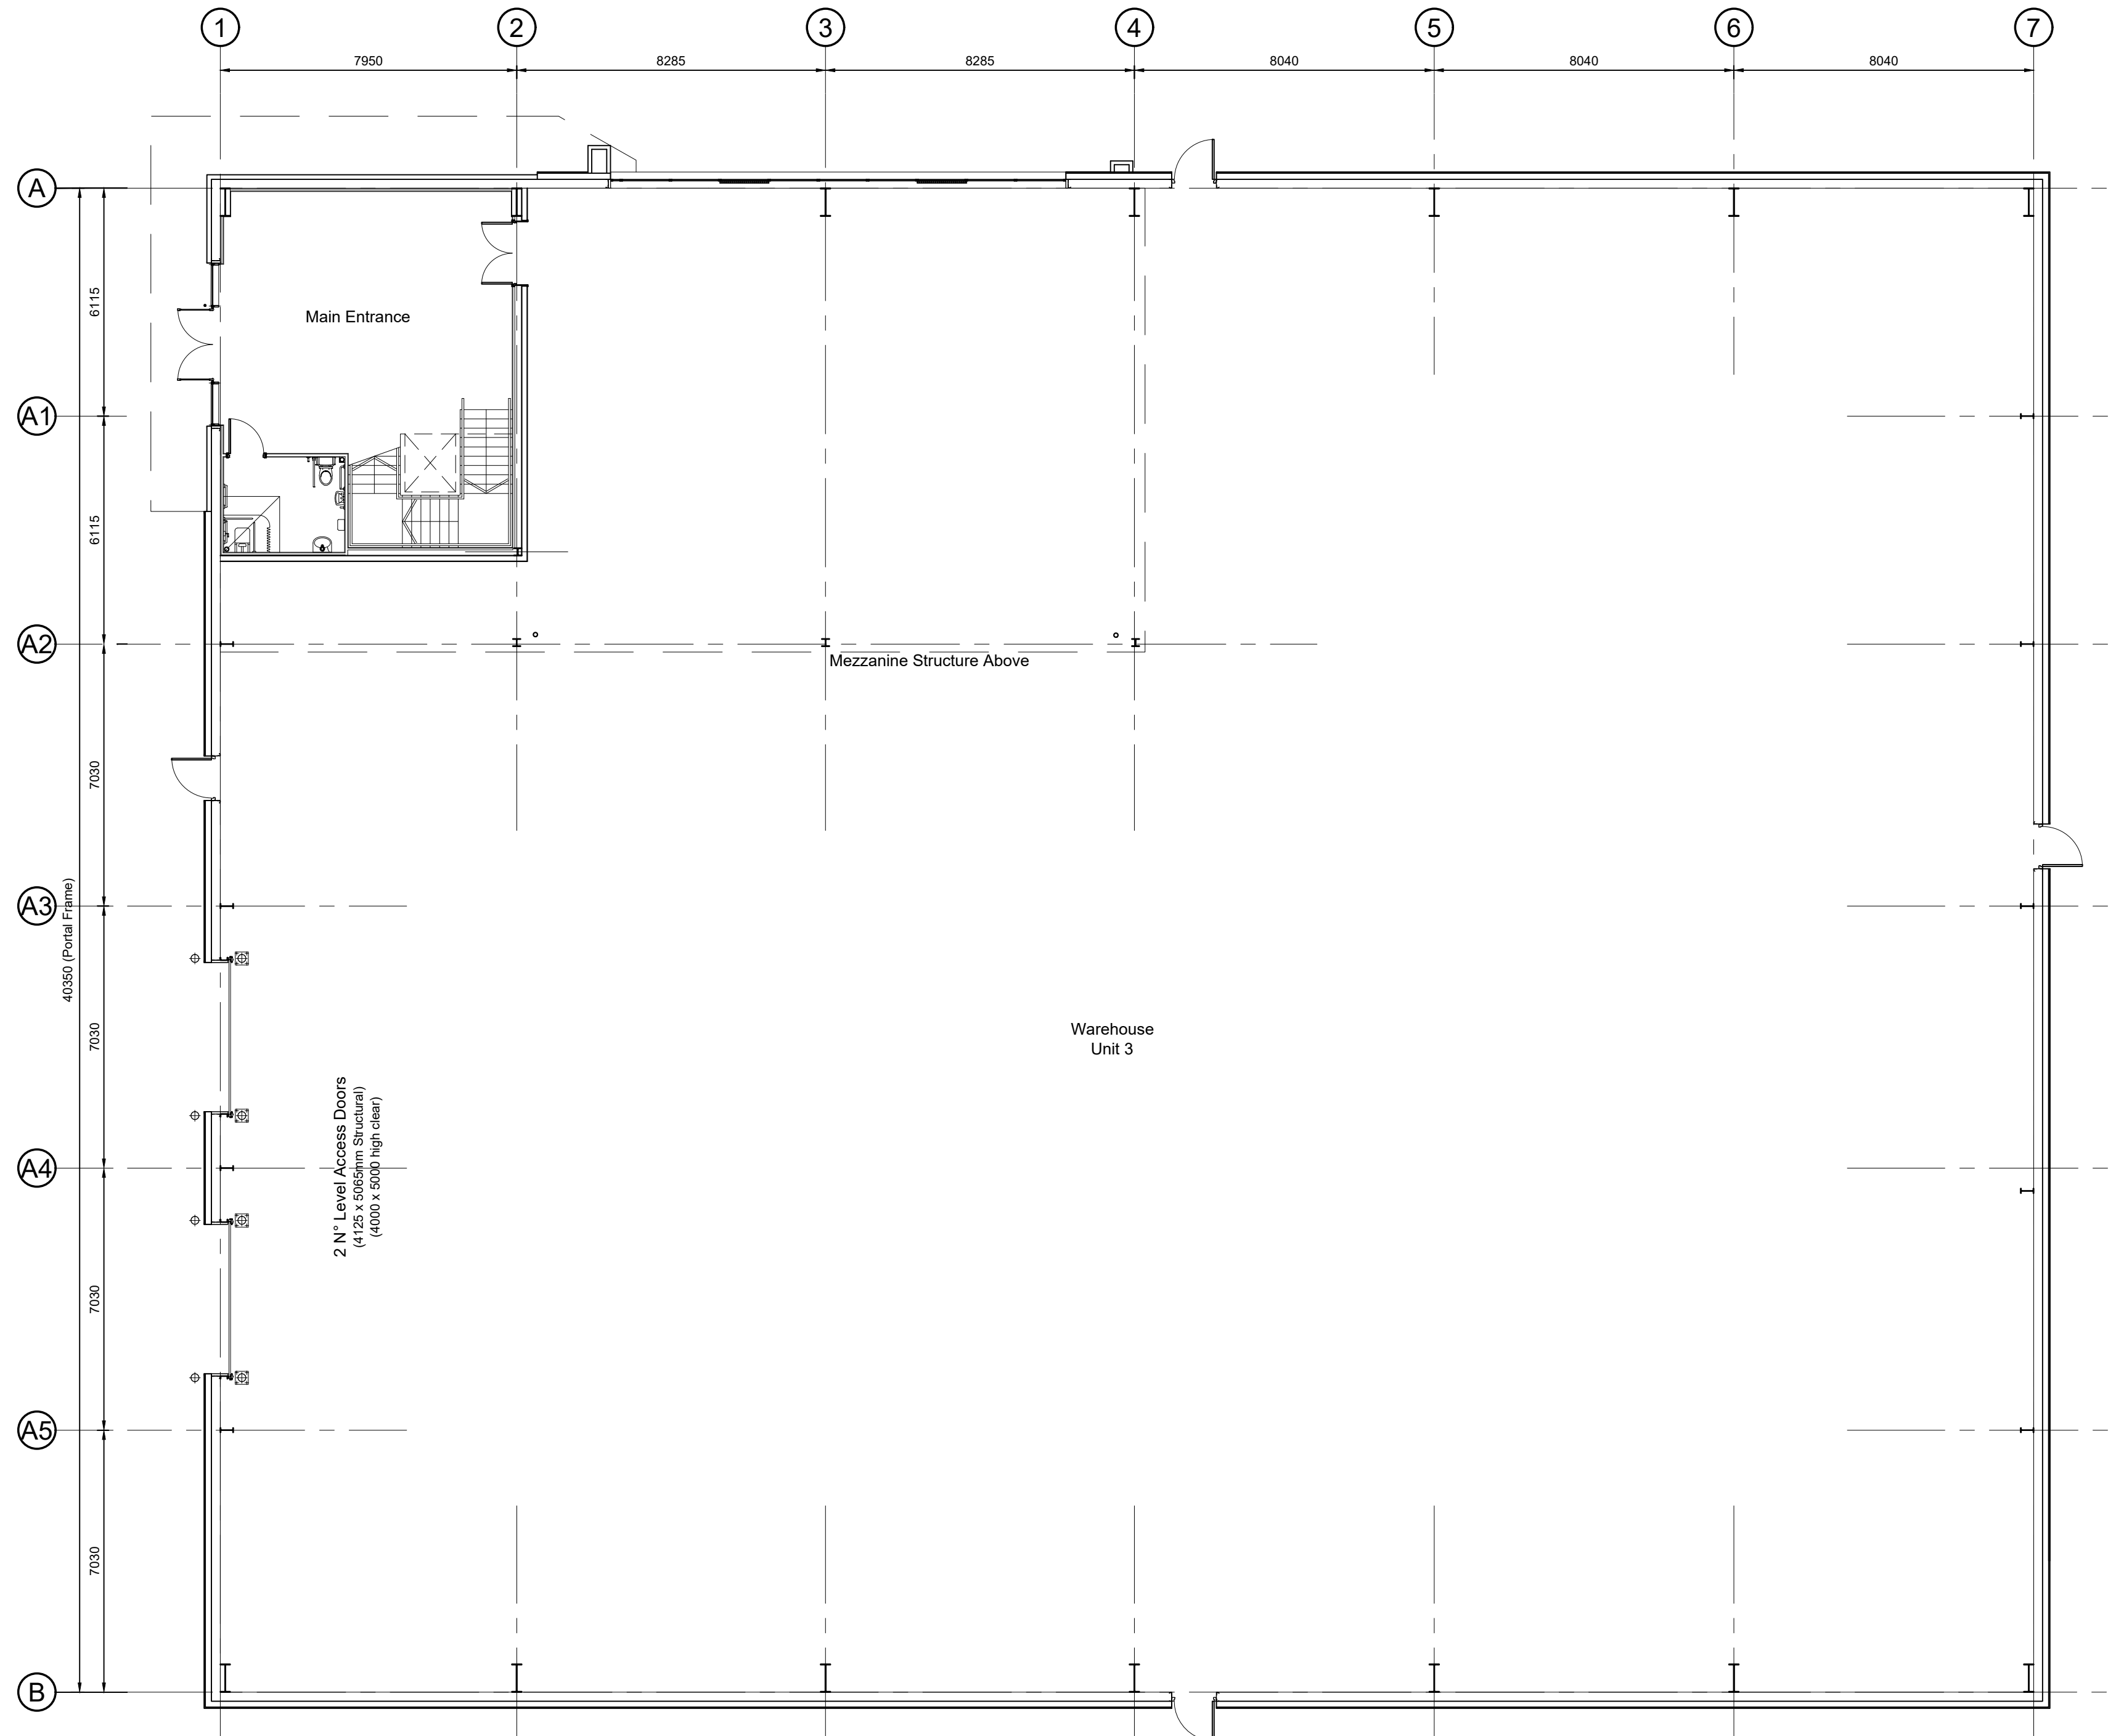

Warehouse Plan - Scale 1:125

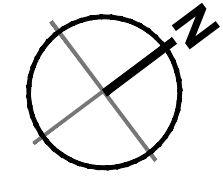

- Dimensions are in millimeters, unless stated otherwise.
- Scaling of this drawing is not recommended.
- It is the recipient's responsibility to print this document to the correct scale.
- All relevant drawings and specifications should be read in conjunction with this drawing.

P01	Initial Issue	LF	LF	04.04.25
rev	amendments	by	ckd	date

Reading International Logistics Park

Unit 3 - Building Plan

LOD 3	LOI 3
-------	-------



RIBA PoW Stage:	4 - Technical Design
Document Suitability:	S2
Drawn / Checked:	PD / LF
Date:	04.04.2025
Scale:	1:125 A1
UMC Project Number:	23545
Document Reference:	Drawing no: Revision:
23545 - UMC - 0300 - ZZ - DR - A	0230 P01

PLANNING

THIS DRAWING IS TO BE USED FOR THE STATED PURPOSE ONLY AND SHOULD NOT BE USED FOR ANY OTHER

