




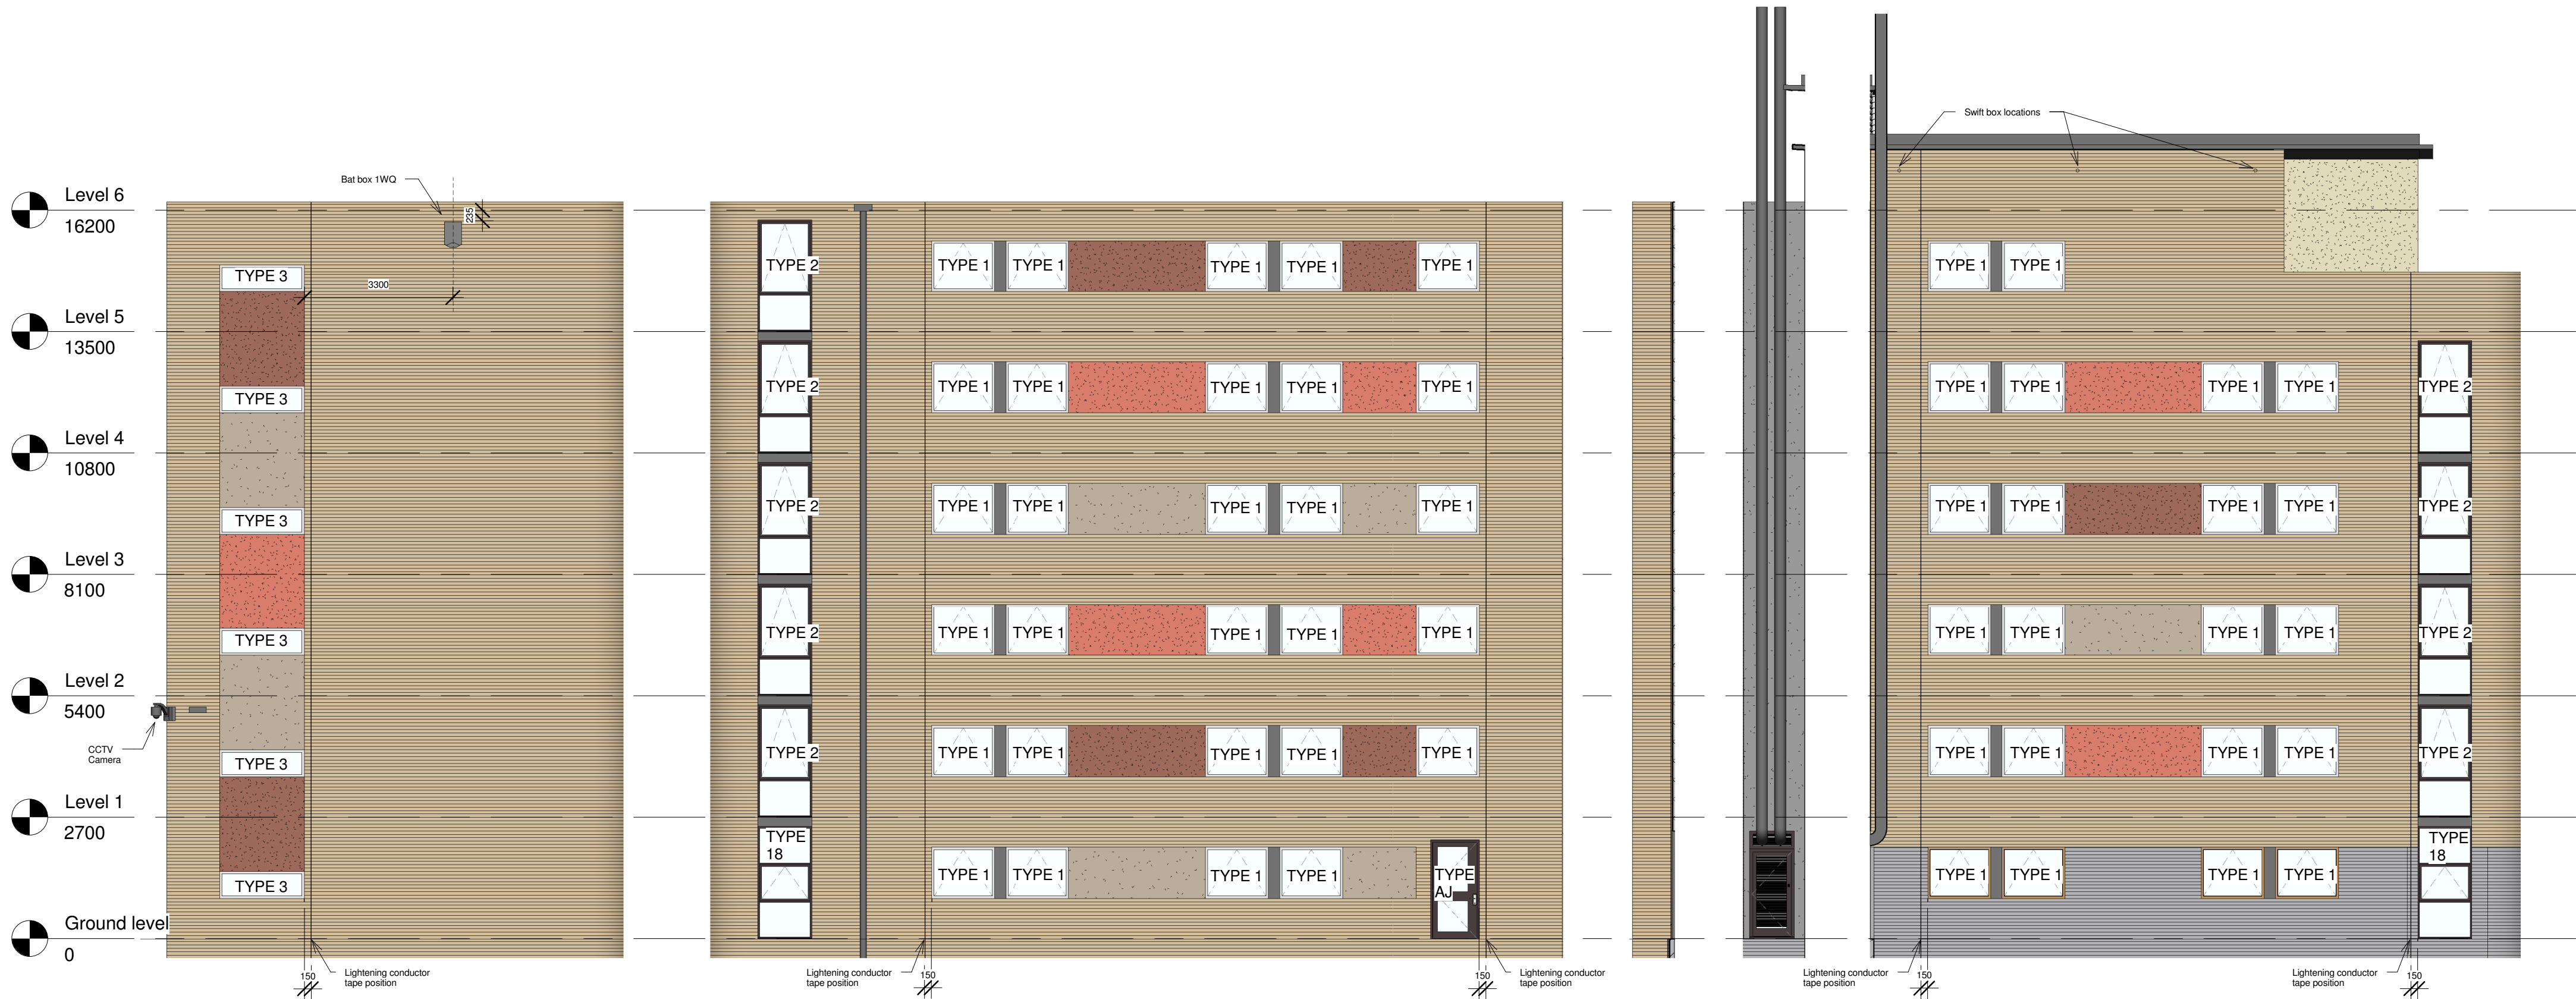

Flattened Elevation: 09
Scale 1:100

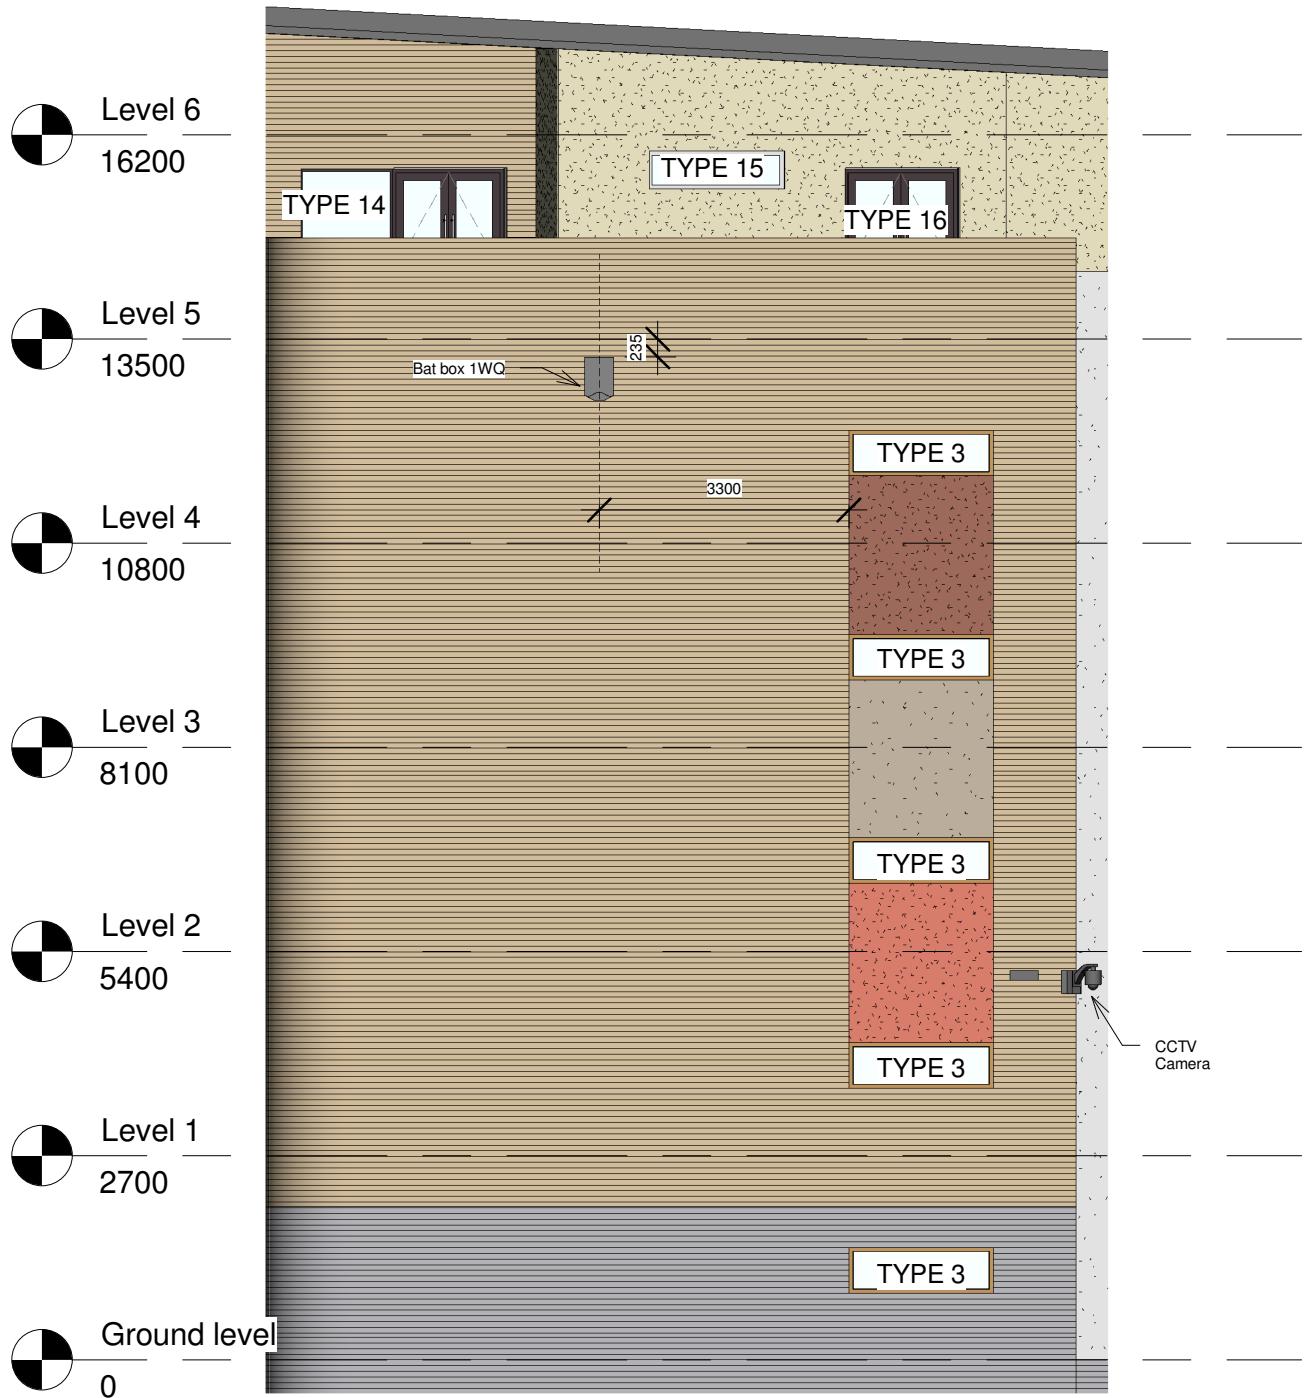

Flattened Elevation: 10
Scale 1:100

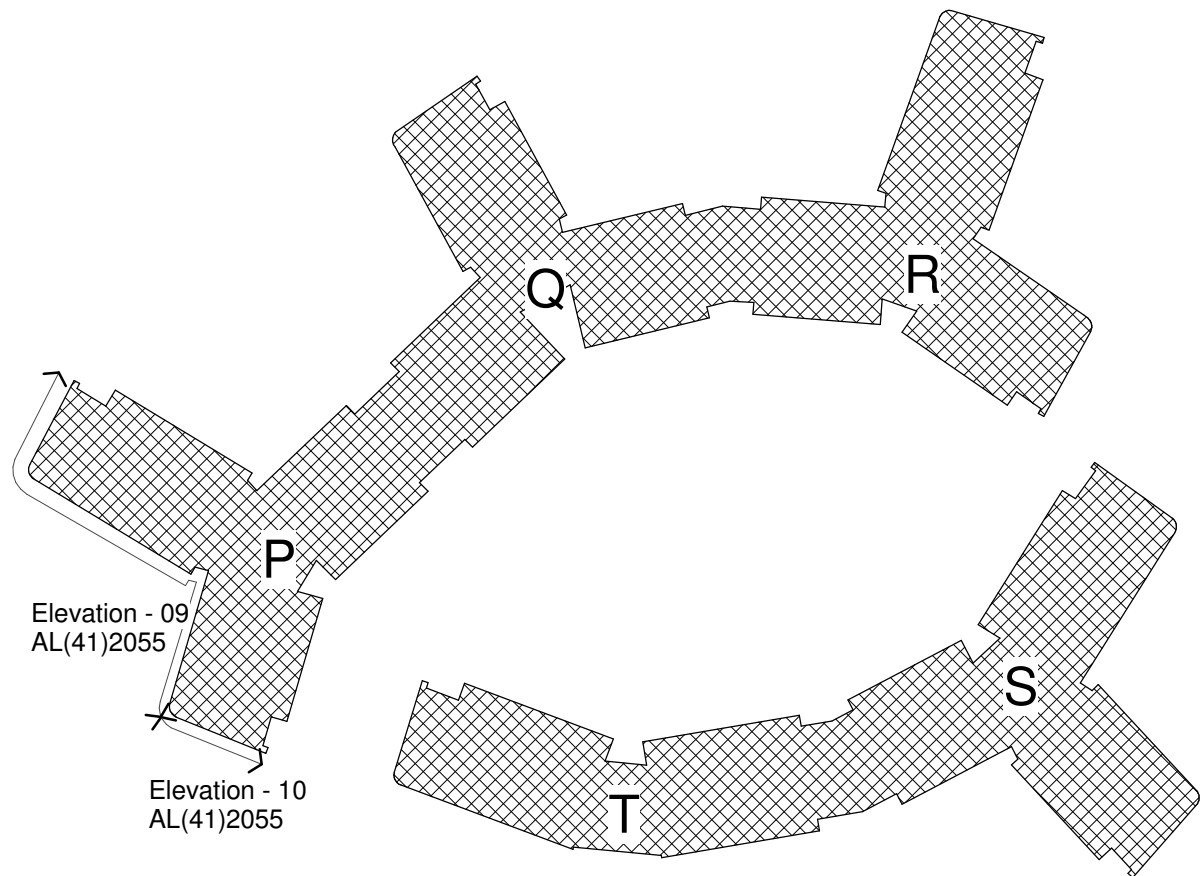

Flattened Elevation Location Tag: 9 & 10

Responsibility is not accepted for errors made by others in scaling from this drawing. All construction information should be taken from figured dimensions only.

0mm 50mm 100mm

A1 Original Sheet Size

NOTES:

RESIDUAL RISK HAZARDS:
Stride Treglown Limited has undertaken an architectural design risk assessment for the elements of work shown on this drawing in accordance with Construction Design Management Regulations 2007. Refer to the Health & Safety risk assessment for further details.

- Window cleaning: A permit to work must be obtained from Building Management prior to work commencing
- All external windows above ground level are cleaned with the use of ladder poles. Maintenance routes have been provided around all accommodation blocks to allow M&M access to all external walls allowing alternative window cleaning methods to be adopted. Relevant H&S statements are to be submitted by specialists to UoR prior to works starting.
- For all other maintenance work scaffolding or hydraulic platforms should be used with appropriate guarding and toe boards. In all cases a work zone with warning notices should be marked off prior to work commencing.

Childs Legend:

- Plastered exterior: col. 36217 (tinted white)
- Plastered exterior: col. 37105 (kitchens/cores)
- Plastered exterior: col. 32235 (top storey)
- Plastered exterior: col. 32441 (infill panel)
- Plastered exterior: col. 32310 (infill panel)
- Plastered exterior: col. 32233 (infill panel)
- Gebrük: Amsterdam SR90-23 (Y111 Mortar)
- Gebrük: Slate Brindle SR12-03 (Y14 Mortar)
- Roofing
- Insulated metal panel

01.03.2012	G	S&W	MDSO	FINAL ISSUE
31.08.2011	F	S&W	MDSO	DCR-007 update - Type 1 window replaced with Type AJ door.
04.07.2011	E	S&W	MDSO	Bat & swift boxes added to elevations following meeting with ecologist 01.07.2011.
05.05.2011	D	S&W	MDSO	Window type 16 identified
18.03.2011	C	DJE	S&W	Window types revised, types 17 & 18 added
15.03.2011	B	S&W	MDSO	STO render colours added to legend.
07.03.2011	A	S&W	MDSO	CONSTRUCTION ISSUE
date	rev	name	chk	note

MORGAN SINDALL

University of Reading
Facilities Management Directorate,
Whiteknights, PO Box 235, Reading, RG6 6BW
Tel. 0118 378 8958 Fax. 0118 975 3499

Job Number	Building No.	Code	Drawing No.	REV.
0760298	W179	CB	XXX	RA

Stride Treglown

Architecture Town Planning Interior Design Building Surveying Landscape Design Graphic Design
3 Cosser Street, London, SE1 7BU
T 020 7401 0700 F 020 7401 0701 www.stridetreglown.co.uk

PROJECT
University of Reading: Whiteknights Campus
Halls & Catering Redevelopment
Student Accommodation
New Halls - Phase 2

DRAWING TITLE			
Childs Hall Flattened Elevations 9 & 10			
DATE	SCALE	DRAWN BY	CHECKED BY
Mar 2011	As indicated	NPH	MDSO
DRAWING NUMBER	REVISION NO.		
20810	AL(41)2055		G