
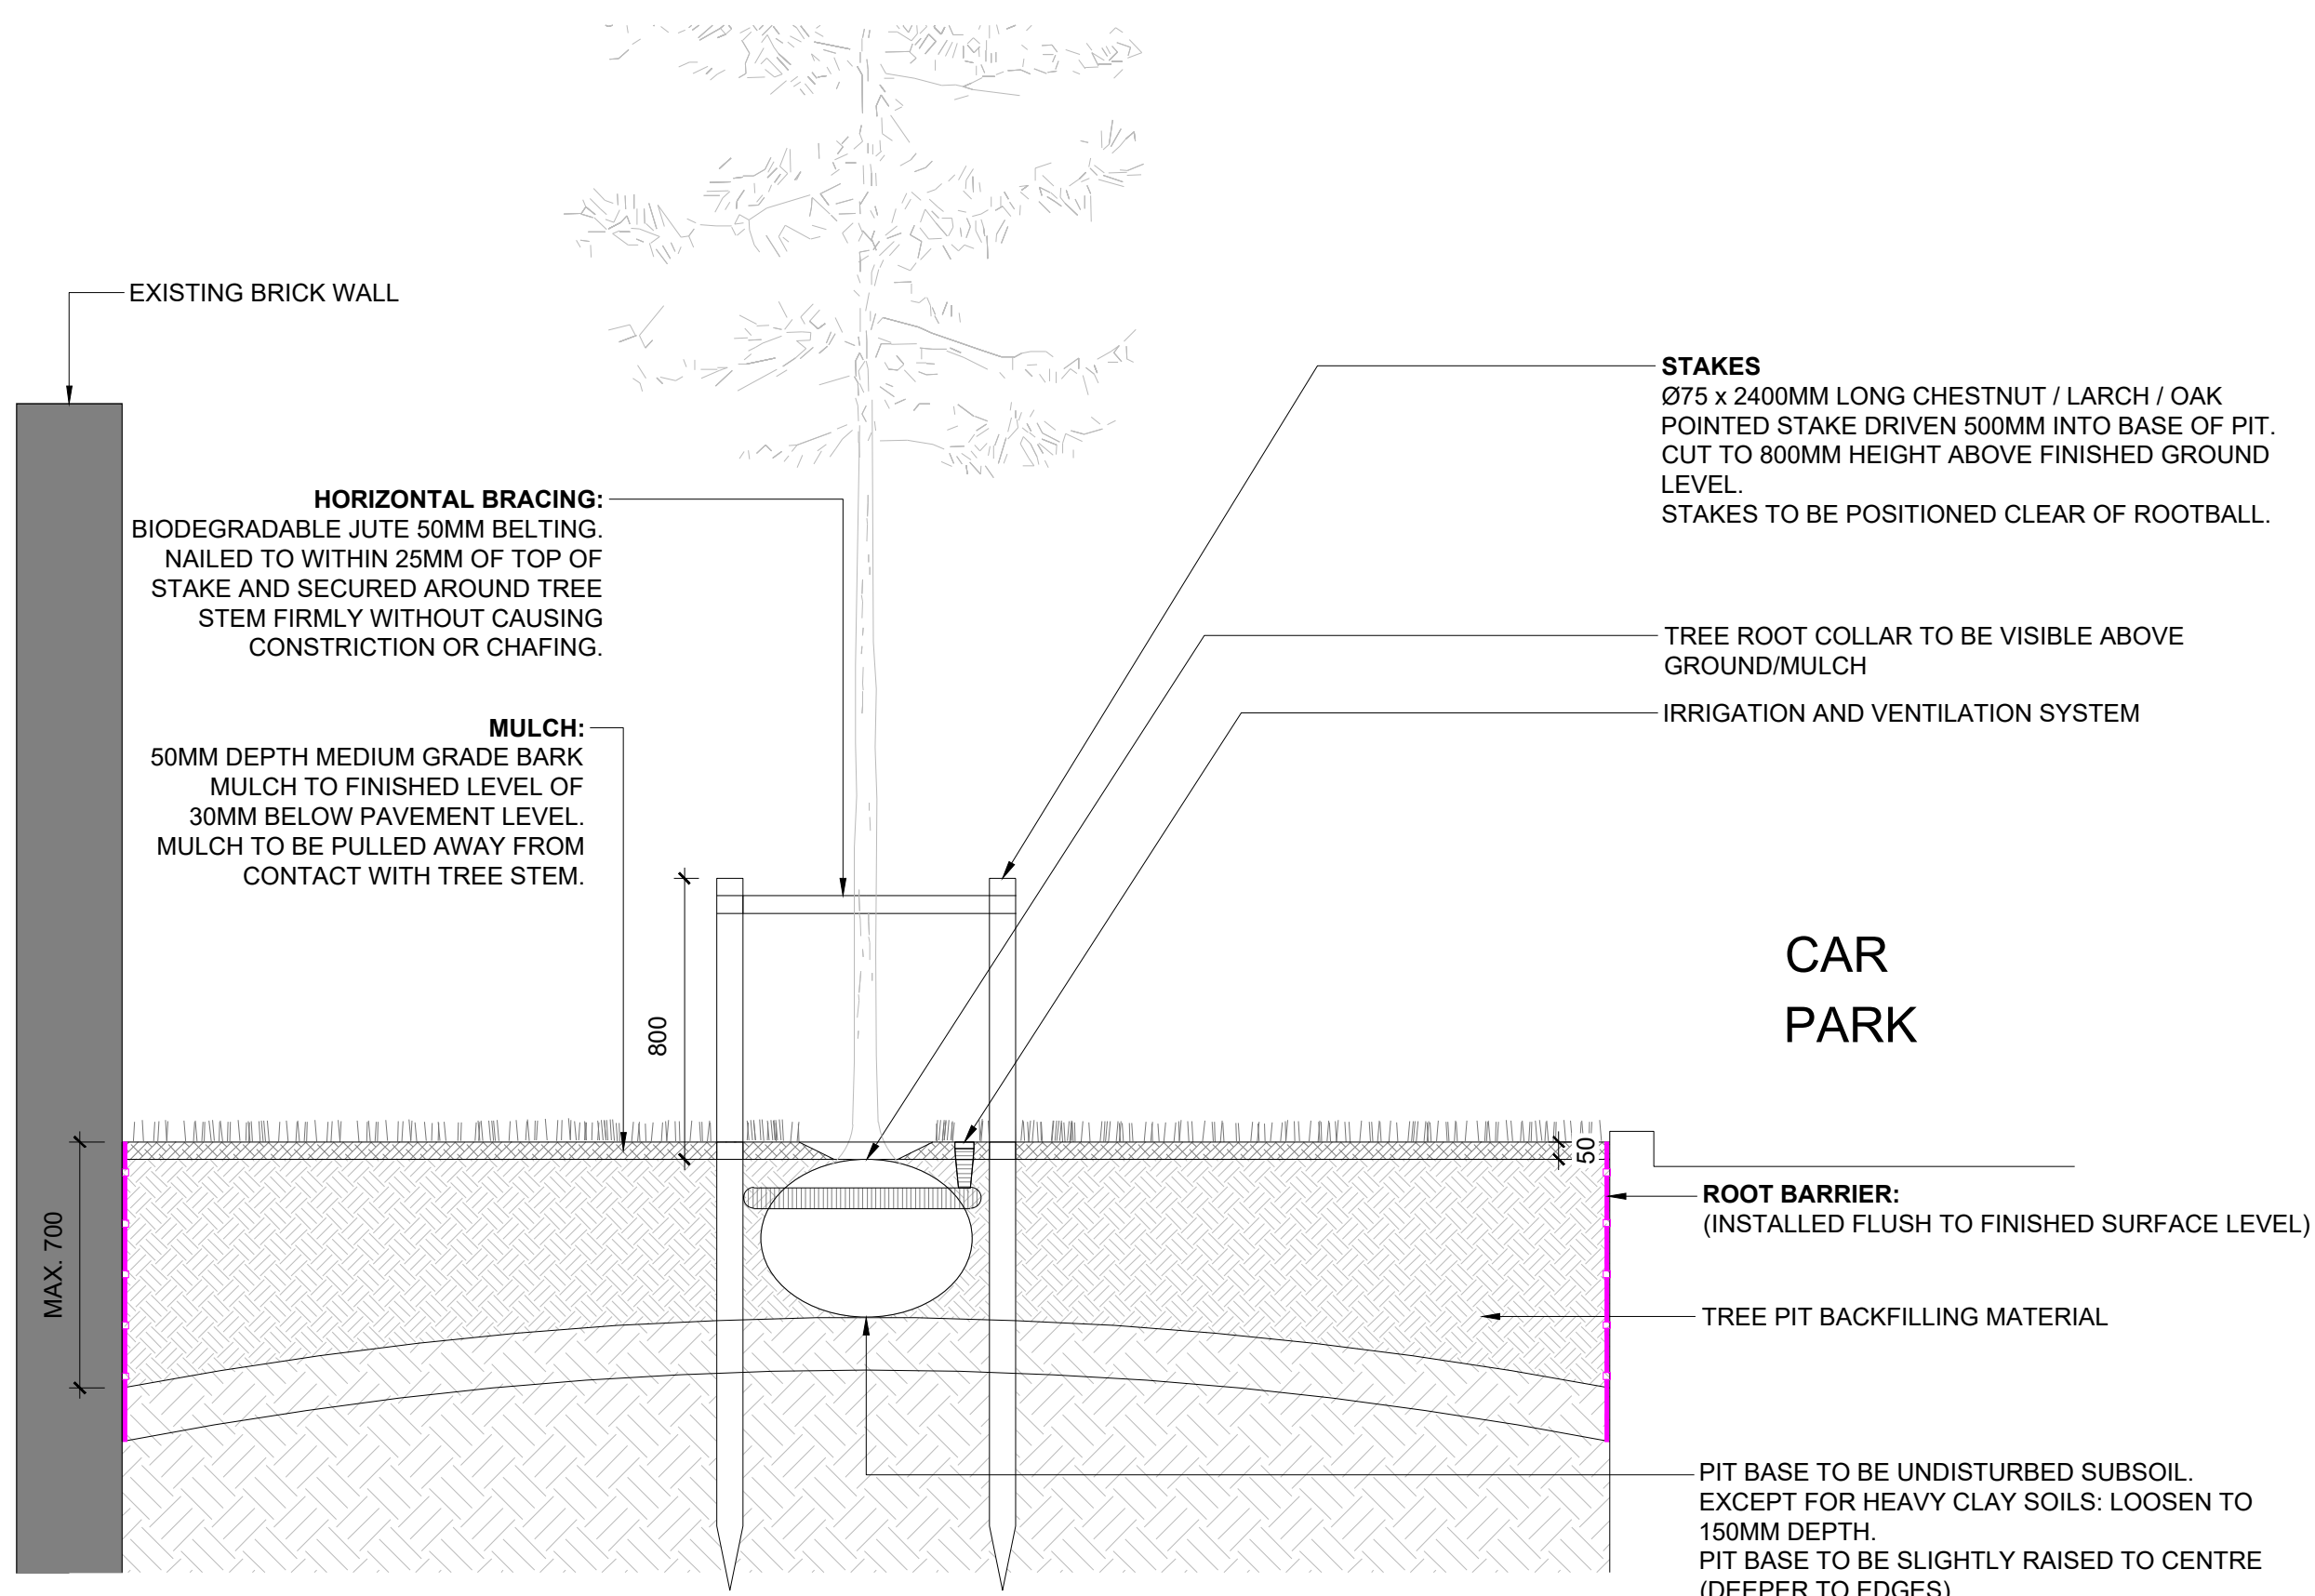




100
0 10
Millimetres

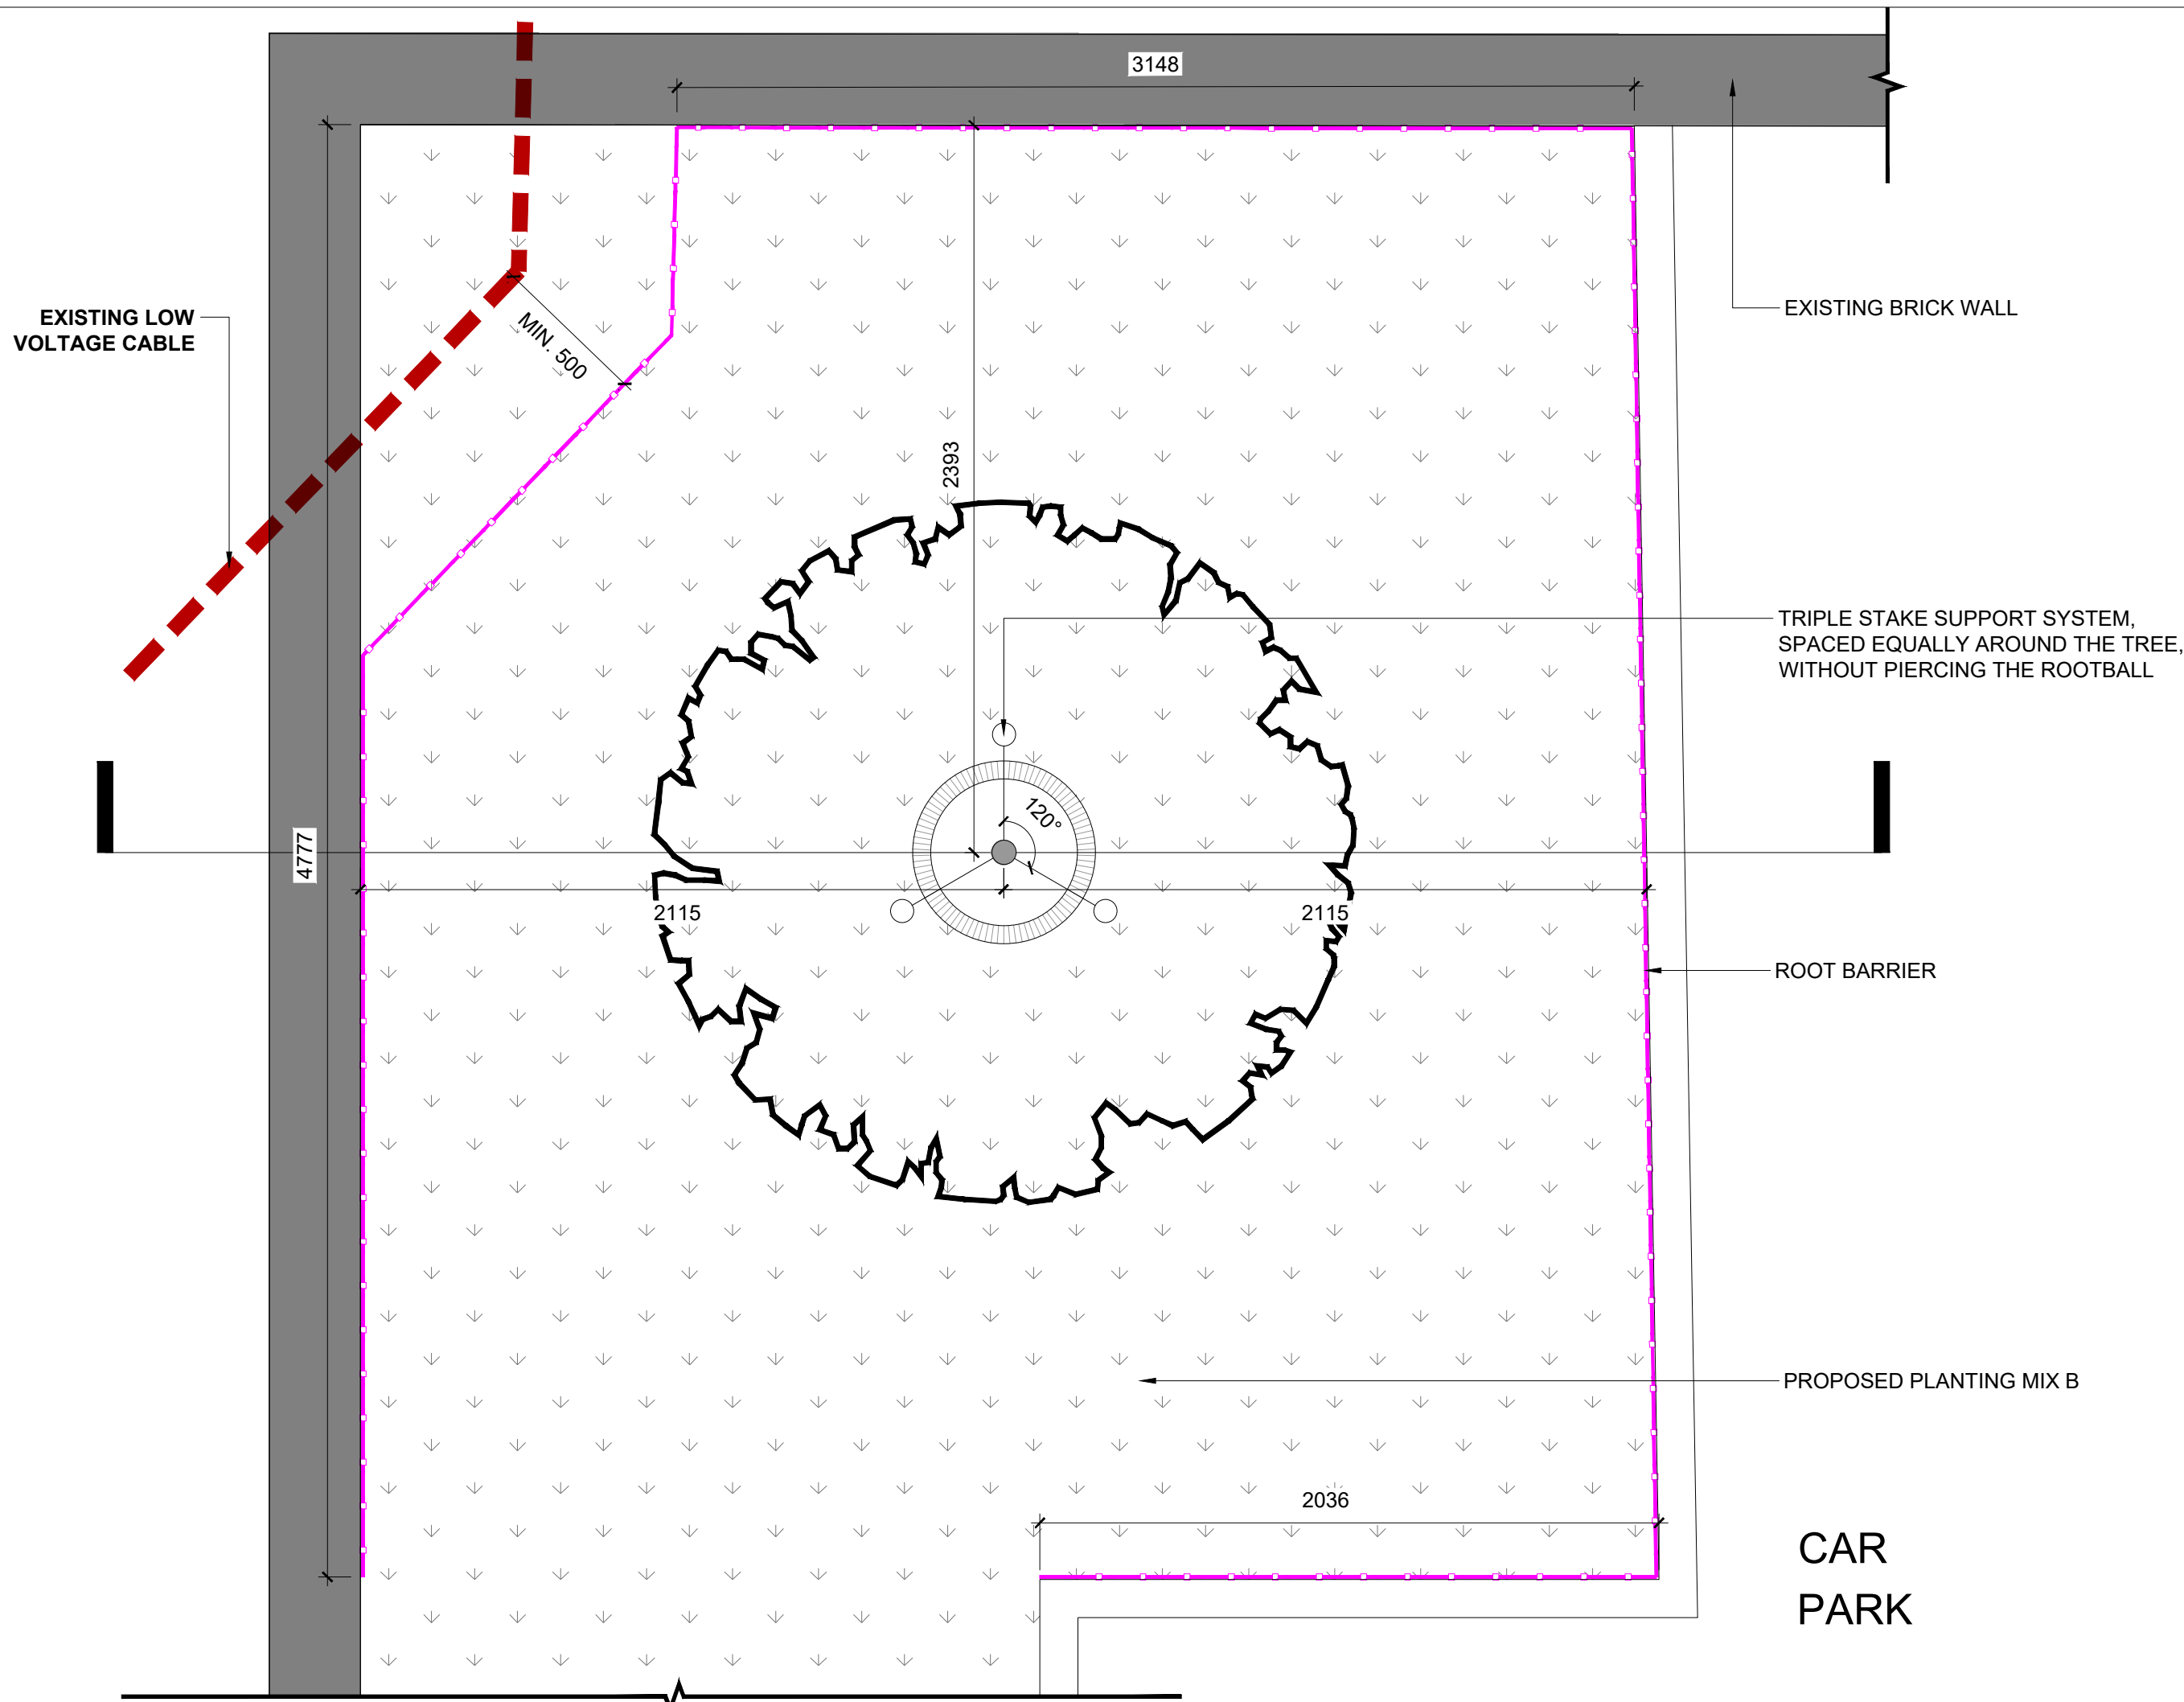

1

L_401003

TREE PIT IN SOFT LANDSCAPE
TYPICAL DETAIL 1:20

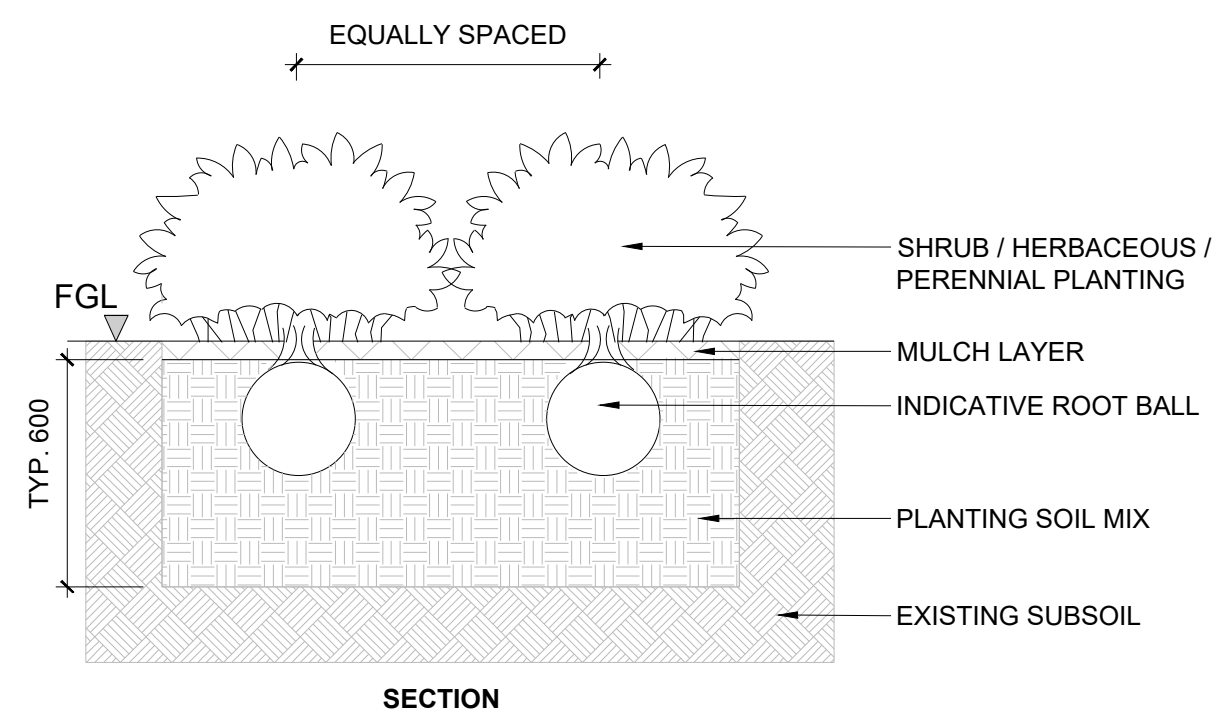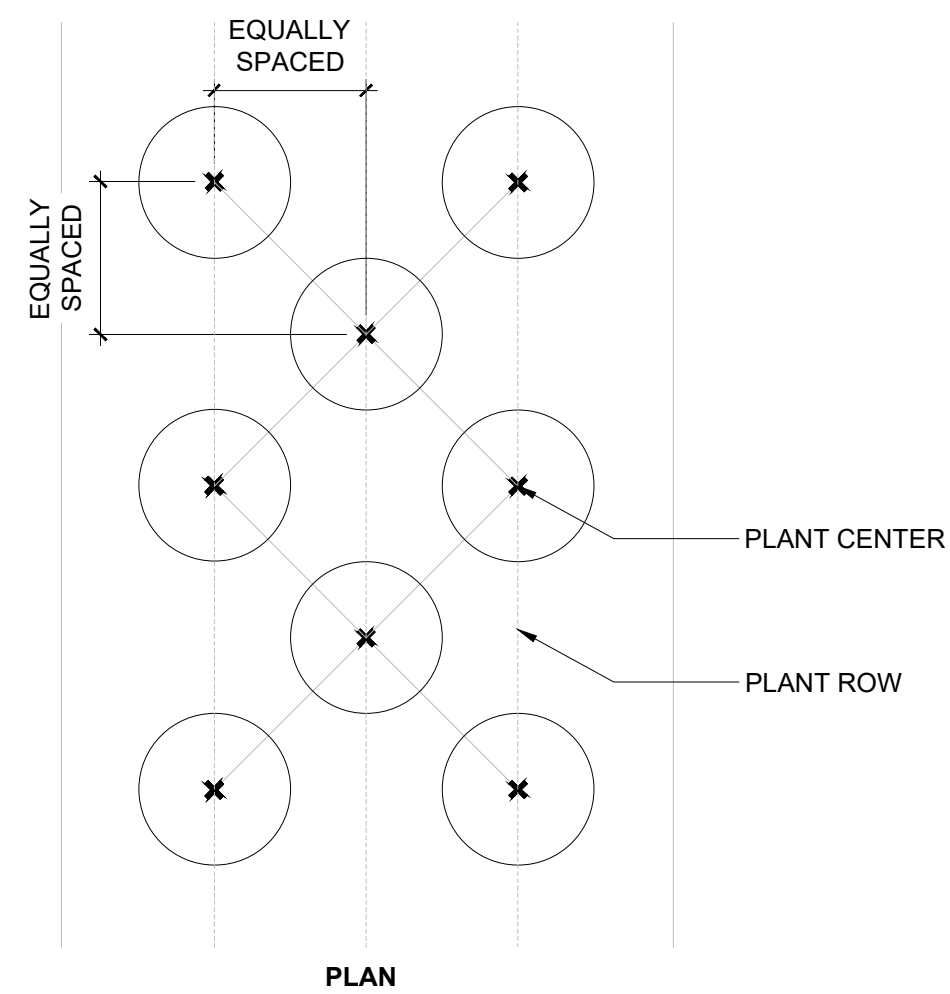


2

L_401003

SHRUB / HERBACEOUS PLANTING
TYPICAL DETAIL 1:20


PLANTING MATRIX FOR HEDGEROWS - TYP. 600mm

Species planted in double staggered rows 600mm apart and at 600mm centres 3.33 plants per linear metre.

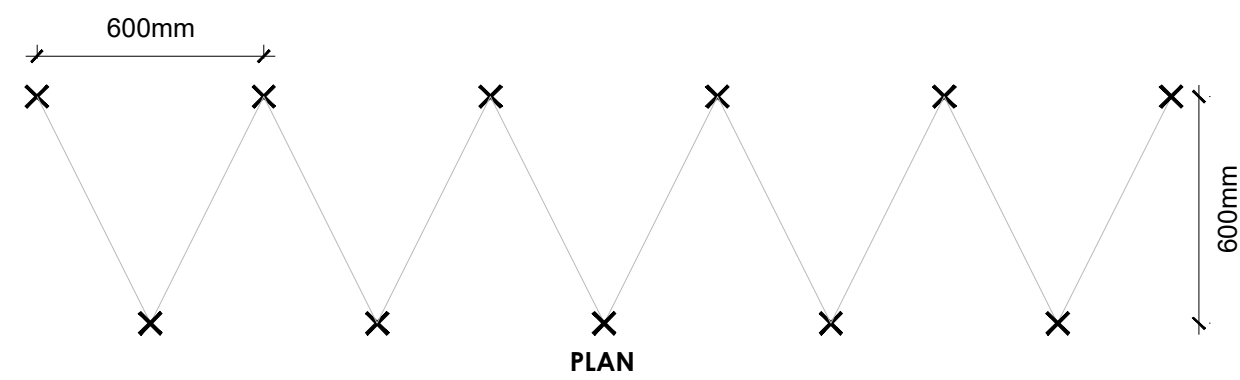

PLANTING MATRIX FOR HEDGEROWS - TYP. 1200mm

Species planted in Triple staggered rows 1200mm apart and at 600mm centres 5 plants per linear metre.

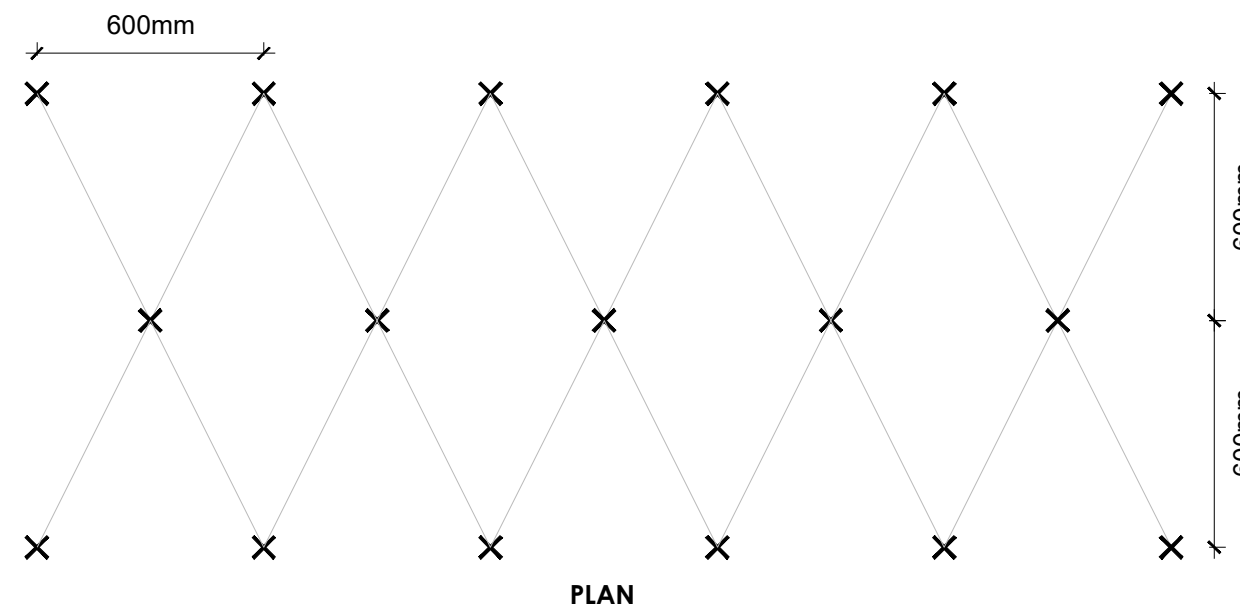

3

L_401003

HEDGE PLANTING
TYPICAL DETAIL 1:20

DO NOT SCALE



P02	19/06/25	FOR PLANNING	YL	JH	TC
P01	07/04/25	FOR INFORMATION	YL	JH	TC
Rev.	Date	Description	By	Chk'd	App'd

Drawing Status	FOR PLANNING	Suitability	S2
----------------	--------------	-------------	----

AtkinsRéalis

www.atkinsrealis.com
© AtkinsRéalis (2025)

Client	 Ministry of Justice 102 Petty France London SW1H 9AJ
--------	---

Project Title	HMCTS READING SOVEREIGN HOUSE
---------------	-------------------------------

Drawing Title	LANDSCAPE SOFTWARES TYPICAL DETAILS
---------------	--

Scale	1:20	Designed	YL	Drawn	YL	Checked	JH	Authorised	TC
Original Size	A1	Date	07/04/2025	Date	07/04/2025	Date	07/04/2025	Date	07/04/2025

Drawing Number	100099718-ATR-XX-XX-D-L-401003	Revision	P02
----------------	--------------------------------	----------	-----