


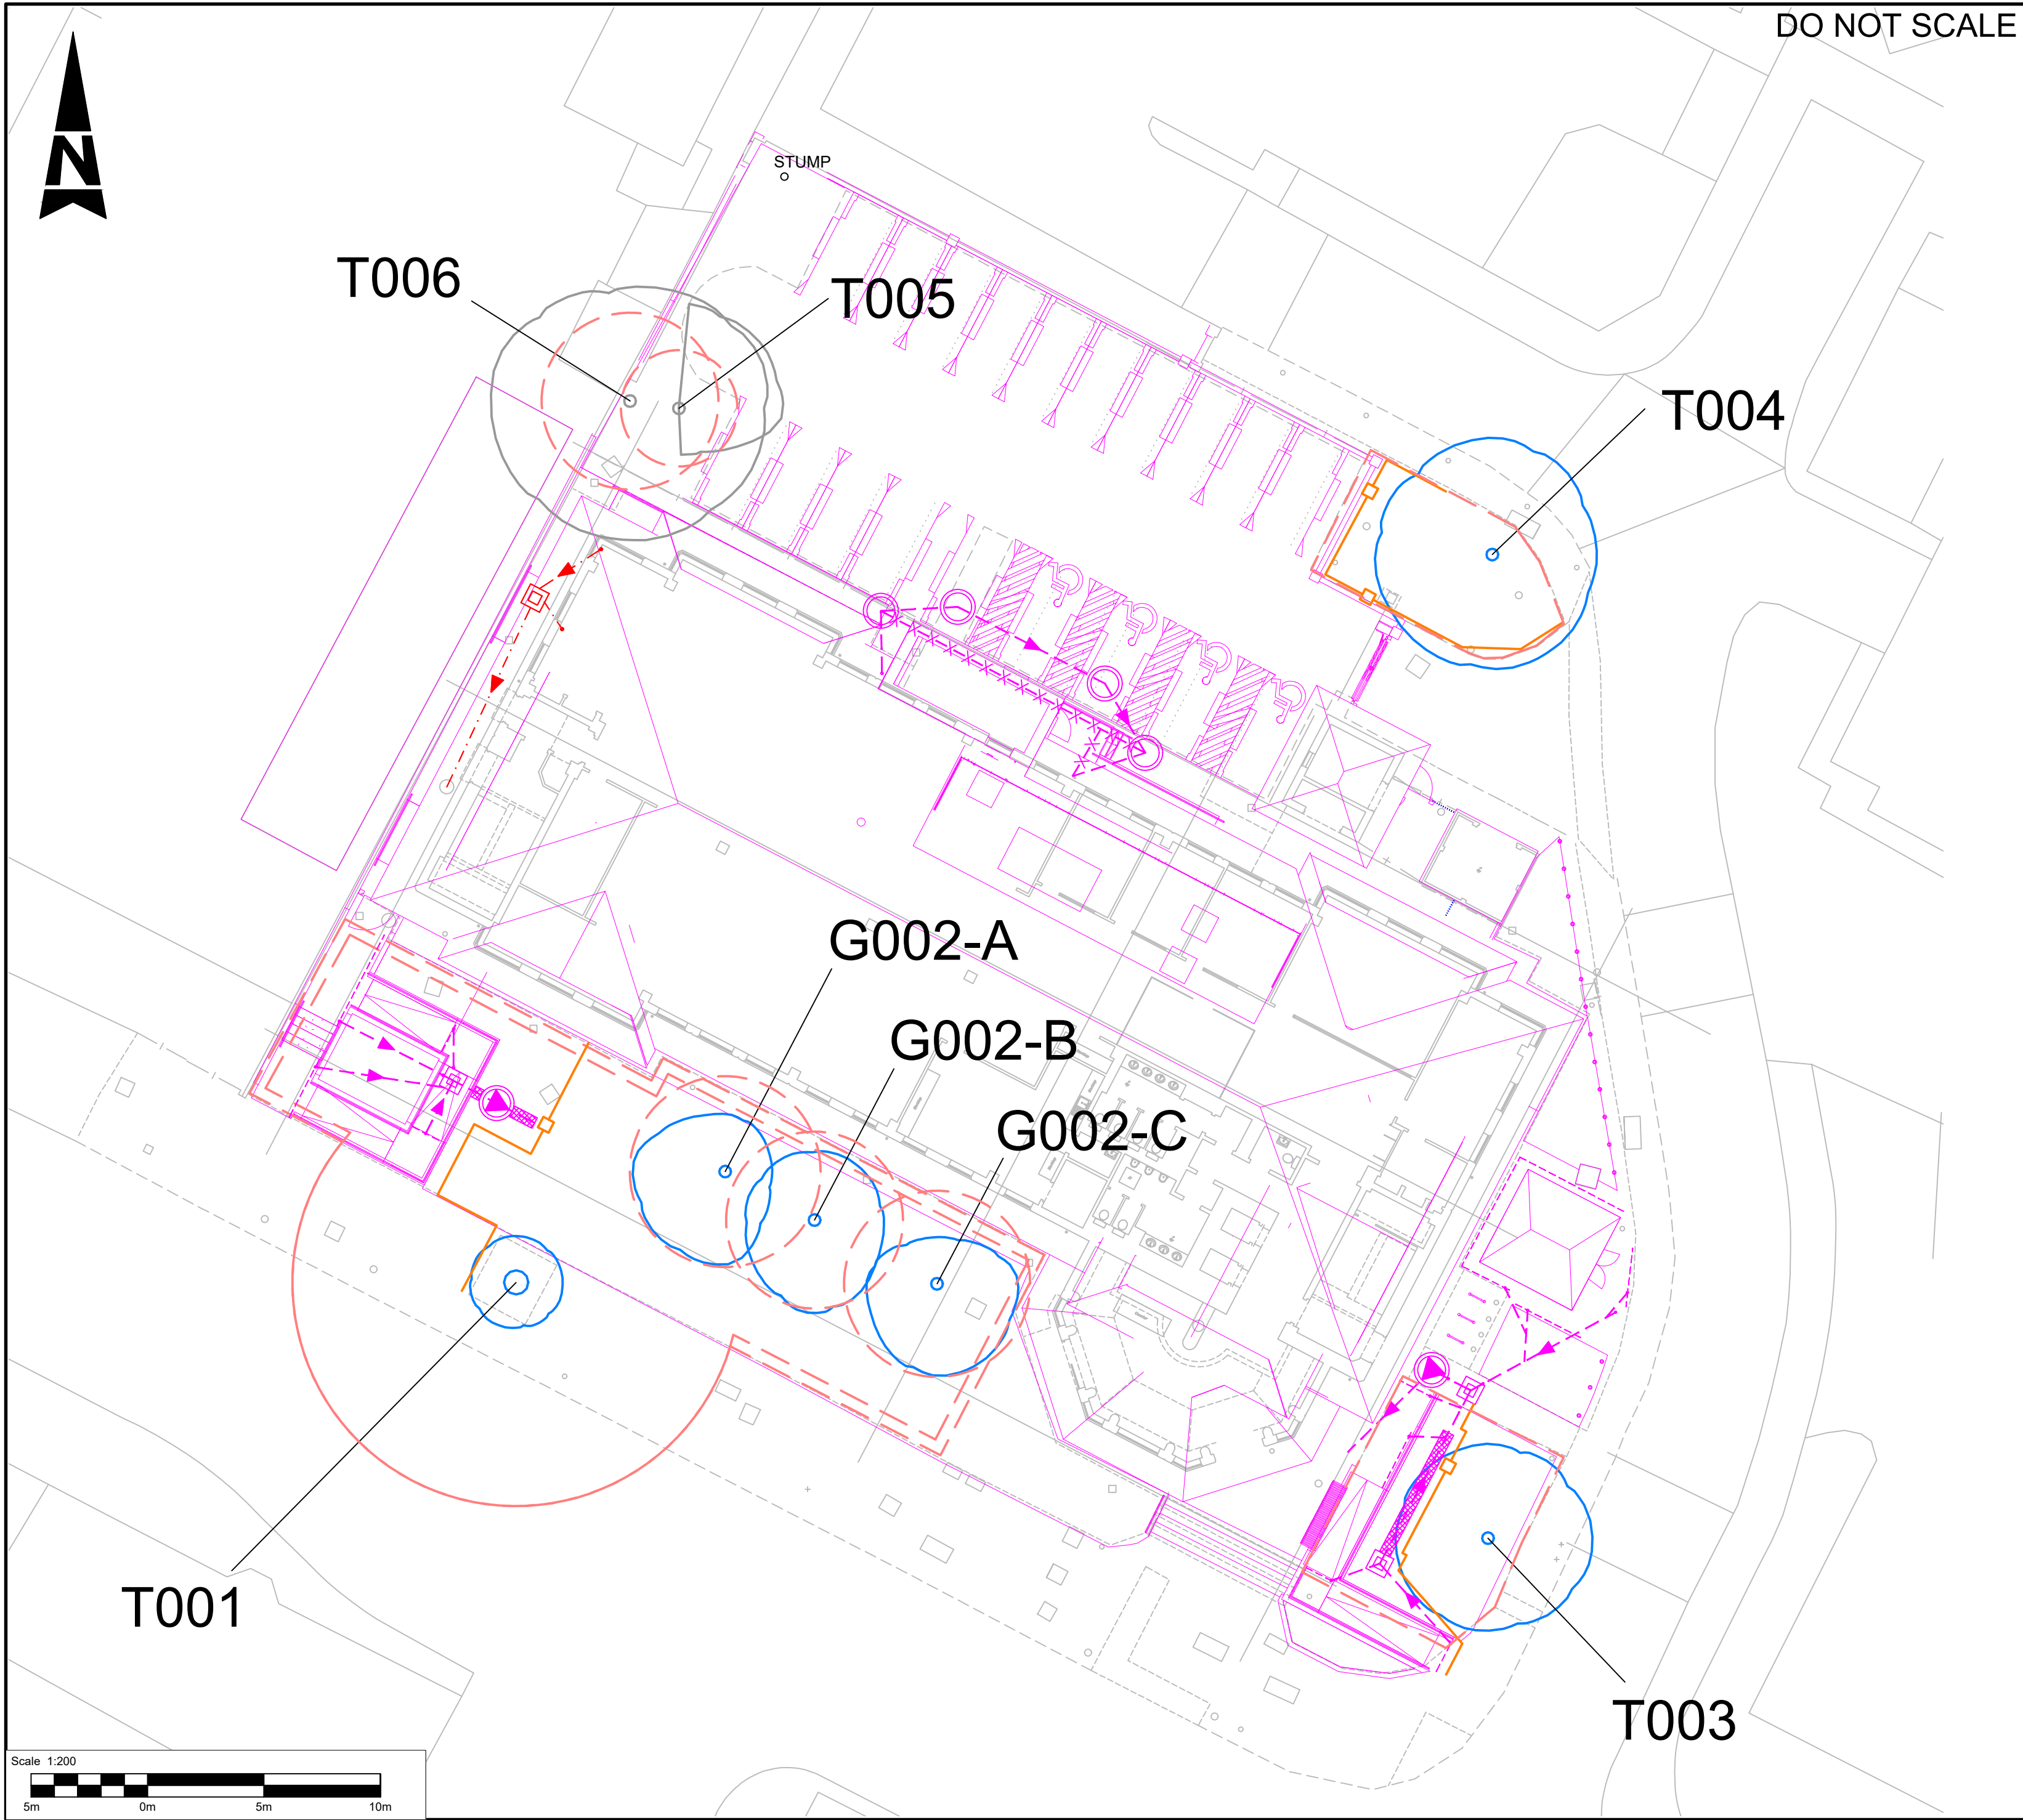

KEY
(not to scale)

Category A tree

Category B tree

Category C tree

Category U tree

T/G/H001

Tree / group reference number

Root Protection Area (RPA)

Tree to be removed as part of works

Protective fencing (indicative location only)

P02	19/06/25	DESIGN / RPA AMENDMENTS	AA	TD	JH
P01	02/04/25	ORIGINAL	AA	TD	JH
Rev.	Date	Description	By	Chk'd	App'd

Suitability

For Information

Status

S2

AtkinsRéalis

Nova North

11 Bressenden Place

Westminster

London

SW1E 5BY

Tel: +44 (0)20 7121 20000

Fax: +44 (0)1206 732020

www.atkinsrealis.com

© SNC-Lavalin (2025)

Client

HMCTS READING TRIBUNAL COURT

Project Title

MINISTRY OF JUSTICE

Drawing Title

TREE PROTECTION PLAN

Scale	1:200	Designed	AA	Drawn		Checked	TD	Authorised	JH
Original Size	A2	Date	19/06/2025	Date		Date	19/06/2025	Date	19/06/2025
Drawing Number	100099718-ATK-ARB-TPP							Revision	P02