



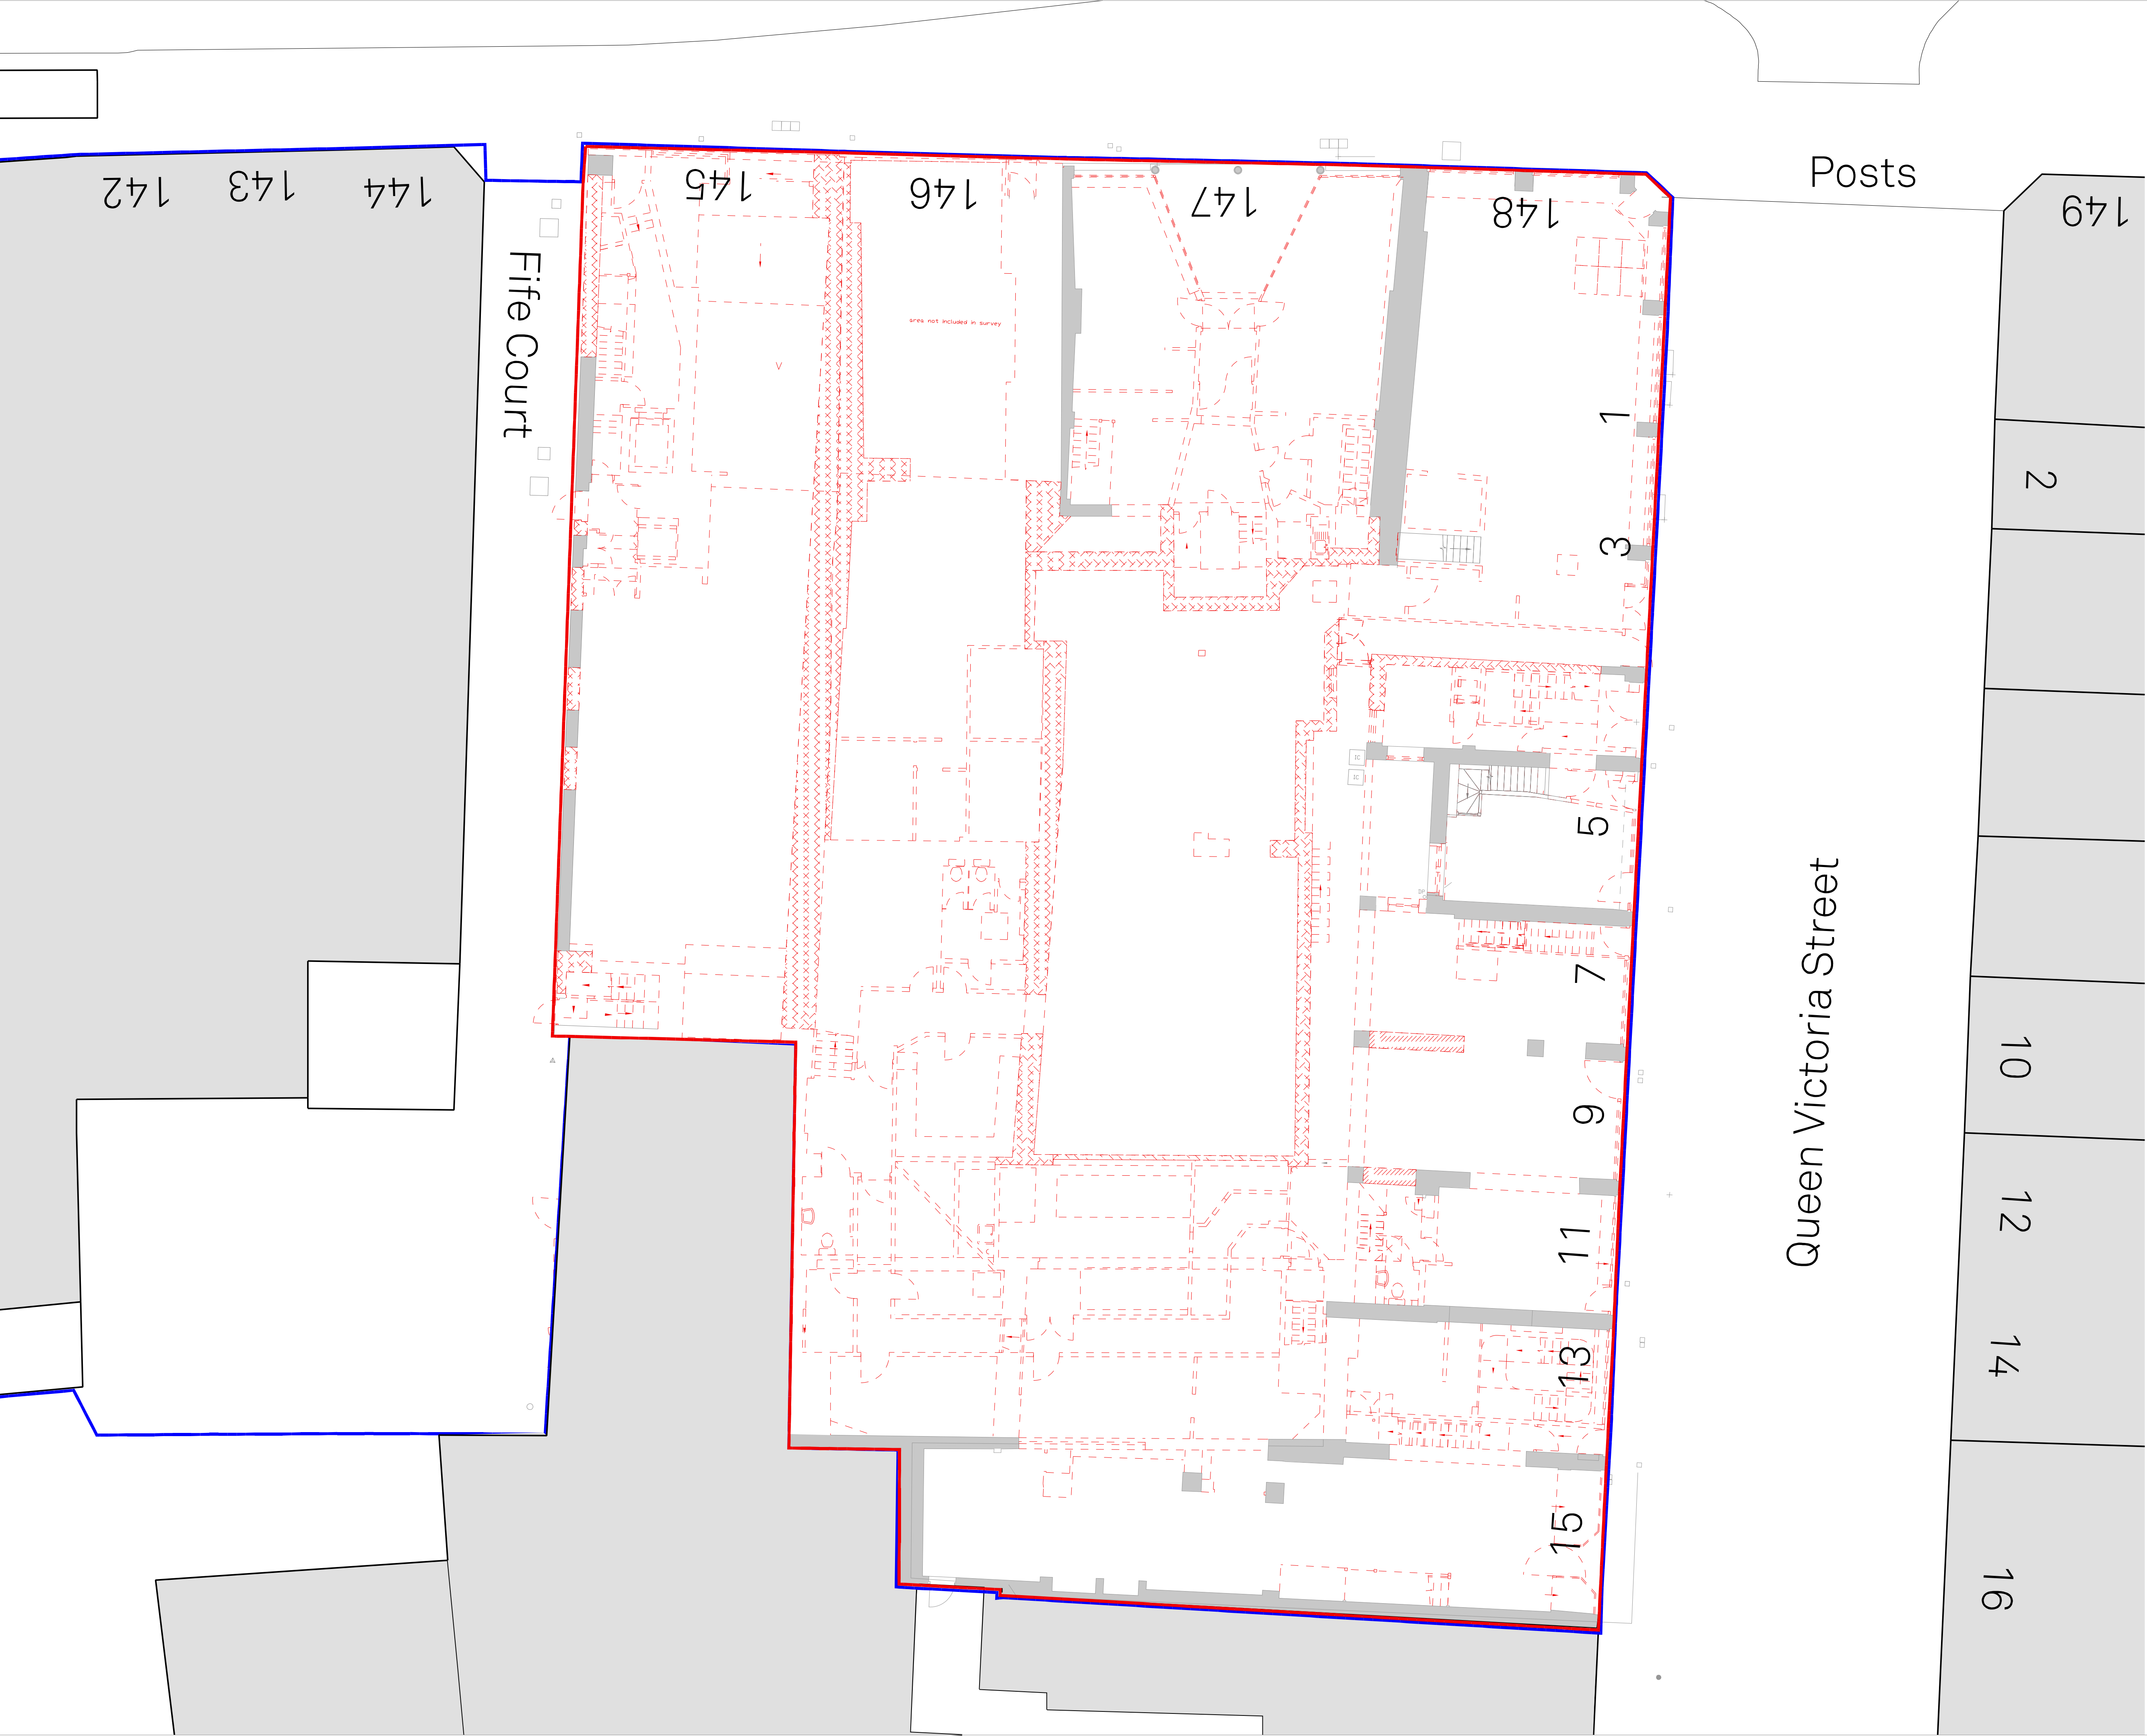

Notes
This document is © Falconer Chester Hall Limited.
All drawing measurements shall not be obtained by scaling. Any discrepancies on this document to be immediately reported to the Architect. Verify all dimensions and levels prior to construction. This Document shall be read in conjunction with related documents, specifications and associated models.

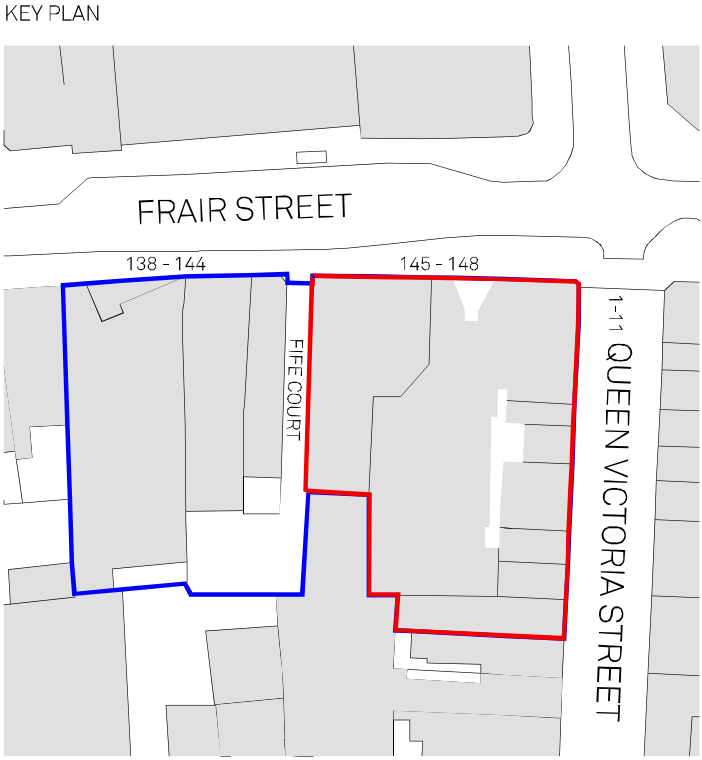

NOTE:
Demolition drawings subject to further design coordination.
Internal level change may be required to suit existing floor levels.
Existing column locations to be determined subject to strip out of internal walls.
Load bearing structures, including columns, beams and load bearing walls to be retained unless stated otherwise by the structural engineer.

KEY:
- Extent of demolition
External wall Demolition
Extended Floor Plate

P03	24.06.25	PR	CC	Update to unit 05
P02	28.03.24	EF	CC	Updated to client comments
P01	08.08.22	EF	CC	First Issue

Rev: | Date: | By: | Chk By: | Rev Note:

**FALCONER
CHESTER
HALL**
London | Liverpool | Manchester | www.fcharchitects.com | +44(0)151 243 5800

Project Title
145-148 Friar Street, 1-15 Queen Victoria Street
Client
Thackeray Group
Drawing Title
Demolition - Ground Floor
Drawing No.
P2218-FCH-BA-00-DR-A-1350
Status
S3
Job No.
P22-018
Issue suitable for:
Information
Drawing Stage
Planning
Date
08.08.22
Scale
1:100 @ A1
Rev
P03
Drawn By
EF
Checked By
CC