


Notes
This document is © Falconer Chester Hall Limited.
All drawing measurements shall not be obtained by scaling. Any discrepancies on this document to be immediately reported to the Architect. Verify all dimensions and levels prior to construction. This Document shall be read in conjunction with related documents, specifications and associated models.

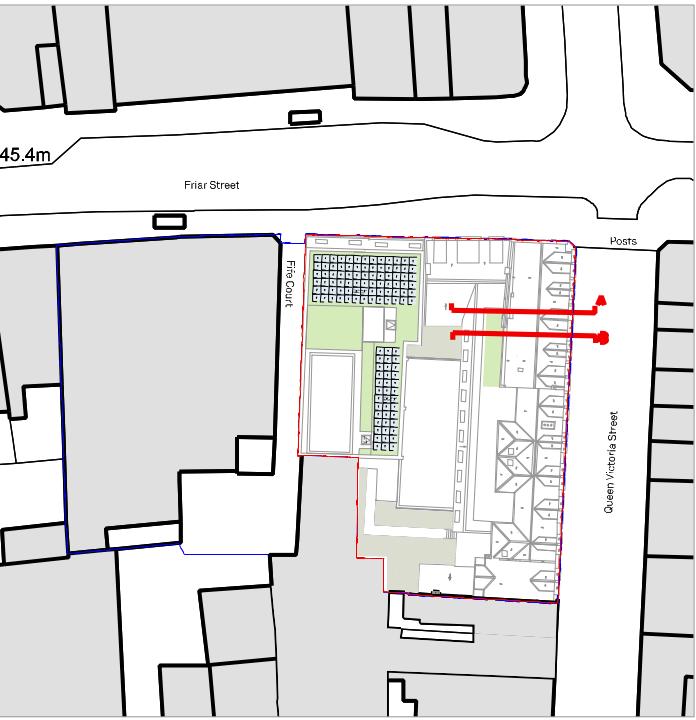


KEY PLAN



Market Square Courtyard

Queen Victoria Street

Elevation A

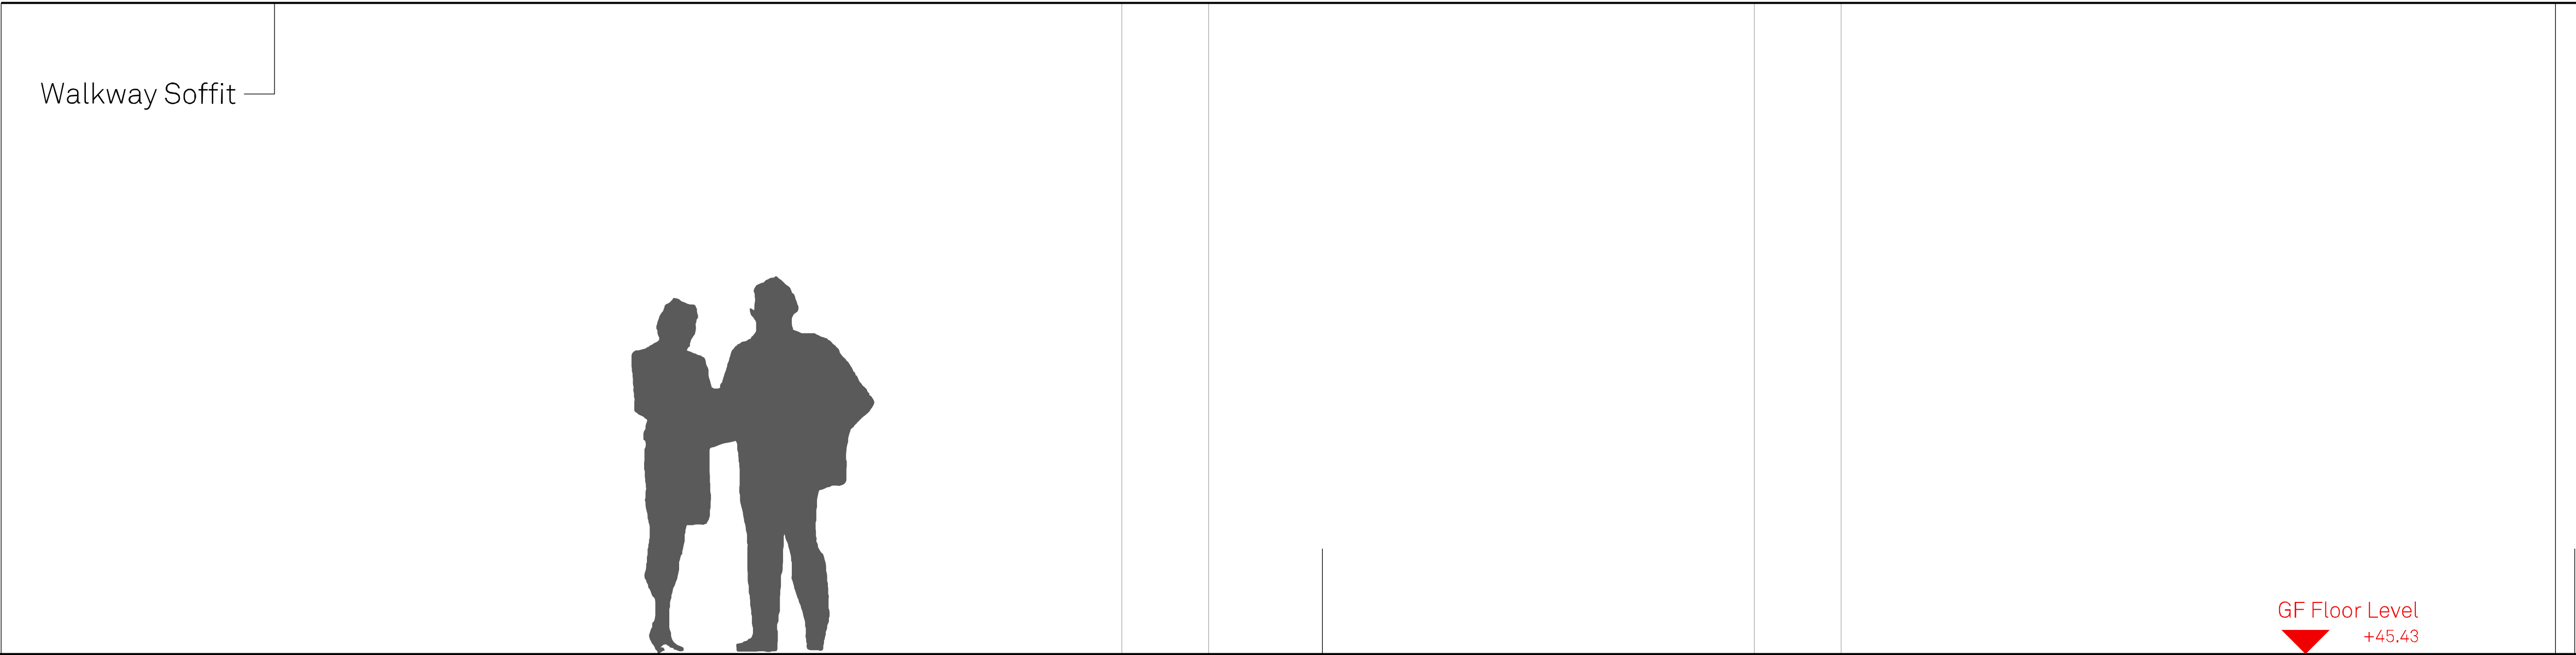

Queen Victoria Street

Market Square Courtyard

Elevation B

P03	26.06.25	PR	CC	update to elevation B
P02	03.07.24	CG	PR	Updated to planning comments
P01	30.09.22	GB	EF	First Issue
Rev:	Date:	By:	Chk By:	Rev Note:

**FALCONER
CHESTER
HALL**

London | Liverpool | Manchester | www.fcharchitects.com | +44(0)151 243 5800

FCH

Project Title
145 -148 Friar Street, 1-15 Queen Victoria Street
Client
Thackeray Group
Drawing Title
Proposed courtyard elevation
Drawing No.
P22018-FCH-BA-XX-DR-A-1412
Status
S3
Job No.
P22-018

Issue suitable for:
Information

Date
14.09.22

Drawing Stage
Planning

Rev
P03

Drawn By
GB

Checked By
EF