


Courtyard B: Children's Play Area Proposals

1:50

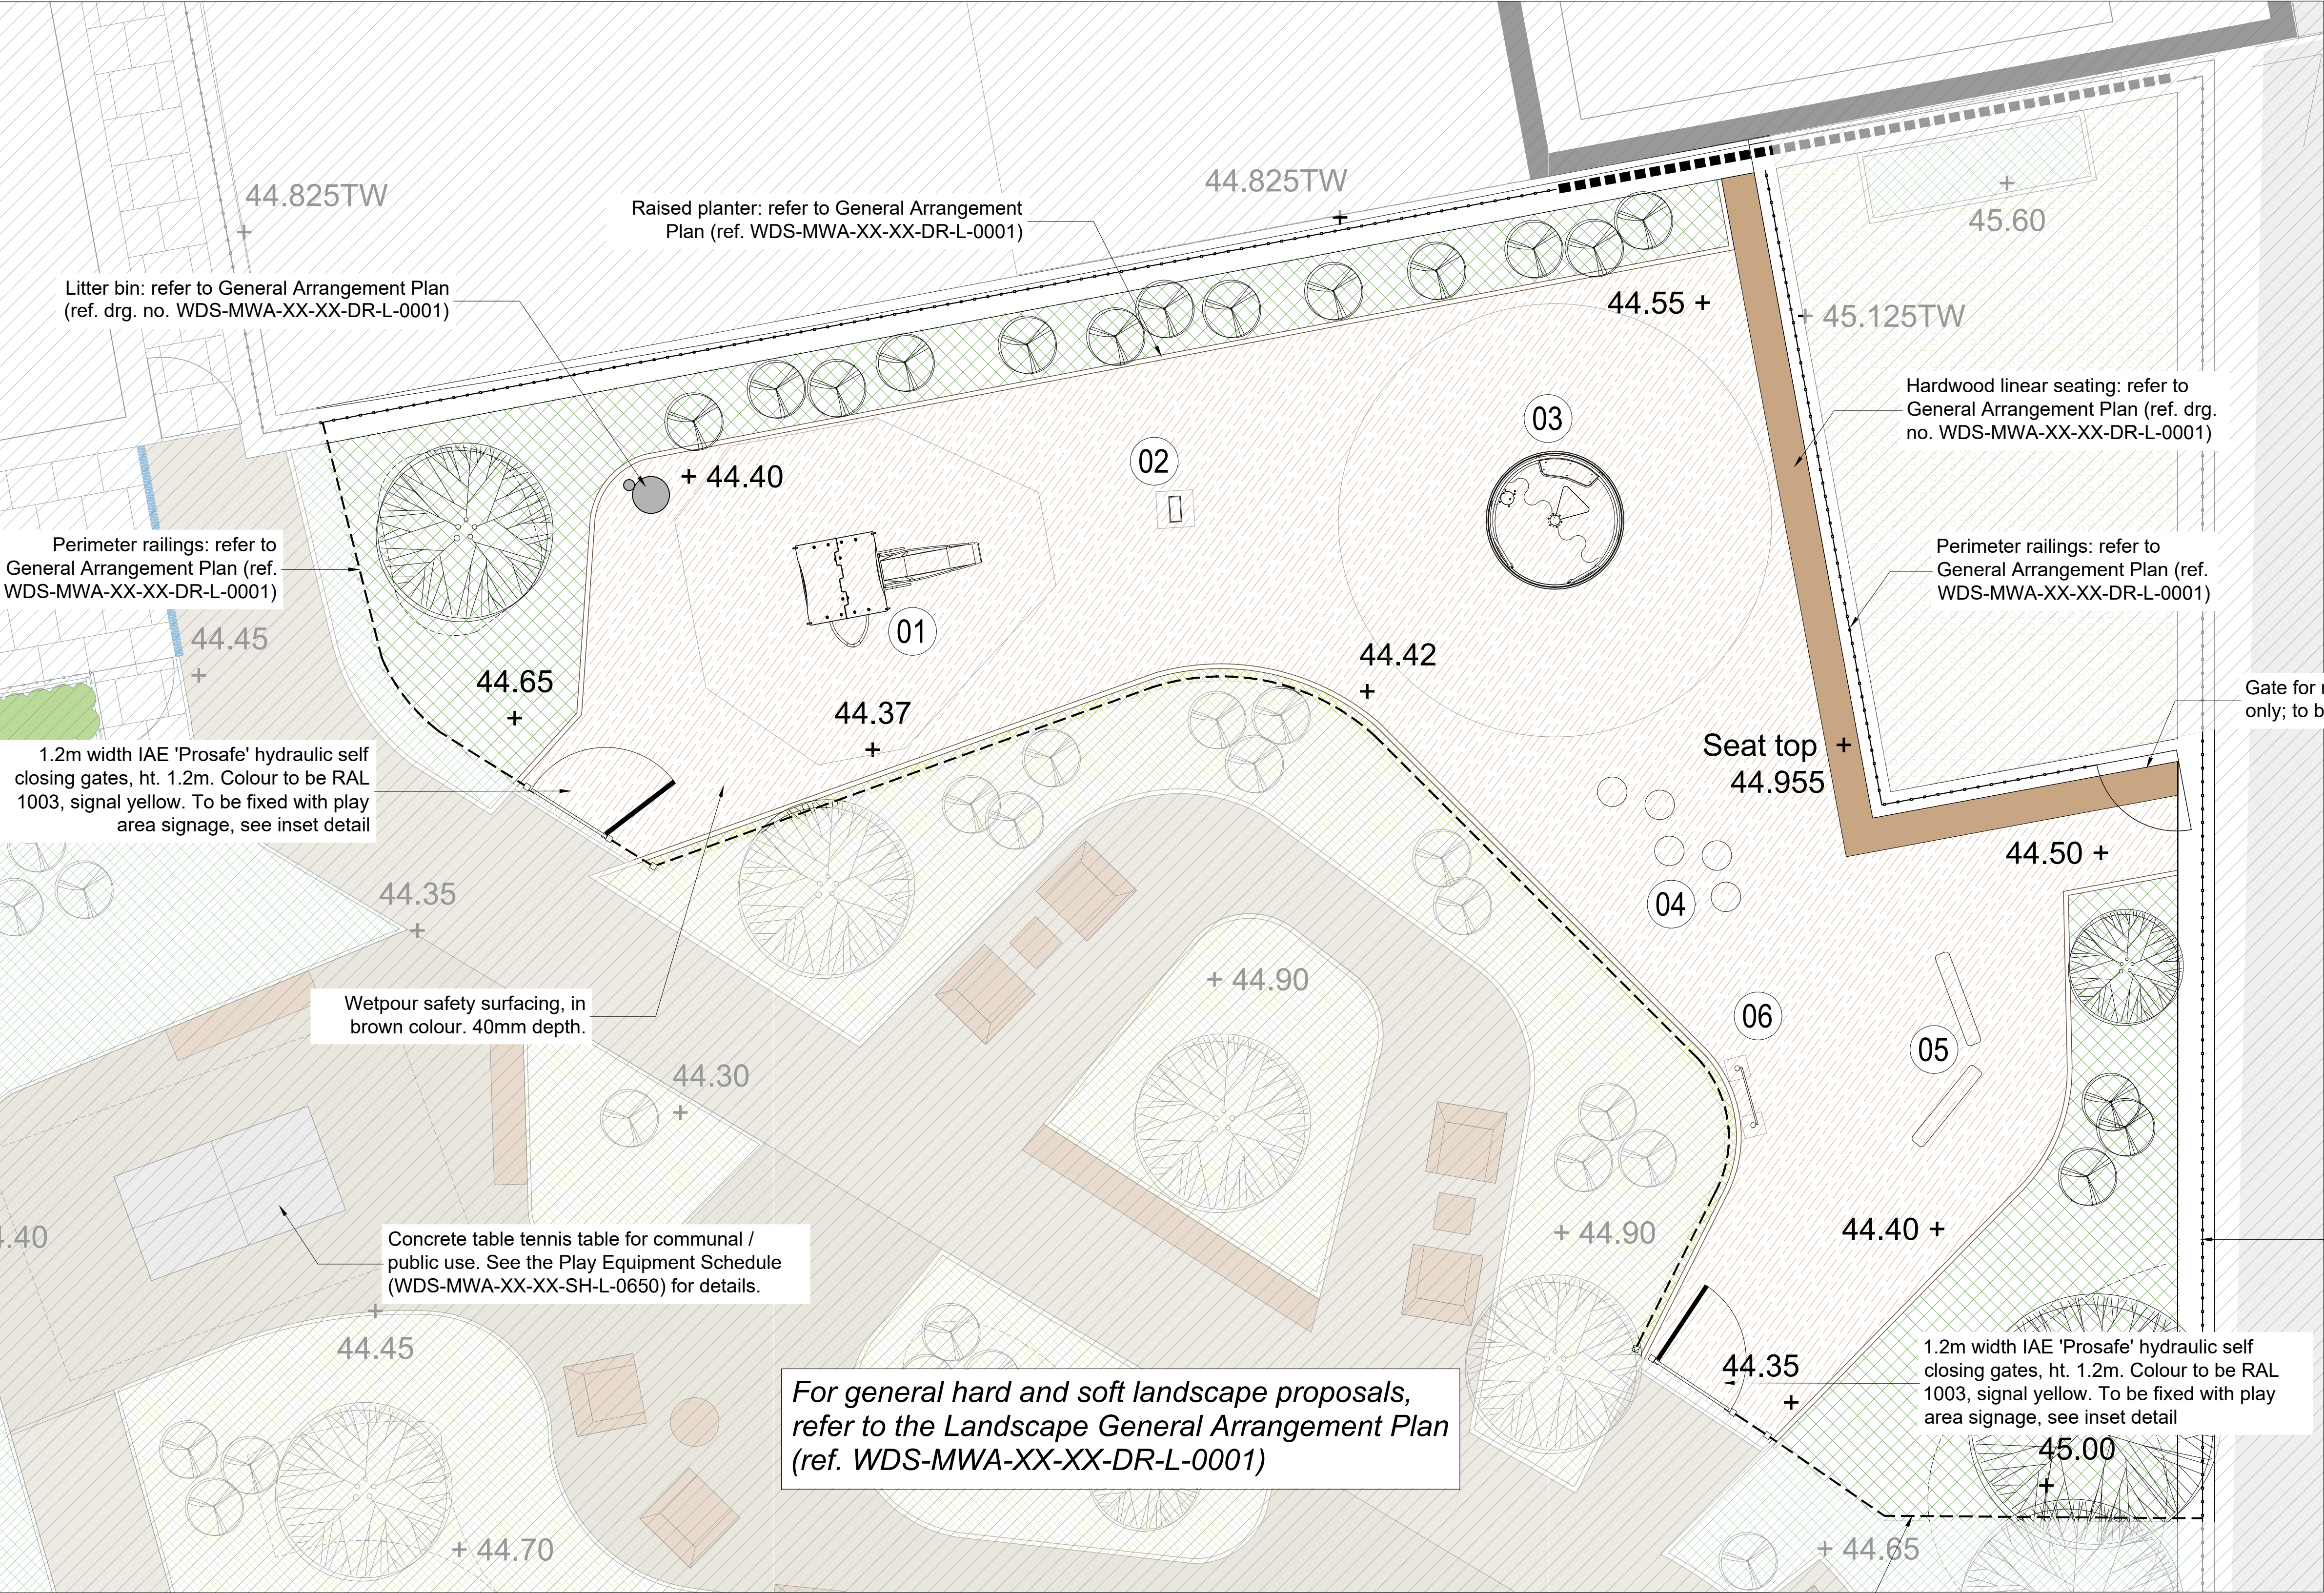

PLAY AREA SIGNAGE

Polycarbonate panel with vinyl graphics. To be securely fixed to each entrance gate.



Drawing Status: SK - Sketch, I- Information, P- Planning, ER -Employers Requirements, T - Tender, CT -Contract, CO -Construction, AB-As Built

- All dimensions are in mm unless otherwise stated.
- All dimensions shall be checked on site prior to commencing the works and errors and omissions to be reported to Matthew Wigan Associates.
- Levels to be checked against Highway and Drainage Engineer levels details.
- All works shall conform to the current edition of the building regulations and other statutory requirements.
- All materials and workmanship shall conform with the relevant British Standard specifications and codes of practice.
- If this drawing forms part of an application for planning application on behalf of the client, it shall not be used for any other purpose without the express permission of Matthew Wigan Associates.
- This drawing may incorporate information from other professionals. Matthew Wigan Associates cannot accept responsibility for the integrity and accuracy of such information. Any clarification or additions that are required regarding such information should be sought from the relevant profession or their appointment representative.


PLAY EQUIPMENT:

To be installed in wetpour rubber crumb safety surfacing in accordance with manufacturer instructions. See the Play Equipment Schedule (WDS-MWA-XX-XX-SH-L-0650) for details.

- 01 H094 - Cae Doctor Toddler Unit
- 02 T401 - Sensory Totem
- 03 D003 - Ability SpaceDisk Roundabout
- 04 E061- Stepping Pods
- 05 E050- Balance Beam
- 06 T023 - Sensory Fidget Play Panel

Perimeter railings to parapet wall: refer to General Arrangement Plan (ref. WDS-MWA-XX-XX-DR-L-0001)

Perimeter railings: refer to General Arrangement Plan (ref. WDS-MWA-XX-XX-DR-L-0001)

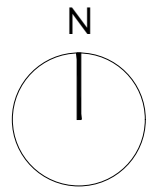

Rev.	Date	Revision Notes / Status	Drawn	Checked
00	20.02.25	First issue	WB	MW
01	20.05.25	Updated with play equipment	WB	MW
02	22.05.25	Minor amendment	WB	MW
03	03.07.25	Equipment amendment	WB	MW

Title: Courtyard B
Play Area Plan

Project: Weldale Street
Drg no: WDS-MWA-XX-XX-DR-L-0005
Rev: 03 Status: C
Scale: 1:50@A1

Date: 20.02.2025
Client: Crossmark

Matthew Wigan Associates
3 Bassford
1 The Park
Cheltenham,
Gloucestershire GL50 2SL
+44 (0)7557 095062
Matthew.Wigan@matthewwigan.com
www.matthewwigan.com