


Roof trusses @ 600 ctrs. including diagonal wind bracing. Concrete interlocking tiles to match adjoining dwelling. Builder to confirm dimensions prior to manufacture.

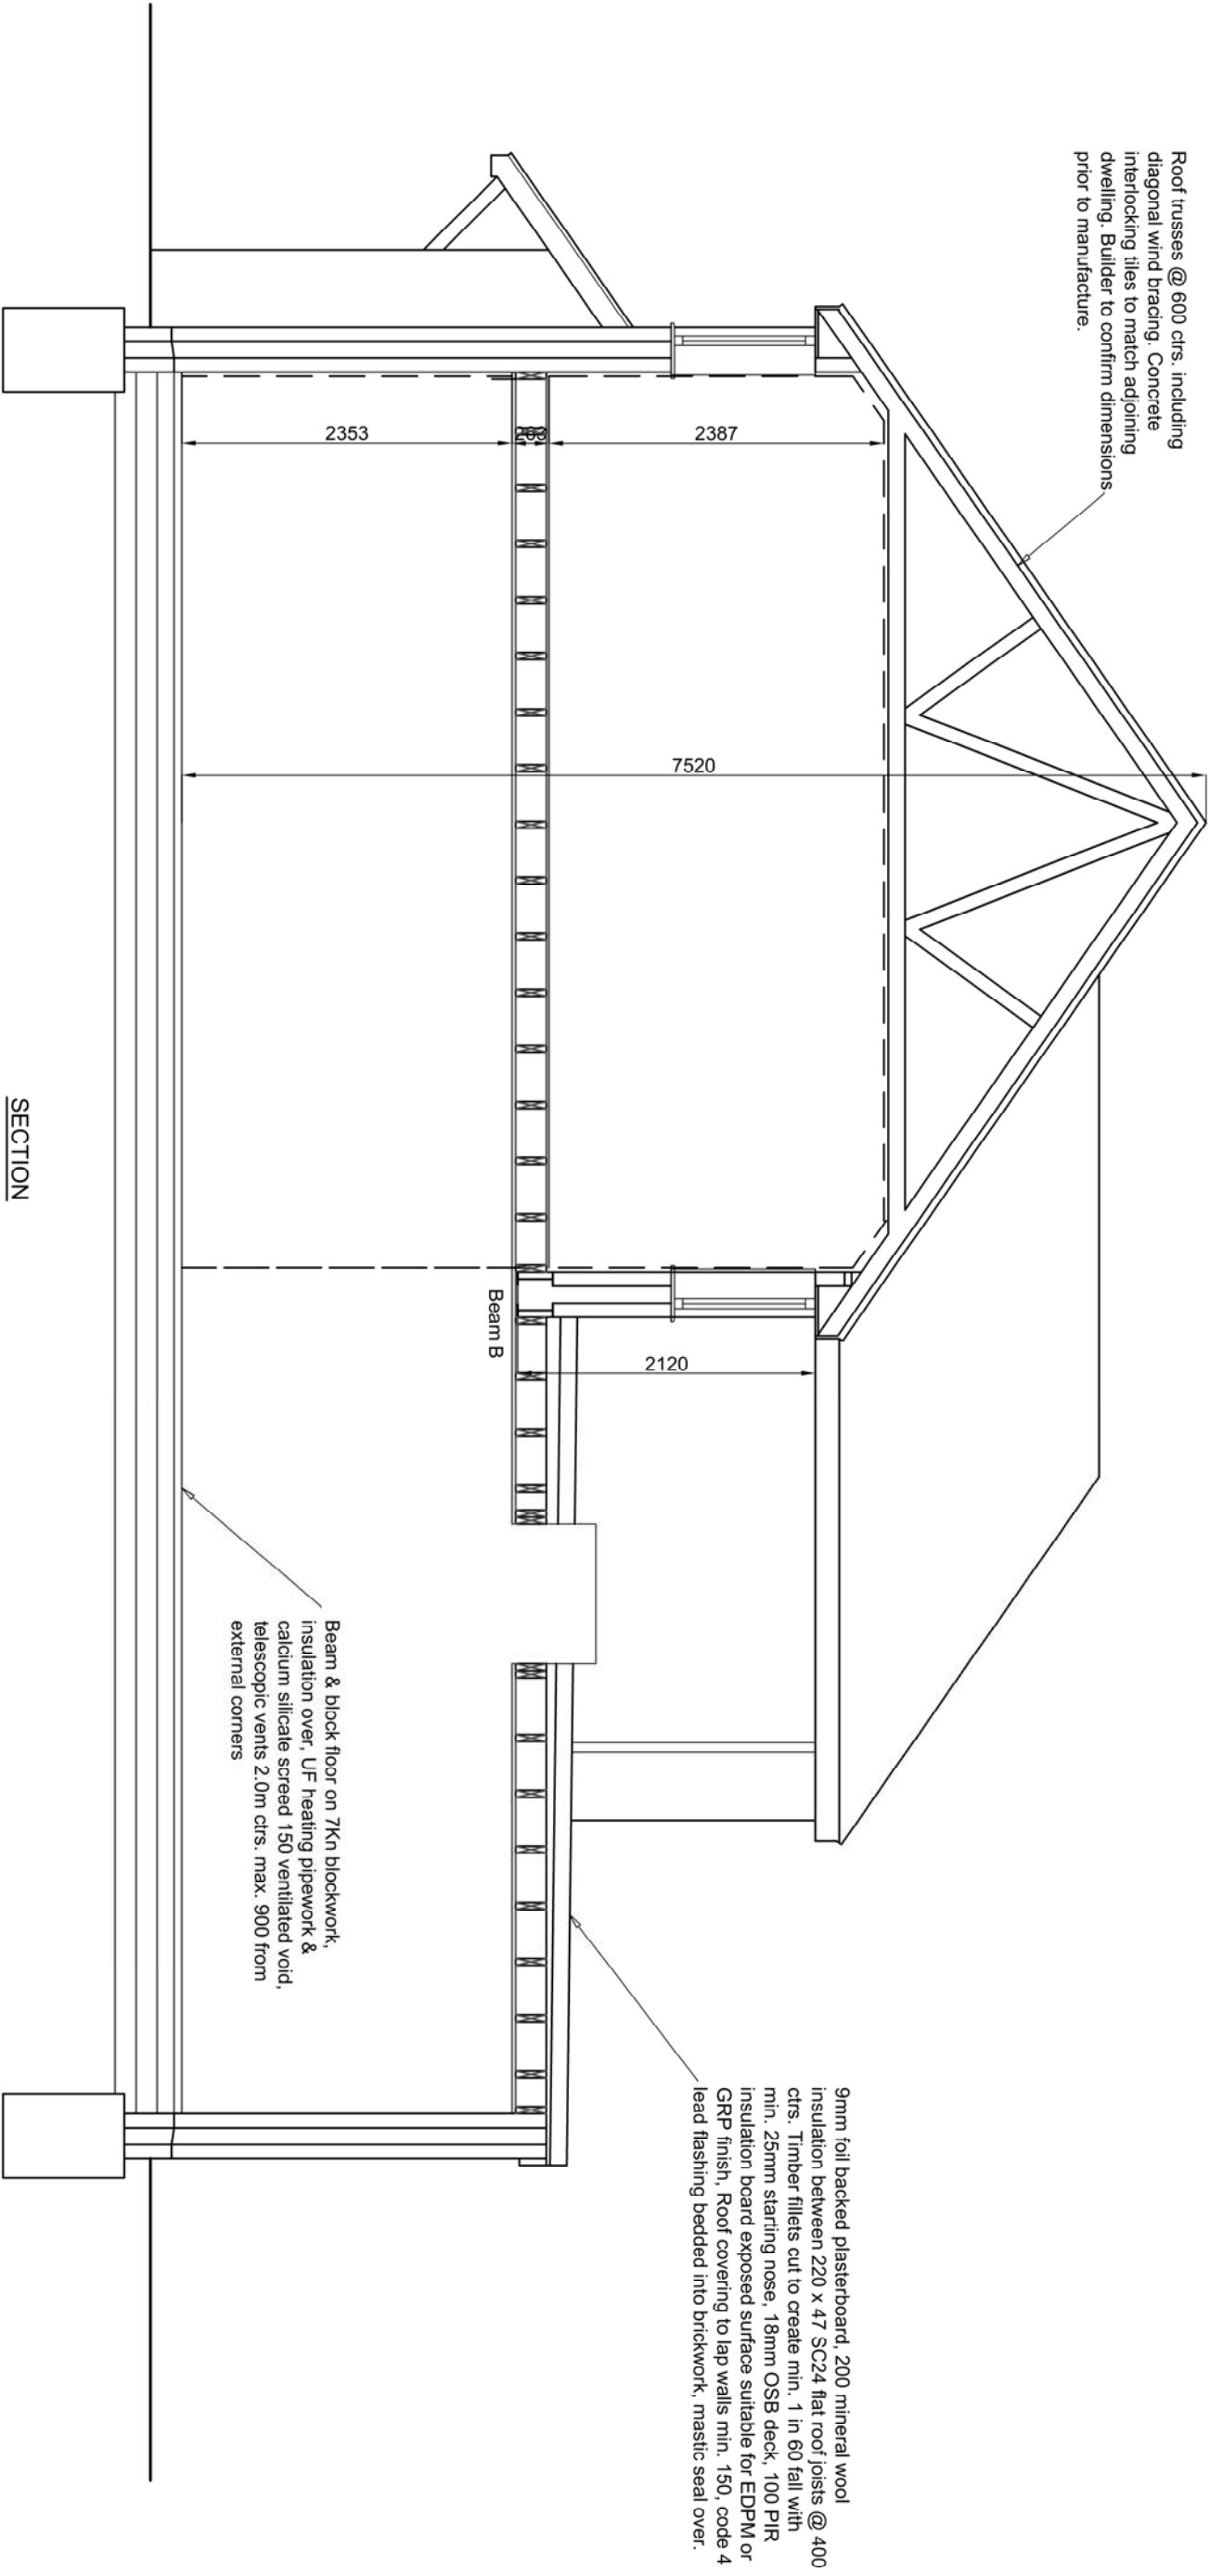

SCALE: (Metres)