


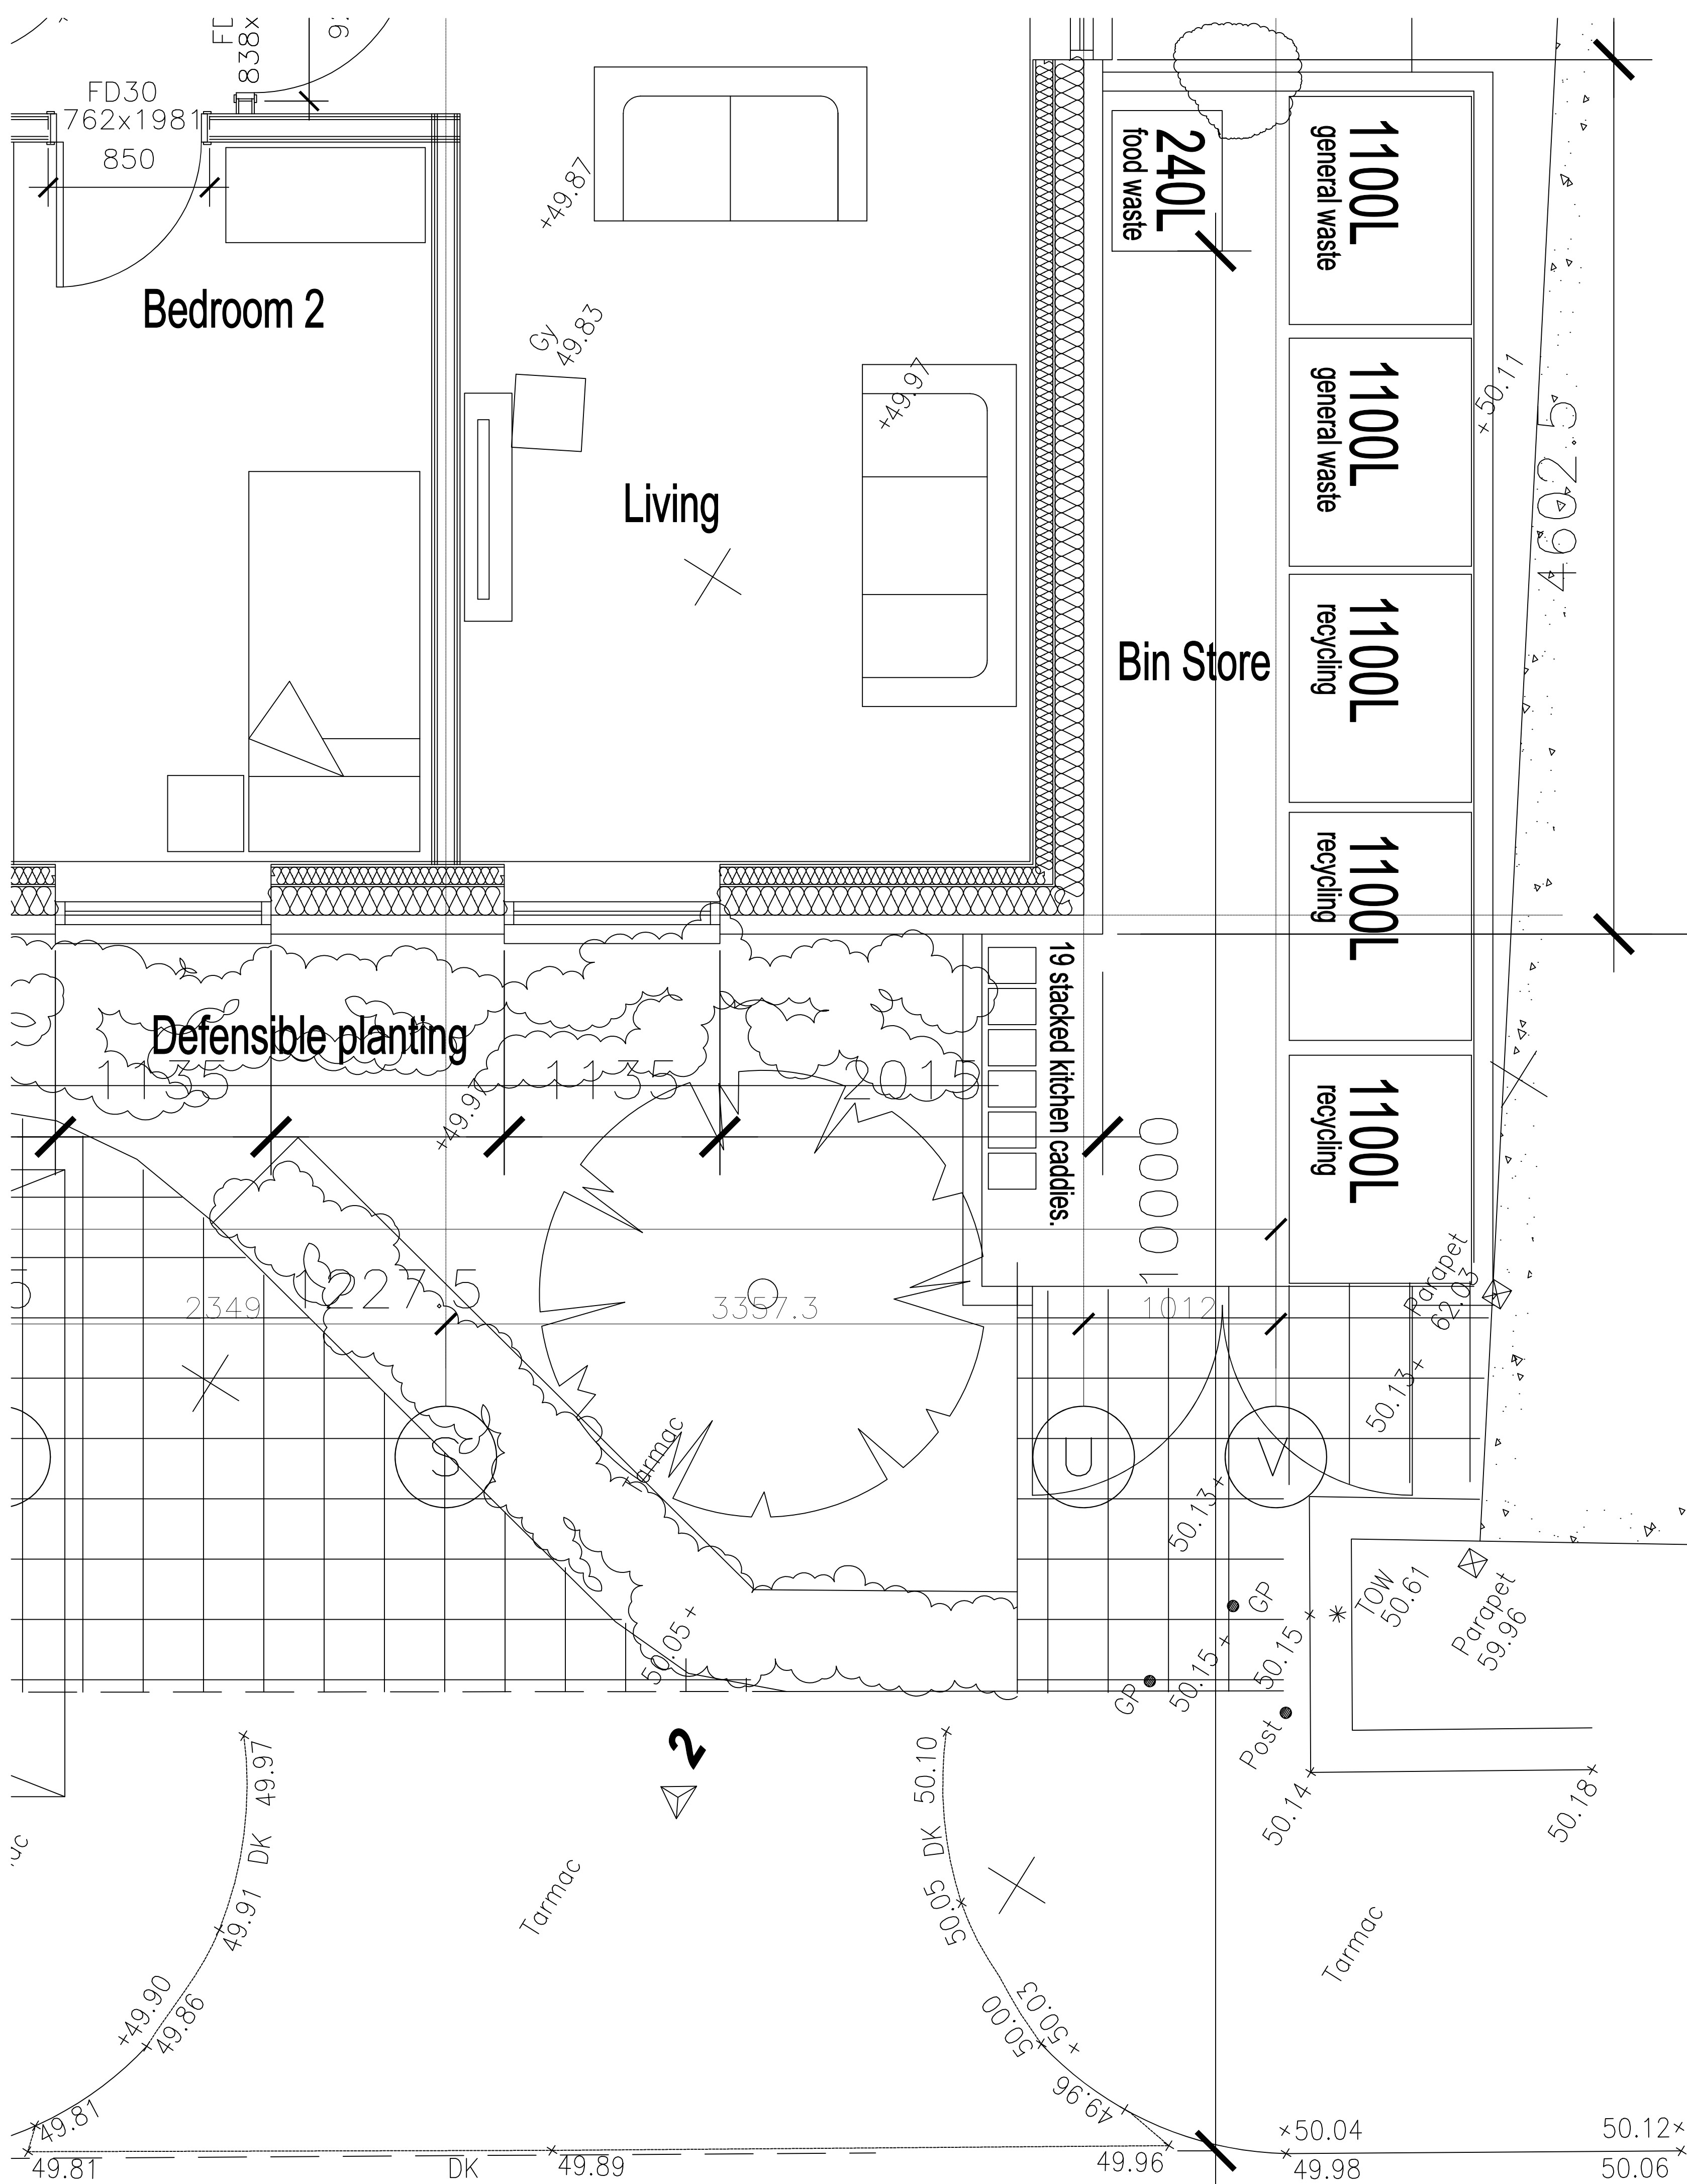

- 1. Scale this drawing for Planning Purposes only
- 2. Do not scale for working drawings all dimensions shall be checked on site prior to commencing the works and any errors or admissions reported to the Architect
- 3. This drawing is the copyright of HFP Architects and must not be used or reproduced without their permission

Notes

- Bins to be rotated the night before the relevant collection day
- Doors to have a coded lock
- Pest control measures will be taken with a contract with a 3rd party pest control company



Client
Sunny Grewal

Chandos House
Back Street
Wendover
Bucks HP22 6EB
tel:01296 626996
fax:01296 622817
e-mail:
info@hfparchitects.co.uk

Job Title
75-81 Southampton St, Reading. RG21 2QU

Drawing Title
Bin Store Plan

Date
Oct 24

Scale
1:20

Job no

Drawing No
EL04

Rev.