


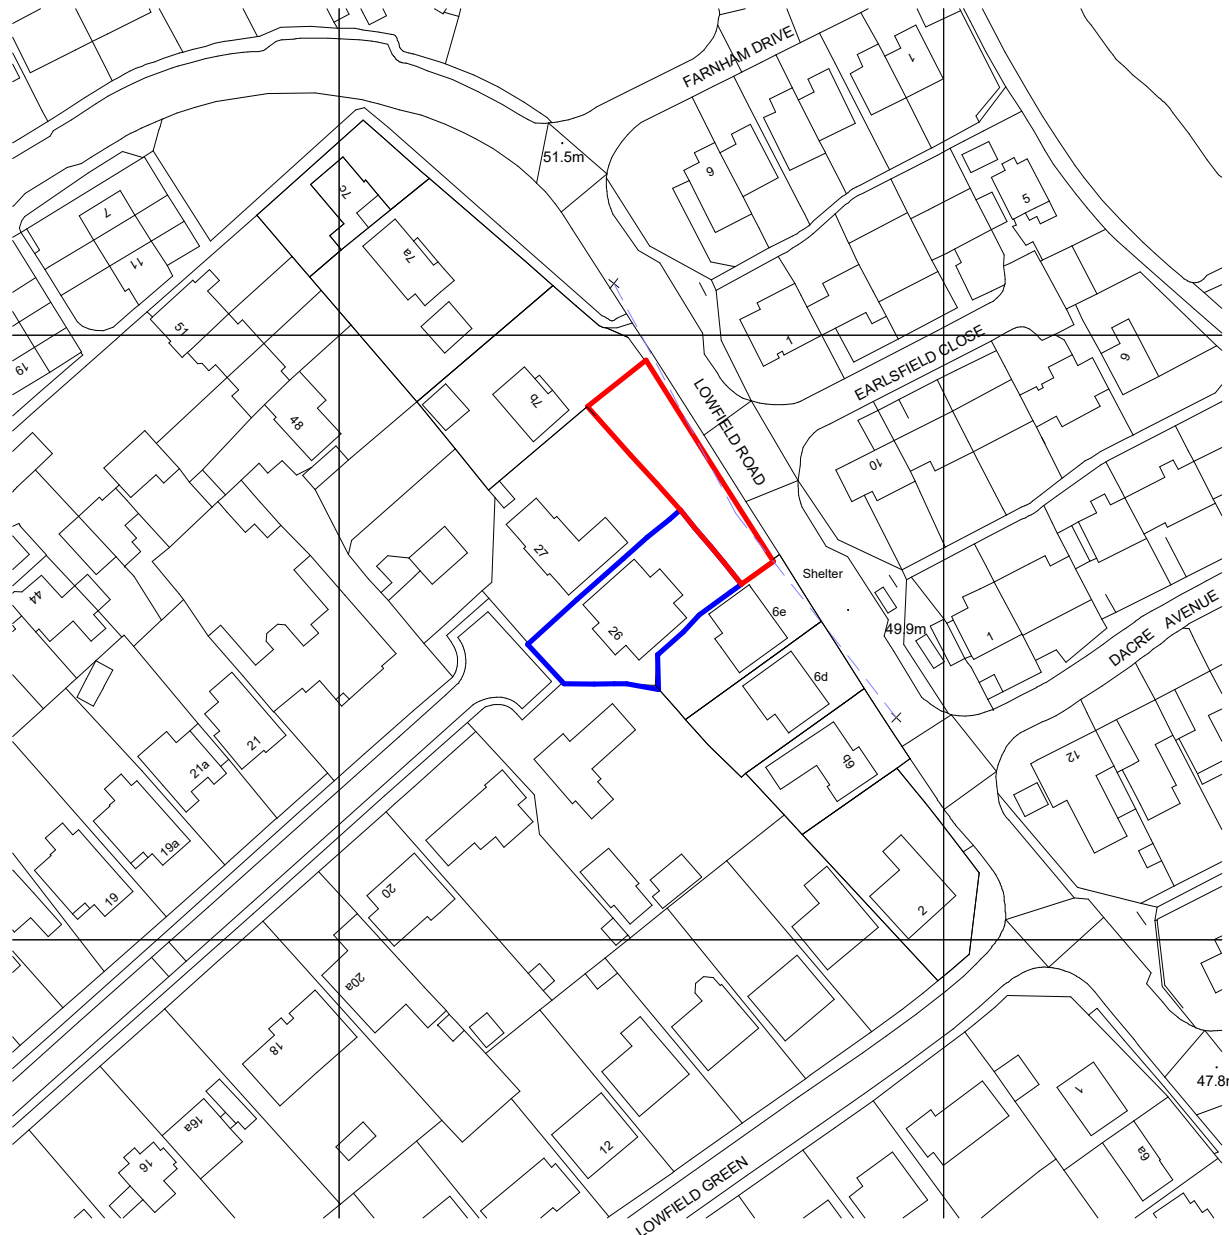


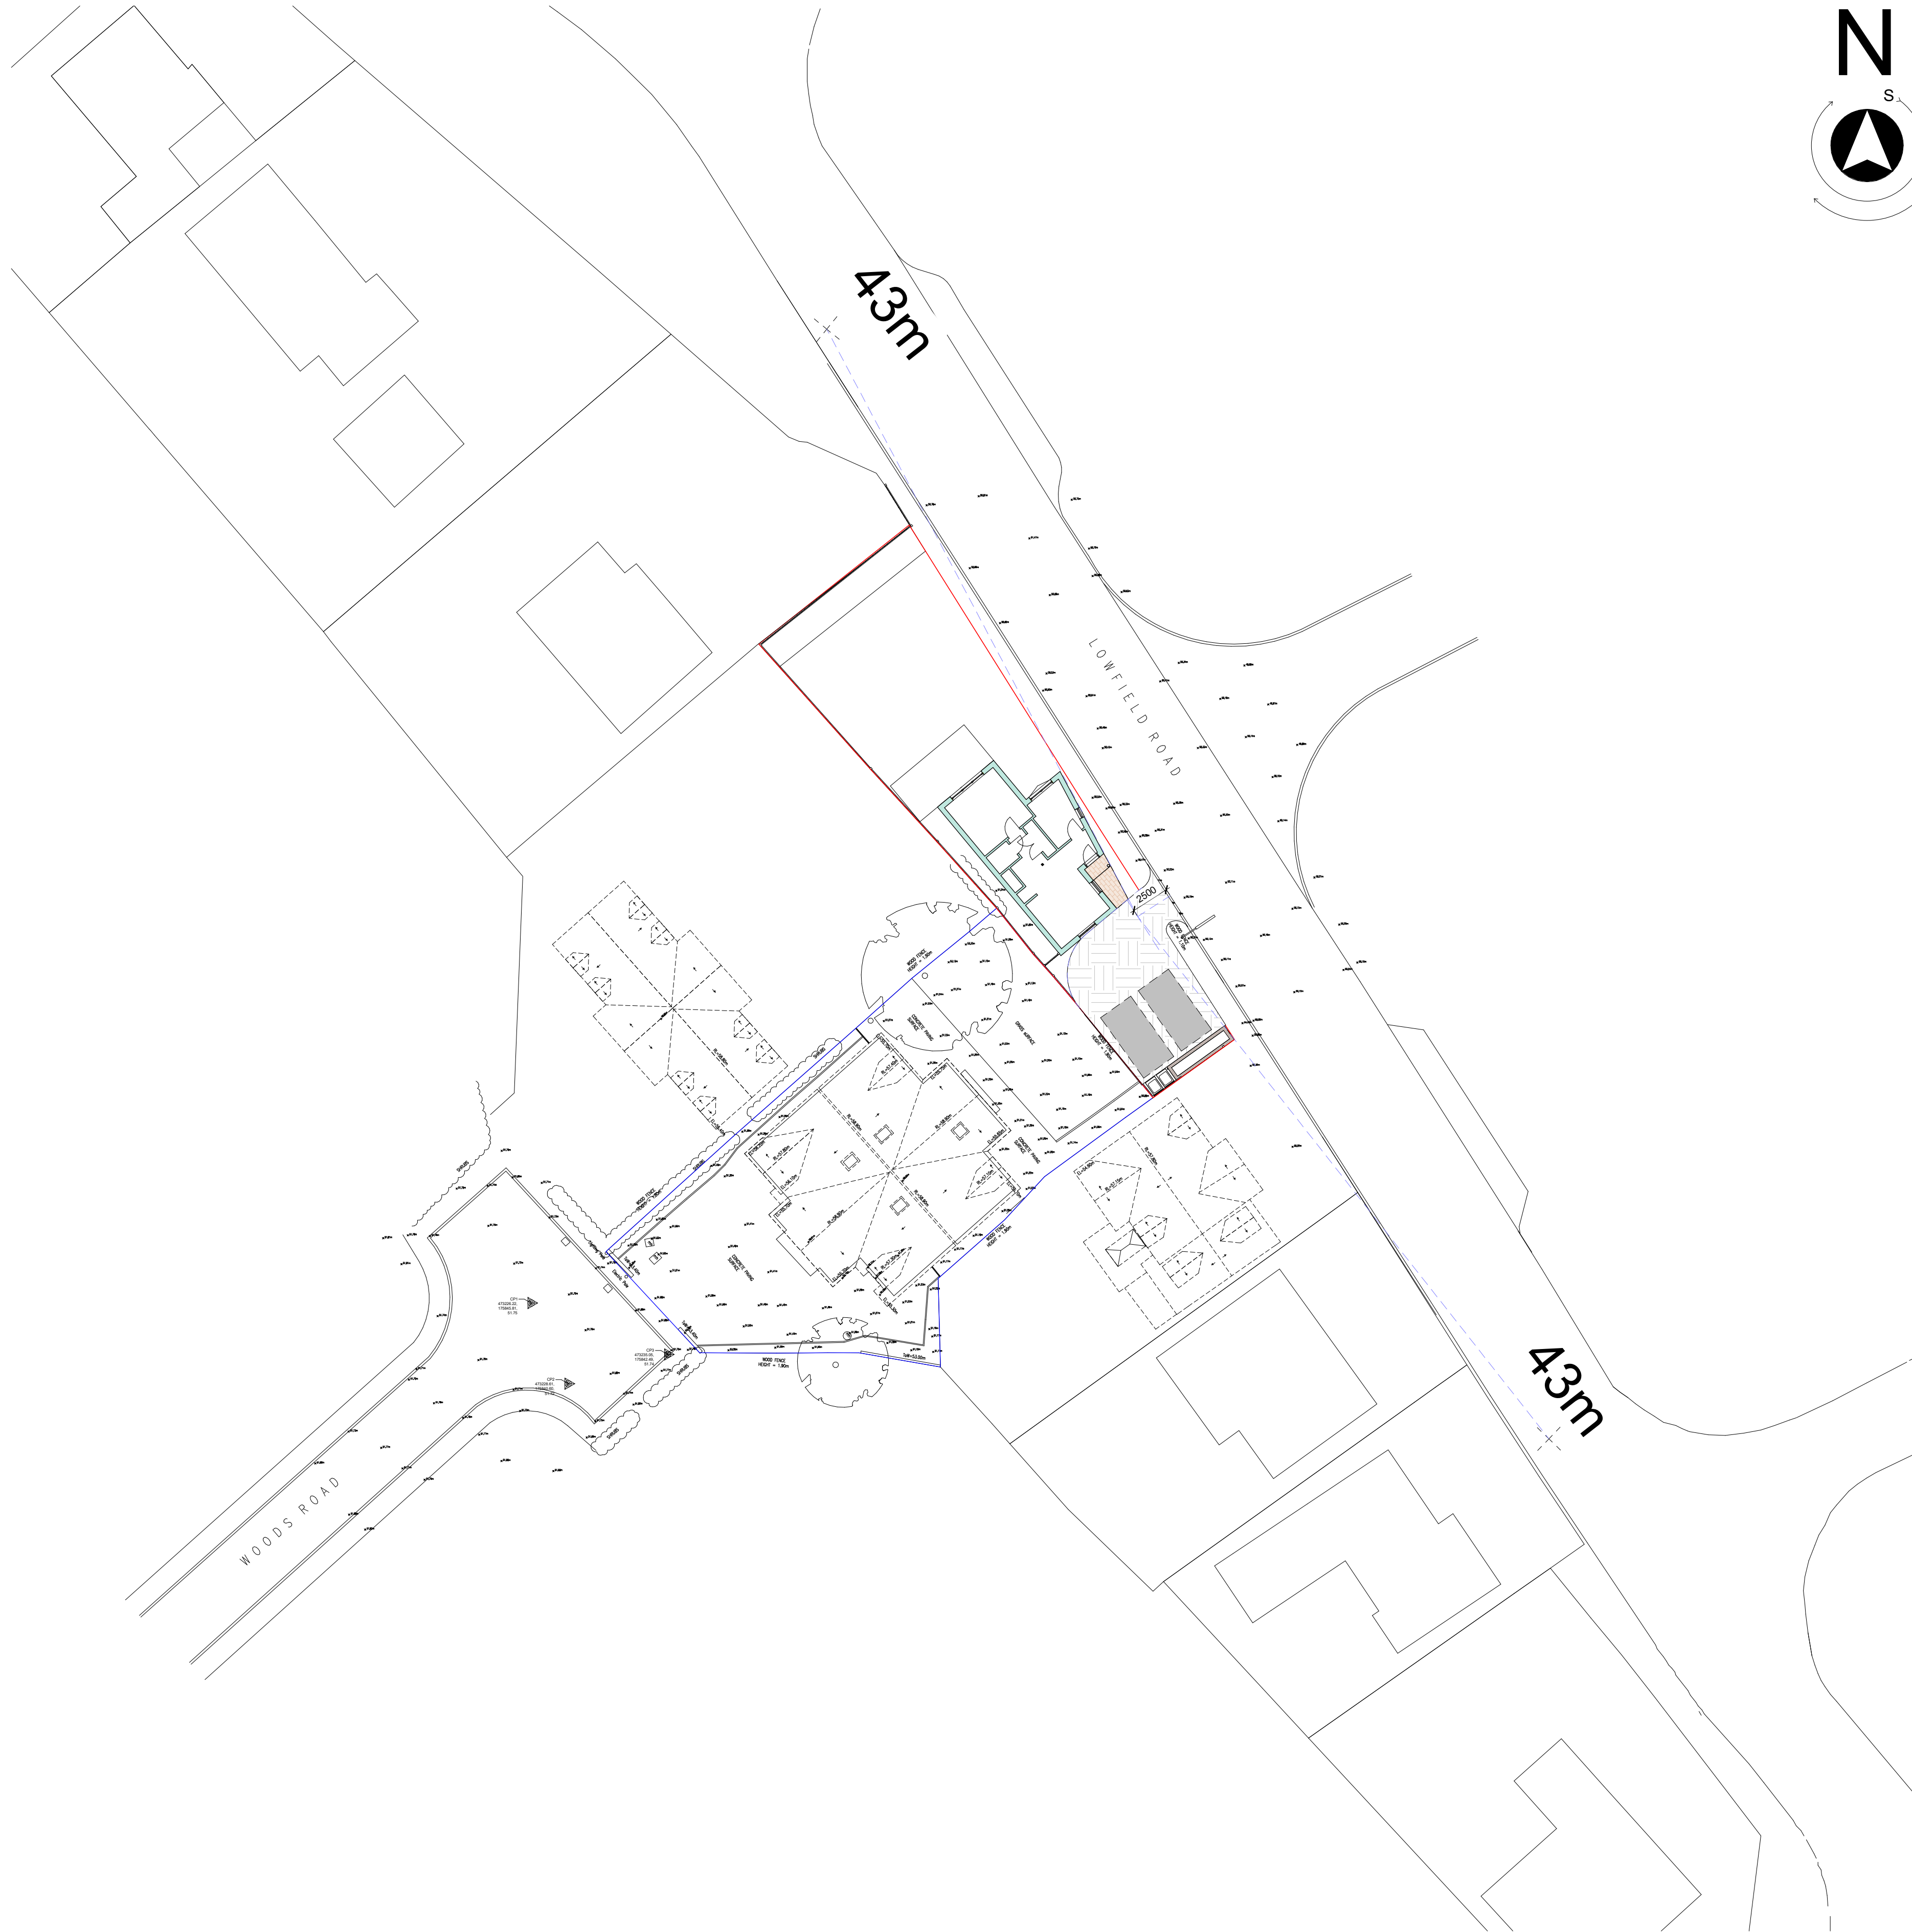

Site Location
1 : 1250

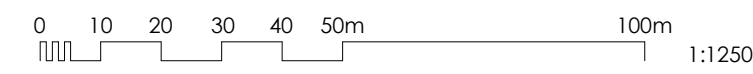

PARKING VISIBILITY SPLAYS
1 : 250

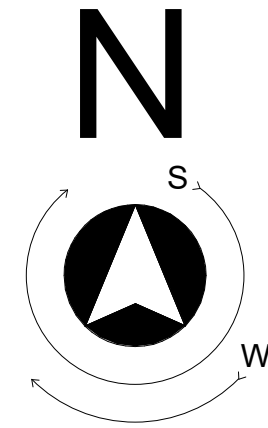

All dimensions to be checked on site.
Written dimensions to be followed in preference to scaled dimensions.
All errors and emissions to be reported to Architect.

A	18.07.25	Issued for Planning	OK
Rev.	Date	Description	Issued by

PLANNING

TW-2
ARCHITECTS

The Old Registry,
20 Amersham Hill,
High Wycombe,
Buckinghamshire,
HP13 6NZ

Tel: 01494 512717
Email: info@tw-2.co.uk
Web: www.tw-2.co.uk

Project Title
Garden Development
26 Woods Road
Caversham
Reading
RG4 6NA

Drawing Title
Proposed Parking Visibility Splays

Project No.	Scale @A1	Drawn	Checked
24 746	As indicated	OK	NA

Drawing No. Stage Rev.

GDW-TW2-XX-DR-A-016 **PL-A**