



Notes
This document is © Falconer Chester Hall Limited.
All drawing measurements shall not be obtained by scaling. Any discrepancies on this document to be immediately reported to the Architect. Verify all dimensions and levels prior to construction. This document shall be read in conjunction with related documents, specifications and associated models.

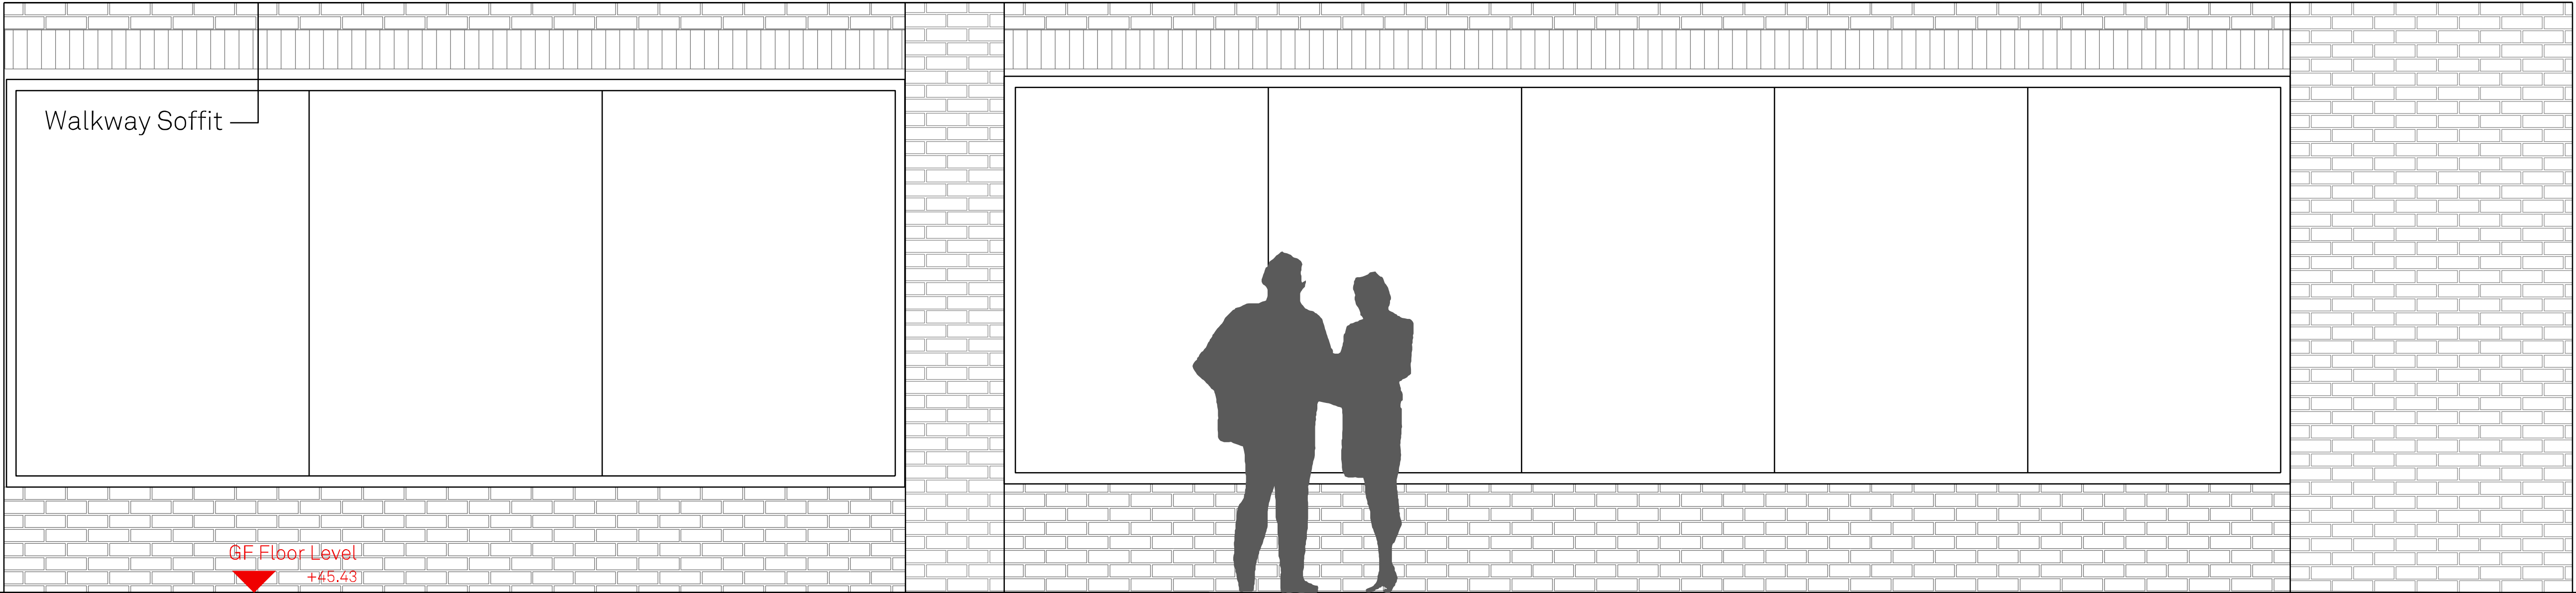


KEY PLAN

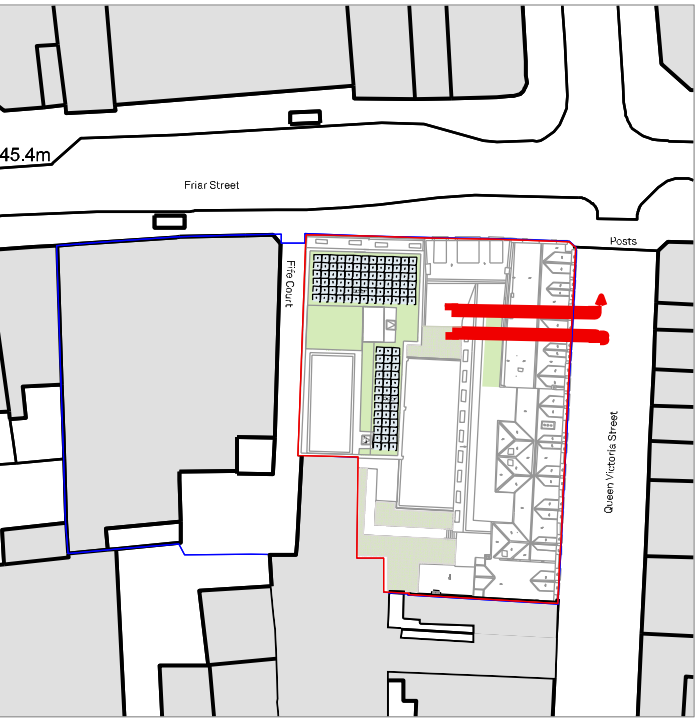

Market Square Courtyard

Queen Victoria Street

Elevation A

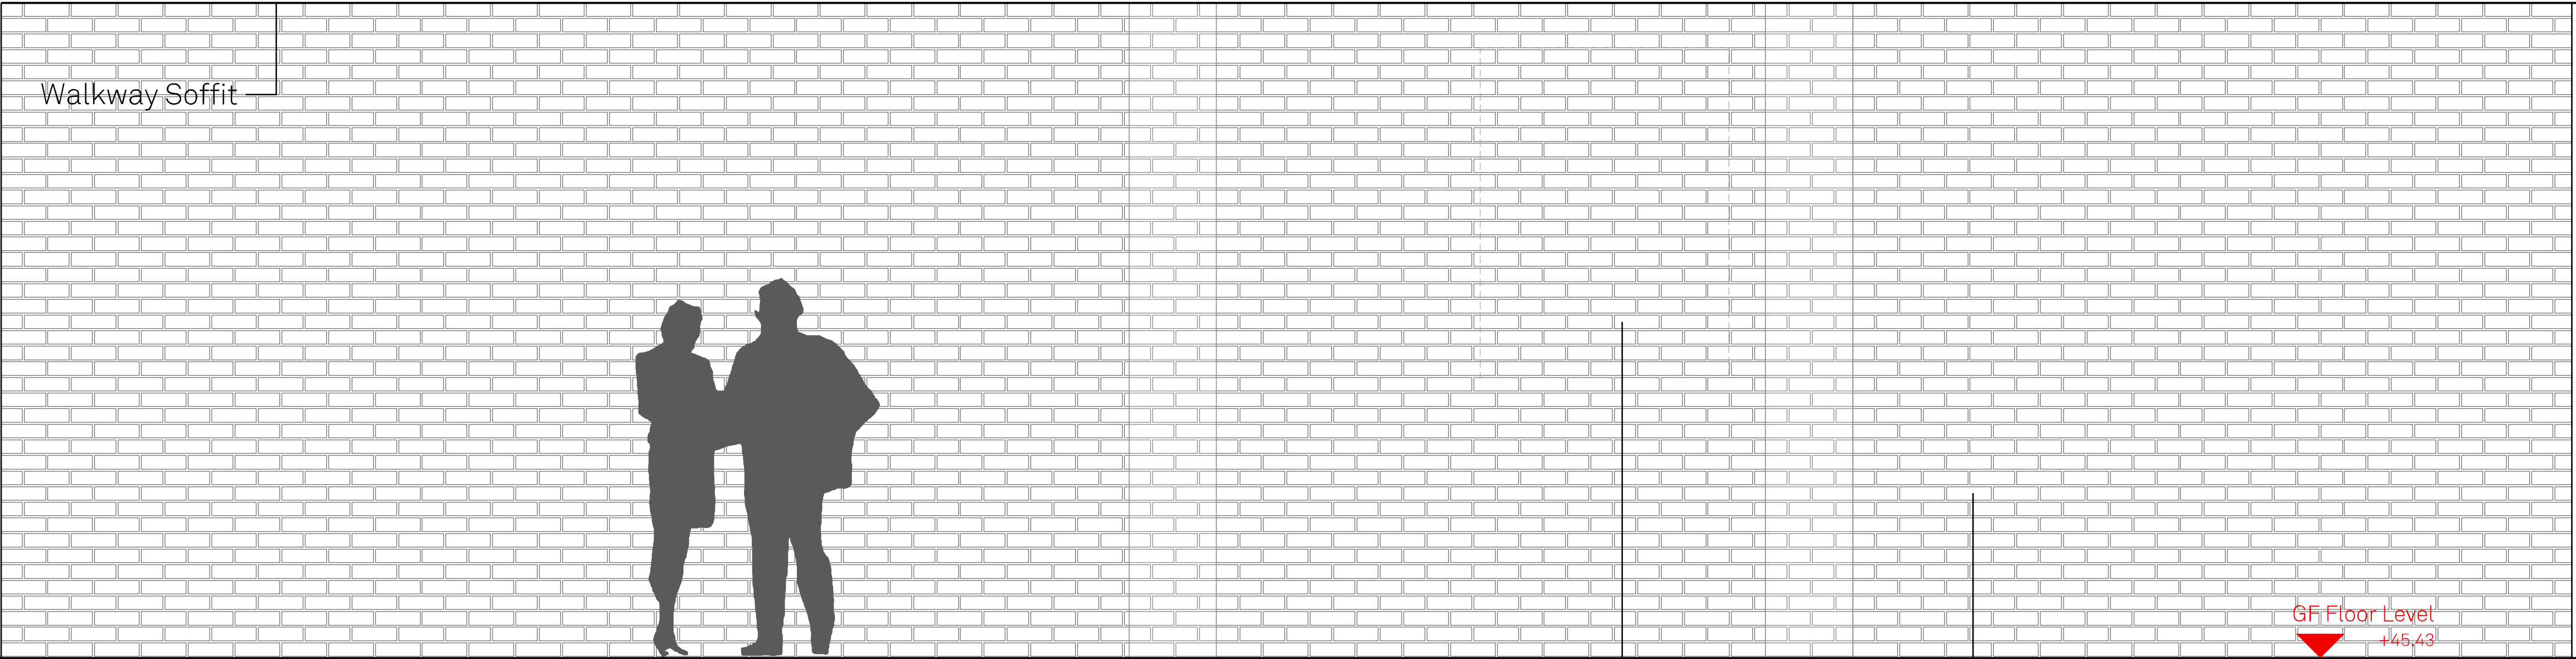

Queen Victoria Street

Market Square Courtyard

Existing wall to be retained and openings infilled with Ibstock Western Red Multi. A3055A with bucket handle mortar joint 2:1:1

New wall to match existing in Ibstock Western Red Multi. A3055A with bucket handle mortar joint 2:1:1

Elevation B

P04	22.07.25	PR	CC	updated to include brick finish
P03	26.08.25	PR	CC	update to elevation B
P02	03.07.24	CG	PR	Updated to planning comments
P01	30.09.22	GB	EF	First Issue
Rev:	Date:	By:	Chk By:	Rev Note:

**FALCONER
CHESTER
HALL**
London | Liverpool | Manchester | www.fcharchitects.com | +44(0)151 243 5800

FCH

Project Title 145 -148 Friar Street, 1-15 Queen Victoria Street				Rev
Client Thackeray Group				P04
Drawing Title Proposed courtyard elevation				Drawn By
Drawing No. P22018-FCH-BA-XX-DR-A-1412				GB
Status S3	Issue suitable for: Information	Date 14.09.22		Checked By
Job No. P22-018	Drawing Stage Planning	Scale 1:20 @ A1		EF