
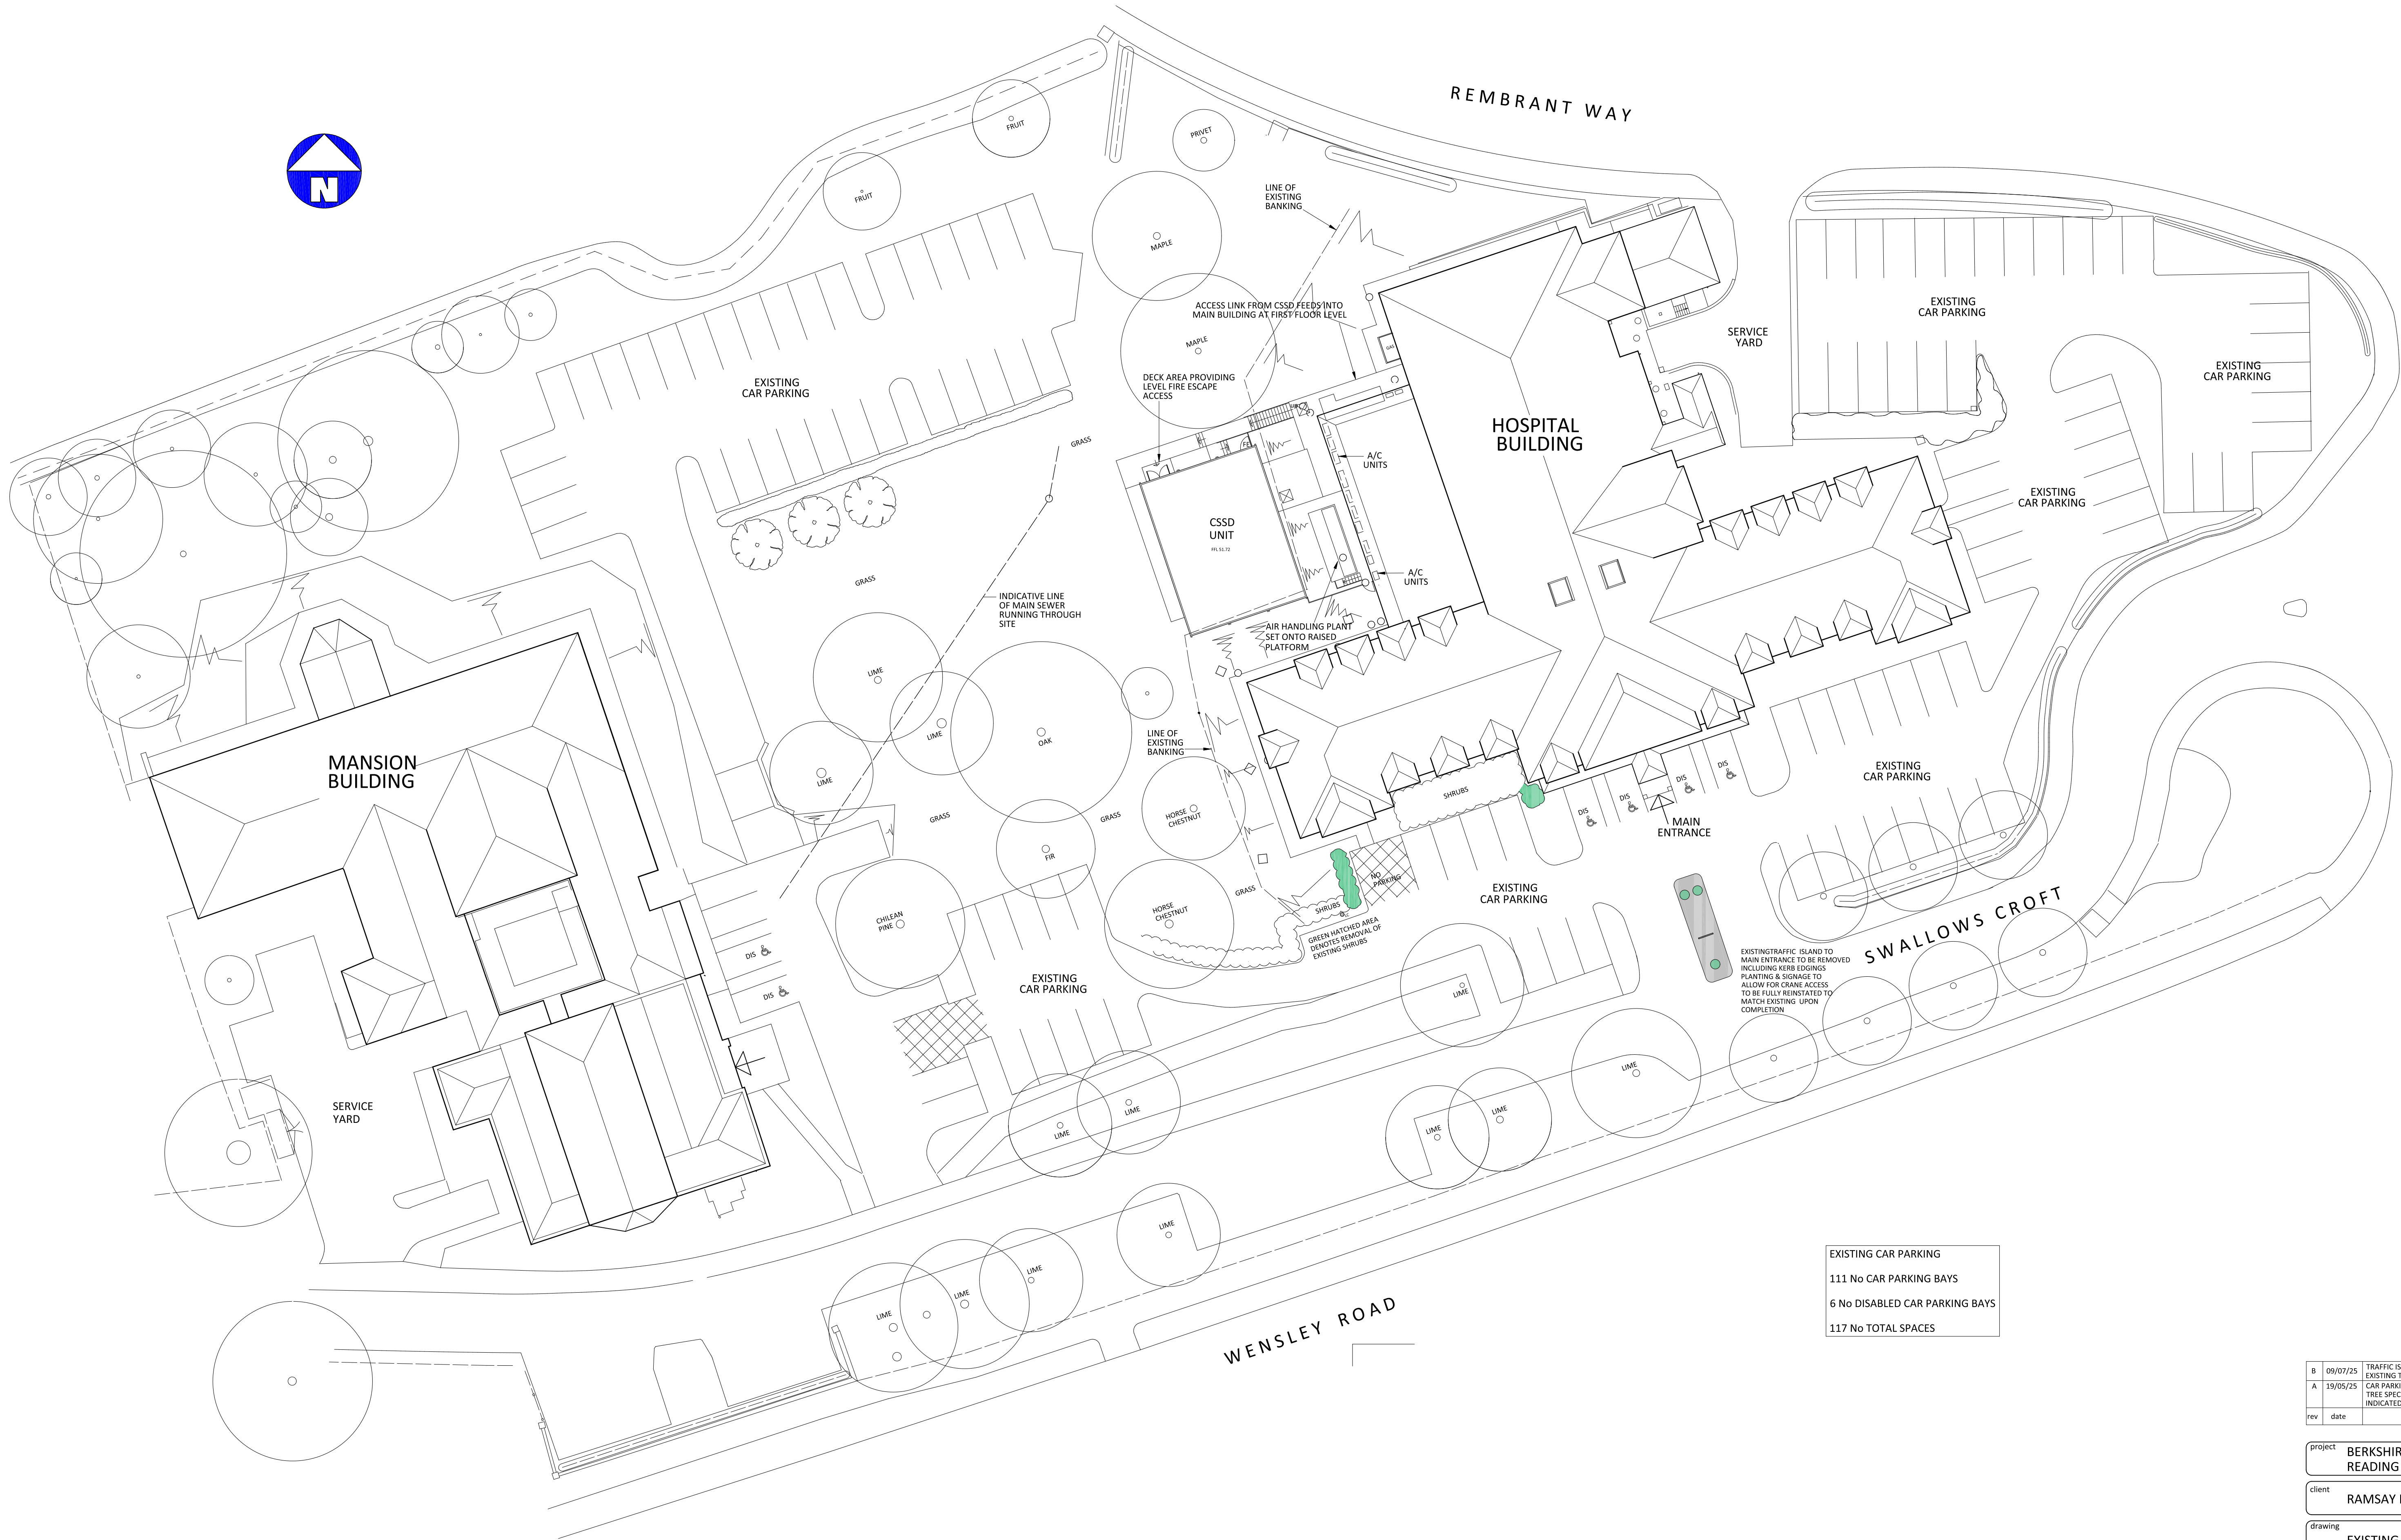


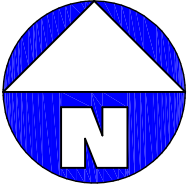

EXISTING CAR PARKING
111 No CAR PARKING BAYS
6 No DISABLED CAR PARKING BAYS
117 No TOTAL SPACES

PLANNING
0 2 4 6 8 10
scale in metres

B	09/07/25	TRAFFIC ISLAND TO MAIN ENTRANCE REMOVED EXISTING TREES ADDED TO SWALLOWS CROFT
A	19/05/25	CAR PARKING BAYS/NUMBERS IDENTIFIED TREE SPECIES ADDED, SHRUBS TO BE REMOVED INDICATED
rev	date	amendment

project BERKSHIRE INDEPENDANT
READING

client RAMSAY HEALTH CARE UK

drawing EXISTING SITE LAYOUT

hall
needham
limited

Chartered architectural technologists
WEST BUTTERWICK OFFICE:
Tel: 01724 488674
E-mail: sdavis@hneedham.co.uk
Office also at Thame Tel 01844 216345
ALL INFORMATION IS TO BE PROVIDED TO ALL PARTIES TO WHOM IT IS
CONSIDERED APPROPRIATE BY THE COMPANY

date SEPT 24
scale 1:250 at A1
1:500 at A3
drwg.no. rev.
B
6738-01