





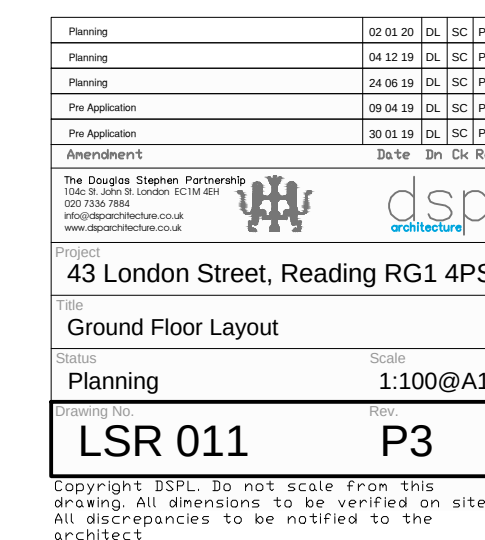


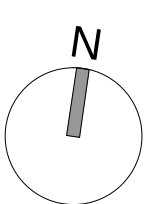




Copyright DSPL. Do not scale from this drawing. All dimensions to be verified on site. All discrepancies to be notified to the architect.

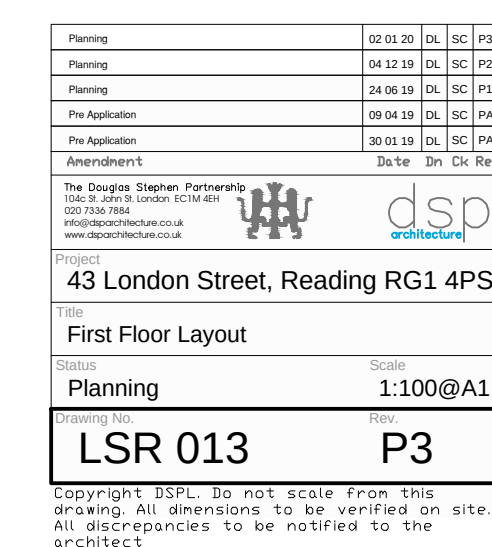


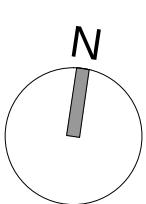

Copyright DSPL. Do not scale from this drawing. All dimensions to be verified on site. All discrepancies to be notified to the architect.

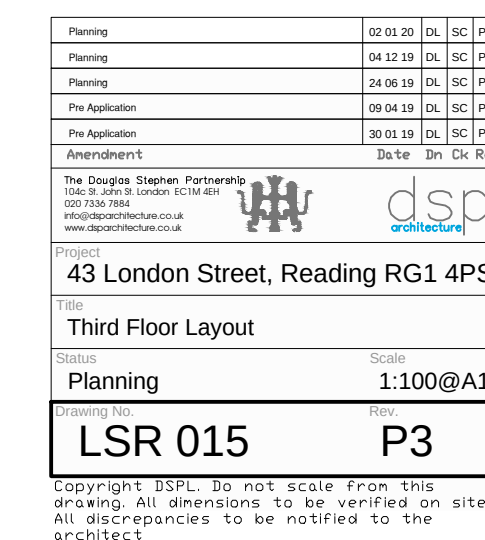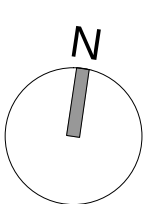


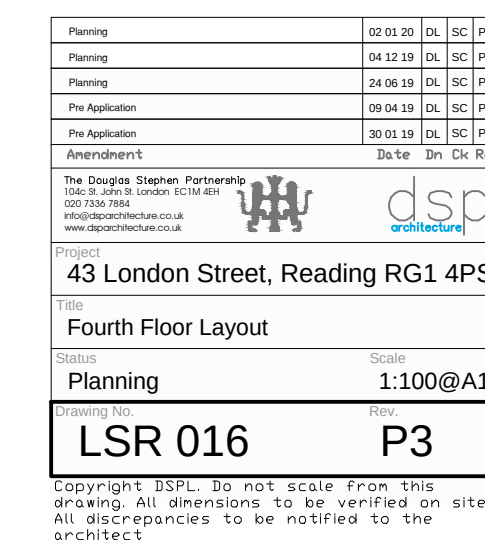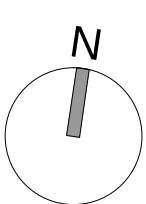

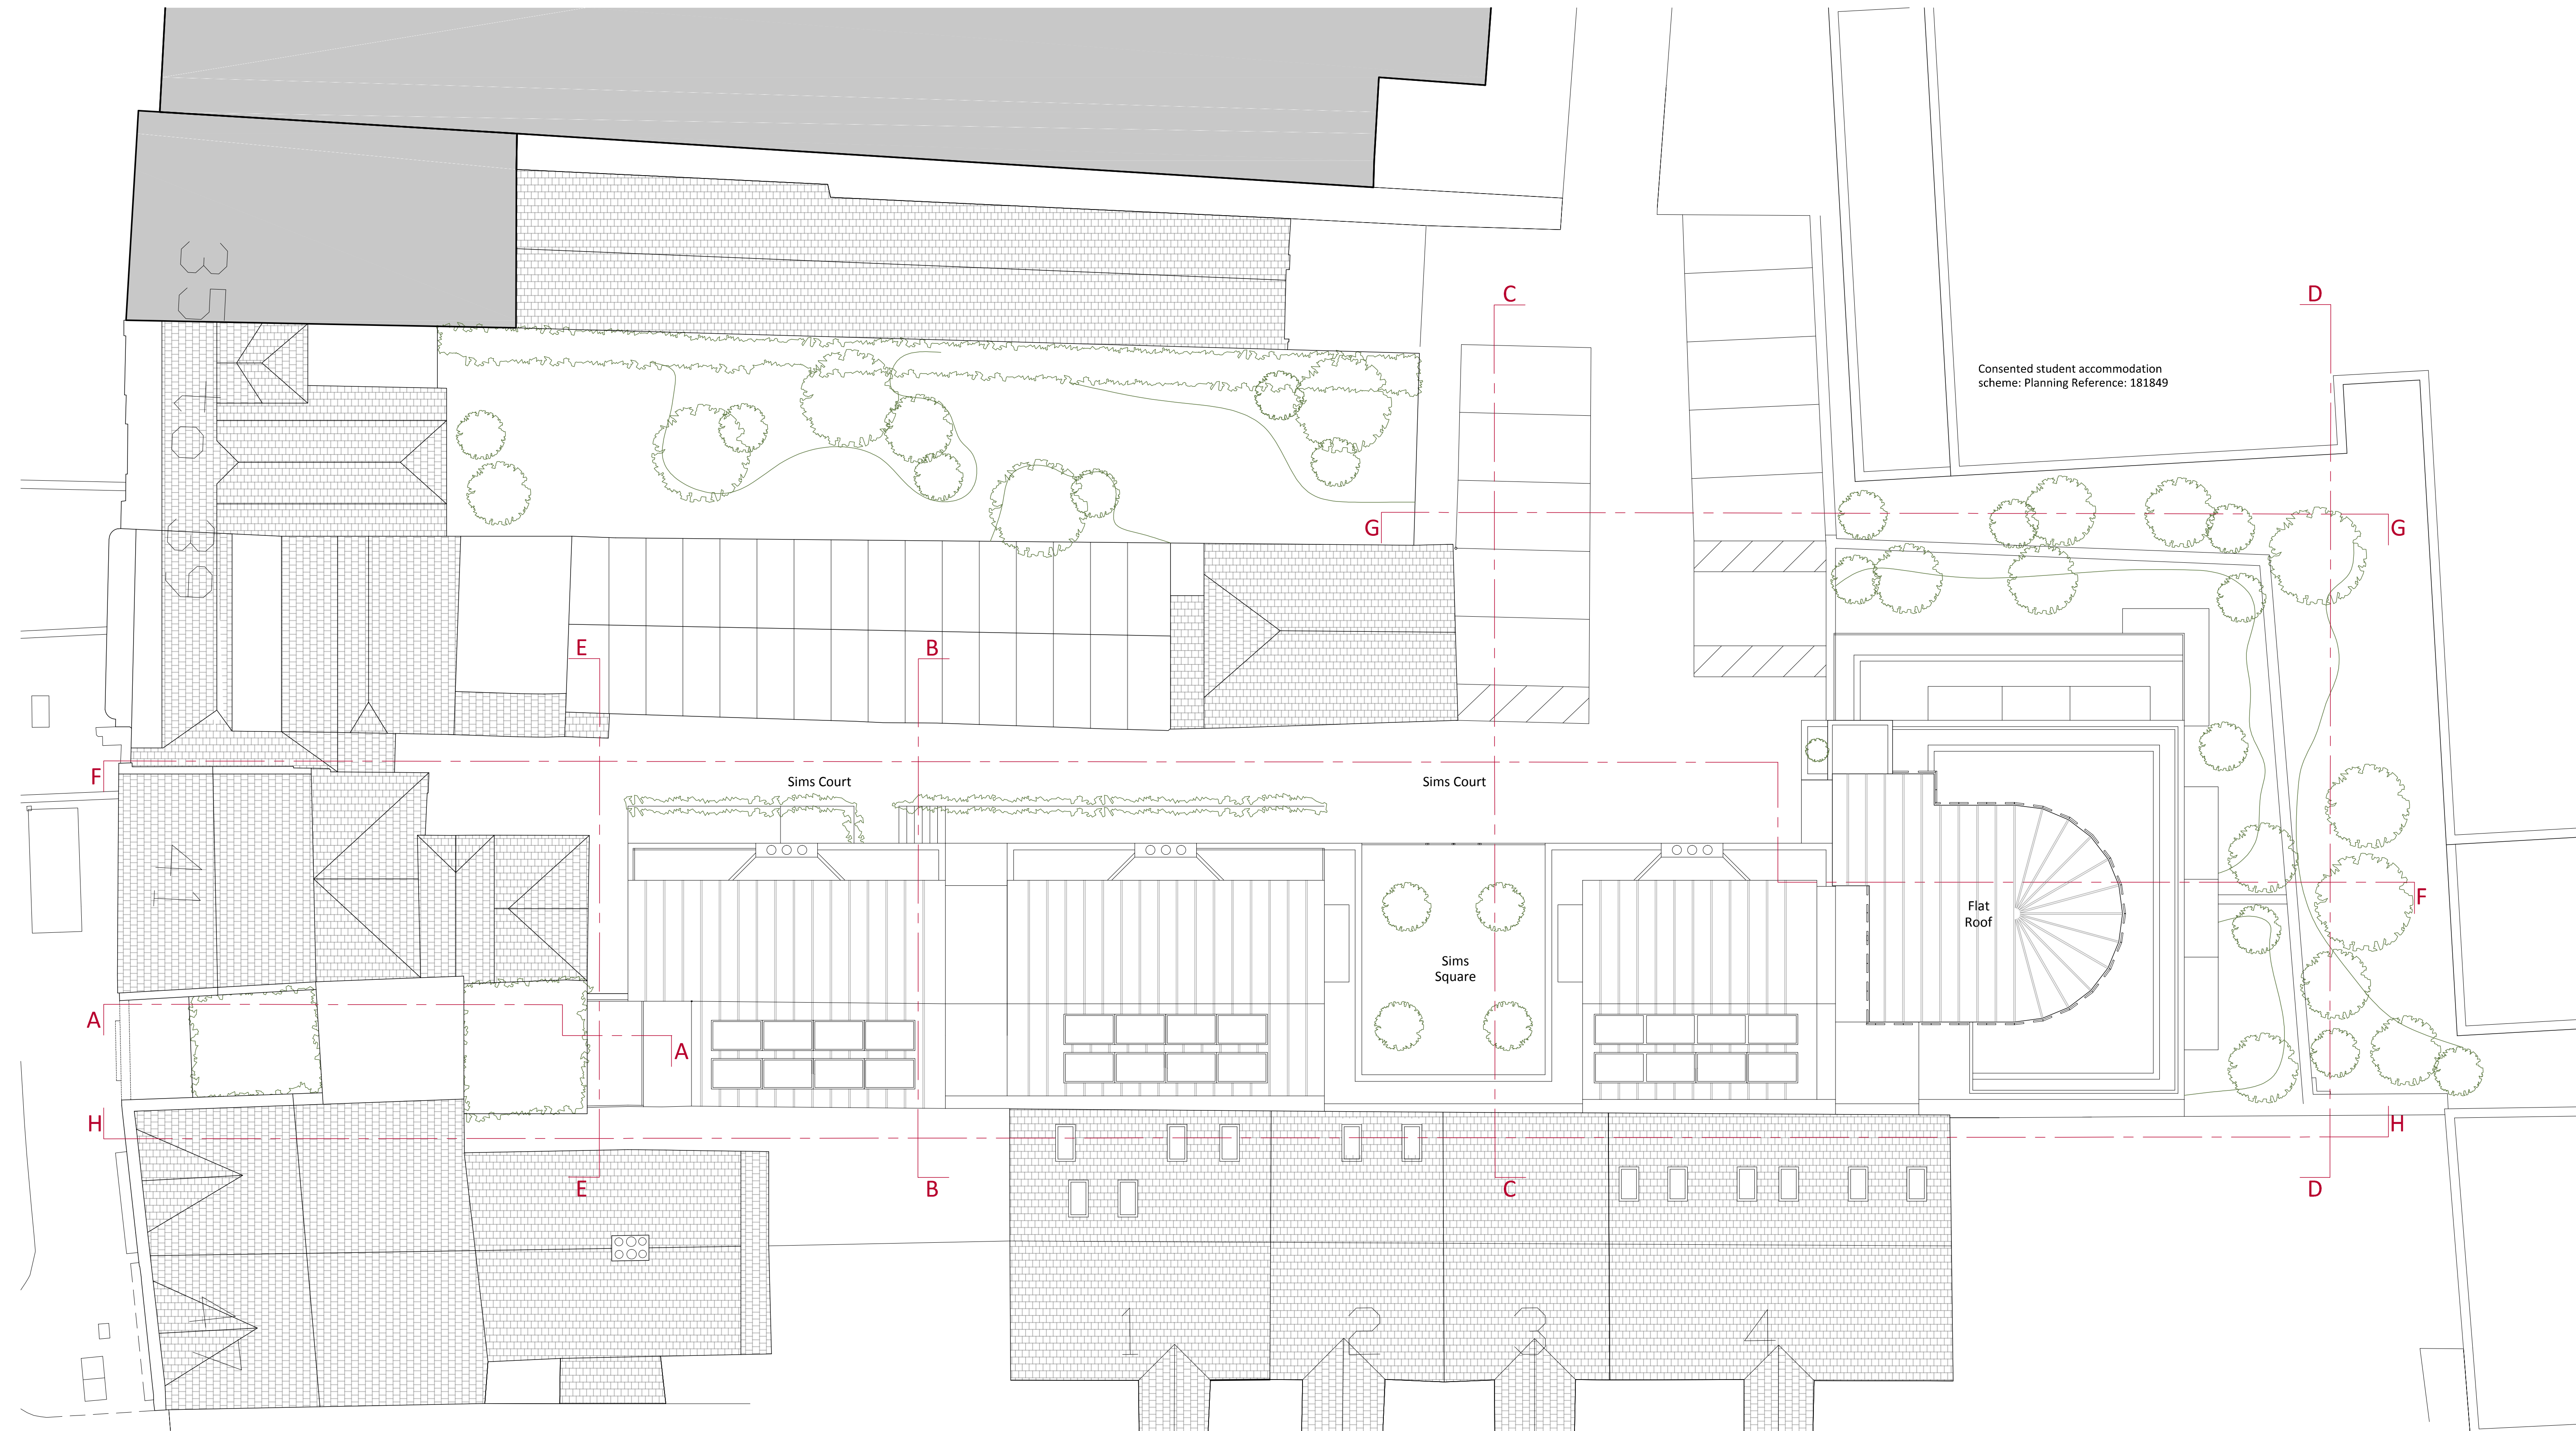




Copyright DSPL. Do not scale from this drawing. All dimensions to be verified on site. All discrepancies to be notified to the

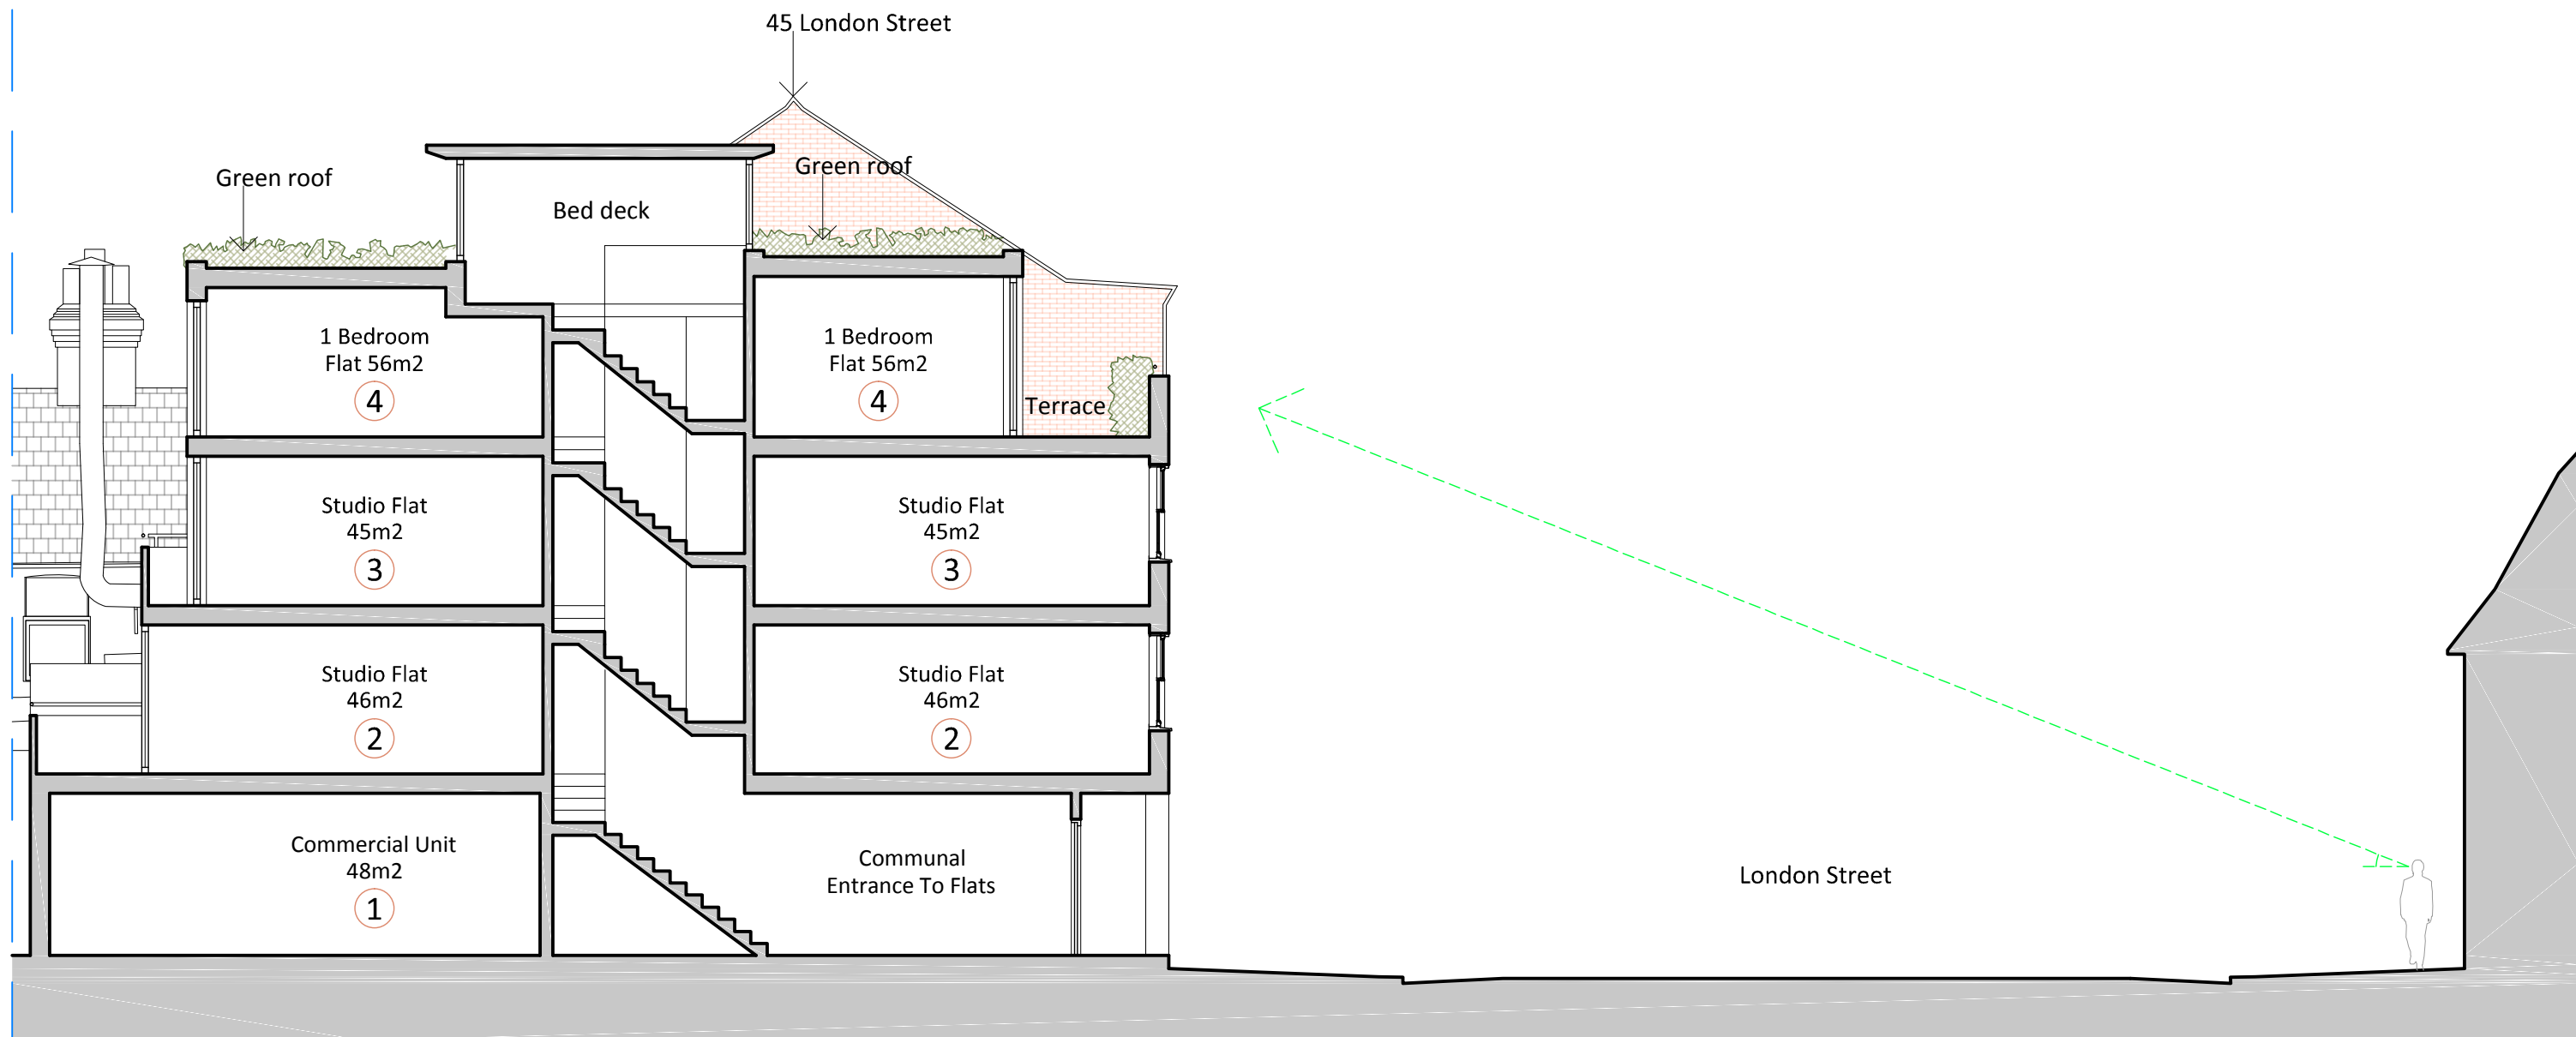

|   |                   |    |    |     |
|---|-------------------|----|----|-----|
| Planning   | 24 06 19          | DL | SC | P1  |
| Pre Application   | 09 04 19          | DL | SC | PA2 |
| Pre Application   | 30 01 19          | DL | SC | PA1 |
| Amendment   | Date              | Dn | Ck | Rev |
| <div>The Douglas Stephen Partnership<br/>104c St John St, London EC1M 4EH<br/>020 7336 7884<br/>info@dsparchitecture.co.uk<br/>www.dsparchitecture.co.uk</div> <div> dsp<br/>architecture</div> |                   |    |    |     |
| Project<br>43 London Street, Reading RG1 4PS   |                   |    |    |     |
| Title<br>Proposed Cross Section AA   |                   |    |    |     |
| Status<br>Planning   | Scale<br>1:100@A3 |    |    |     |
| Drawing No.<br>LSR 030   | Rev.<br>P1        |    |    |     |

Copyright DSPL. Do not scale from this drawing. All dimensions to be verified on site. All discrepancies to be notified to the architect

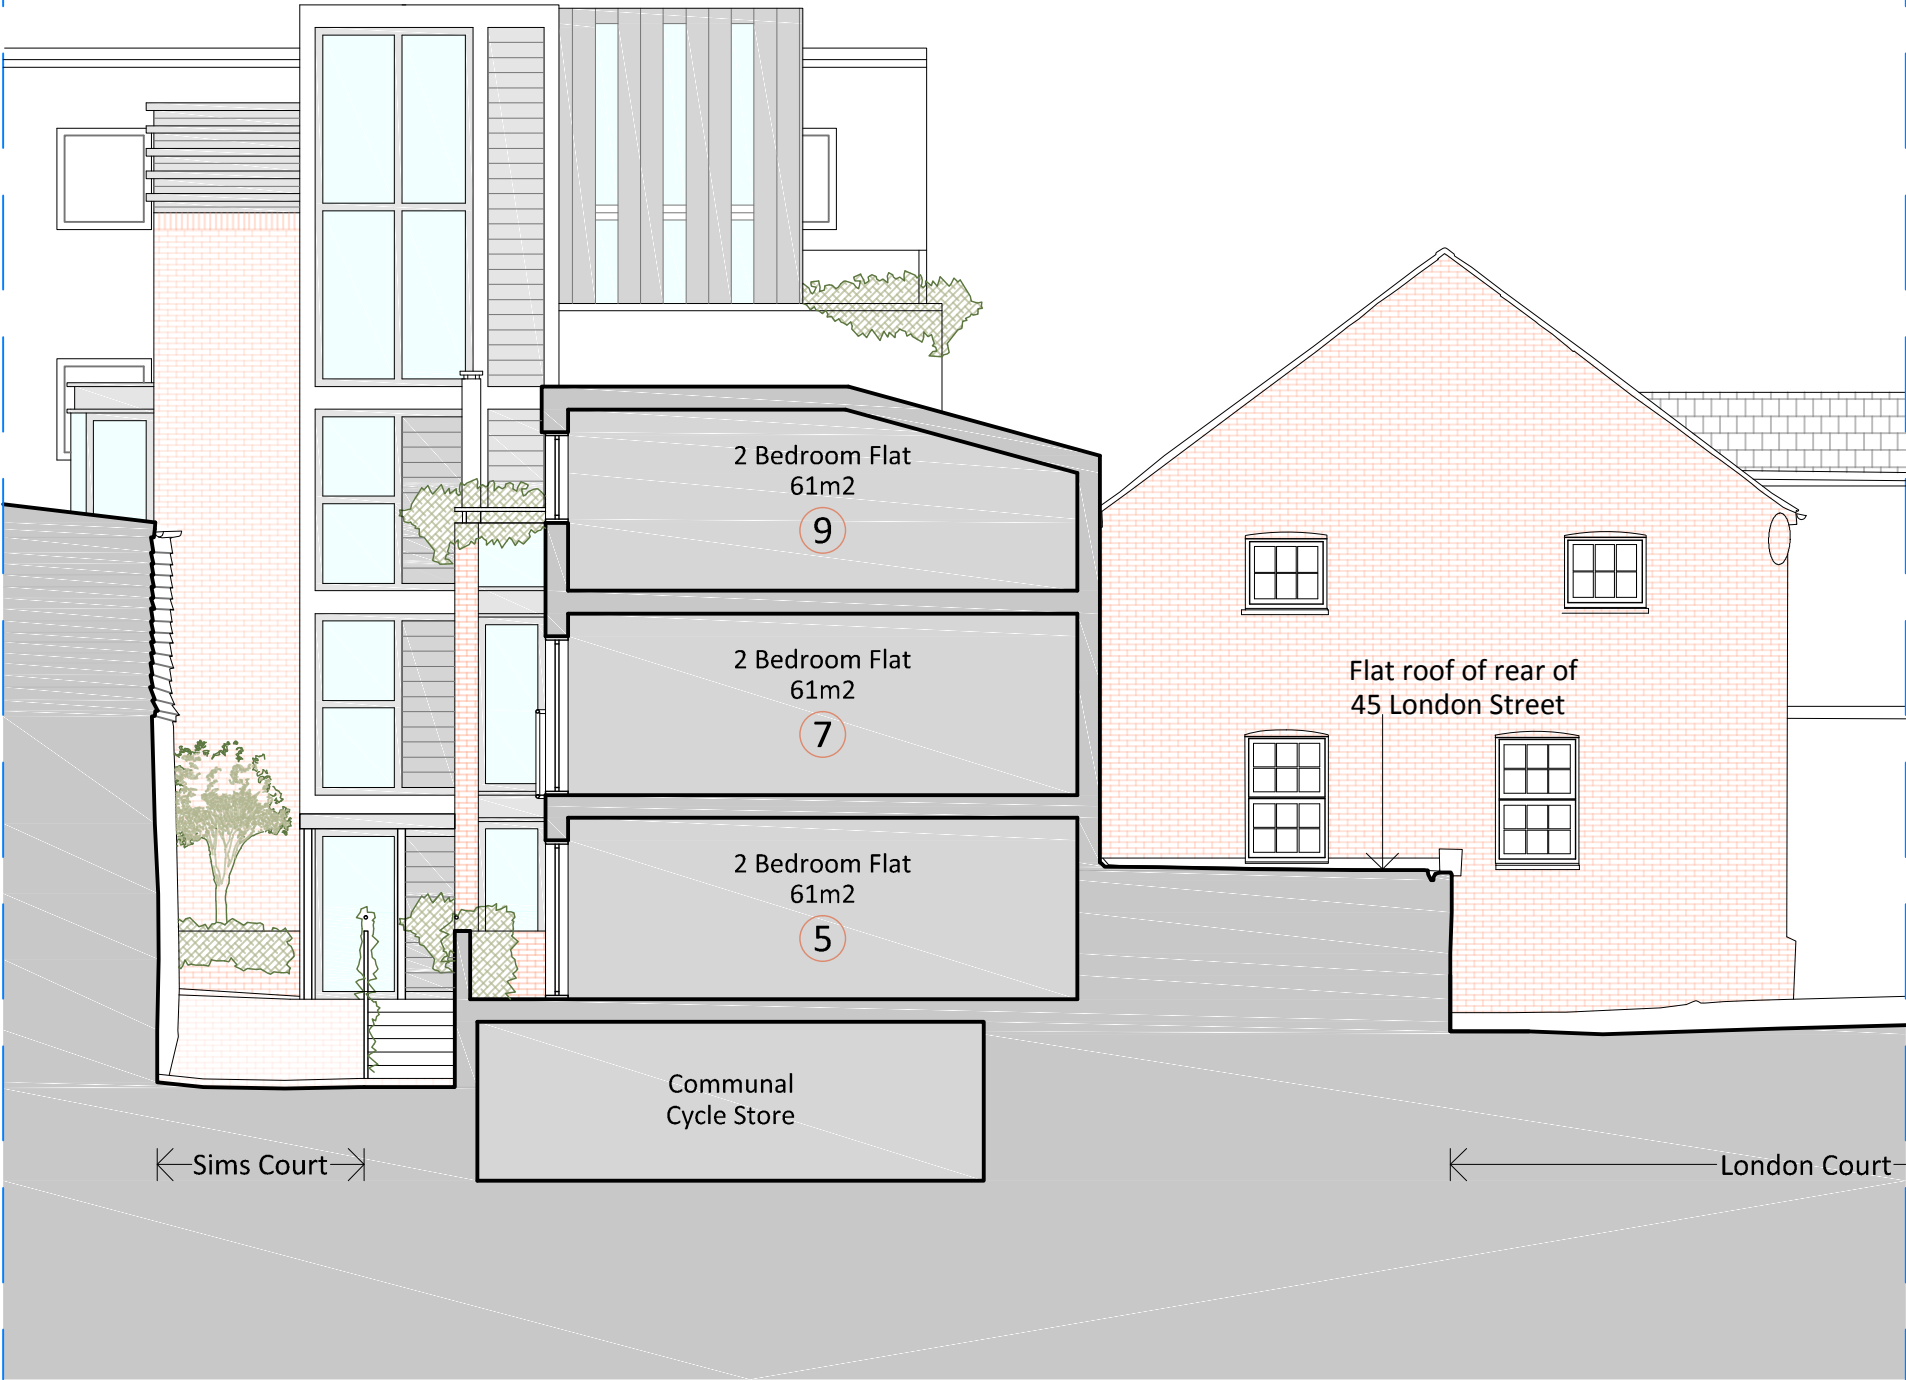

|   |          |          |    |     |
|---|----------|----------|----|-----|
| Planning   | 02 01 20 | DL       | SC | P3  |
| Planning   | 04 12 19 | DL       | SC | P2  |
| Planning   | 24 06 19 | DL       | SC | P1  |
| Pre Application   | 09 04 19 | DL       | SC | PA2 |
| Pre Application   | 30 01 19 | DL       | SC | PA1 |
| Amendment   | Date     | Dn       | Ck | Rev |
| <div><div><div>The Douglas Stephen Partnership</div><div>104c St John St, London EC1M 4EH</div><div>020 7336 7884</div><div>info@dsparchitecture.co.uk</div><div>www.dsparchitecture.co.uk</div></div><div></div><div><div>dsp</div><div>architecture</div></div></div> |          |          |    |     |
| Project   |          |          |    |     |
| 43 London Street, Reading RG1 4PS   |          |          |    |     |
| Title   |          |          |    |     |
| Proposed Cross Section BB   |          |          |    |     |
| Status   |          | Scale    |    |     |
| Planning   |          | 1:100@A3 |    |     |
| Drawing No.   |          | Rev.     |    |     |
| LSR 031   |          | P3       |    |     |

Copyright DSPL. Do not scale from this drawing. All dimensions to be verified on site. All discrepancies to be notified to the architect

Consented student accommodation  
scheme: Planning Reference: 181849



|                 |          |    |    |     |
|-----------------|----------|----|----|-----|
| Planning        | 02 01 20 | DL | SC | P3  |
| Planning        | 04 12 19 | DL | SC | P2  |
| Planning        | 24 06 19 | DL | SC | P1  |
| Pre Application | 09 04 19 | DL | SC | PA2 |
| Pre Application | 30 01 19 | DL | SC | PA1 |
| Amendment       | Date     | Dn | Ck | Rev |

The Douglas Stephen Partnership  
104c St. John St, London, EC1M 4EH  
020 7336 7884  
info@dsparchitecture.co.uk  
www.dsparchitecture.co.uk



dsp  
architecture

Project  
43 London Street, Reading RG1 4PS

Title  
Proposed Cross Section CC

Status  
Planning


Scale  
1:100@A3

Drawing No.  
LSR 032

Rev.  
P3

Copyright DSPL. Do not scale from this drawing. All dimensions to be verified on site. All discrepancies to be notified to the architect

Consented student accommodation  
scheme: Planning Reference: 181849

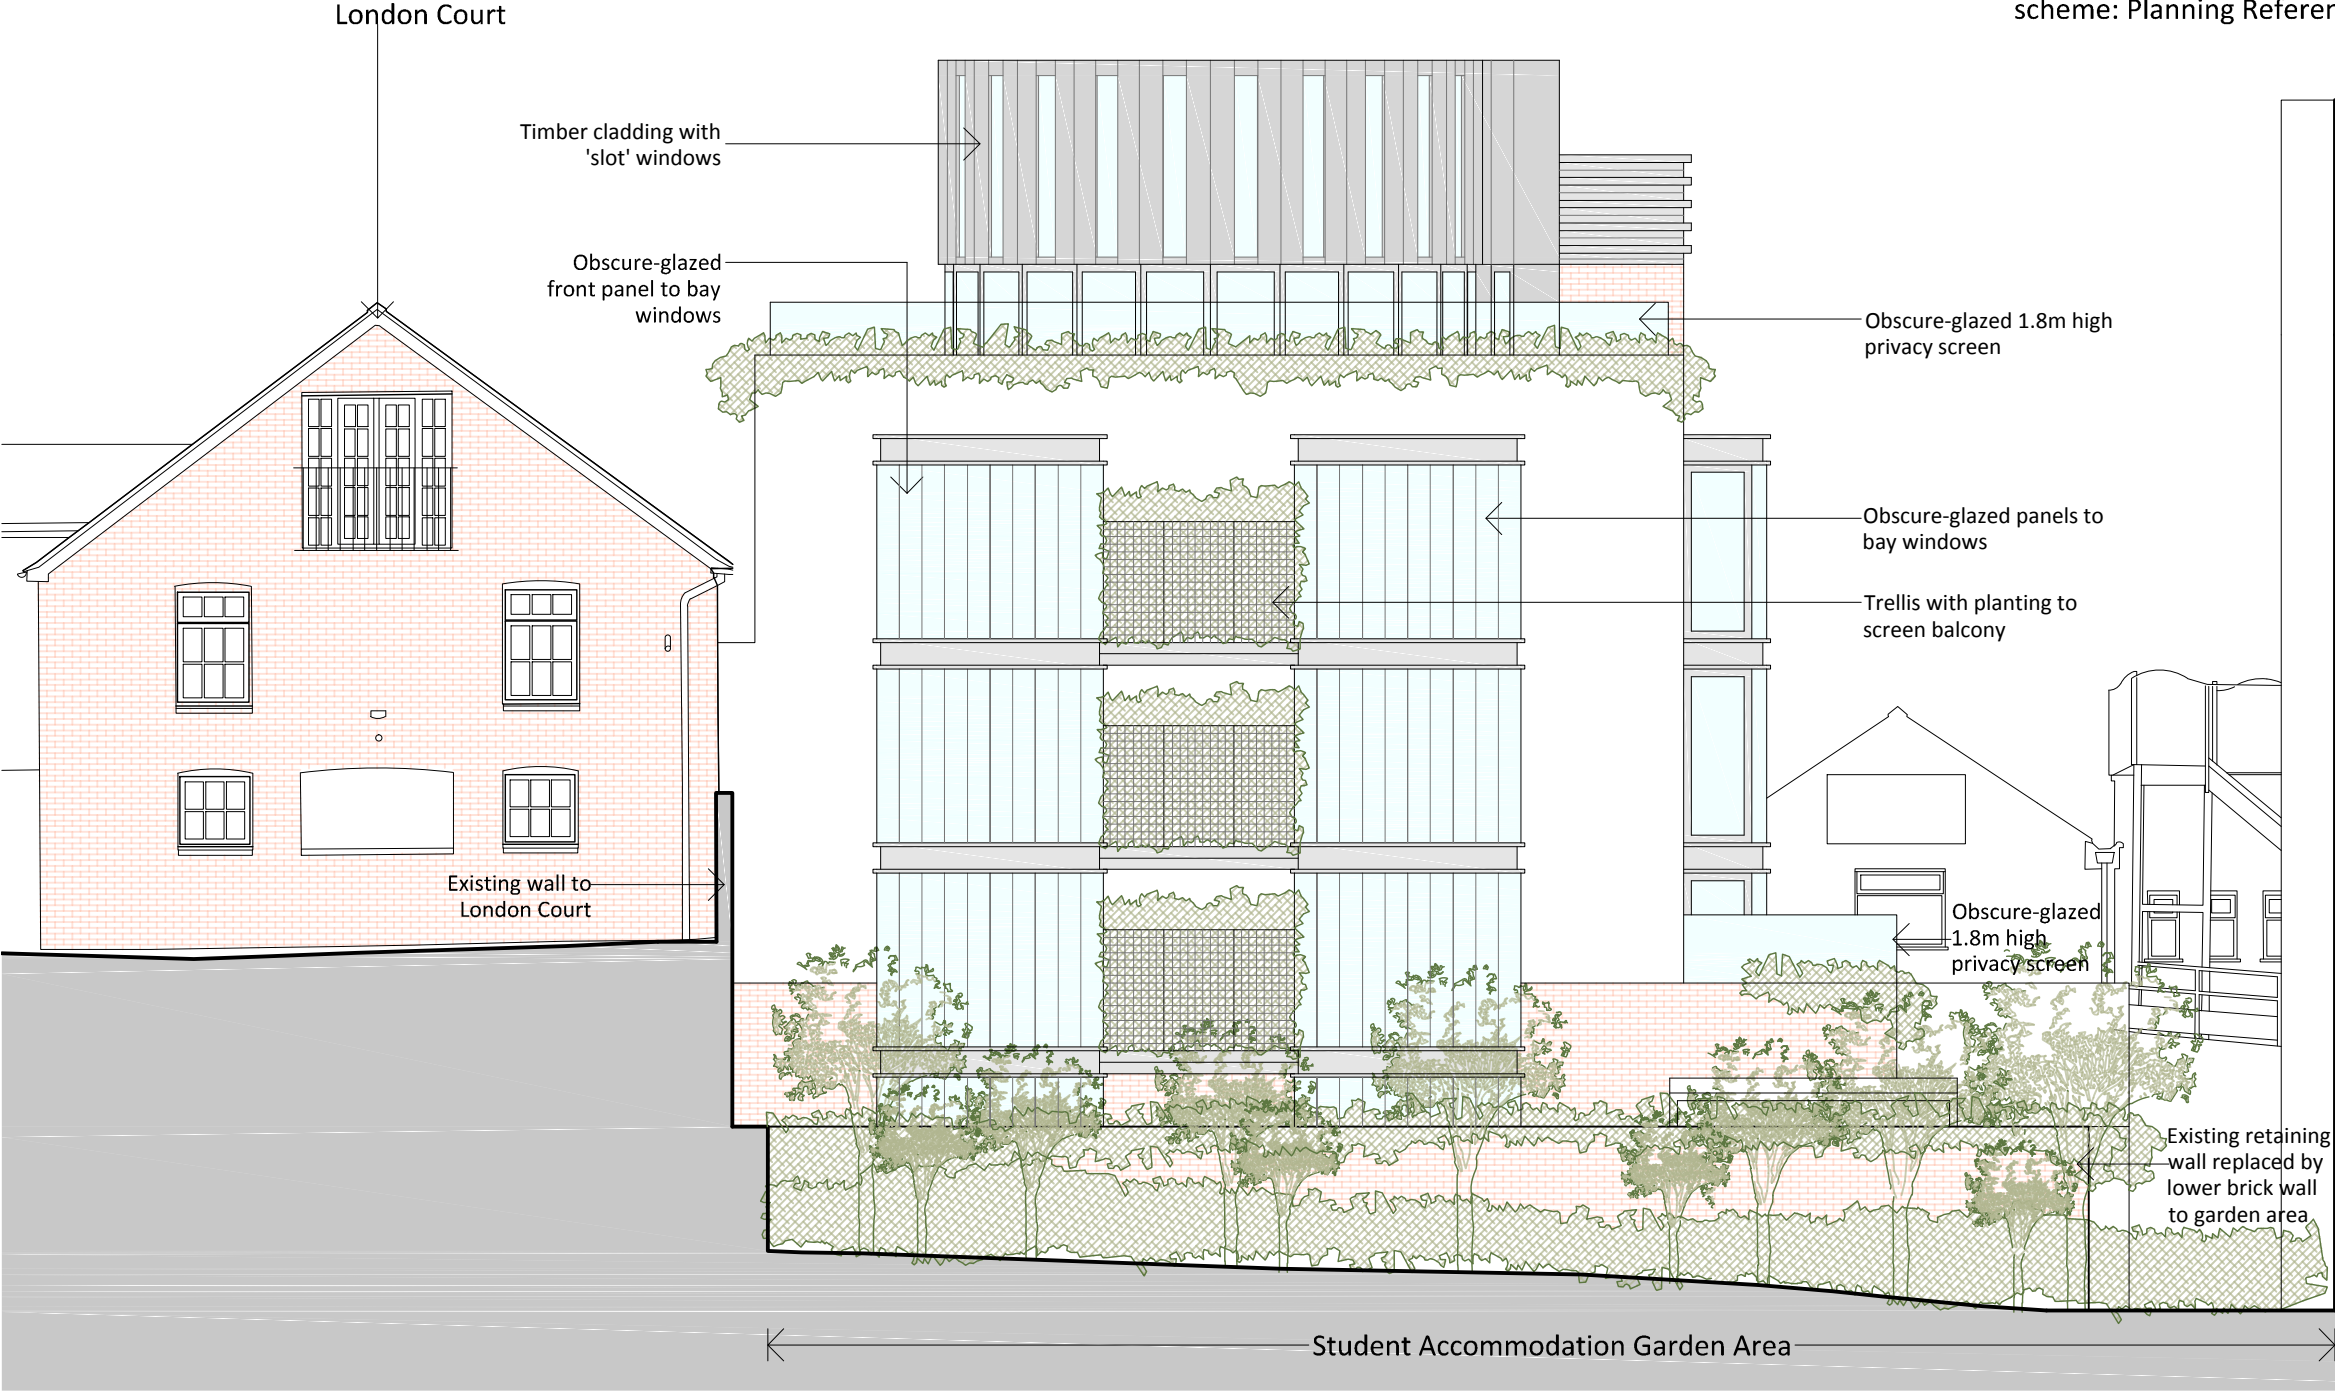

|   |                   |    |    |     |
|---|-------------------|----|----|-----|
| Planning   | 02 01 20          | DL | SC | P3  |
| Planning   | 04 12 19          | DL | SC | P2  |
| Planning   | 24 06 19          | DL | SC | P1  |
| Pre Application   | 09 04 19          | DL | SC | PA2 |
| Pre Application   | 30 01 19          | DL | SC | PA1 |
| Amendment   | Date              | Dn | Ck | Rev |
| <div><div><div>The Douglas Stephen Partnership<br/>104c St. John St, London EC1M 4EH<br/>020 7336 7884<br/>info@dsparchitecture.co.uk<br/>www.dsparchitecture.co.uk</div><div></div><div></div></div></div> |                   |    |    |     |
| Project<br>43 London Street, Reading RG1 4PS   |                   |    |    |     |
| Title<br>Proposed Cross Section DD   |                   |    |    |     |
| Status<br>Planning   | Scale<br>1:100@A3 |    |    |     |
| Drawing No.<br>LSR 033   | Rev.<br>P3        |    |    |     |

Copyright DSPL. Do not scale from this drawing. All dimensions to be verified on site. All discrepancies to be notified to the architect



|   |                   |    |    |     |
|---|-------------------|----|----|-----|
| Planning   | 24 06 19          | DL | SC | P1  |
| Pre Application   | 09 04 19          | DL | SC | PA2 |
| Pre Application   | 30 01 19          | DL | SC | PA1 |
| Amendment   | Date              | Dn | Ck | Rev |
| <div>The Douglas Stephen Partnership<br/>104c St. John St, London EC1M 4EH<br/>020 7336 7884<br/>info@dsparchitecture.co.uk<br/>www.dsparchitecture.co.uk</div> <div></div> <div></div> |                   |    |    |     |
| Project<br>43 London Street, Reading RG1 4PS   |                   |    |    |     |
| Title<br>Proposed Cross Section EE   |                   |    |    |     |
| Status<br>Planning   | Scale<br>1:100@A3 |    |    |     |
| Drawing No.<br>LSR 034   | Rev.<br>P1        |    |    |     |

Copyright DSPL. Do not scale from this drawing. All dimensions to be verified on site. All discrepancies to be notified to the architect




PROPOSED LONG SECTION FF



PROPOSED LONG SECTION GG



|   |          |                                                                                       |    |     |
|---|----------|---------------------------------------------------------------------------------------|----|-----|
| Planning   | 02.01.20 | DL                                                                                    | SC | P3  |
| Planning   | 04.12.19 | DL                                                                                    | SC | P2  |
| Planning   | 26.09.19 | DL                                                                                    | SC | P1  |
| Pre Application   | 09.04.19 | DL                                                                                    | SC | PAC |
| Pre Application   | 20.01.19 | DL                                                                                    | SC | PAA |
| Amendment 1   |          |                                                                                       |    |     |
| The Douglas Stephen Partnership<br>One St Johns Green, South Gate<br>SO17 1JG, Southampton<br>www.douglasstephen.co.uk                   |          |                                                                                       |    |     |
|                                                     |          |  |    |     |
| 43 London Street, Reading RG1 4PS   |          |                                                                                       |    |     |
| Title   |          |                                                                                       |    |     |
| Proposed Long Section FF and GG   |          |                                                                                       |    |     |
| Status   |          | Scale                                                                                 |    |     |
| Planning   |          | 1:100@A1                                                                              |    |     |
| Drawing No   |          | Rev                                                                                   |    |     |
| LSR 035   |          | P3                                                                                    |    |     |
| Copyright DSP. Do not scale from this drawing. All dimensions to be verified on site. All discrepancies to be notified to the architect. |          |                                                                                       |    |     |

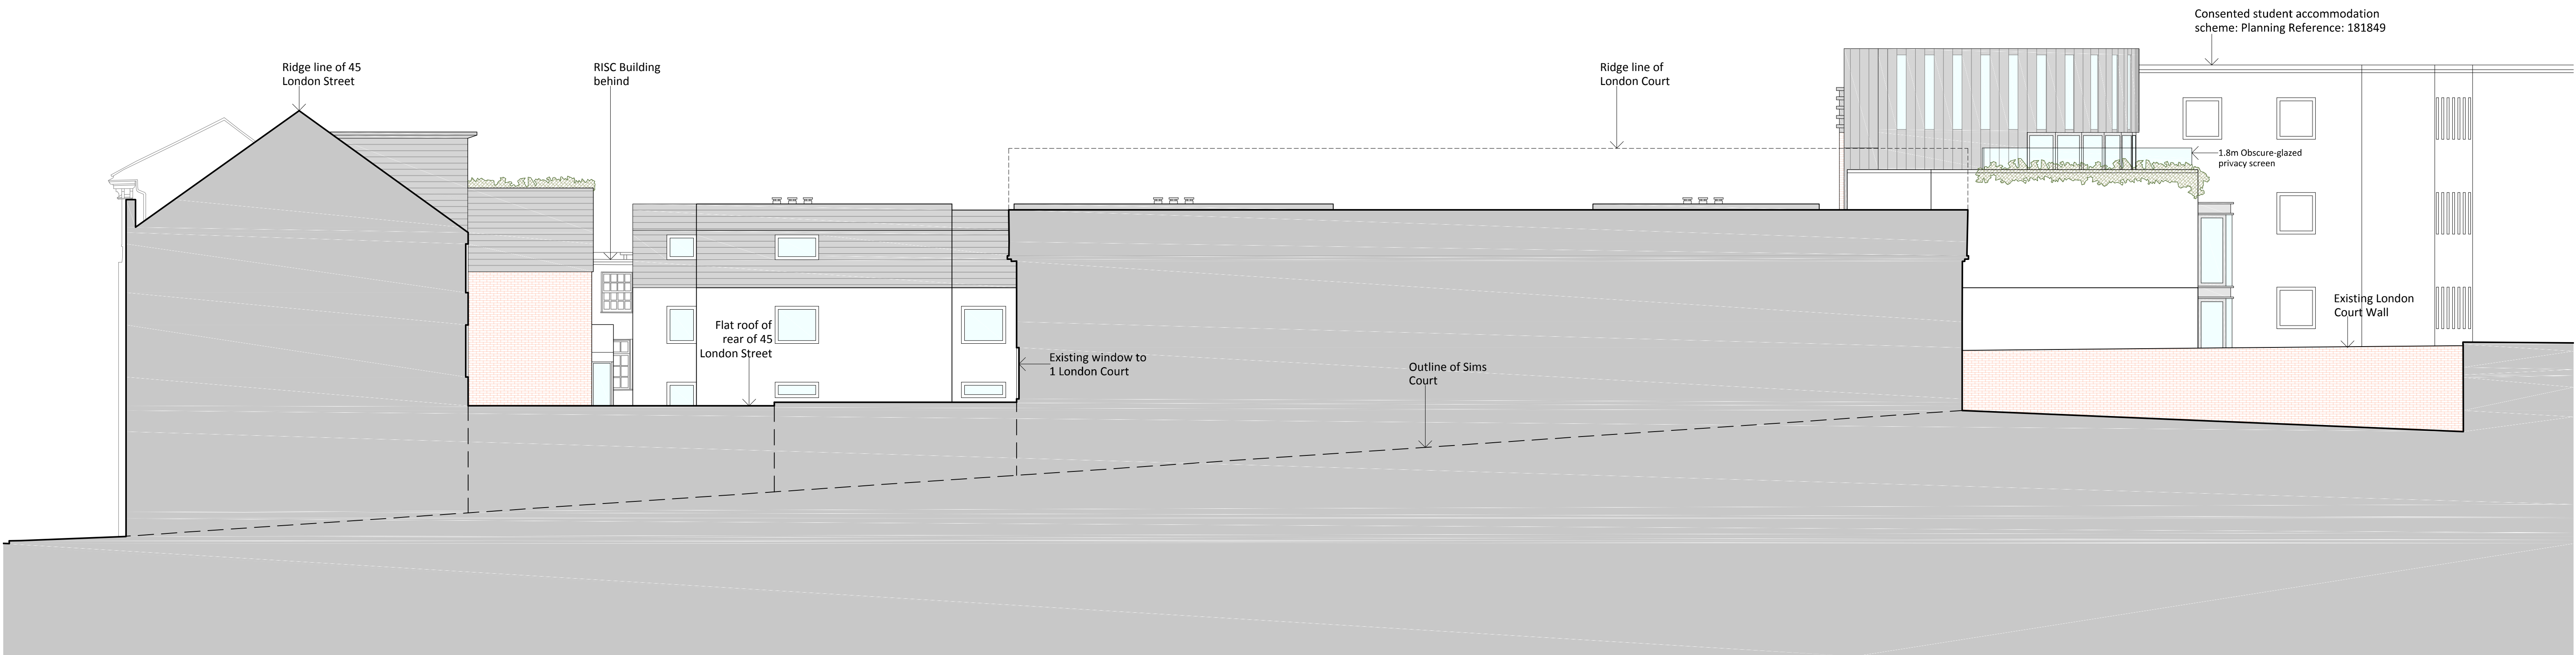

PROPOSED LONG SECTION HH



|   |          |    |          |     |
|---|----------|----|----------|-----|
| Planning   | 02.02.20 | DL | SC       | P3  |
| Planning   | 04.12.19 | DL | SC       | P2  |
| Planning   | 20.09.19 | DL | SC       | P1  |
| Pre-Application   | 09.04.19 | DL | SC       | PA2 |
| Pre-Application   | 30.01.19 | DL | SC       | PA1 |
| Approved/Refused   |          | DL | SC       | Rev |
| The Douglas Stephen Partnership<br>100-102 London Road<br>Reading RG1 1AA<br>www.douglasstephen.co.uk                                                                       |          |    |          |     |
|   |          |    |          |     |
| 43 London Street, Reading RG1 4PS   |          |    |          |     |
| Proposed Long Section HH   |          |    |          |     |
| Planning   |          |    | 1:100@A1 |     |
| LSR 036   |          |    | P3       |     |
| Copyright DSP. Do not scale from this drawing. All dimensions to be verified on site. All discrepancies to be notified to the architect                                     |          |    |          |     |