


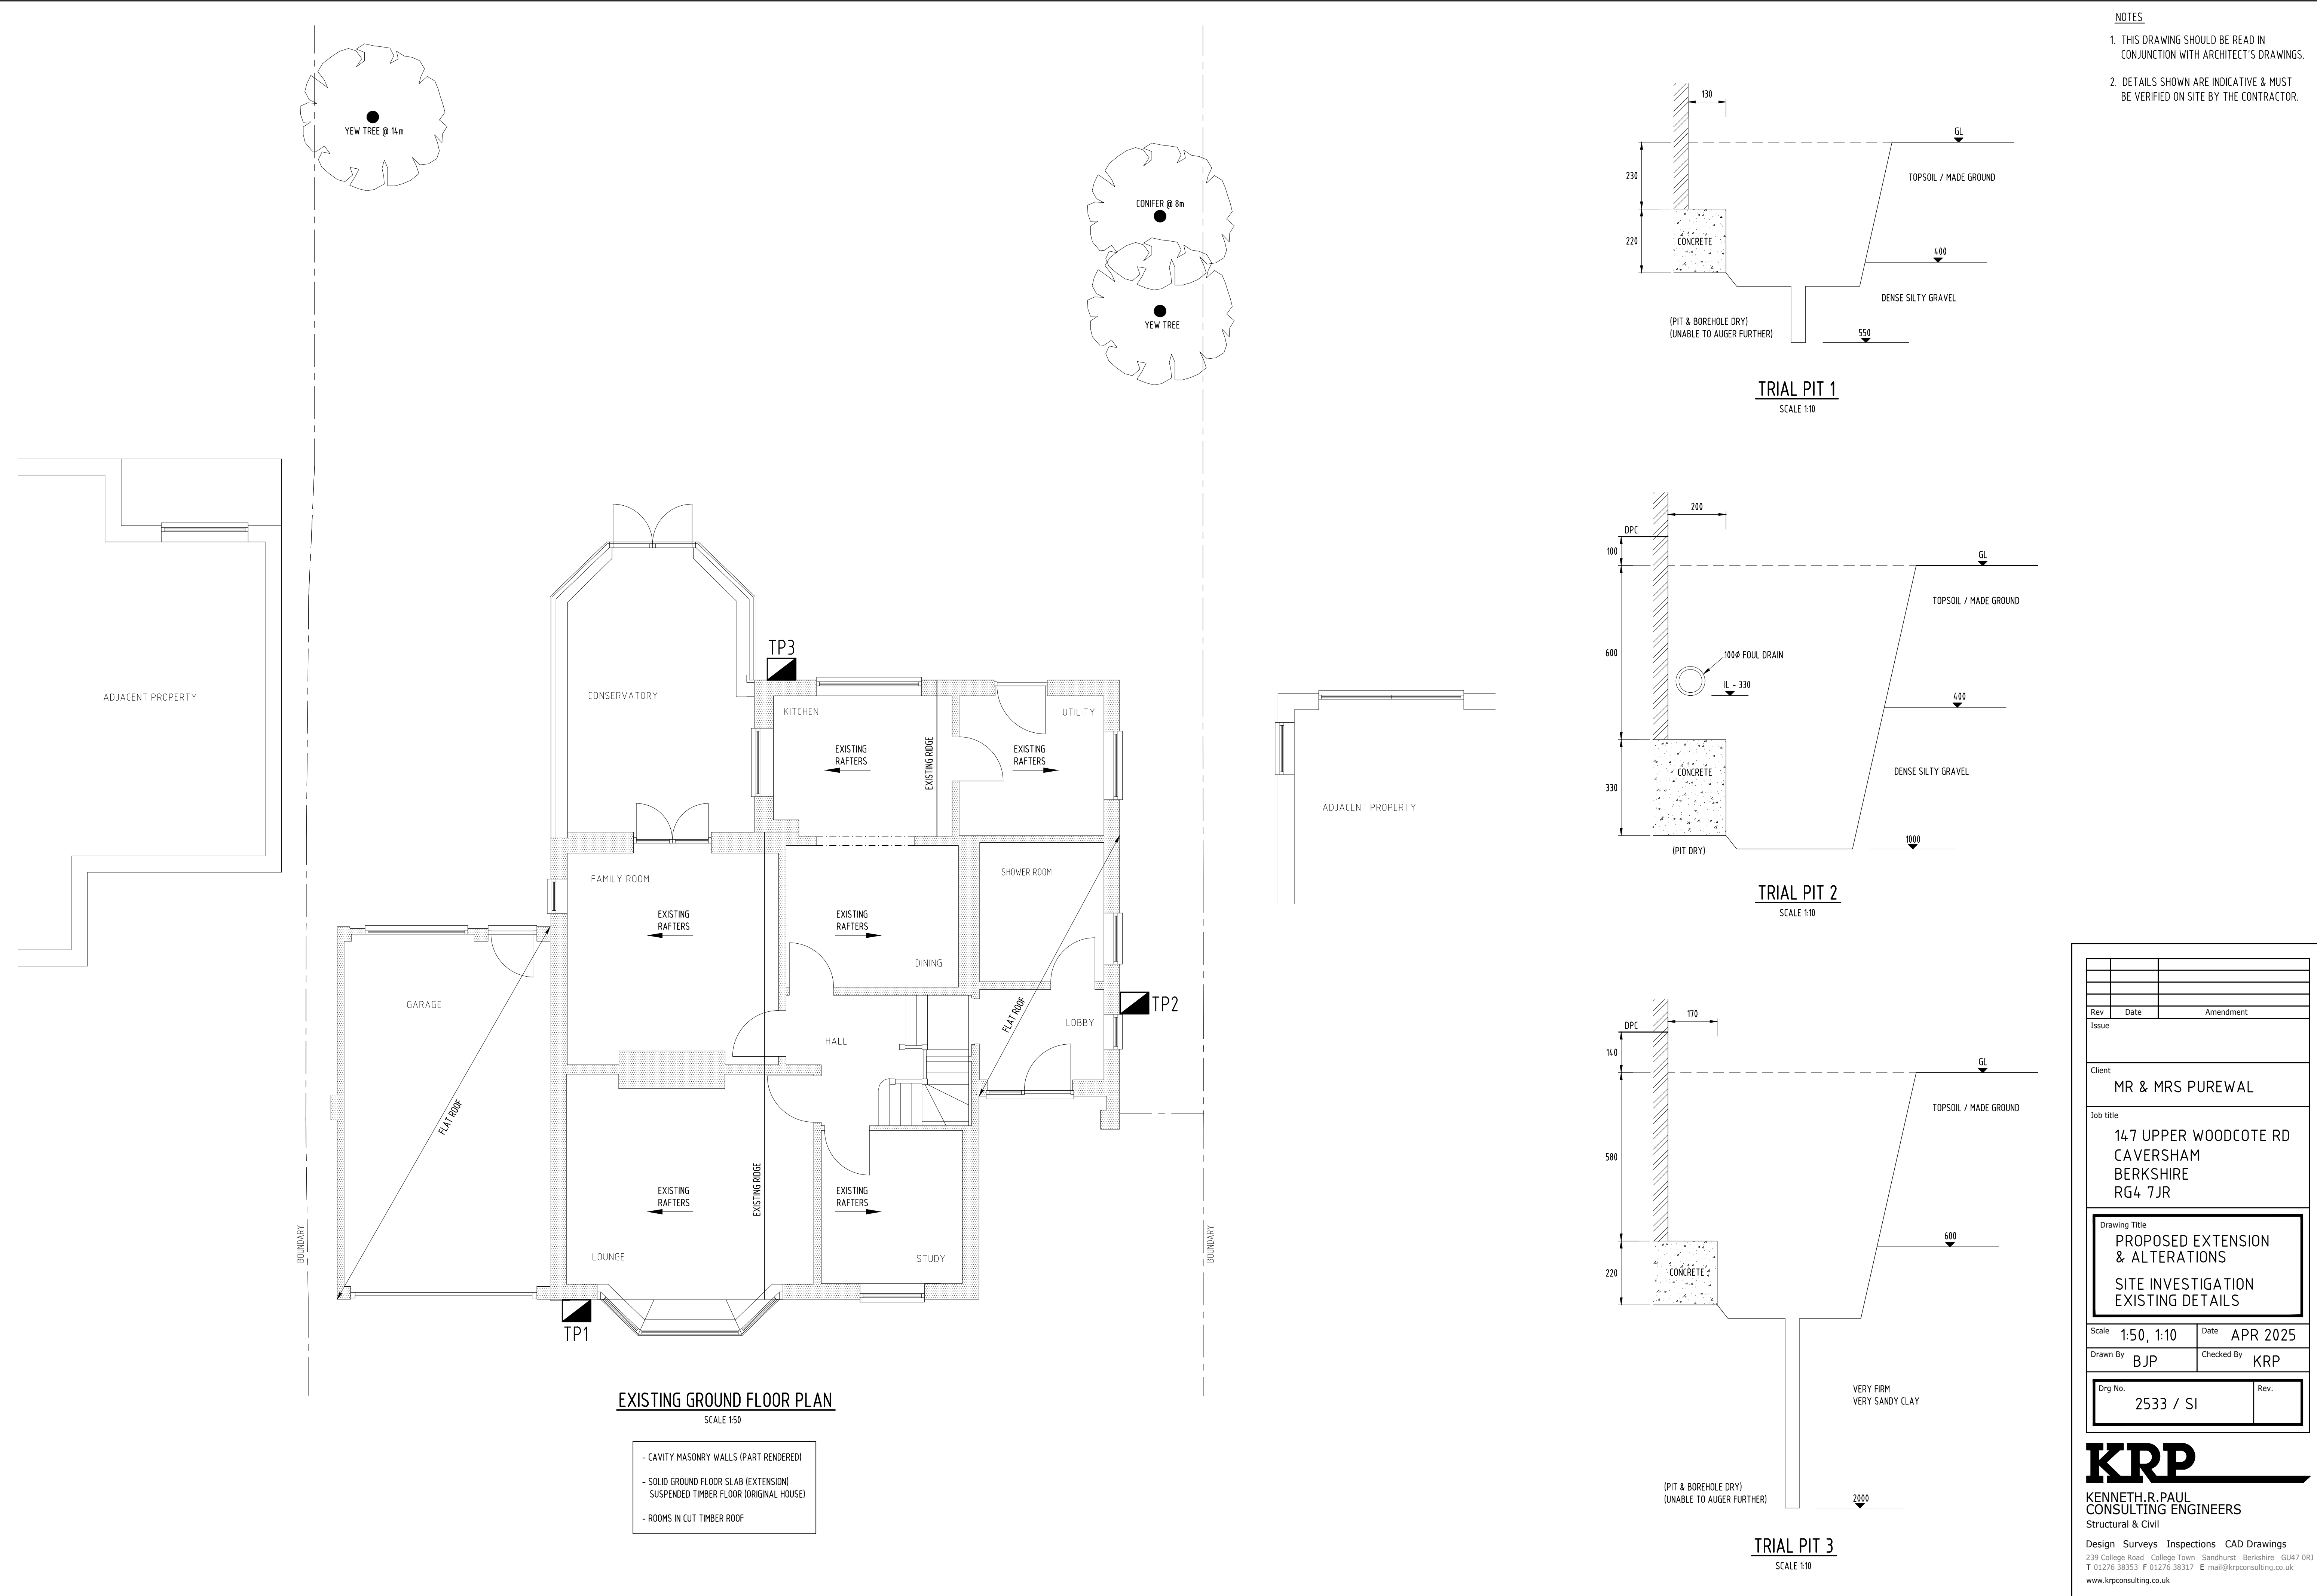

NOTES

1. THIS DRAWING SHOULD BE READ IN CONJUNCTION WITH ARCHITECT'S DRAWINGS.
2. DETAILS SHOWN ARE INDICATIVE & MUST BE VERIFIED ON SITE BY THE CONTRACTOR.

Rev	Date	Amendment
Issue		
Client	MR & MRS PUREWAL	
Job title	147 UPPER WOODCOTE RD CAVERSHAM BERKSHIRE RG4 7JR	
Drawing Title	PROPOSED EXTENSION & ALTERATIONS SITE INVESTIGATION EXISTING DETAILS	
Scale	1:50, 1:10	Date APR 2025
Drawn By	BJP	Checked By KRP
Drg No.	2533 / SI	Rev.