

DEVELOPMENTS IN DESIGN LTD

WWW.DEVELOPMENTSINDSIGN.CO.UK
TEL.01344 641286

CONTRACTOR TO REFER TO STRUCTURAL CALCULATIONS FOR BEAM INFORMATION AND TO CONFIRM SPECIFICATIONS.

SEE DRG NO.KRP

2533/51

2533/01


2533/02

2533/03

2533/04

2533/05

THE DETAILS ON THESE DRAWINGS TO BE USED FOR ALL CONSTRUCTION

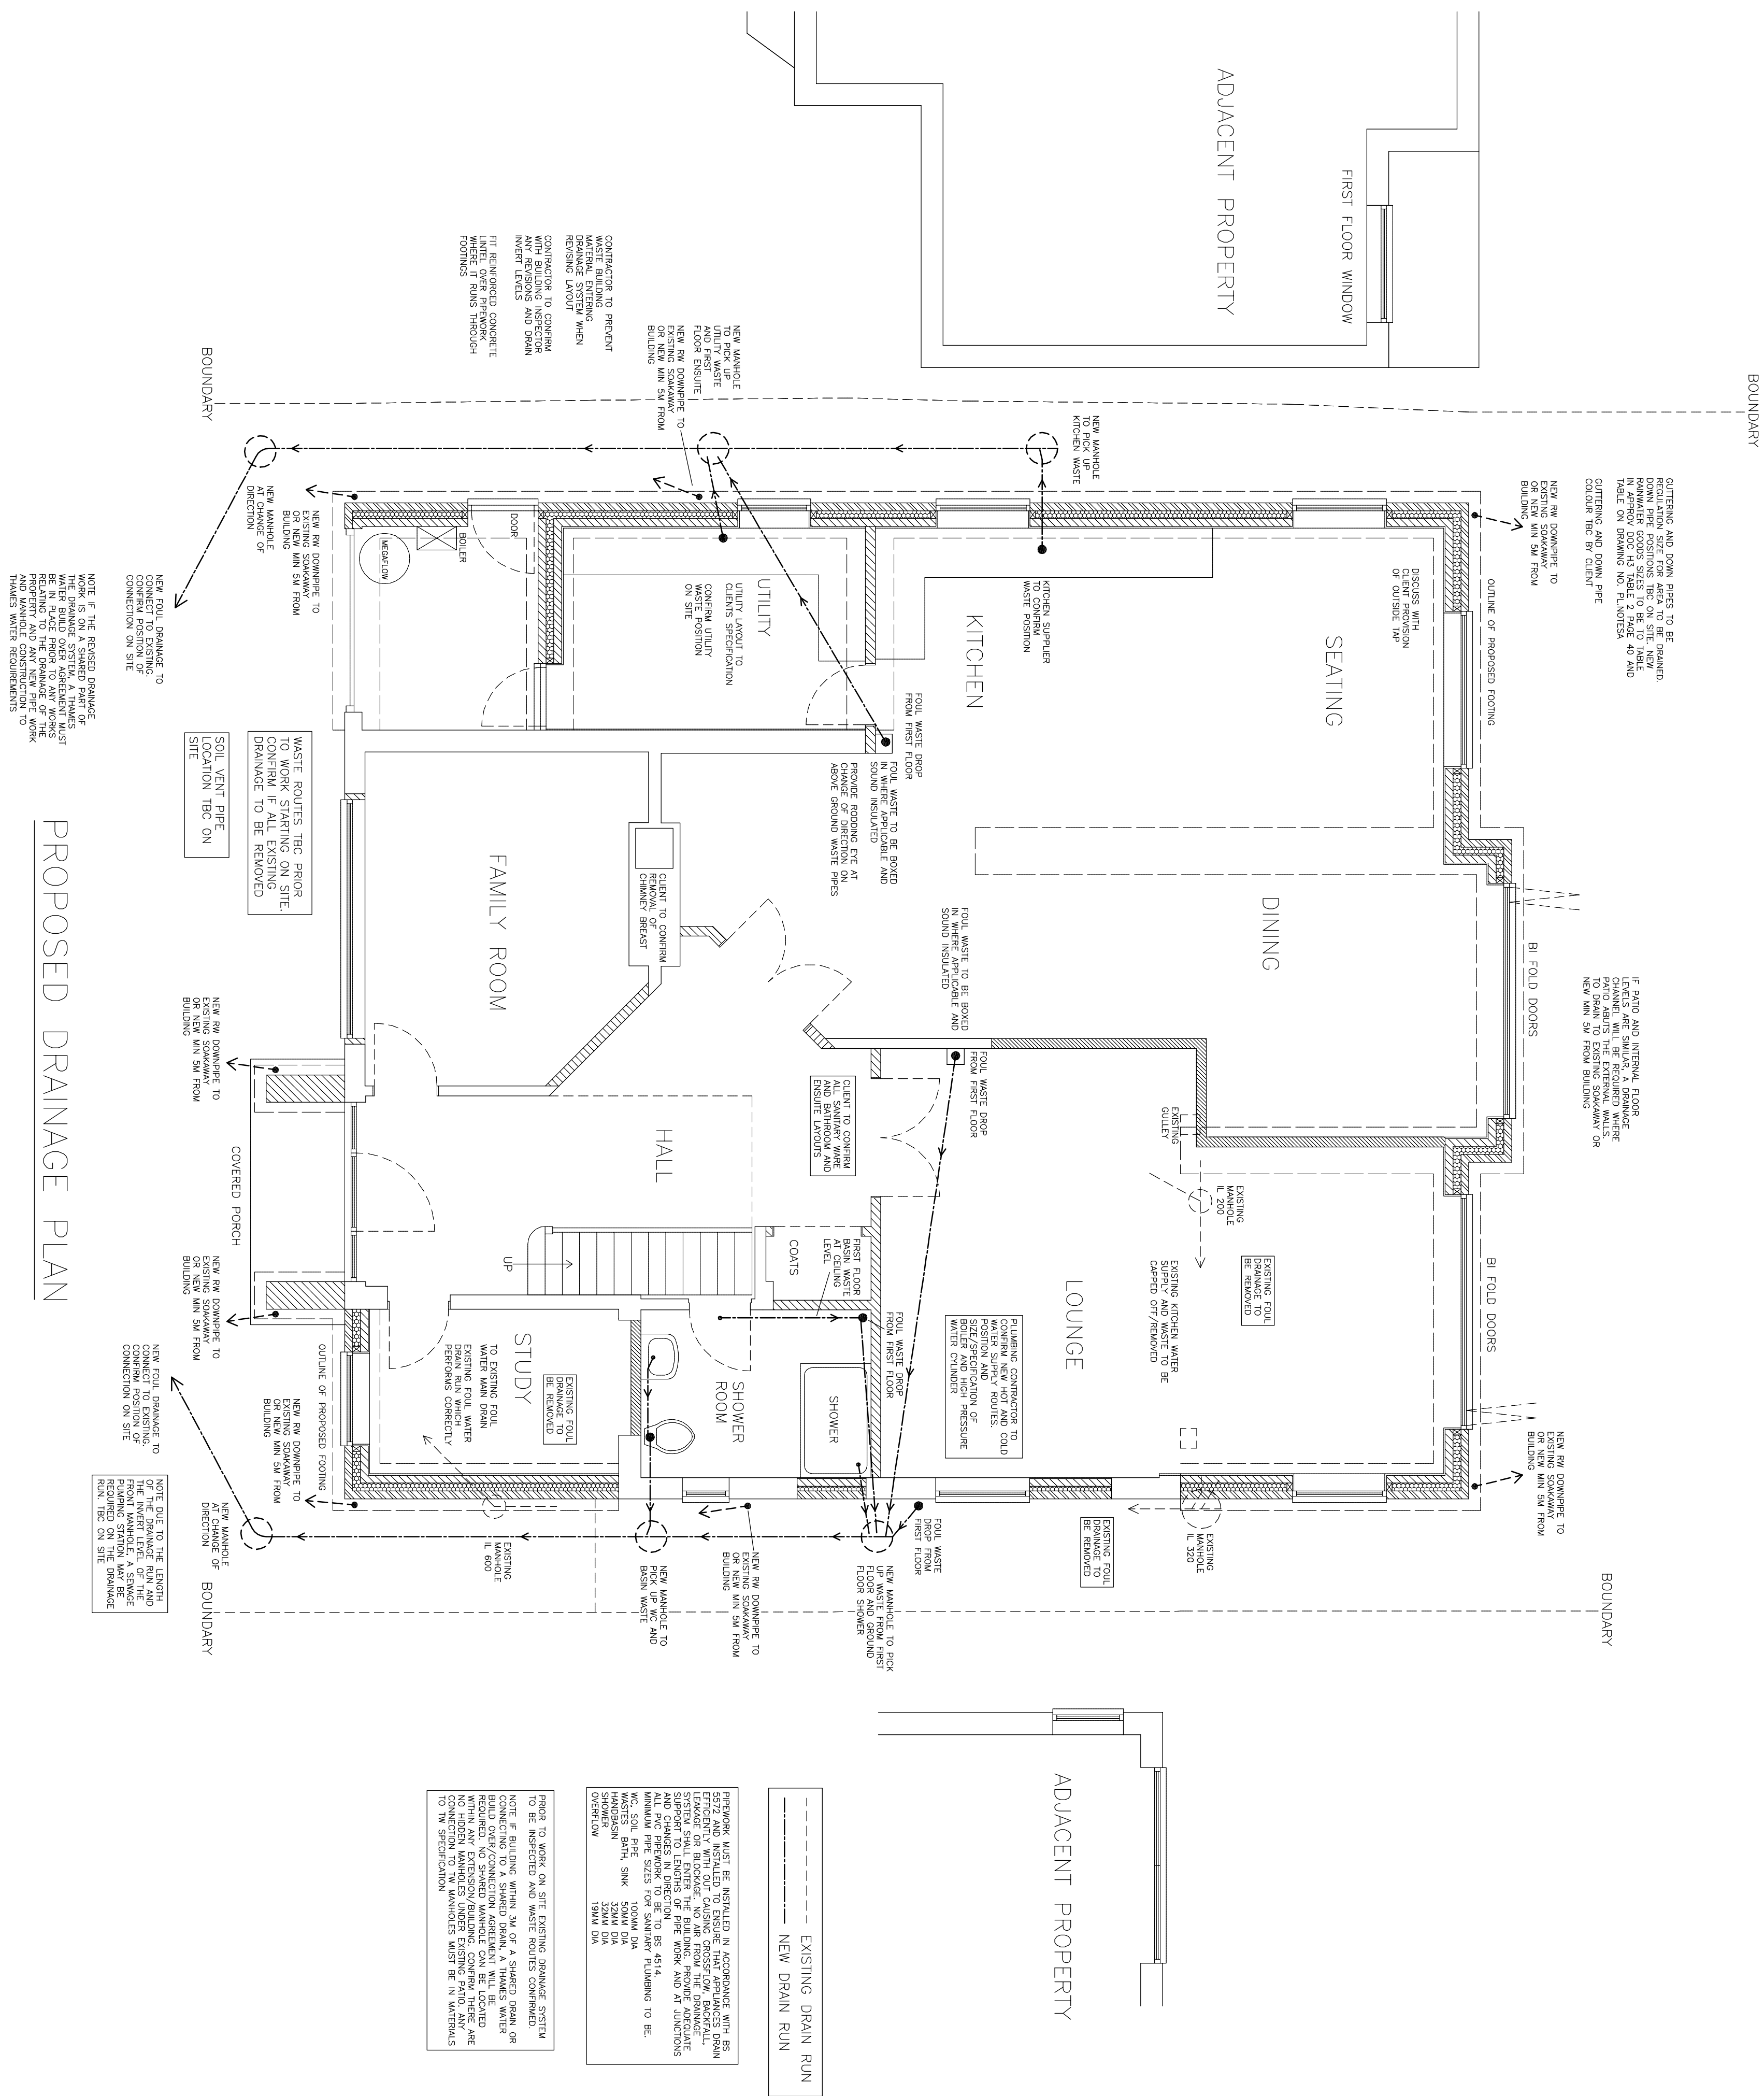

CONTRACTOR TO REFER
TO PL.NOTESA FOR
TECHNICAL INFORMATION

CONTRACTOR TO CHECK
ALL MEASUREMENTS ON
SITE

DO NOT SCALE FROM PLANS

2.6.25 REV A BUILDING
REG UPDATES ADDED

DRAWING NO. PL.004RA
DATE 30.9.24
SCALE 1:50

MR AND MRS PUREWAL

147 UPPER WOODCOTE ROAD CAVERSHAM BERKS RG4 7JR