


DEVELOPMENTS IN DESIGN LTD

WWW.DEVELOPMENTSINDSIGN.CO.UK
TEL.01344 641286

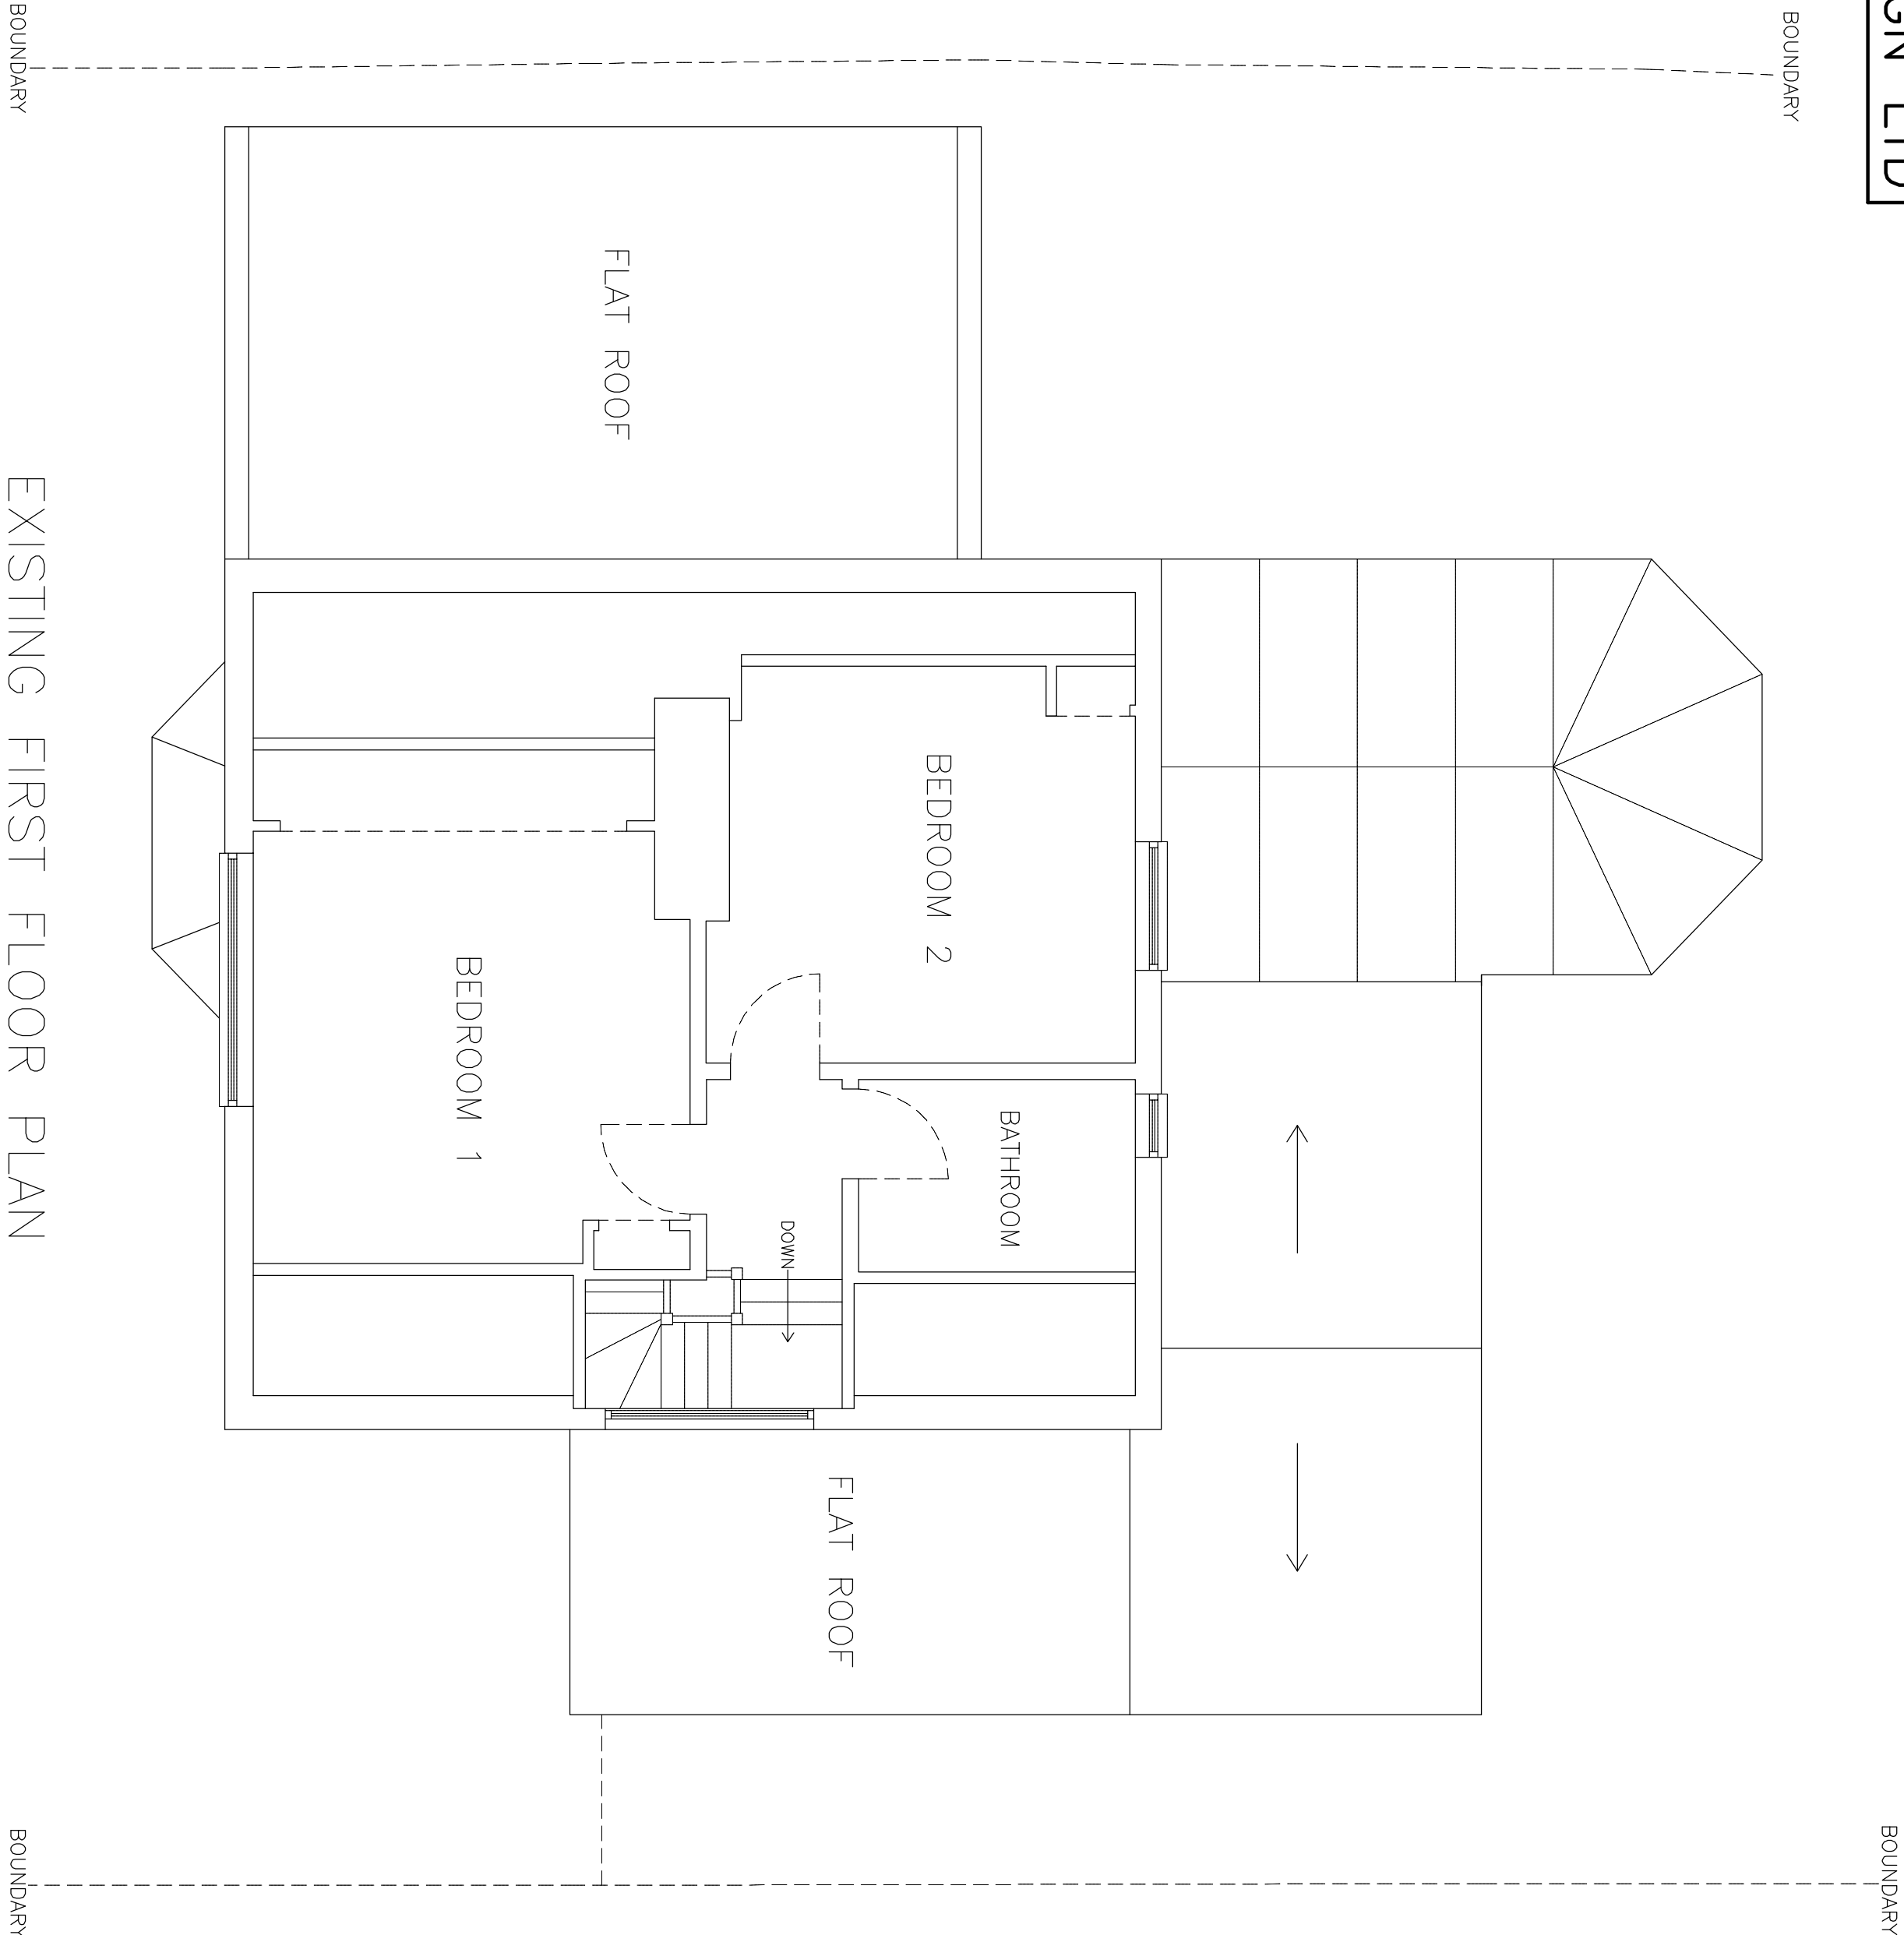

PROPOSED NEW BUILD HOUSE



DRAWING NO. WR.004
DATE 8.7.25
SCALE 1:50

MR AND MRS PUREWAL

147 UPPER WOODCOTE ROAD CAVERSHAM BERKS RG4 7JR