



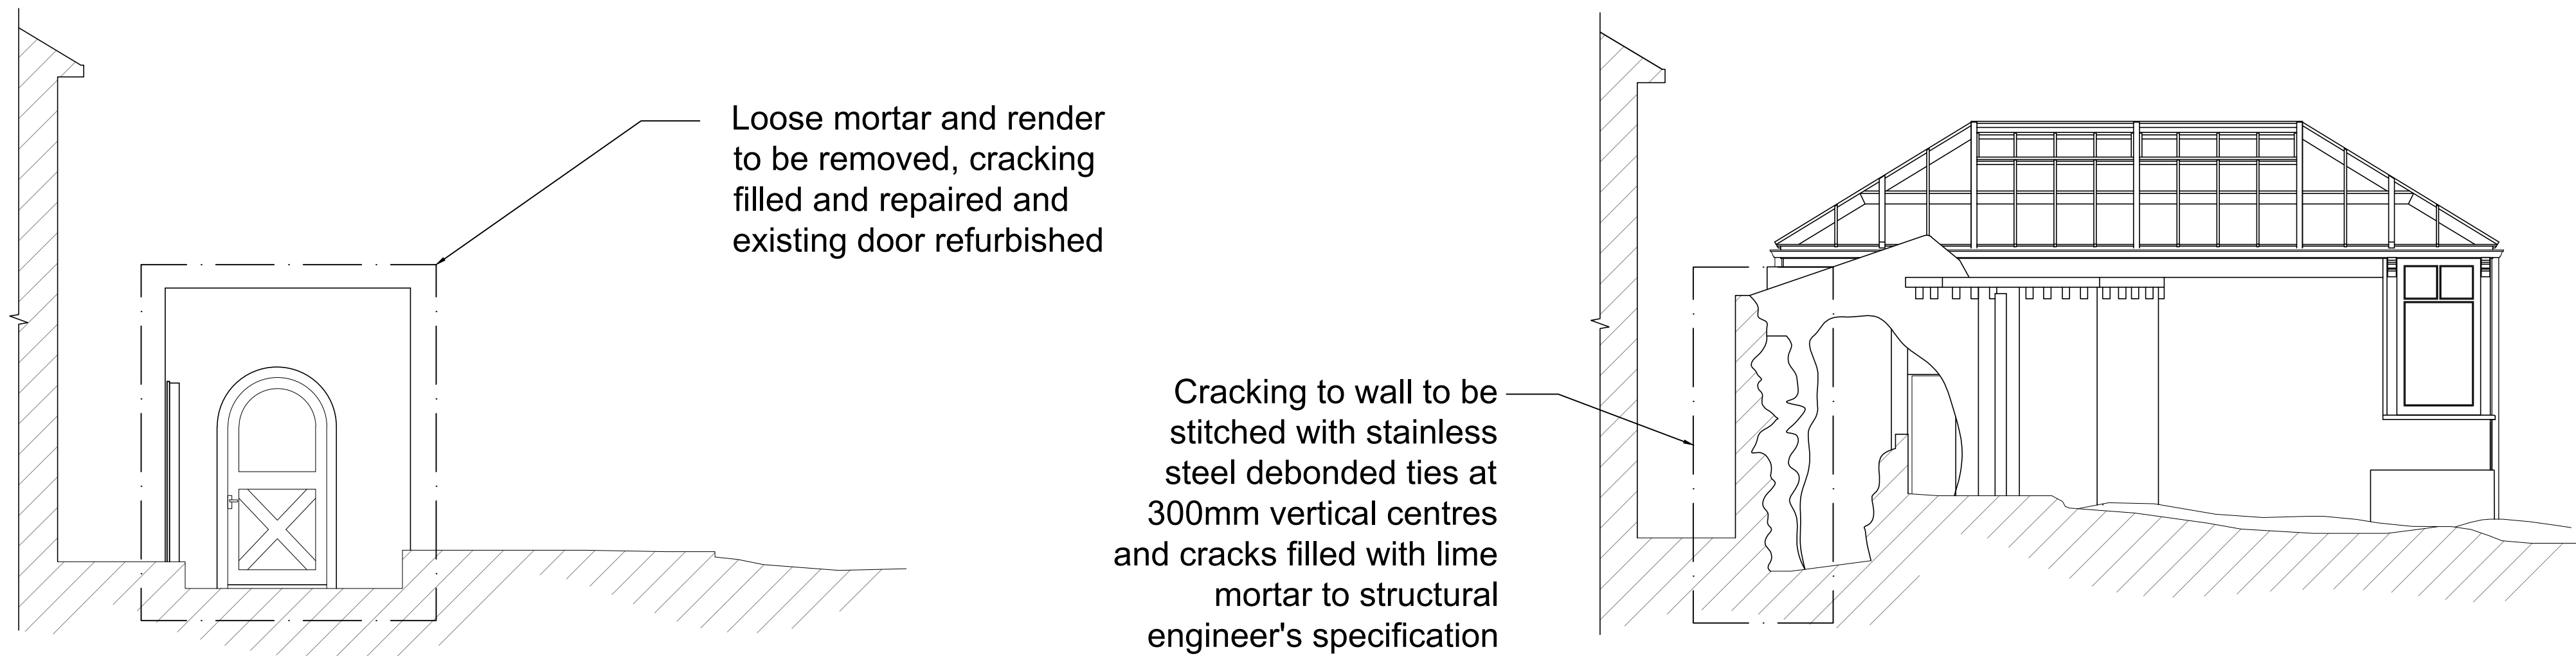

1 PROPOSED SECTION A-A
0220 1:50

2 PROPOSED SECTION B-B
0220 1:50

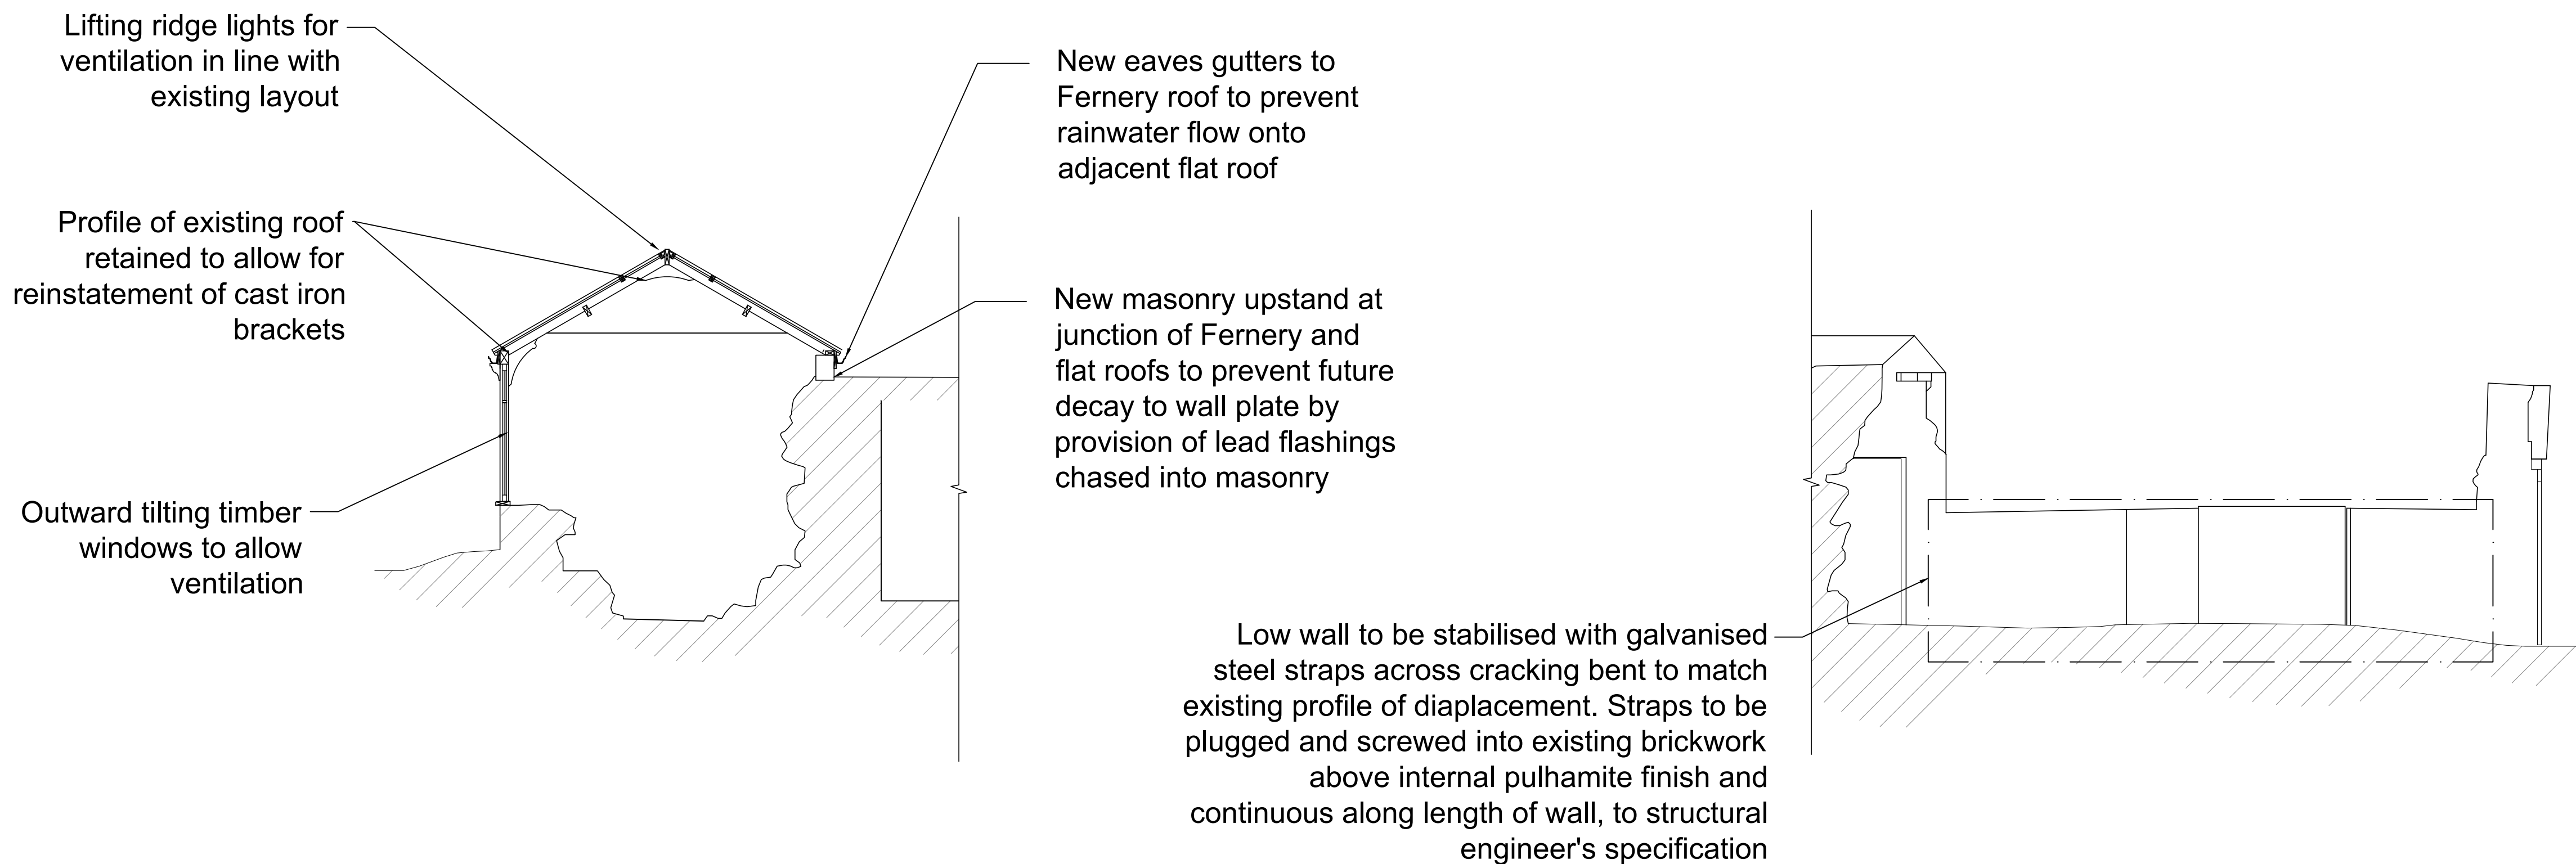

3 PROPOSED SECTION C-C
0220 1:50

4 PROPOSED SECTION D-D
0220 1:50

Notes:

Drawings are based on survey data and may not accurately represent what is physically present.



Do not scale from this drawing. All dimensions are to be verified on site before proceeding with the work.

All dimensions are in millimetres unless noted otherwise.

Purcell shall be notified in writing of any discrepancies.


All digital information within this DWG format file is the copyright of Purcell Architecture Limited and is for information purposes only. No digital information maybe reused or reproduced by any party for any purpose without written permission.

Key Plan
not to scale

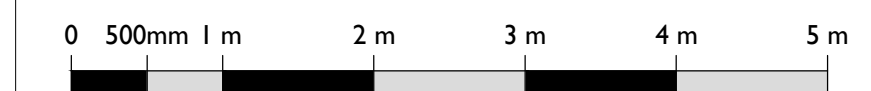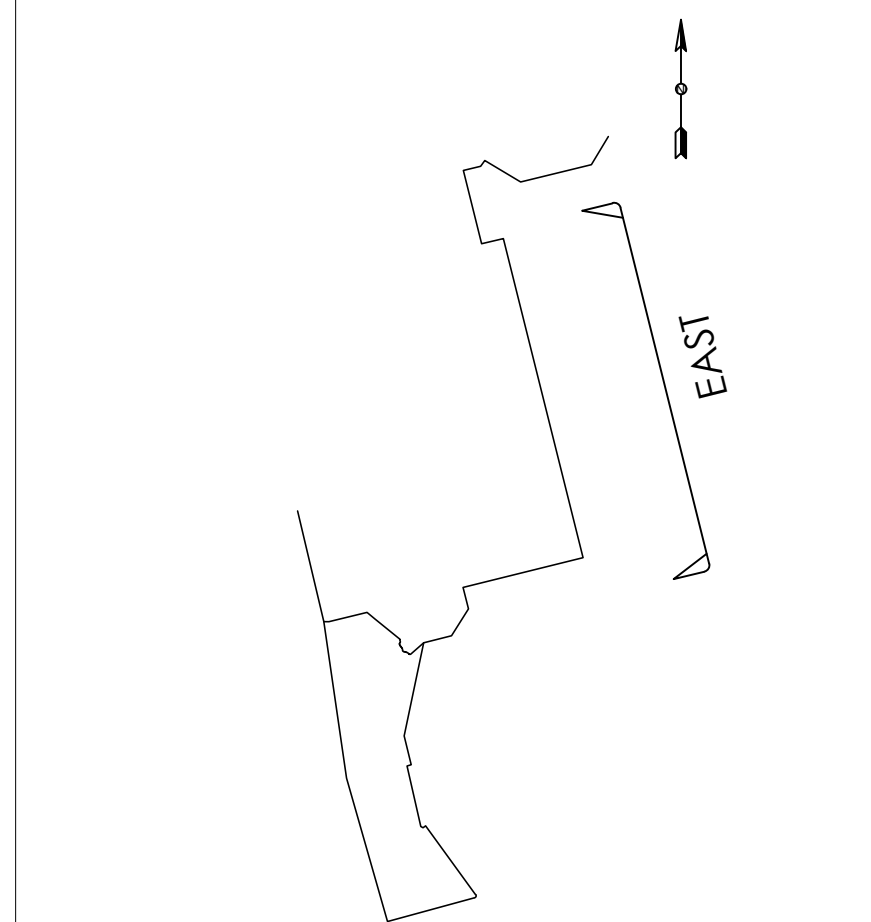

P01	13.03.25	JG	AB	Pre-app
REV	DATE	BY	CHK	DESCRIPTION

CLIENT	University of Reading
PROJECT	The Fernery at The Acacias
JOB NUMBER	242925

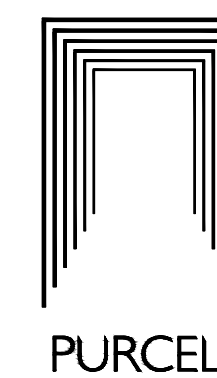

TITLE	Proposed Sections
-------	-------------------

SIZE	SCALE
A1L	1:50

REV	SUITABILITY/REASON FOR ISSUE
P01	For Information

DRAWING NUMBER	242925-PUR-ZZ-XX-DR-A-0220
----------------	----------------------------

PURCELL® IS THE REGISTERED TRADE NAME FOR PURCELL ARCHITECTURE LTD AND ALL SUBSIDIARY COMPANIES AND IS REGISTERED IN THE UNITED KINGDOM, EUROPEAN UNION, HONG KONG, CHINA AND AUSTRALIA.
© PURCELL 2025. www.purcelluk.com