

LEASE PLAN

UNIT 8 MERRICK HOUSE
WHALE AVENUE
READING RG2 0GX

Conveyance Plan


DO NOT SCALE this drawing. Figure dimensions only are to be used.
© This drawing is the sole copyright of St James Group.
Any discrepancies between this drawing and other information reported.
ADDITIONS TO THIS DRAWING TO BE MADE SOLELY BY ST JAMES GROUP.

REV. DATE DESCRIPTION

A	05.06.09	Original Issue
B	19.02.10	Units 6 & 7 Updated
C	10.03.10	Units Updated
D	17.01.11	Units Updated
E	05.09.11	Logo Updated
F	17.10.11	Red Line Added
G	11.10.12	Unit Rearrange for Planning


HAVERGATE WAY

GWEAL AVENUE

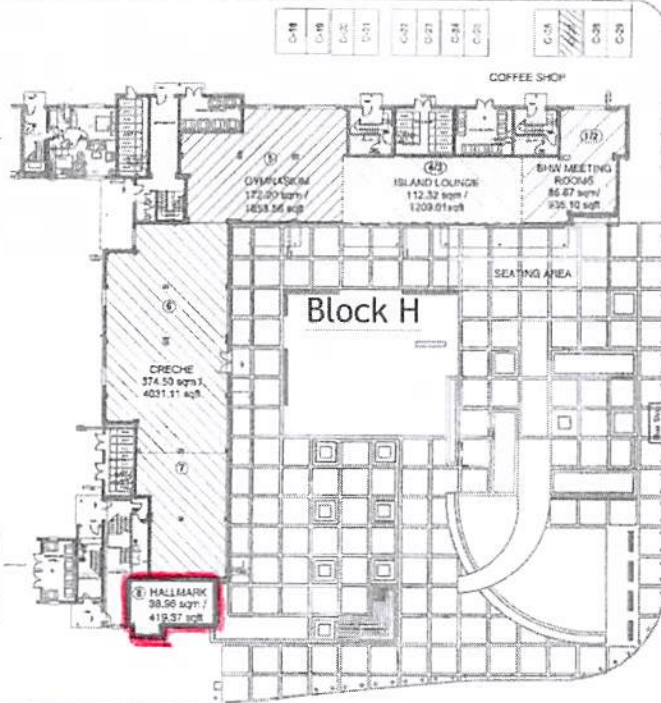

LINDISFARNE WAY

HAVERGATE WAY

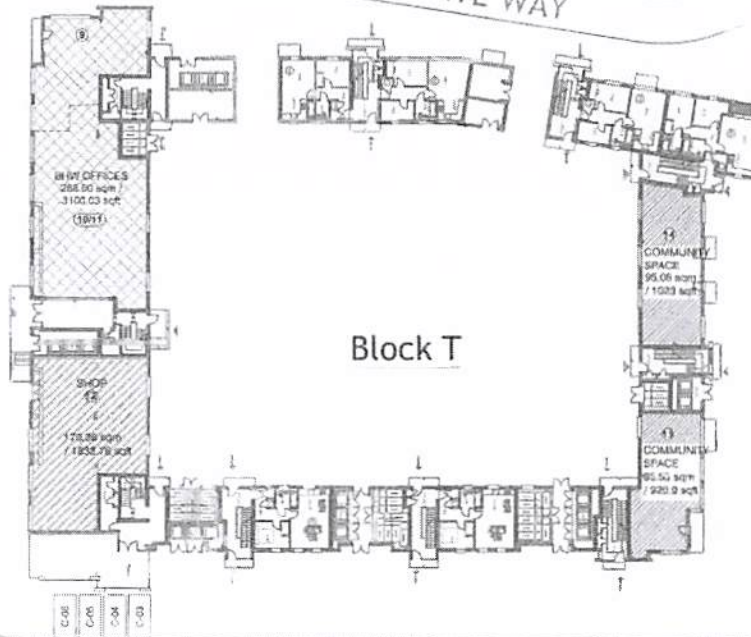

Block T

WHALE AVENUE

WHALE AVENUE

LINDISFARNE WAY

Berkeley
Designed for life

79 Tean House, Havergate Way, Reading, Berkshire, RG2 0GU
Telephone: 0118 987 9000 Facsimile: 0118 987 9040
www.stjameshomes.co.uk

Project Name:
SOUTHSIDE, MANOR FARM

Drawing Title:
Kennet Island Piazza Units Plan

Project No. D611	Drawing No. KIMPU001	Revision Rev1
Drawing Status: CONSTRUCTION	Date: June 2009	Scale: 1:500@A3
	Drawn: DH	