


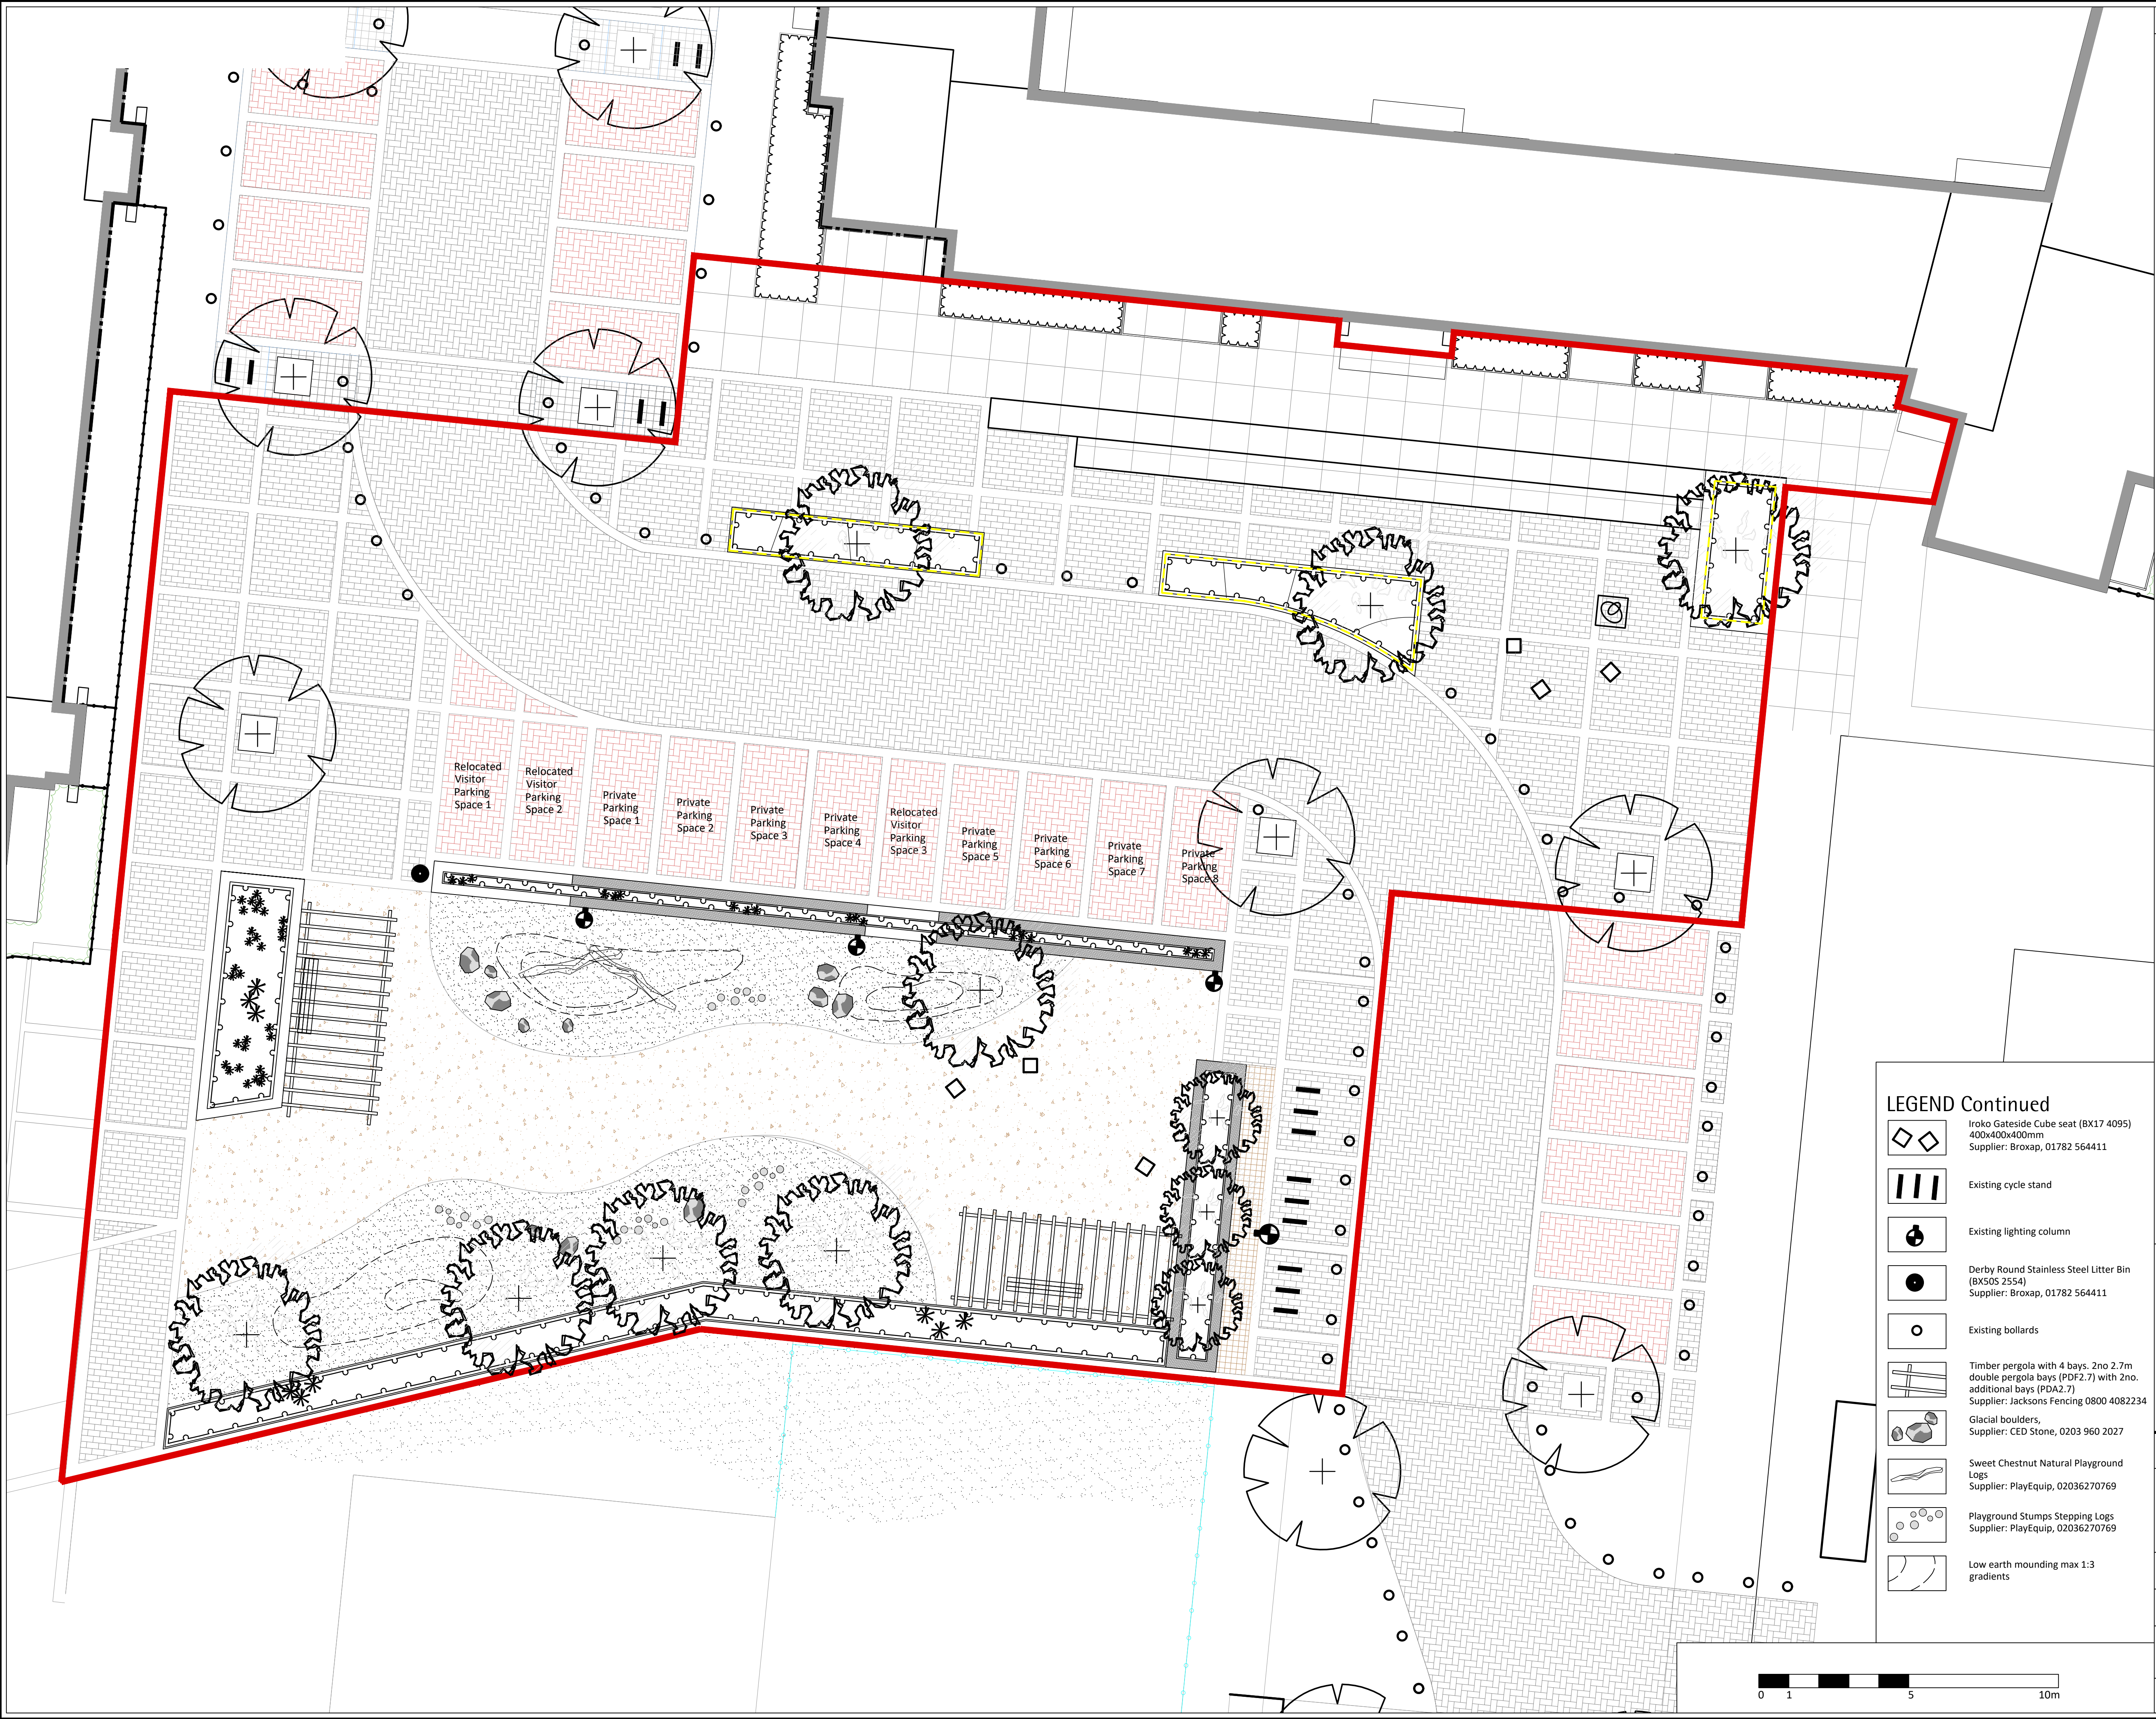

APAL FILE REFERENCE
2825-LA-07.dwg

Notes
This drawing is subject to copyright.
Do not scale from this drawing.

Based on drawing by Allen Pyke
Drawing number 2825-LA-07

LEGEND

Application Boundary

Existing Tree

Proposed Tree

Existing planting

Proposed Shrubs

Existing raised planter/wall

Proposed raised planter/wall to match existing. Materials to be reclaimed where possible from any existing wall removals

Proposed concrete flat top path edging to border. 50x200x915mm units

Wide steps

Rootbarrier - ReRoot 600 or 1000 (or similar) dependant on depth of adjacent services.

SURFACE FINISHES

Existing block paving, colour: Silver Grey, laid stretcher course

Existing block paving, colour: Silver Grey, laid running course to create grid pattern

Existing block paving to road, colour Silver Grey, laid herringbone.

Existing block paving to parking, colour Brindle, laid herringbone.

Existing block paving, colour Buff, laid chequerboard pattern.

Existing slab paving, colour Buff, laid chequerboard pattern.

Existing amenity grass

Proposed amenity grass with clover, such as EG22C mix by Emorsgate

Proposed resin bonded gravel , colour Buff,

FURNITURE AND PLAY FEATURES

Public Art

Steel bench - to be repurposed from three existing benches on site.

P12

Root barriers added

25/06/25

JH

JH

P11

Root barriers added to plans

23/06/25

JH

JH

P10

Update for resubmission

06/08/24

RW

JH

P9

Tree added.

08/06/22

NK

NK

P8

Pergola position revised.

15/02/22

NK

NK

P7

Reviewed and updated for 2022 submission.

10/02/22

NK

NK

Rev

Description

Date

Drawn

Checked

Drawing Status

PLANNING

Allen Pyke

The Factory, 2 Acre Road,
Kingston upon Thames, Surrey KT2 6EF
T 020 8549 3434
www.allenpyke.co.uk
KINGSTON UPON THAMES • CAMBRIDGE
A registered practice of the Landscape Institute

Client
Berkeley Homes
(Urban Renaissance)

Scale
1:100@A1

Project
Kennet Island
Improvement Works

By/Chk
VV/NK

Drawing Title
Whale Avenue
General Arrangements Plan

Date
21/02/19

Drawing Number
2825-LA-07

Revision
P12

LEGEND Continued

Iroko Gateside Cube seat (BX17 4095)
400x400x400mm
Supplier: Broxap, 01782 564411

Existing cycle stand

Existing lighting column

Derby Round Stainless Steel Litter Bin (BX505 2554)
Supplier: Broxap, 01782 564411

Existing bollards

Timber pergola with 4 bays. 2no 2.7m double pergola bays (PDF2.7) with 2no. additional bays (PDA2.7)
Supplier: Jacksons Fencing 0800 4082234

Glacial boulders,
Supplier: CED Stone, 0203 960 2027

Sweet Chestnut Natural Playground Logs
Supplier: PlayEquip, 02036270769

Playground Stumps Stepping Logs
Supplier: PlayEquip, 02036270769

Low earth mounding max 1:3 gradients