
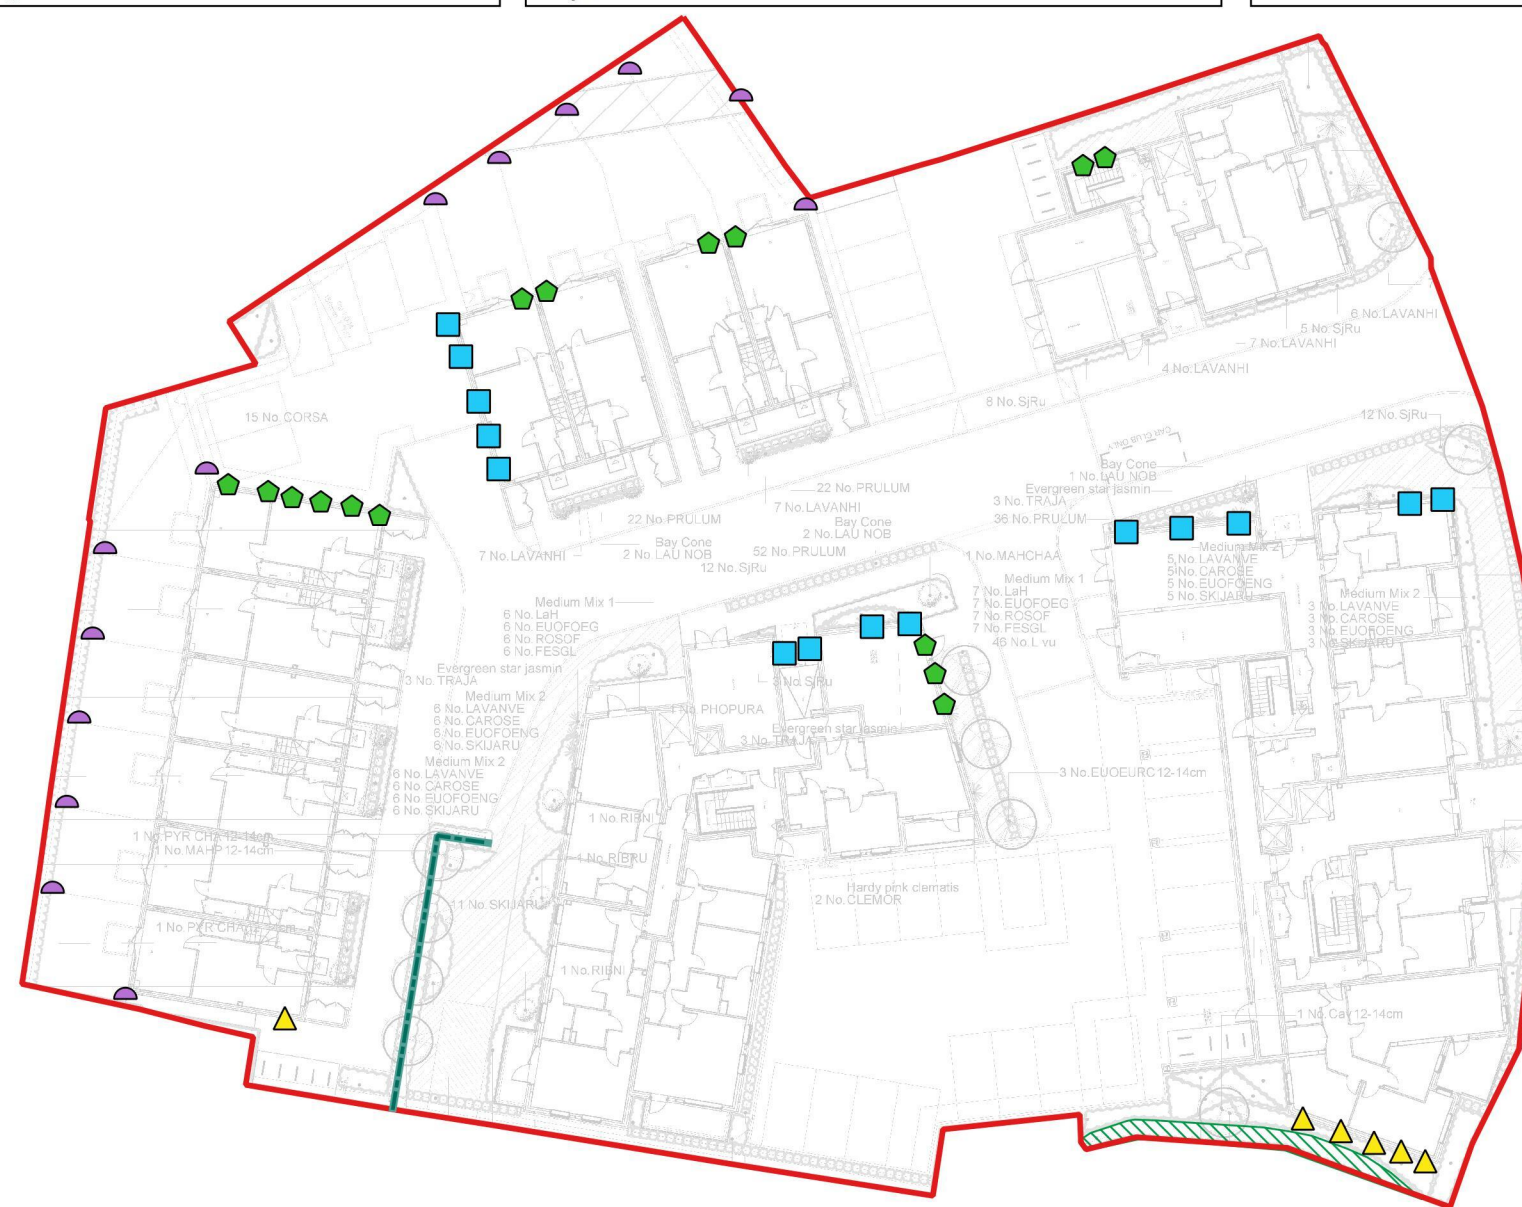
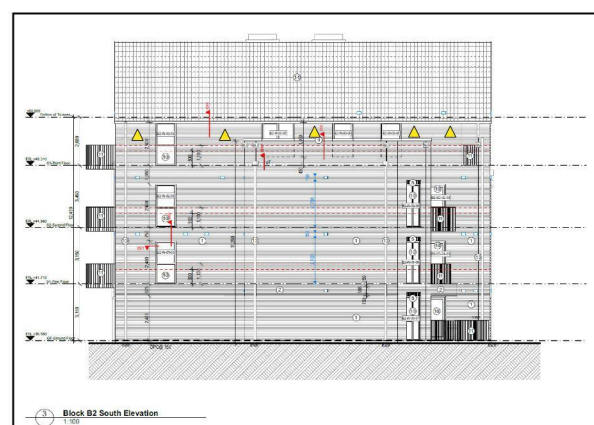
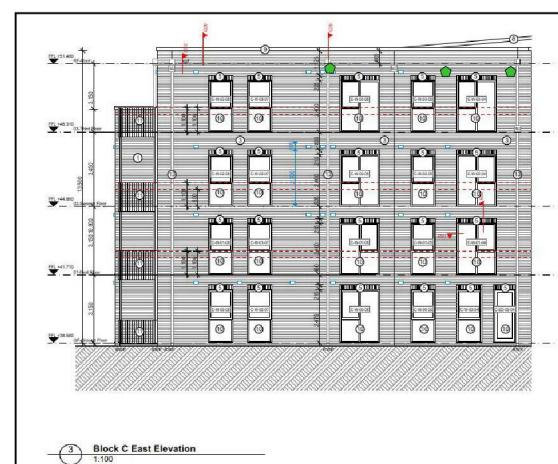
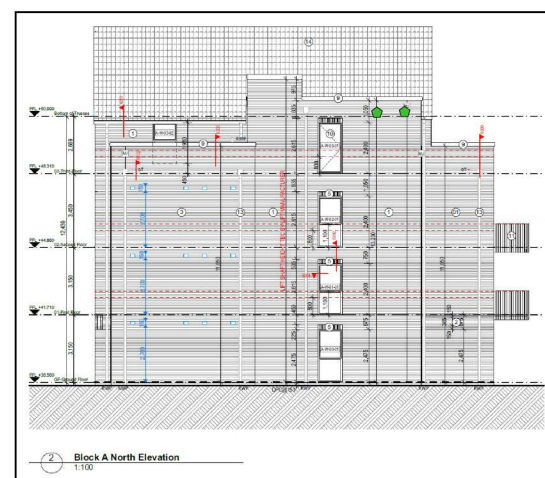
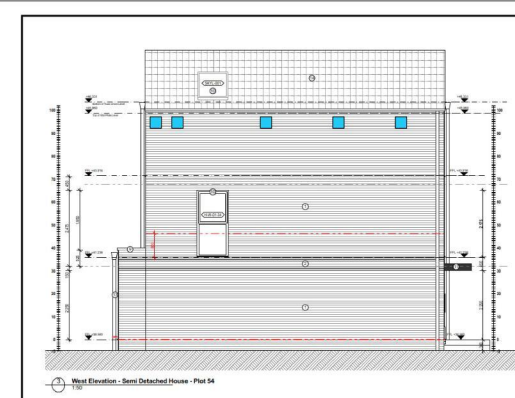
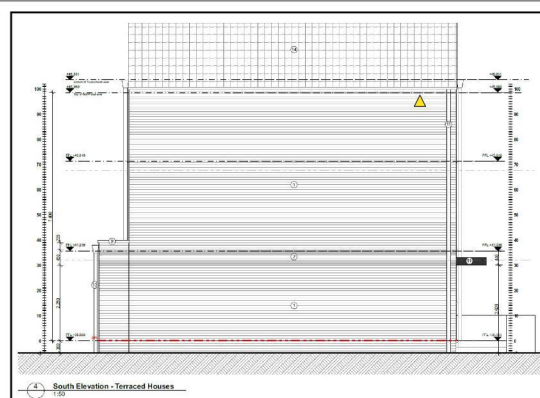


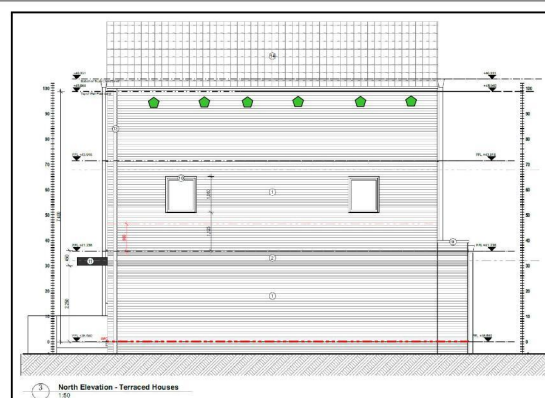

- Key:

- |                                                                                     |                                                           |
|-------------------------------------------------------------------------------------|-----------------------------------------------------------|
|  | Site Boundary                                             |
|  | Native Shrub Mix                                          |
|  | Native Hedgerow                                           |
|  | Bird Brick Houses Ltd Standard Bat Box<br>(or similar)    |
|  | Bird Brick Houses Ltd Sparrow Terrace<br>Box (or similar) |
|  | Manthorpe Swift Bricks (or similar)                       |
|  | Hedgehog Cut Out                                          |

**aspect** ecology  
APeM Group

**APEM** Group

Aspect Ecology Limited - West Court - Hardwick Business Park  
Noral Way - Banbury - Oxfordshire - OX16 2AF  
01295 279721 - [info@aspect-ecology.com](mailto:info@aspect-ecology.com) - [www.aspect-ecology.com](http://www.aspect-ecology.com)

Carters, Caversham Road, Reading

Biodiversity Enhancement Plan

6560/EEP1

G/JP

July 2025

