
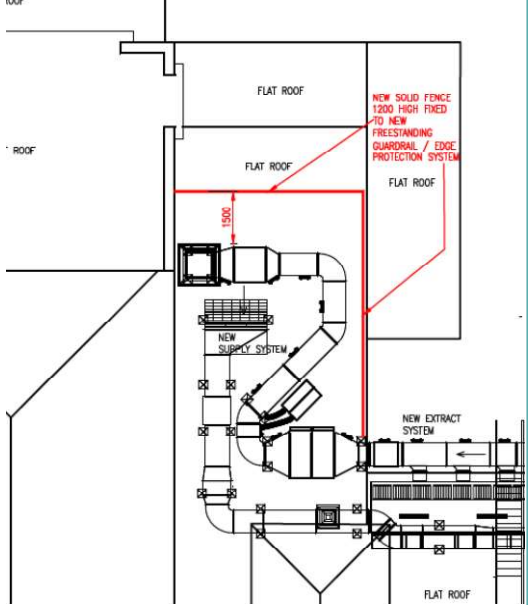


Weight of screen system
= 158kg/linear m
(including ballast)

Weight of 2mh section
= 199kg/linear m
(including ballast)

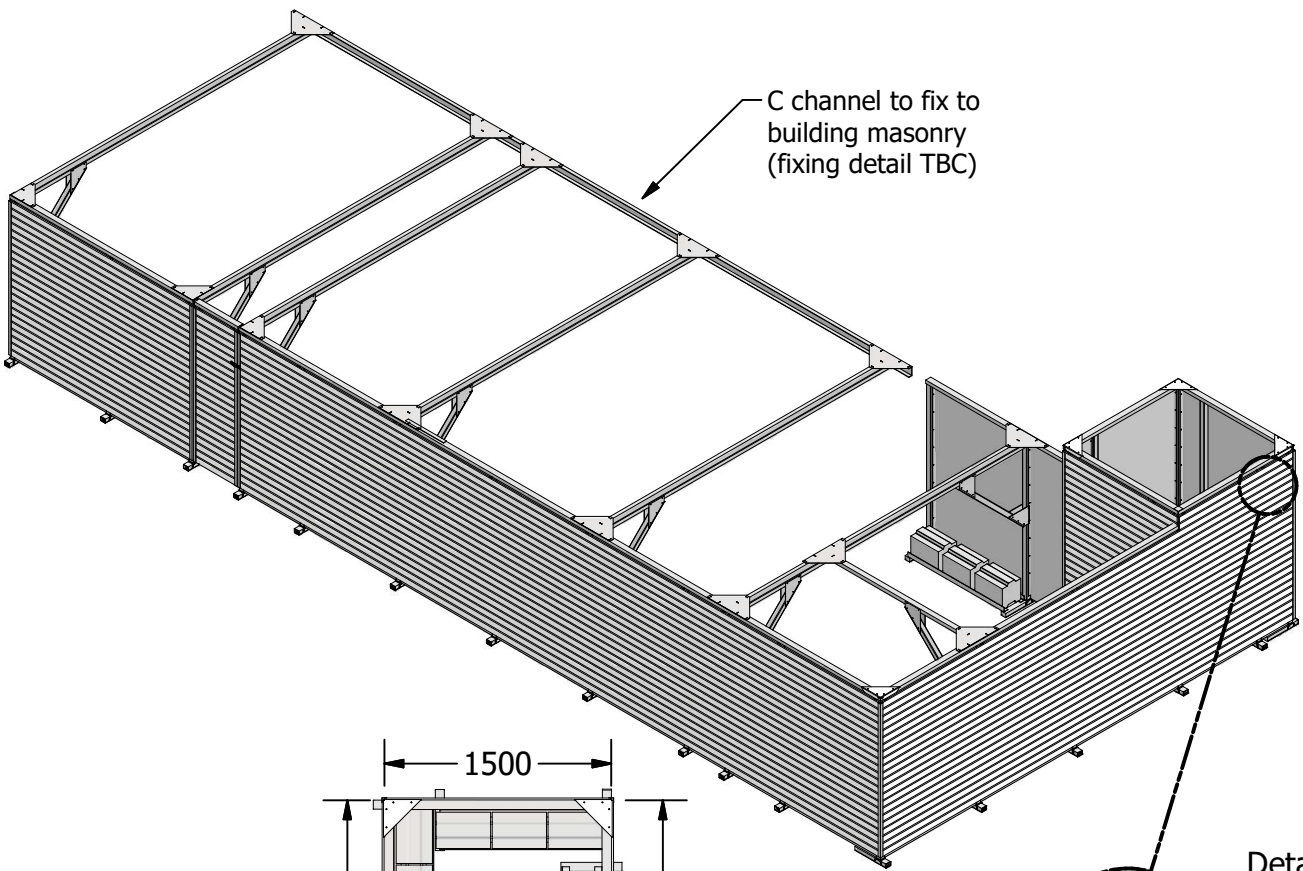

Revisions:
A - 24/02/2025 - Updated layout
B - 21/05/2025 - Changed to Soundshield

Specification:
Type: Speedscreen400
Surround Type: Standard Screen
Acoustics: Soundshield
Colour: TBA
Material: 6063 Aluminium construction with stainless steel fixings

THIRD ANGLE PROJECTION

ConfiguredPlatforms
Property of Configured Platforms Ltd
0113 276 0450
technicalsupport@configuredplatforms.co.uk

valueengineering

Project:
The Caversham Rose

Description:
Acoustic Plant Enclosure

Status:
FOR CONSTRUCTION

Drawing No:
DR1340

Rev:
B



Drawn by:
DHP

Date:
17/02/2025

Scale
if shown
A3

UNLESS STATED:
ALL DIMENSIONS ARE IN MILLIMETERS
GENERAL TOLERANCES: +/- 0.5MM

Scale from this drawing at own risk
If in doubt, ask.

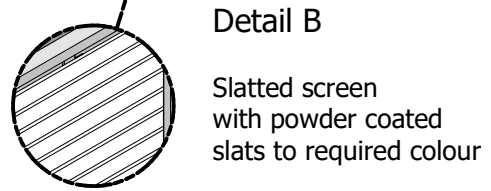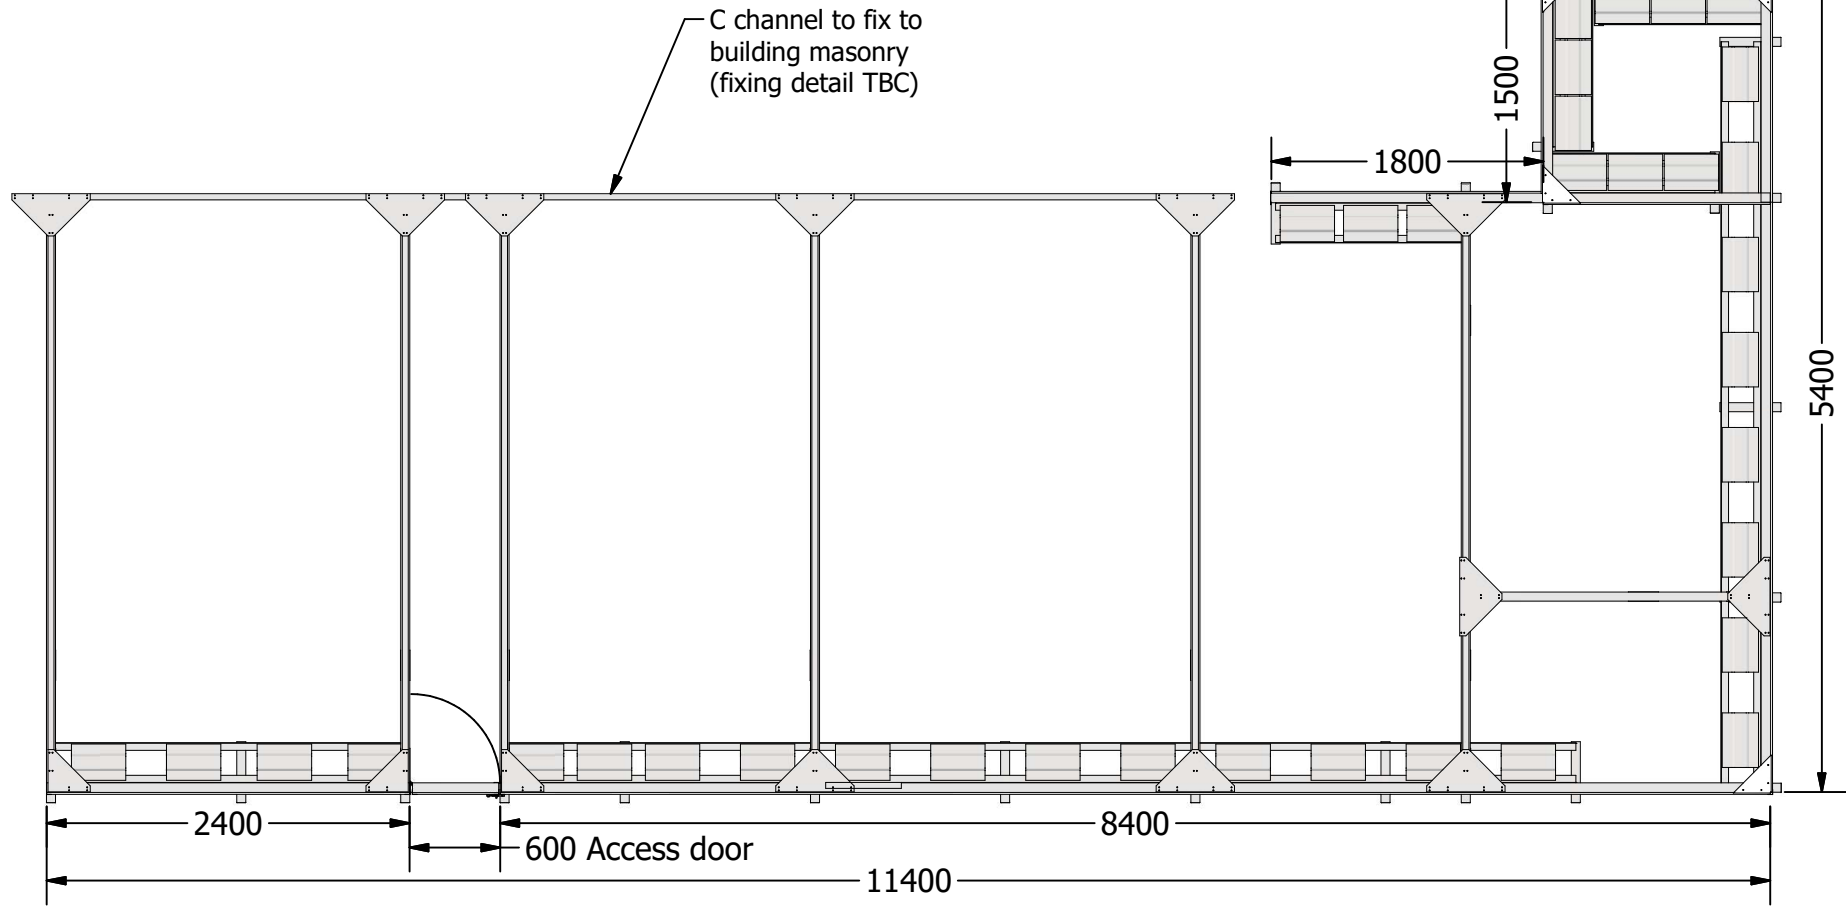

Section A-A

Ballasted screen system with spigots to posts to allow for roof level differences and 6mm neoprene rubber barrier to the underside

SECTION A-A

