


Notes


This document is © Falconer Chester Hall Limited.
All drawing measurements shall not be obtained by scaling. Any discrepancies on this document to be immediately reported to the Architect. Verify all dimensions and levels prior to construction. This Document shall be read in conjunction with related documents, specifications and associated models.

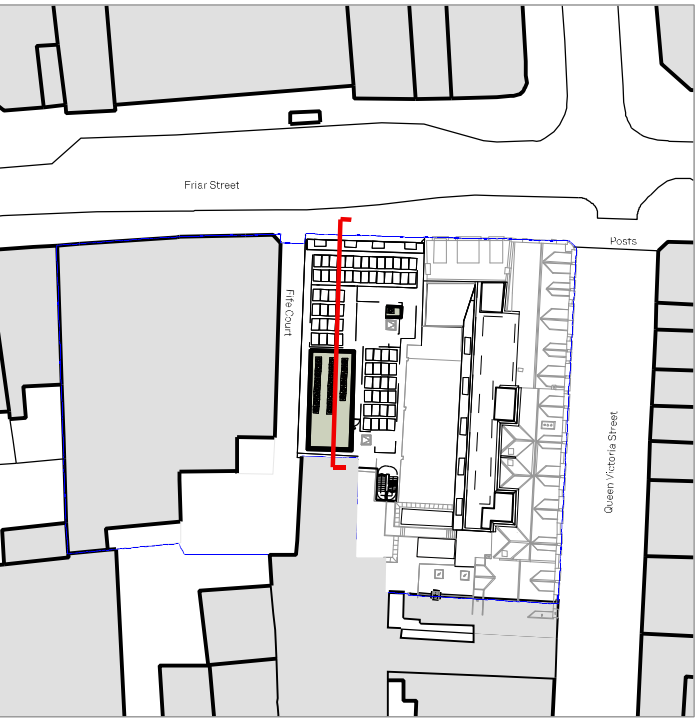

KEY PLAN



- KEY:
- Extent of demolished
 - Extent of consented scheme

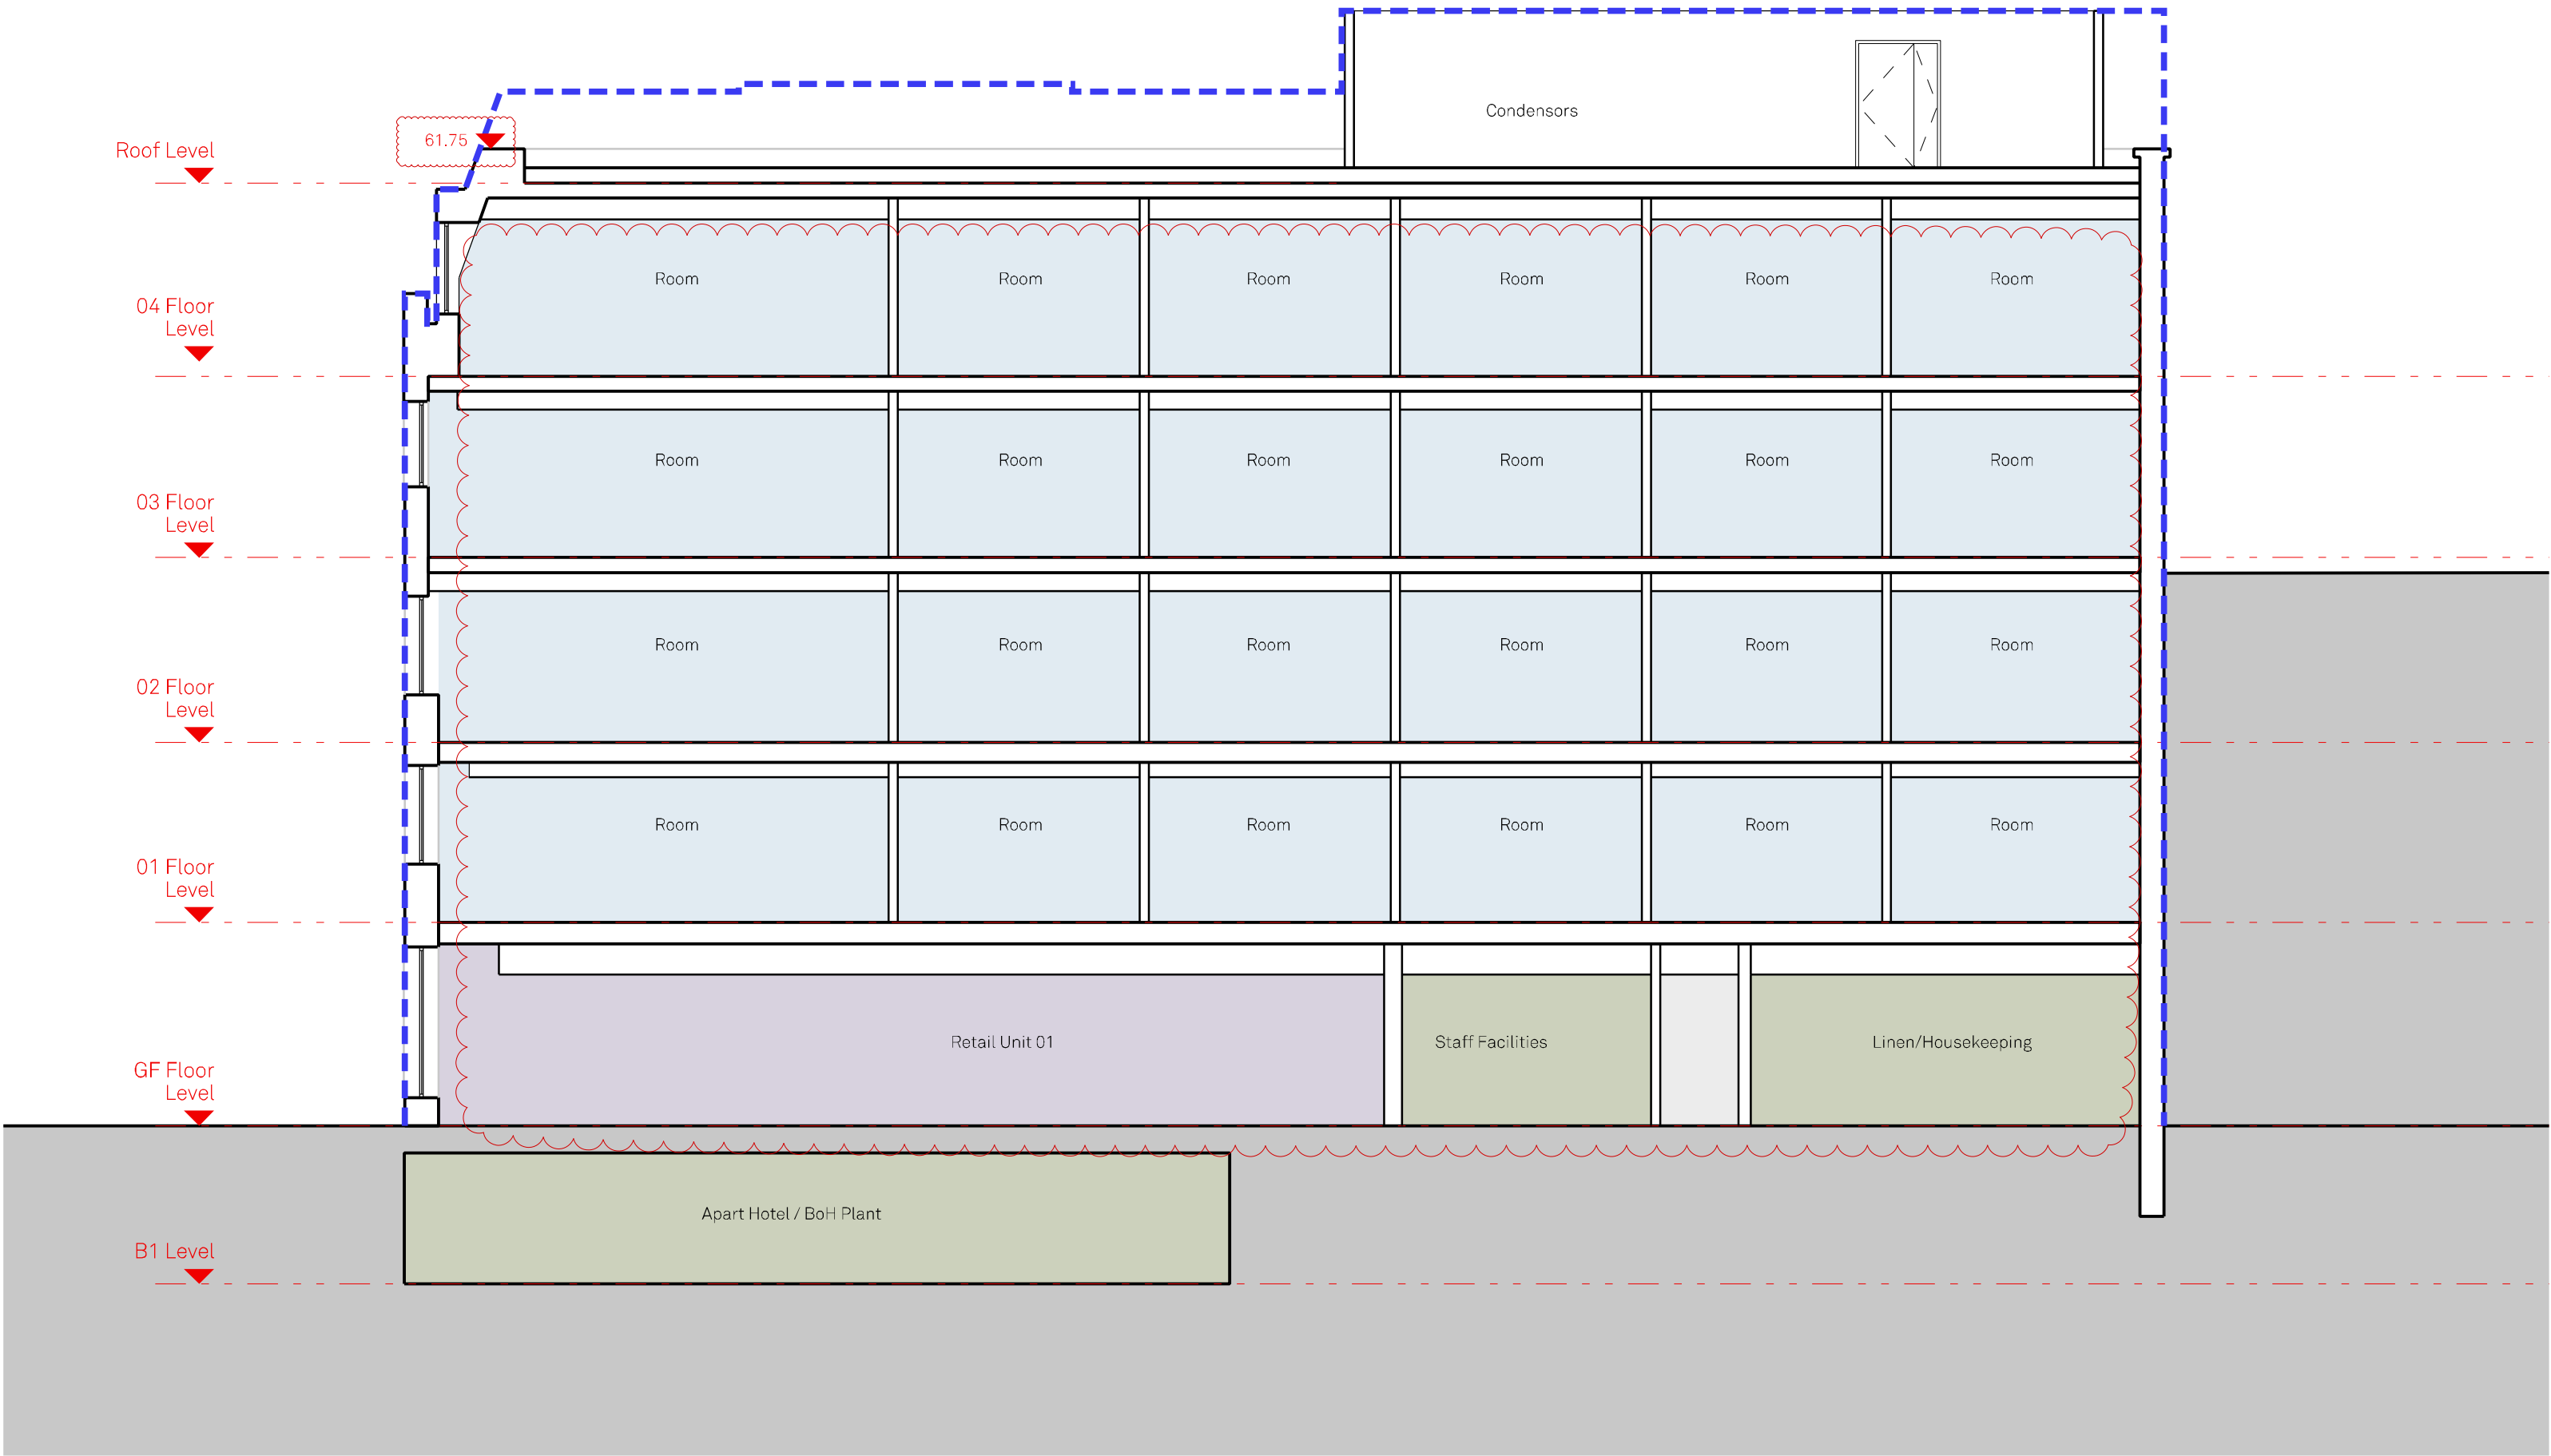

P04	30.07.25	PR	AA	general update
P03	03.07.24	CG	PR	Updated to planning comments
P02	15.03.24	AM	AB	General updates.
P01	09.08.22	EF	CC	First Issue
Rev:	Date:	By:	Chk By:	Rev Note: