

FIVE GUYS®

Reading Relocation - 12766
sign manual

REV 2 Issue date:
01.08.2025

Mark White
Project Manager
mark.white@geeteesigns.com
Mobile: 07592 116 594



Geeteesigns.com

These drawings are the property of GEETEE Signs, and should not be reproduced, altered or used in any way without express permission. It is the Customers responsibility to check details carefully, including quantities, colours, sizes and spelling. Any costs incurred as a result of errors not highlighted by the customer before production rests with the customer. Artwork and contents are a visual guide only. Colours will display depending on device, screen or printer used to view the drawing pack.



SCALE 1:30


REVEAL

DOOR


DOOR

REVEAL

Reverse printed vinyl graphics applied internally to glazing

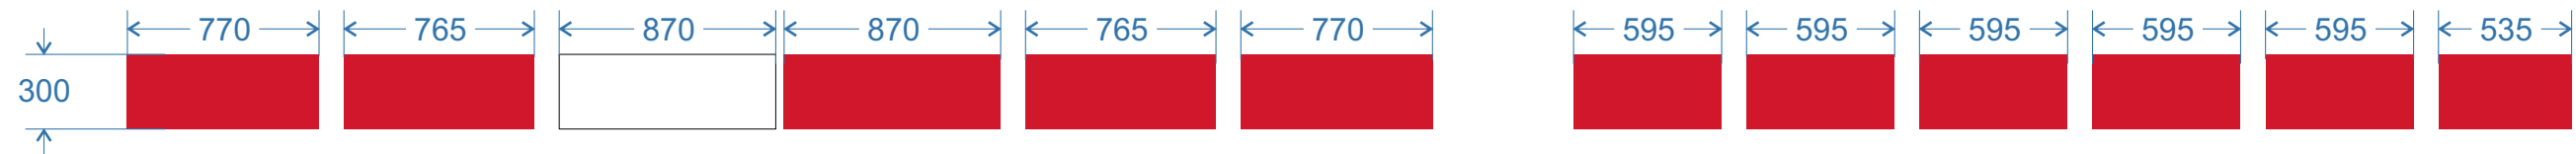

Extra reverse printed vinyl graphics applied internally to glazing - for gap at top

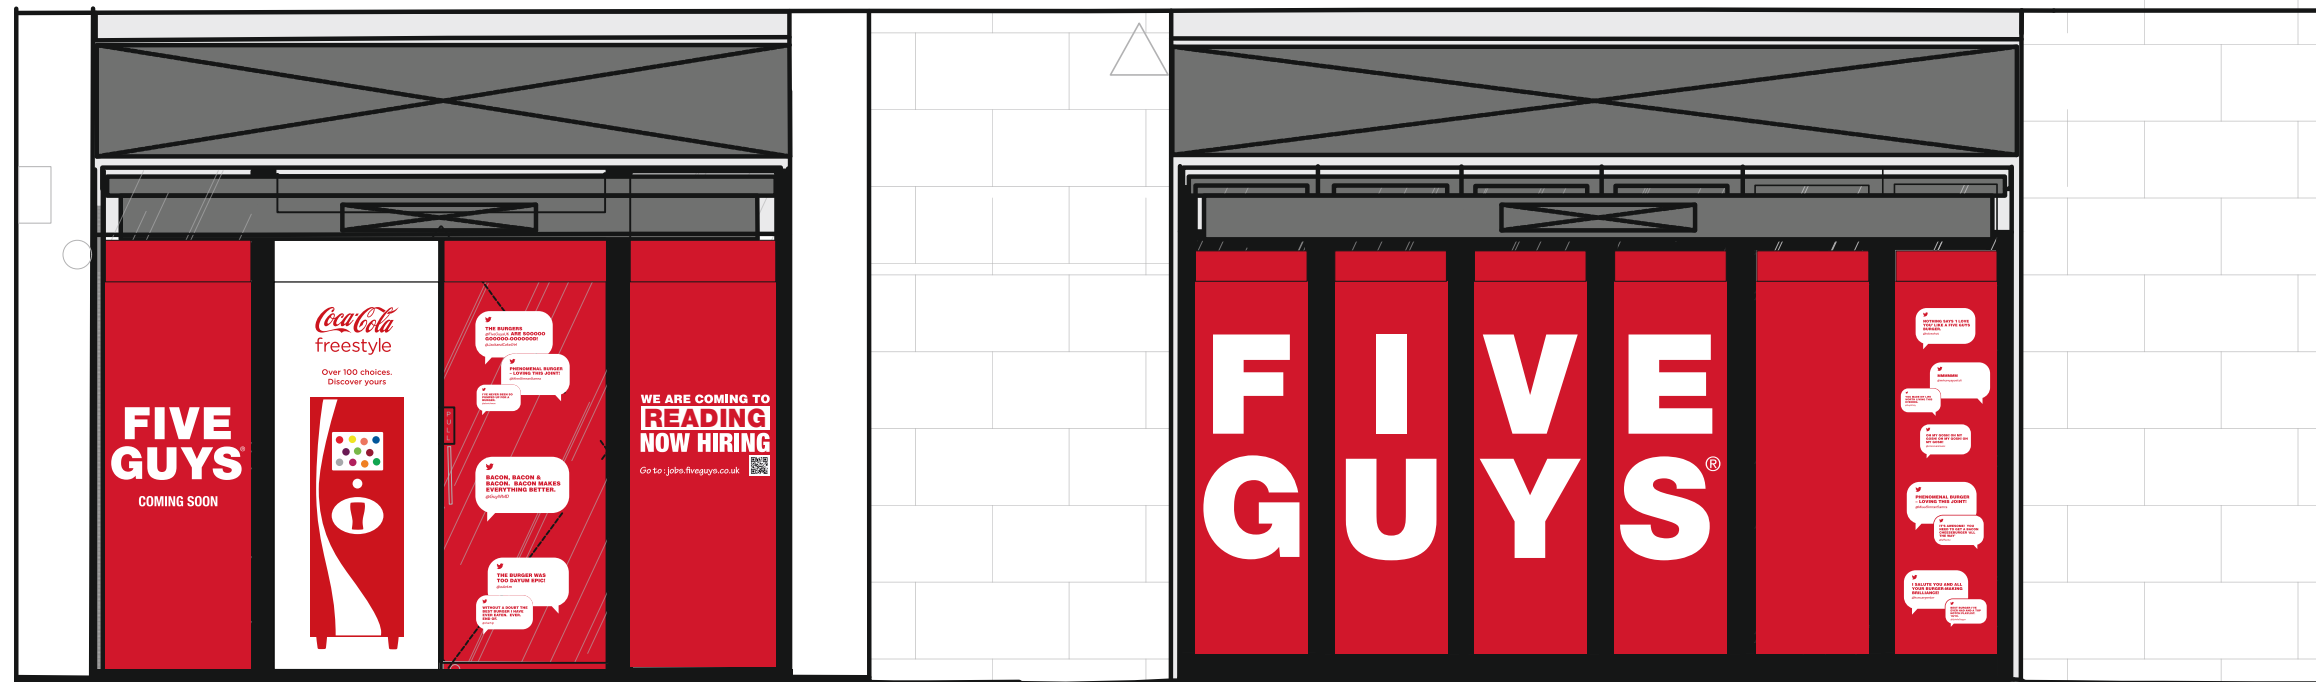

ELEVATION
Scale 1:40

All measurements in millimetres unless stated otherwise.

CLIENT:	Five Guys JV	DRAWING NUMBER:	JOB NO:	DRAWN BY:	REV	DATE	BY	DESCRIPTION
		DM-0725-187	12766	D.Murfin	A	01.08.25	DM	vinyl patches added
PROJECT:	Five Guys Reading	DATE:	ITEM REF:	SCALE:	B	00.00.25	XX	XXXXXX
		30.07.2025	n/a	a/s @A3	C	00.00.25	XX	XXXXXX
DESCRIPTION:	Hoarding Graphics				D	00.00.25	XX	XXXXXX
					E	00.00.25	XX	XXXXXX

© This drawing is the property of Geetee Signs, and should not be reproduced, altered or used in any way without express permission. Colours shown are for illustration and may not be an exact match unless references are supplied.






1 **PROPOSED EXTERNAL ELEVATION**
Scale: 1:50

All measurements in millimetres unless stated otherwise.

CLIENT:	Five Guys JV	DRAWING NUMBER:	DM-0725-44	JOB NO:	12766	DRAWN BY:	D.Murfin	REV	DATE	BY	DESCRIPTION
PROJECT:	Five Guys Reading Relocation	DATE:	18.07.2025	ITEM REF:	n/a	SCALE:	a/s @A3	A	30.07.25	DM	signs updated
DESCRIPTION:	External Elevation							B	01.08.25	DM	sign size changed
								C	00.00.25	XX	XXXXXX
								D	00.00.25	XX	XXXXXX
								E	00.00.25	XX	XXXXXX



Scale 1:15

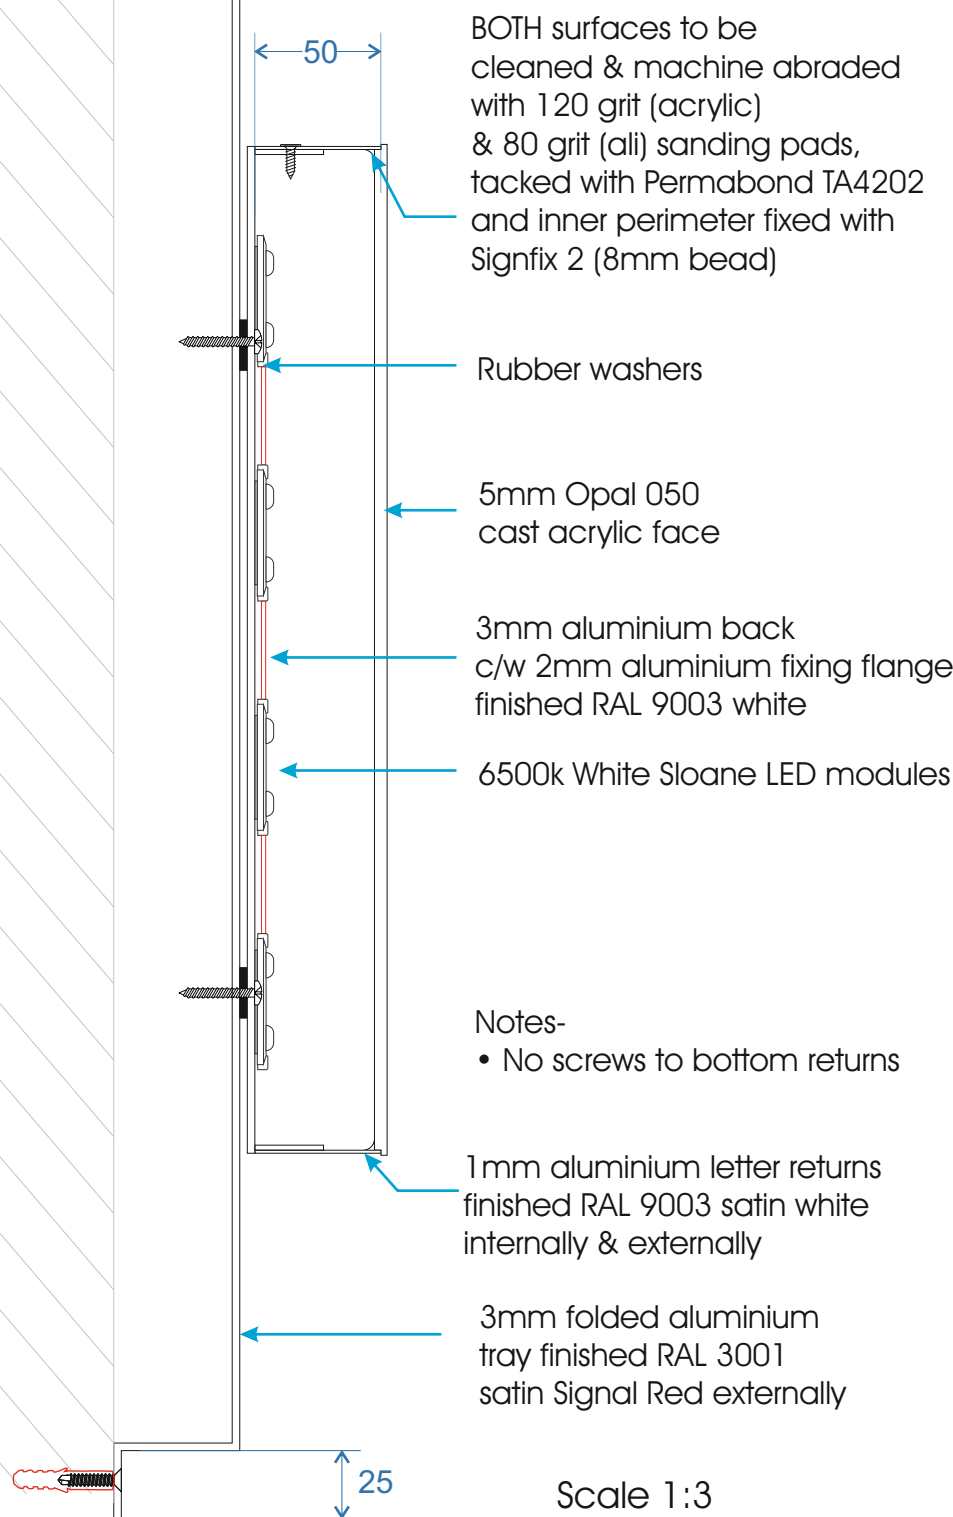

BOTH surfaces to be cleaned & machine abraded with 120 grit (acrylic) & 80 grit (ali) sanding pads, tacked with Permabond TA4202 and inner perimeter fixed with Signfix 2 (8mm bead)

Rubber washers

5mm Opal 050 cast acrylic face

3mm aluminium back c/w 2mm aluminium fixing flange finished RAL 9003 white

6500k White Sloane LED modules

Notes-
• No screws to bottom returns

1mm aluminium letter returns finished RAL 9003 satin white internally & externally

3mm folded aluminium tray finished RAL 3001 satin Signal Red externally


Scale 1:3



Scale 1:15

CLIENT: Five Guys JV		DRAWING NUMBER:	JOB NO:	DRAWN BY:	REV	DATE	BY	DESCRIPTION
PROJECT: Five Guys Reading Relocation		DM-0725-45	12766	D.Murfin	A	30.07.25	DM	sizes confirmed, construction changed
					B	00.00.25	XX	XXXXXX
DESCRIPTION: Fascia Signs		18.07.2025	n/a	a/s @A3	C	00.00.25	XX	XXXXXX
					D	00.00.25	XX	XXXXXX
					E	00.00.25	XX	XXXXXX

All measurements in millimetres unless stated otherwise.

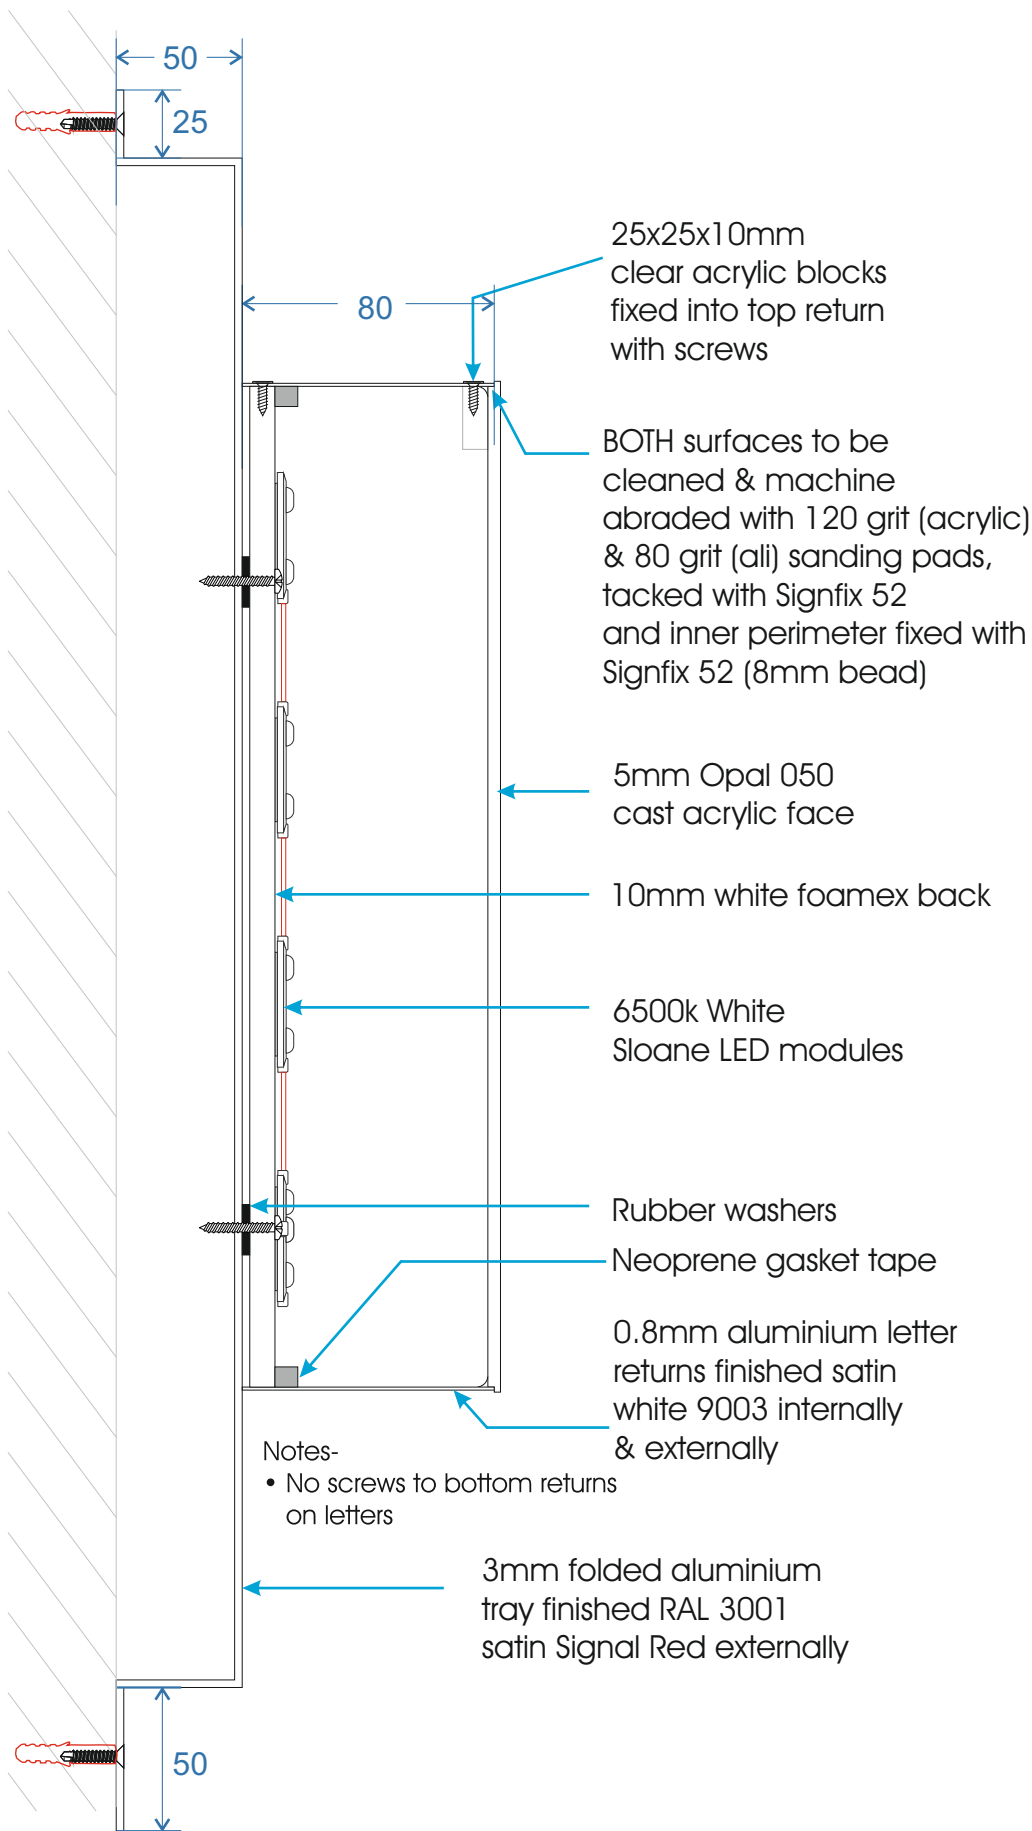

Scale 1:3



Scale 1:20

All measurements in millimetres unless stated otherwise.

CLIENT:	Five Guys JV	DRAWING NUMBER:	DM-0725-46	JOB NO:	12766	DRAWN BY:	D.Murfin	REV	DATE	BY	DESCRIPTION
PROJECT:	Five Guys Reading Relocation	DATE:	18.07.2025	ITEM REF:	n/a	SCALE:	a/s @A3	A	30.07.25	DM	sizes confirmed, construction changed
DESCRIPTION:	High Level Sign							B	01.08.25	DM	size changed
								C	00.00.25	XX	XXXXXX
								D	00.00.25	XX	XXXXXX
								E	00.00.25	XX	XXXXXX

© This drawing is the property of Geetee Signs, and should not be reproduced, altered or used in any way without express permission. Colours shown are for illustration and may not be an exact match unless references are supplied.



CLIENT:		DRAWING NUMBER:	JOB NO:	DRAWN BY:	REV	DATE	BY	DESCRIPTION
Five Guys JV		DM-0725-48	12766	D.Murfin	A	00.00.25	XX	XXXXXX
PROJECT: Five Guys Reading Relocation					B	00.00.25	XX	XXXXXX
DESCRIPTION:		DATE:	ITEM REF:	SCALE:	C	00.00.25	XX	XXXXXX
Opening Hours		18.07.2025	n/a	a/s @A3	D	00.00.25	XX	XXXXXX
					E	00.00.25	XX	XXXXXX




SIDE 1 - Adhesive side




SIDE 2

D/S printed vinyl fitted to glazing

Scale 1:1

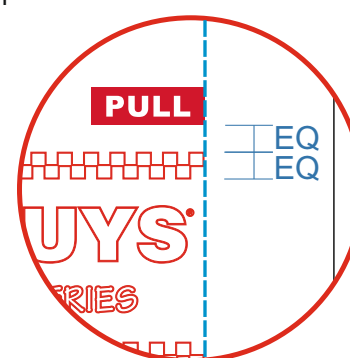

Pull vinyl lines through with opening hours chequers

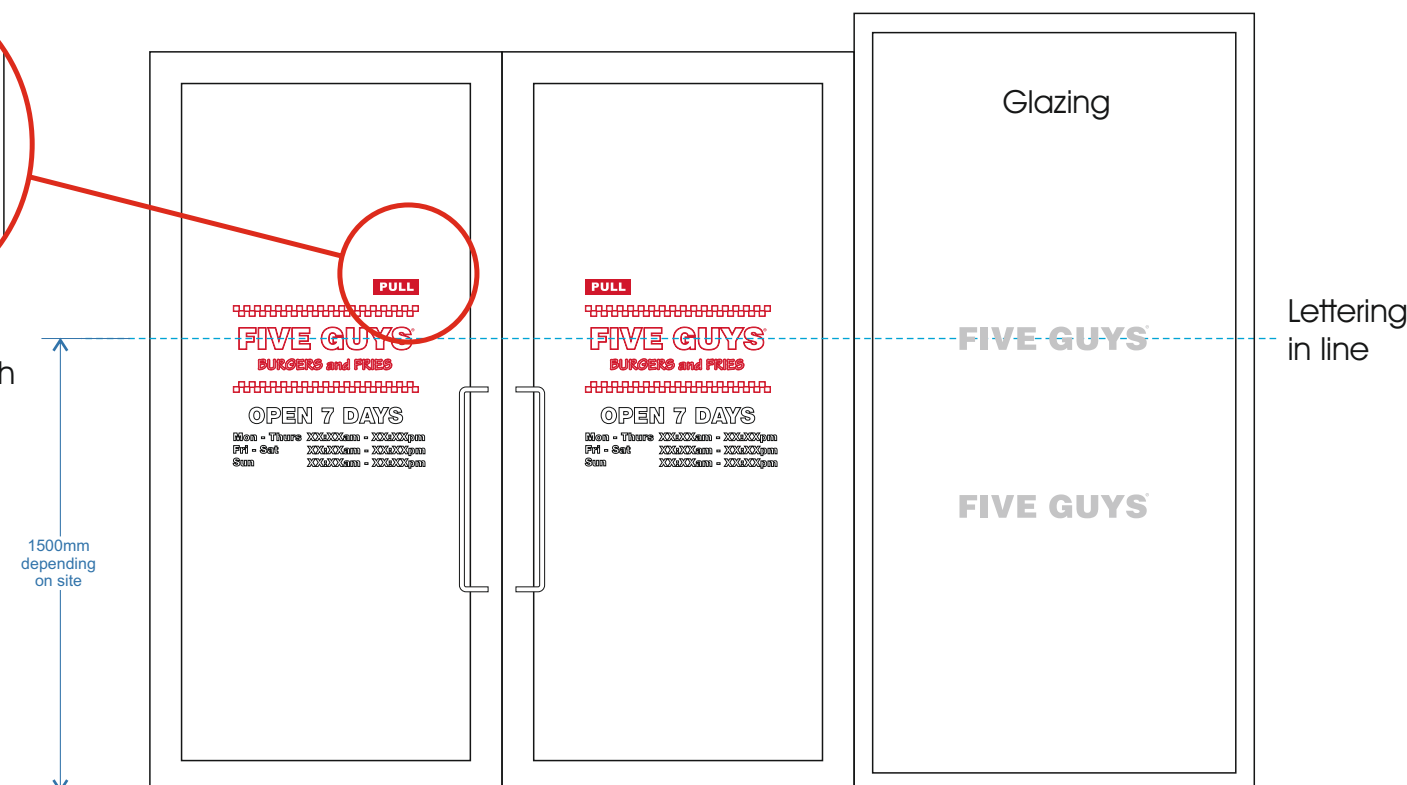


Example Layout Scale 1:25

All measurements in millimetres unless stated otherwise.


CLIENT:	Five Guys JV	DRAWING NUMBER:	DM-0725-49	JOB NO:	12766	DRAWN BY:	D.Murfin	REV	DATE	BY	DESCRIPTION
PROJECT:	Five Guys Reading Relocation	DATE:	18.07.2025	ITEM REF:	n/a	SCALE:	a/s @A3	A	00.00.25	XX	XXXXXX
DESCRIPTION:	Push/Pull Vinyl							B	00.00.25	XX	XXXXXX
								C	00.00.25	XX	XXXXXX
								D	00.00.25	XX	XXXXXX
								E	00.00.25	XX	XXXXXX



Geeteesigns.com

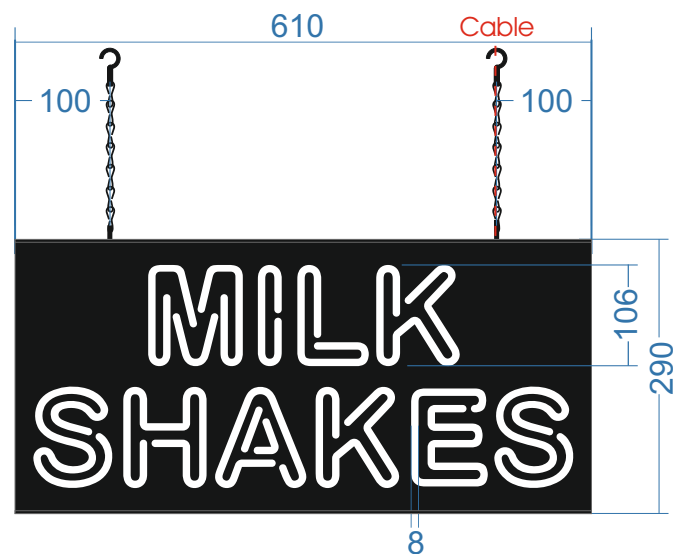


Scale 1:8

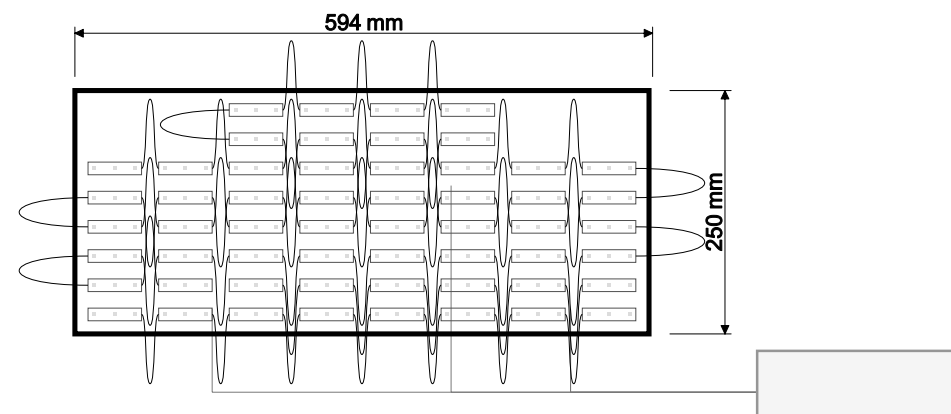


56pcs Modules: Oshino - H-LED 333 MX HO LED module 1W white 12V
1pce Power Supply: Oshino - PSU100/12/IP68/R LED driver 12V

Suspended Sign fixing pack

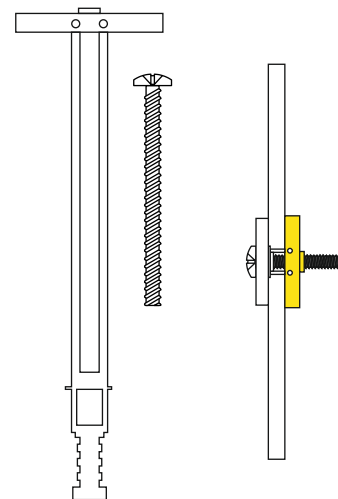

2no. M6 snap toggle fixings
for hanging from plasterboard

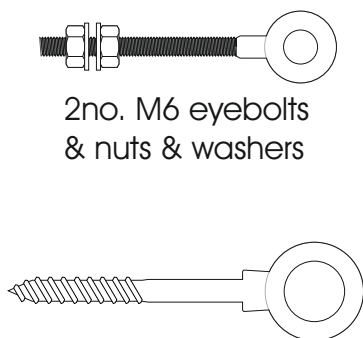


2no. M6 eyebolts
& nuts & washers


2no. M6 eyebolt
wood screw



4no. 38mm
black S hooks

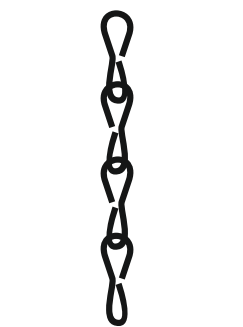

3m black chain

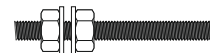

2no. 50mm M6
all thread, nuts
& washers

Each sign supplied with 3 metres of
black jack chain as standard
all hooks & fixings black.

Self-adhesive black
hook and eye tape
45x16x3mm folded aluminium
angle section welded to rear


10mm Altuglas
LED Acrylic
100 27100

3mm White ACM light panel
taped to rear. L.E.D's Oshino
HO 333 MX HO module - 1W
white 12V.

3mm fret cut aluminium
panel finished RAL 9005
satin black externally


PSU

3mm aluminium panel
c/w 80mm folds top & bottom
finished RAL 9005 satin black externally
& satin white internally

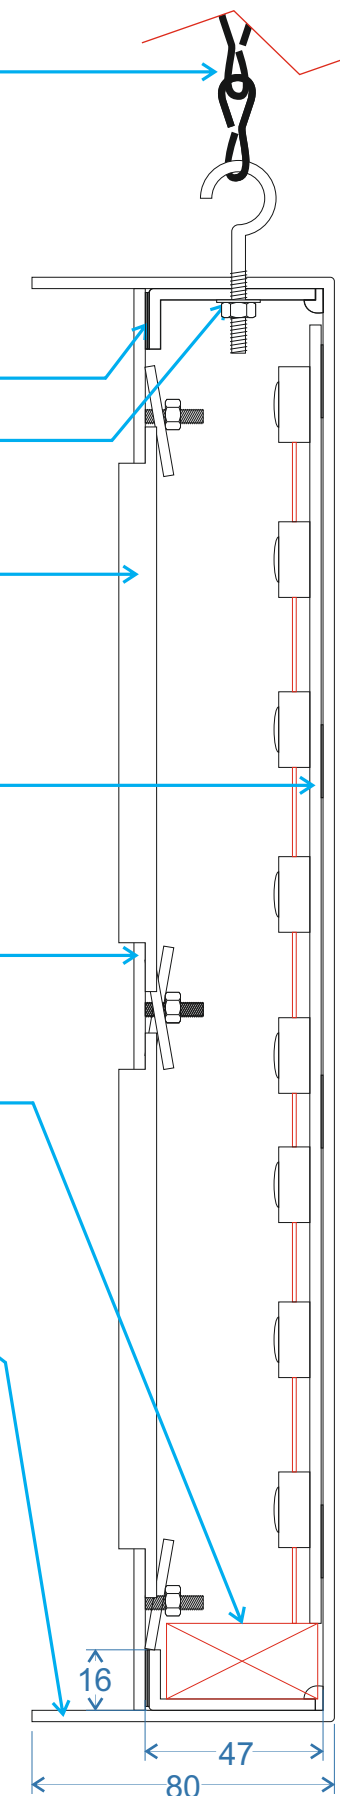

Sign Section
Scale 1:2

inset welded
end return

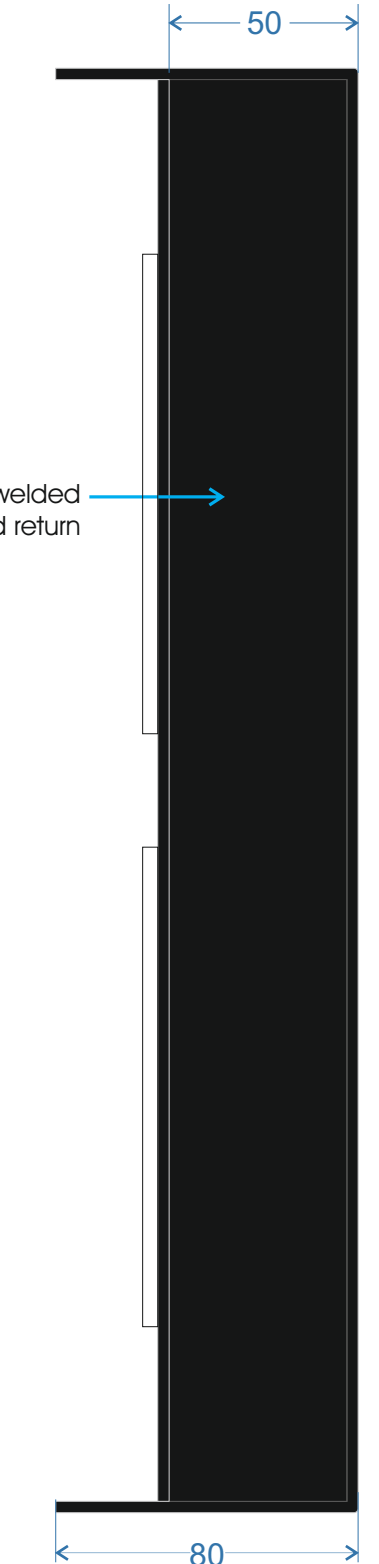

Scale 1:2



RAL 9005
Jet Black

CLIENT:	Five Guys JV	DRAWING NUMBER:	DM-0725-50	JOB NO:	12766	DRAWN BY:	D.Murfin	REV	DATE	BY	DESCRIPTION
PROJECT:	Five Guys Reading Relocation	DATE:	18.07.2025	ITEM REF:	n/a	SCALE:	a/s @A3	A	30.07.25	DM	size changed
DESCRIPTION:	Suspended Milkshake Sign (Stacked 875)							B	00.00.25	XX	XXXXXX
								C	00.00.25	XX	XXXXXX
								D	00.00.25	XX	XXXXXX
								E	00.00.25	XX	XXXXXX

All measurements in millimetres unless stated otherwise.




Geeteesigns.com

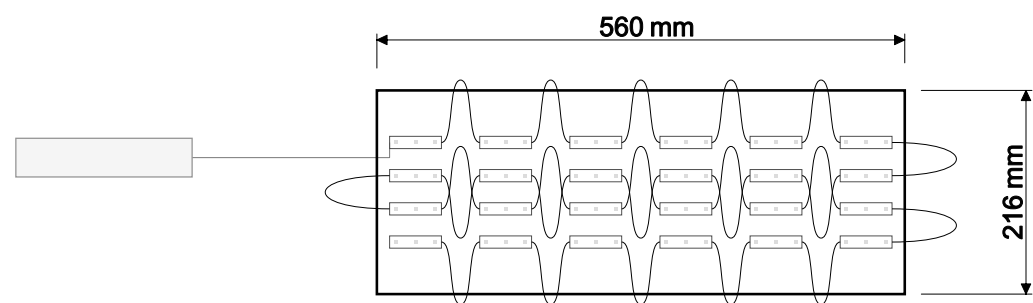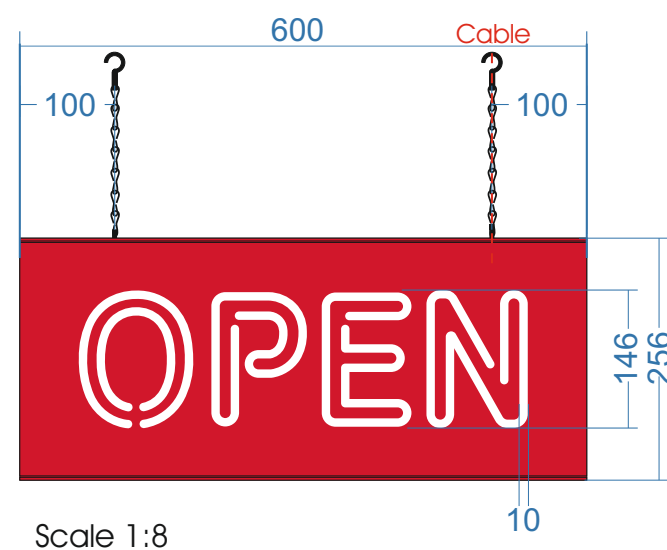

24pcs Modules: Oshino - H-LED 333 MX HO LED module
 1pce Power Supply: Oshino - PSU60/12/IP66/PX/SLIM LED driver

Suspended Sign fixing pack

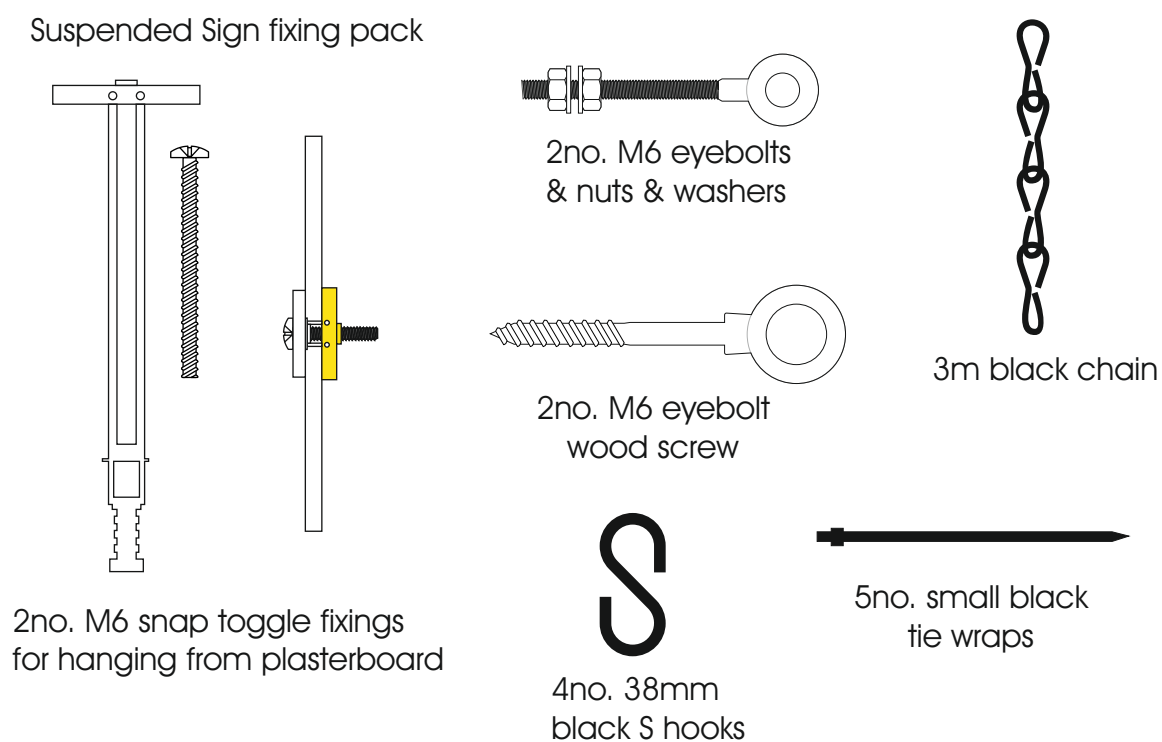

Each sign supplied with 3 metres of black jack chain as standard all hooks & fixings black.

3mm aluminium panel c/w 80mm folds top & bottom finished RAL 3001 satin red externally & satin white internally

Self-adhesive black hook and eye tape


45x16x3mm folded aluminium angle section welded to rear

3mm White ACM light panel taped to rear. L.E.D's Oshino HO 333 MX HO module - 1W white 12V.


10mm Altuglas LED Acrylic 100 27100

3mm fret cut aluminium panel finished RAL 3001 satin red externally

PSU

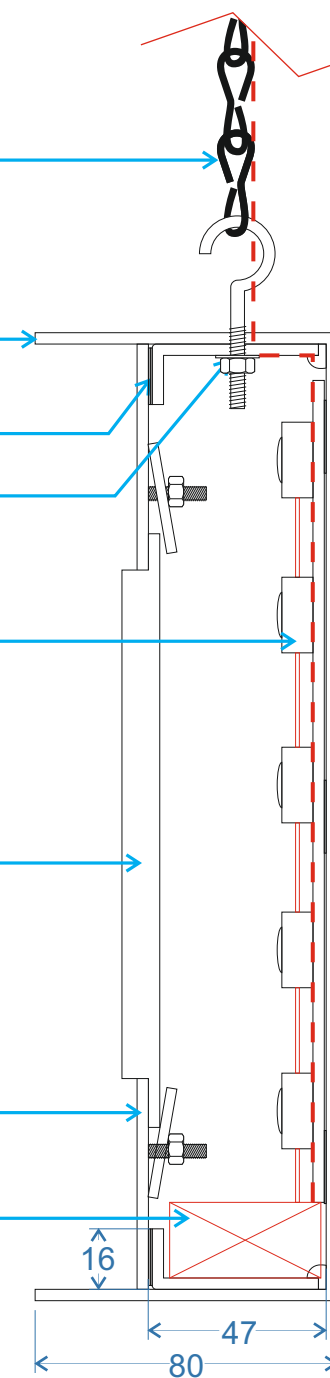

Sign Section Scale 1:2

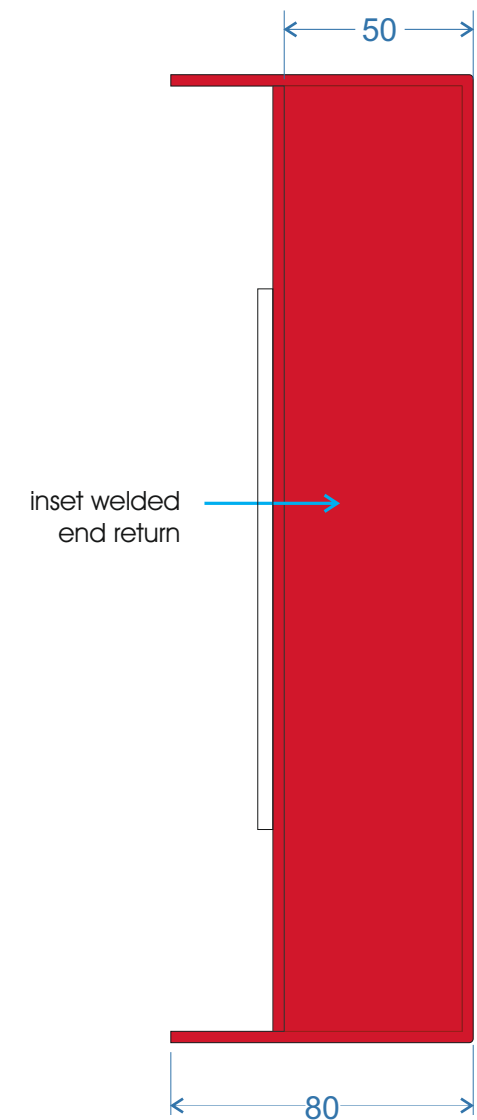

Scale 1:2

RAL 3001
Signal Red

GEETEE

Geeteesigns.com

		All measurements in millimetres unless stated otherwise.					
CLIENT:	Five Guys JV	DRAWING NUMBER:	DM-0725-51	JOB NO:	12766	DRAWN BY:	D.Murfin
PROJECT:	Five Guys Reading Relocation	DATE:	18.07.2025	ITEM REF:	n/a	SCALE:	a/s @A3
DESCRIPTION:	Suspended Open Sign					REV	DATE
						BY	DESCRIPTION
						A	00.00.25 XX XXXXXX
						B	00.00.25 XX XXXXXX
						C	00.00.25 XX XXXXXX
						D	00.00.25 XX XXXXXX
						E	00.00.25 XX XXXXXX




SCALE 1:10

Frosted vinyl internally applied to door glazing

3M 7725-324
Frosted


CLIENT: Five Guys JV	DRAWING NUMBER:	JOB NO:	DRAWN BY:	REV	DATE	BY	DESCRIPTION
	DM-0725-52	12766	D.Murfin	A	00.00.25	XX	XXXXXX
PROJECT: Five Guys Reading Relocation	DATE:	ITEM REF:	SCALE:	B	00.00.25	XX	XXXXXX
				C	00.00.25	XX	XXXXXX
DESCRIPTION: Description	18.07.2025	n/a	a/s @A3	D	00.00.25	XX	XXXXXX
				E	00.00.25	XX	XXXXXX

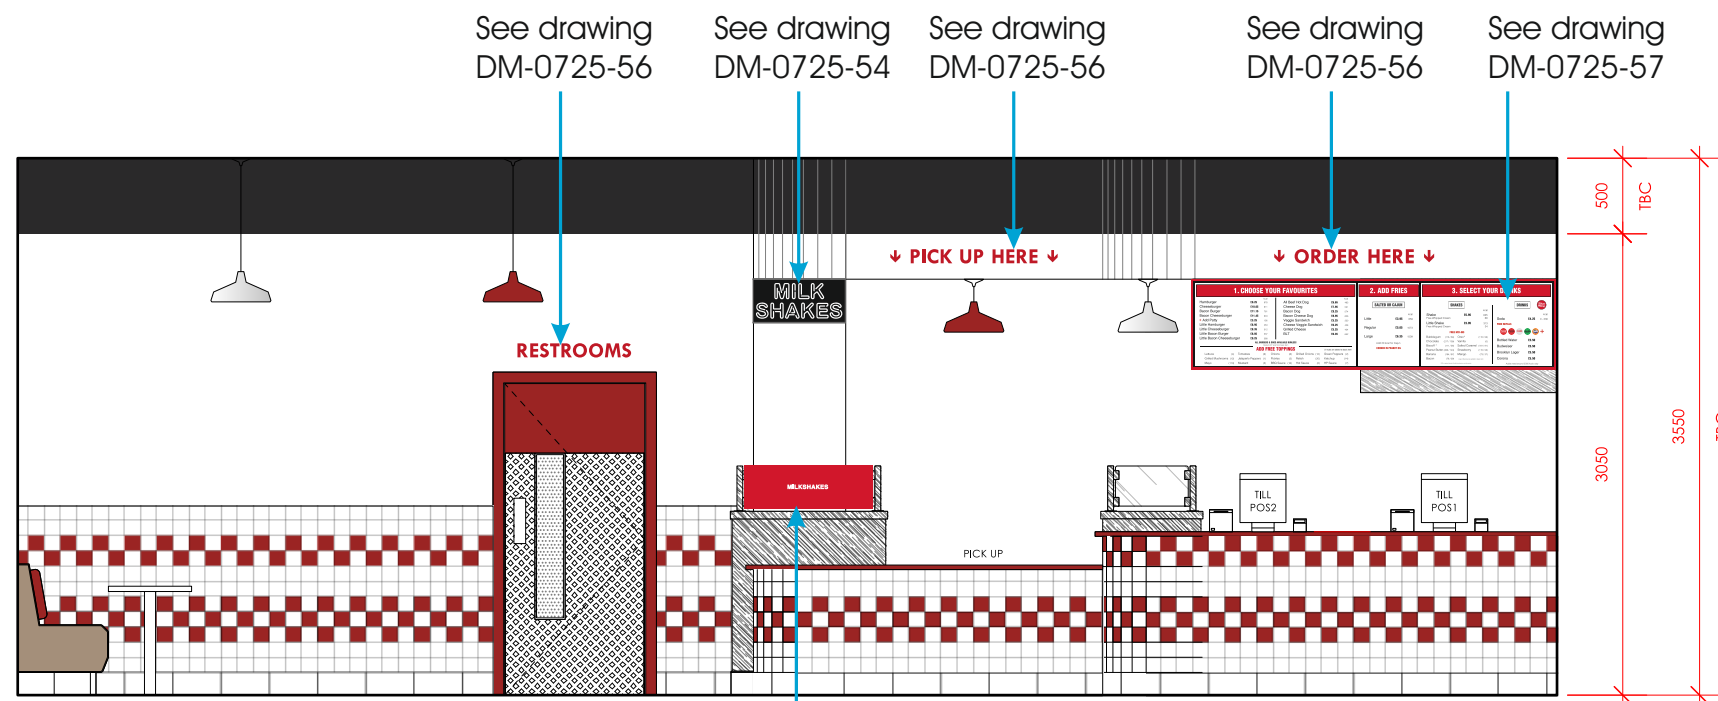

2

PROPOSED INTERNAL SECTION BB
Scale: 1:50

See drawing
DM-0725-55

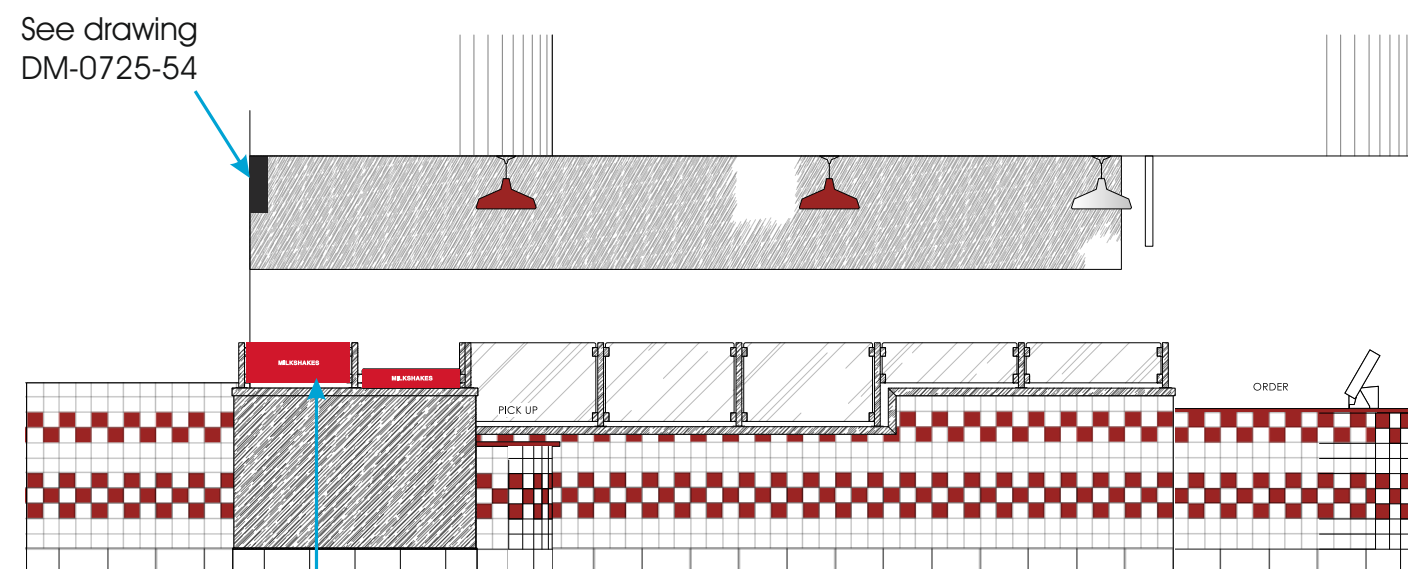

3


PROPOSED INTERNAL SECTION CC
Scale: 1:50

CLIENT: Five Guys JV		DRAWING NUMBER:	JOB NO:	DRAWN BY:	REV	DATE	BY	DESCRIPTION
PROJECT: Five Guys Reading Relocation		DM-0725-53	12766	D.Murfin	A	00.00.25	XX	XXXXXX
		DATE:	ITEM REF:	SCALE:	B	00.00.25	XX	XXXXXX
DESCRIPTION: Internal Elevations		18.07.2025	n/a	a/s @A3	C	00.00.25	XX	XXXXXX
					D	00.00.25	XX	XXXXXX
					E	00.00.25	XX	XXXXXX

All measurements in millimetres unless stated otherwise.



Scale 1:8

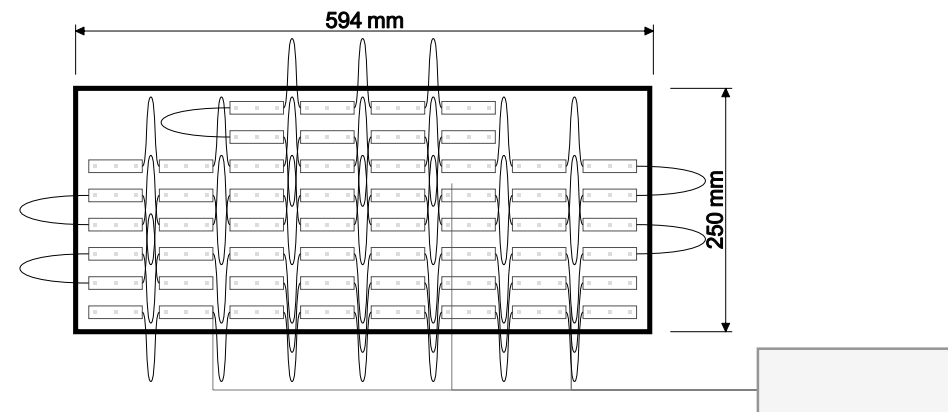

56 LED Modules
x 1 PSU

3mm aluminium panel
c/w 80mm folds top & bottom
finished RAL 9005 satin black externally
& satin white internally

Self-adhesive black
hook and eye tape


45x16x3mm folded aluminium
angle section welded to rear

3mm White ACM light panel
taped to rear
c/w white L.E.D modules


3mm fret cut aluminium
panel finished RAL 9005
satin black externally

10mm Altuglas
LED Acrylic
100 27100

PSU

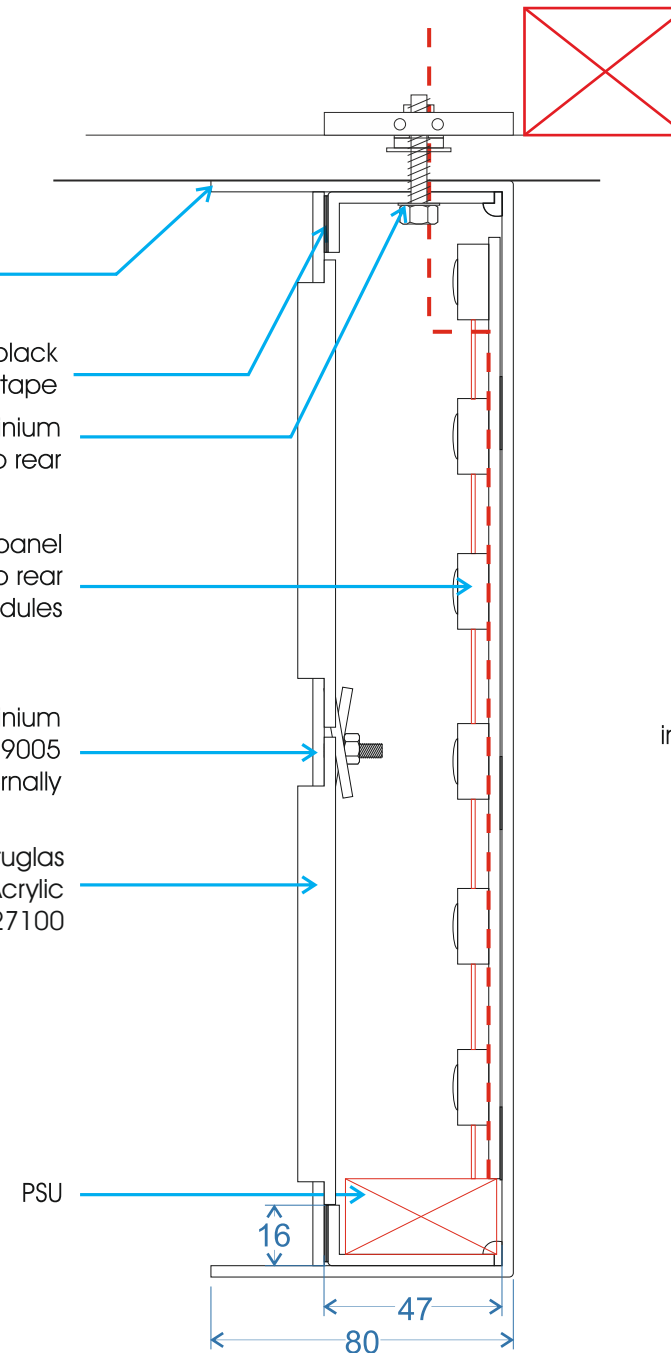

Sign Section
Scale 1:2


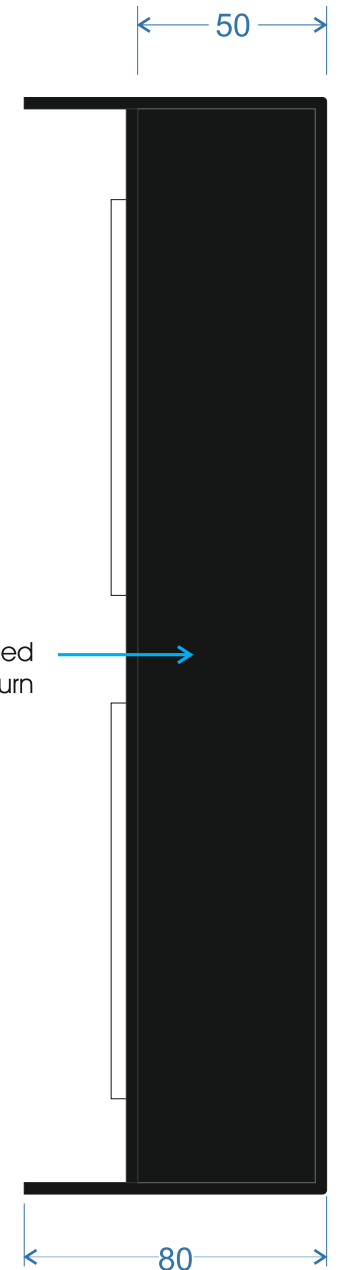


Scale 1:2


RAL 9005
Jet Black

CLIENT:	Five Guys JV	DRAWING NUMBER:	JOB NO:	DRAWN BY:	REV	DATE	BY	DESCRIPTION
		DM-0725-54	12766	D.Murfin	A	00.00.25	XX	XXXXXX
PROJECT:	Five Guys Reading Relocation	DATE:	ITEM REF:	SCALE:	B	00.00.25	XX	XXXXXX
					C	00.00.25	XX	XXXXXX
DESCRIPTION:	Bulkhead Milkshake Sign (Stacked)	18.07.2025	n/a	a/s @A3	D	00.00.25	XX	XXXXXX
					E	00.00.25	XX	XXXXXX

© This drawing is the property of Geetee Signs, and should not be reproduced, altered or used in any way without express permission. Colours shown are for illustration and may not be an exact match unless references are supplied.

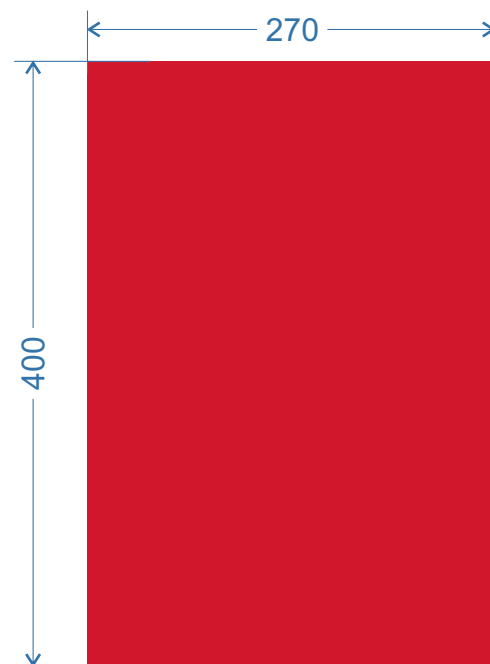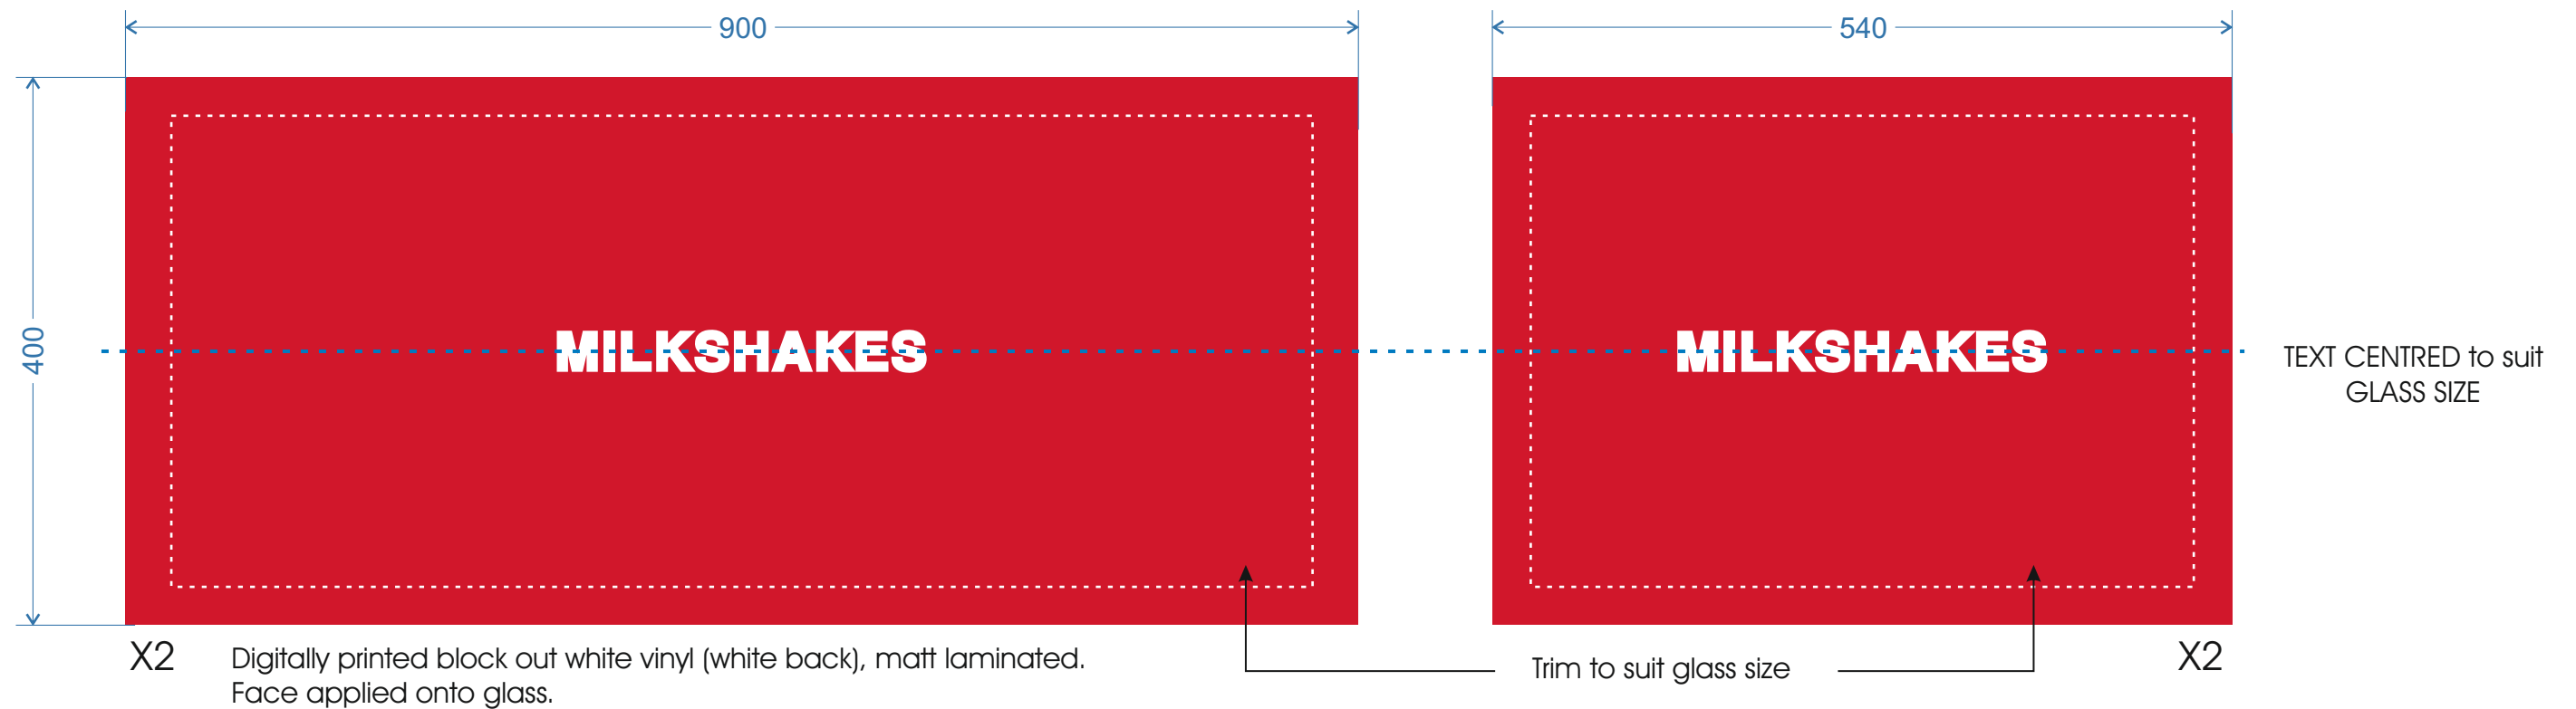

blank print for Smaller glass panel when required

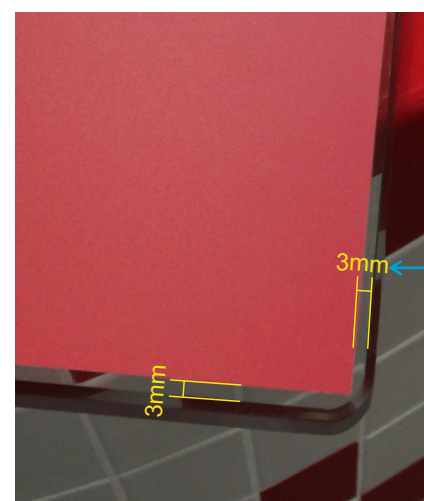

TRIM NEAT
3mm to
edge and
square
corner

CLIENT: Five Guys JV		DRAWING NUMBER:	JOB NO:	DRAWN BY:	REV	DATE	BY	DESCRIPTION
PROJECT: Five Guys Reading Relocation		DM-0725-55	12766	D.Murfin	A	00.00.25	XX	XXXXXX
					B	00.00.25	XX	XXXXXX
DESCRIPTION: Milkshake Vinyl		DATE:	ITEM REF:	SCALE:	C	00.00.25	XX	XXXXXX
		18.07.2025	n/a	a/s @A3	D	00.00.25	XX	XXXXXX
					E	00.00.25	XX	XXXXXX

All measurements in millimetres unless stated otherwise.



Scale 1:8
Installed to bulkhead centrally above order payment point



Scale 1:8
installed to bulkhead centrally above collection point



Scale 1:8
installed above restroom passage

WW300 vinyl laminated with
red Ultramark 5730T vinyl & fret cut

All measurements in millimetres unless stated otherwise.


CLIENT:	Five Guys JV	DRAWING NUMBER:	JOB NO:	DRAWN BY:	REV	DATE	BY	DESCRIPTION
PROJECT:	Five Guys Reading Relocation	DM-0725-56	12766	D.Murfin	A	00.00.25	XX	XXXXXX
					B	00.00.25	XX	XXXXXX
DESCRIPTION:	Order/Pick Up/Restroom Vinyl	DATE:	ITEM REF:	SCALE:	C	00.00.25	XX	XXXXXX
		18.07.2025	n/a	a/s @A3	D	00.00.25	XX	XXXXXX
					E	00.00.25	XX	XXXXXX

© This drawing is the property of Geetee Signs, and should not be reproduced, altered or used in any way without express permission. Colours shown are for illustration and may not be an exact match unless references are supplied.

Ultramark 5730T


GEETEE

Geeteesigns.com


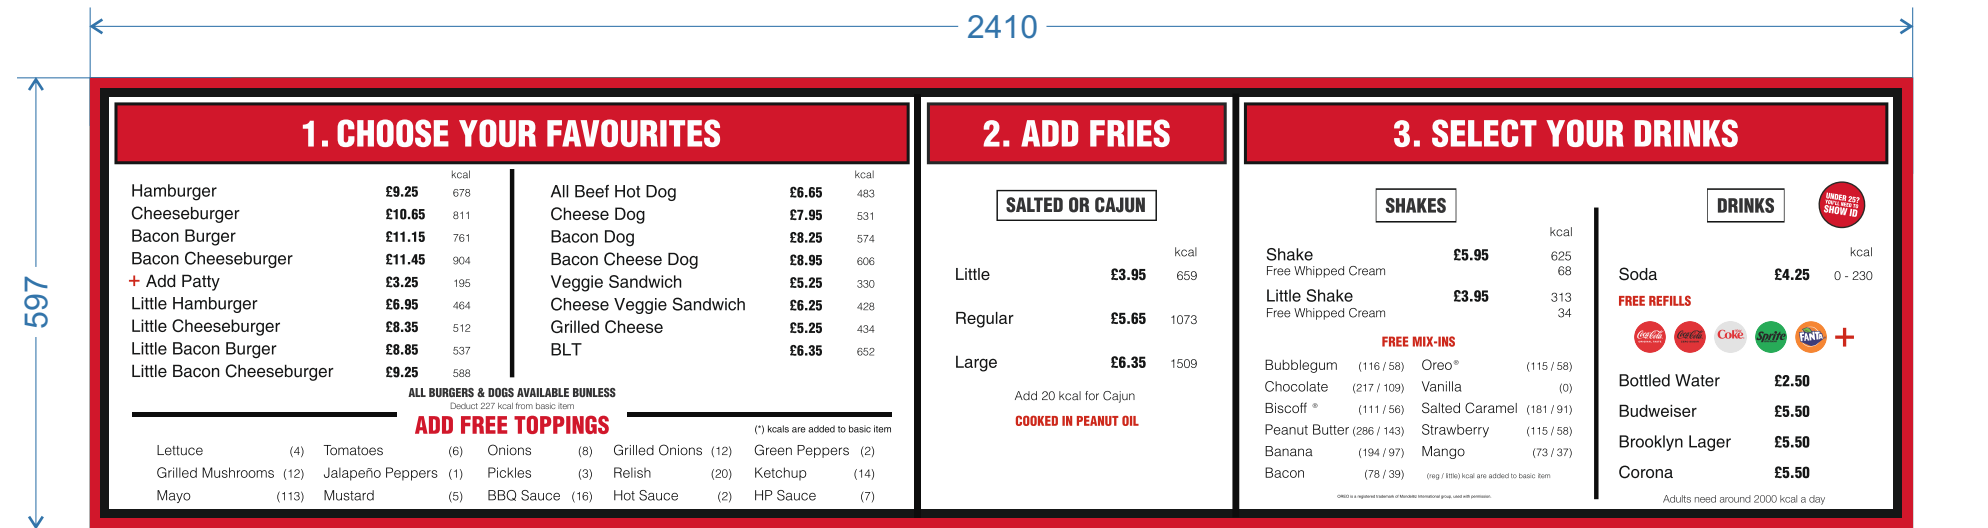


5mm red foamex with S/A magnetic PVC sheet & ferrous paper.

PRICE TIER - REGULAR


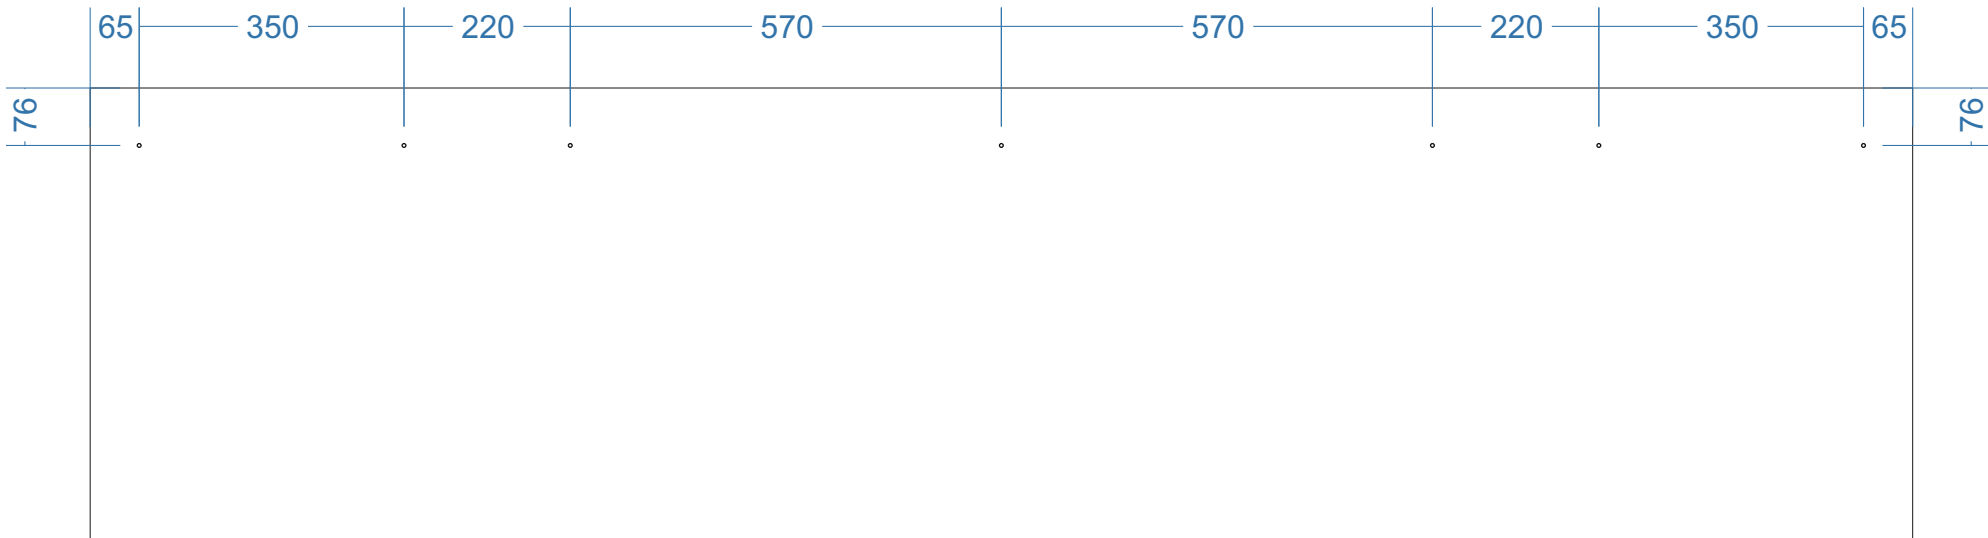


Hole set out

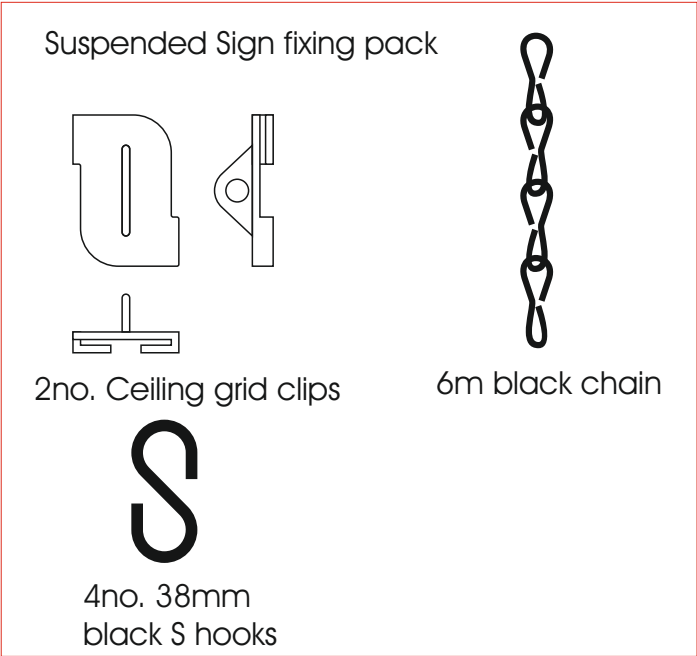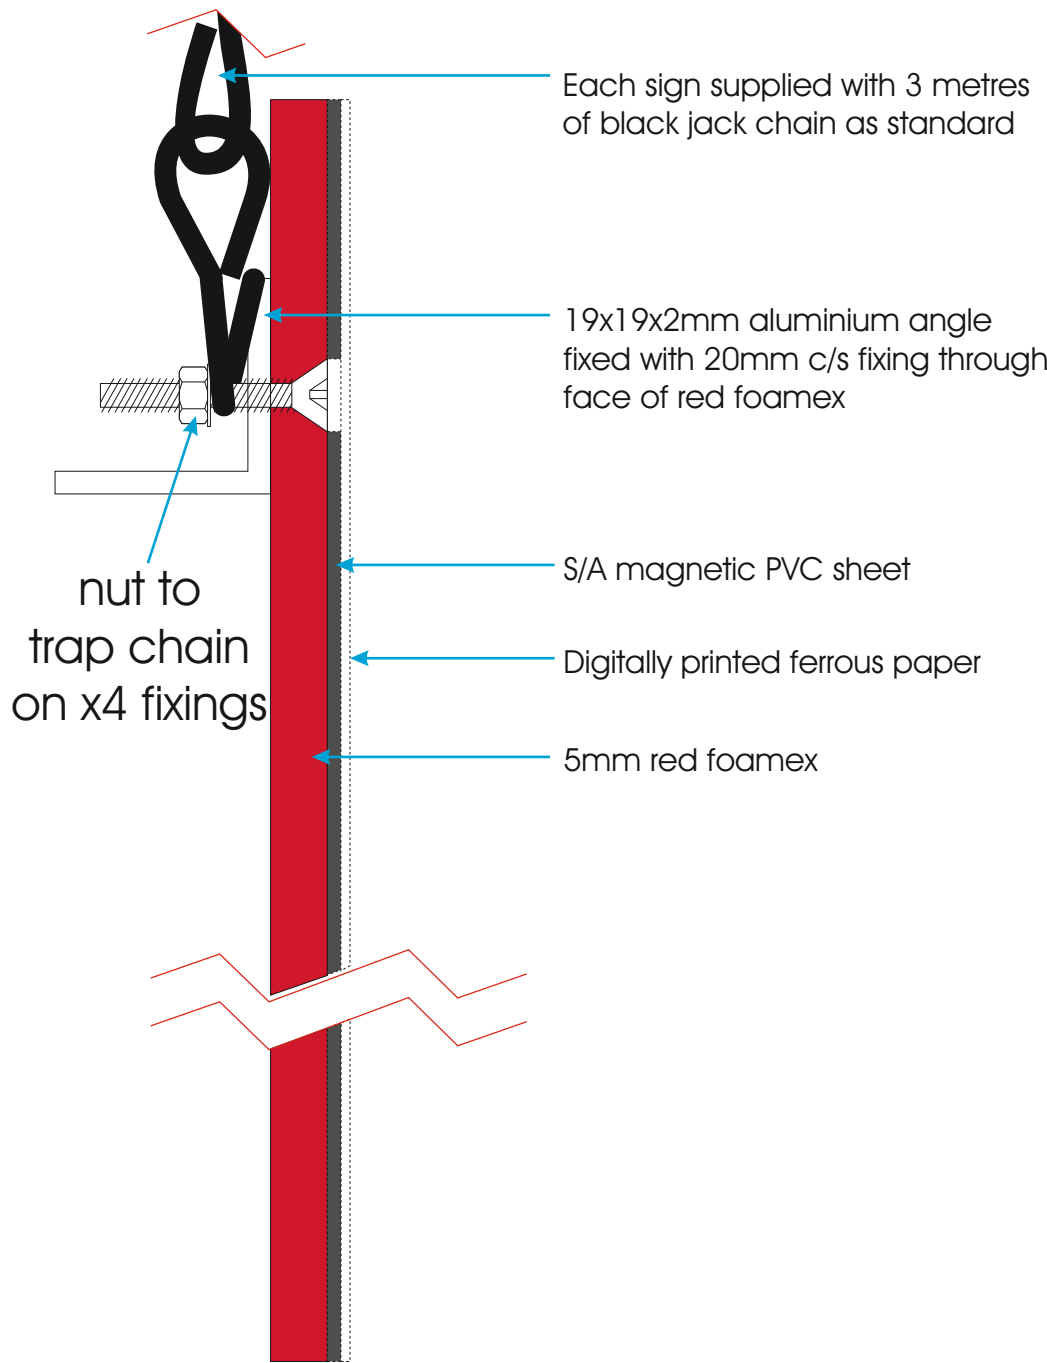

CLIENT:	Five Guys JV	DRAWING NUMBER:	JOB NO:	DRAWN BY:	REV	DATE	BY	DESCRIPTION
PROJECT:	Five Guys Reading Relocation	DM-0725-57	12766	D.Murfin	A	30.07.25	DM	Sizes confirmed
DESCRIPTION:	Menu 2410	DATE:	ITEM REF:	SCALE:	B	00.00.25	XX	XXXXXX
		18.07.2025	n/a	a/s @A3	C	00.00.25	XX	XXXXXX
					D	00.00.25	XX	XXXXXX
					E	00.00.25	XX	XXXXXX



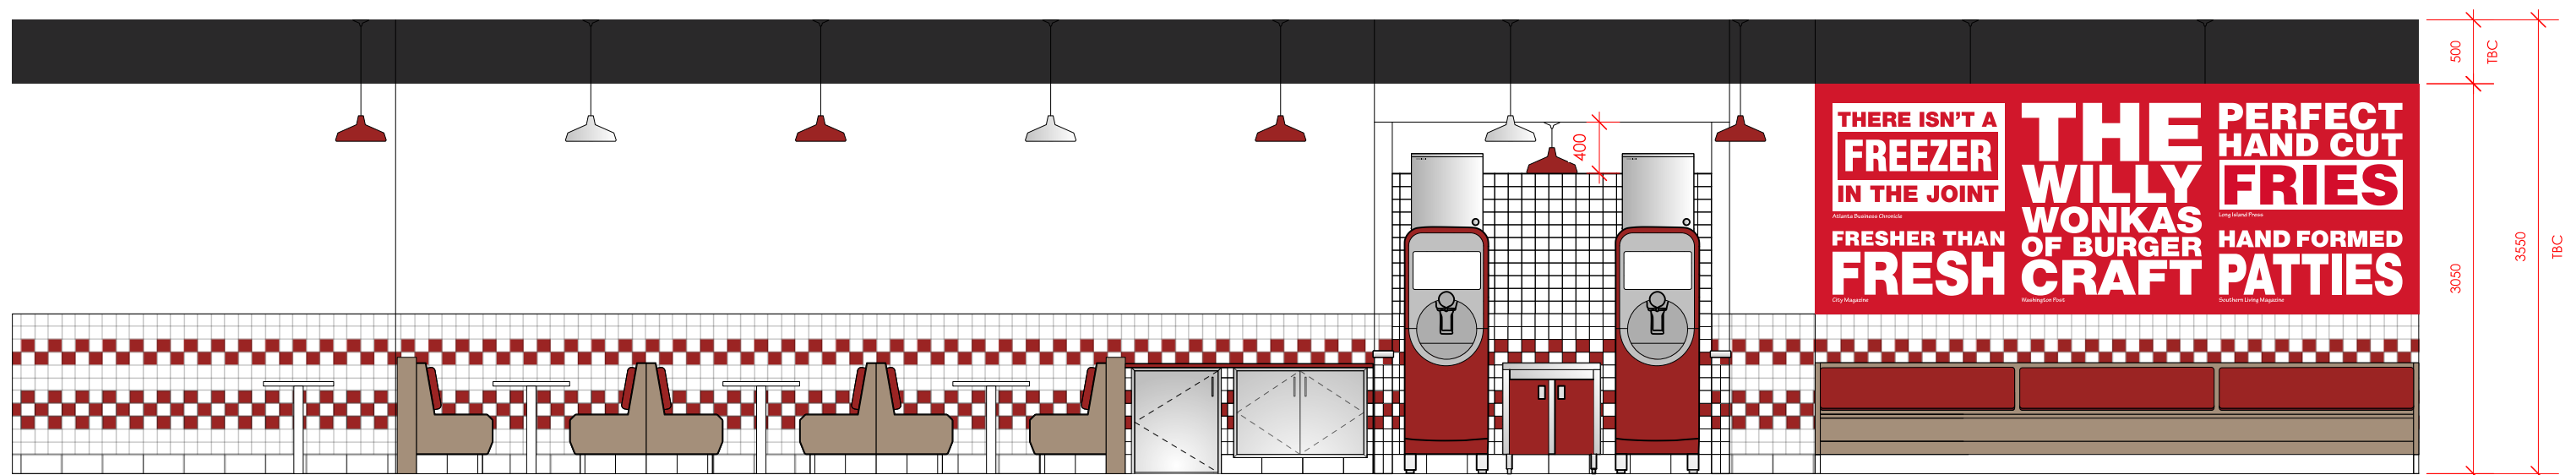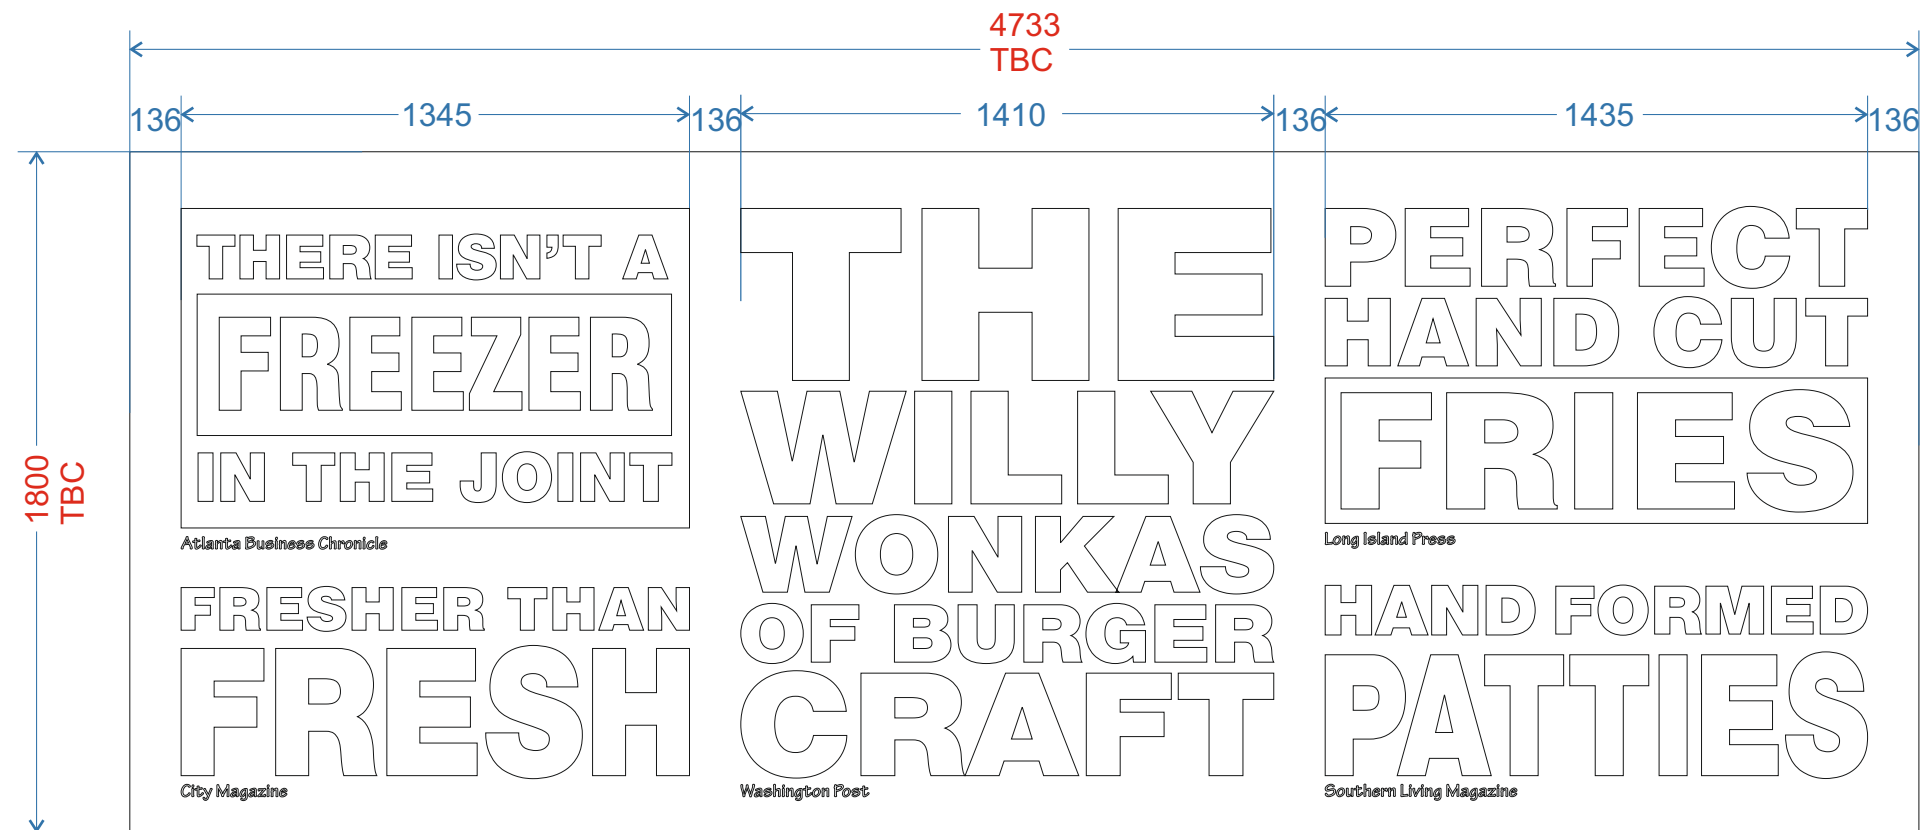

4

PROPOSED INTERNAL SECTION DD
Scale: 1:50

CLIENT:	Five Guys JV	DRAWING NUMBER:	DM-0725-61	JOB NO:	12766	DRAWN BY:	D.Murfin	REV	DATE	BY	DESCRIPTION
PROJECT:	Five Guys Reading Relocation	DATE:	18.07.2025	ITEM REF:	n/a	SCALE:	a/s @A3	A	01.08.25	DM	Artwork changed
DESCRIPTION:	Wall Graphics							B	00.00.25	XX	XXXXXX
								C	00.00.25	XX	XXXXXX
								D	00.00.25	XX	XXXXXX
								E	00.00.25	XX	XXXXXX

All measurements in millimetres unless stated otherwise.


GEETEE

Geeteesigns.com

© This drawing is the property of Geetee Signs, and should not be reproduced, altered or used in any way without express permission. Colours shown are for illustration and may not be an exact match unless references are supplied.



Scale 1:10

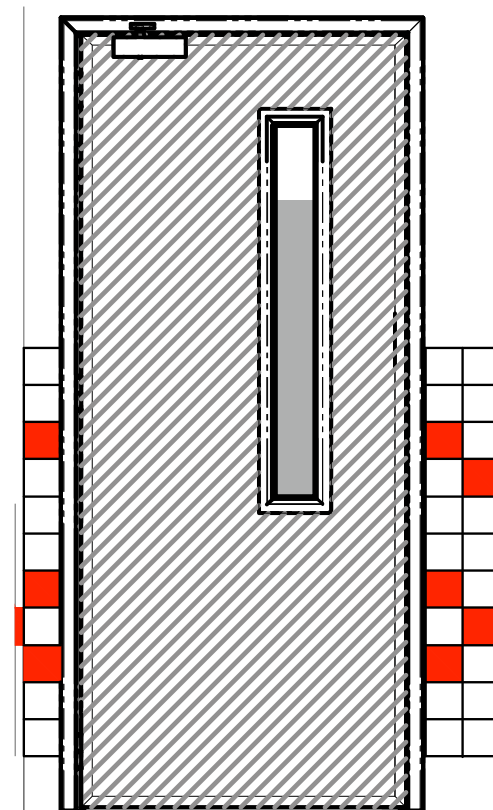

Scale 1:20
Frosted vinyl panel to glazing.
Starting 200mm from top.

Quantity = 4 no.

3M 7725-324
Frosted

All measurements in millimetres unless stated otherwise.									
CLIENT:	Five Guys JV	DRAWING NUMBER:	JOB NO:	DRAWN BY:	REV	DATE	BY	DESCRIPTION	
PROJECT:	Five Guys Reading Relocation	DM-0725-58	12766	D.Murfin	A	01.08.25	MW	quantity amended	
					B	00.00.25	XX	XXXXXXXX	
DESCRIPTION:	Vision Panel Vinyl	DATE:	ITEM REF:	SCALE:	C	00.00.25	XX	XXXXXXXX	
		18.07.2025	n/a	a/s @A3	D	00.00.25	XX	XXXXXXXX	
					E	00.00.25	XX	XXXXXXXX	



Positioning Guide
Scale 1:10

All measurements in millimetres unless stated otherwise.

CLIENT:	Five Guys JV	DRAWING NUMBER:	JOB NO:	DRAWN BY:	REV	DATE	BY	DESCRIPTION
PROJECT:	Five Guys Reading Relocation	DM-0725-59	12766	D.Murfin	A	00.00.25	XX	XXXXXX
					B	00.00.25	XX	XXXXXX
DESCRIPTION:	Printed Delivery Door Vinyl	DATE:	ITEM REF:	SCALE:	C	00.00.25	XX	XXXXXX
		18.07.2025	n/a	a/s @A3	D	00.00.25	XX	XXXXXX
					E	00.00.25	XX	XXXXXX


© This drawing is the property of Geetee Signs, and should not be reproduced, altered or used in any way without express permission. Colours shown are for illustration and may not be an exact match unless references are supplied.

Various printed boards & velcro supplied loose - Delivery only

All measurements in millimetres unless stated otherwise.							
CLIENT: Five Guys JV	DRAWING NUMBER:	JOB NO:	DRAWN BY:	REV	DATE	BY	DESCRIPTION
PROJECT: Five Guys Reading Relocation	DM-0725-60	12766	D.Murfin	A	00.00.25	XX	XXXXXX
				B	00.00.25	XX	XXXXXX
DESCRIPTION: Supplied printed boards	DATE:	ITEM REF:	SCALE:	C	00.00.25	XX	XXXXXX
	18.07.2025	n/a	a/s @A3	D	00.00.25	XX	XXXXXX
				E	00.00.25	XX	XXXXXX

© This drawing is the property of Geetee Signs, and should not be reproduced, altered or used in any way without express permission. Colours shown are for illustration and may not be an exact match unless references are supplied.



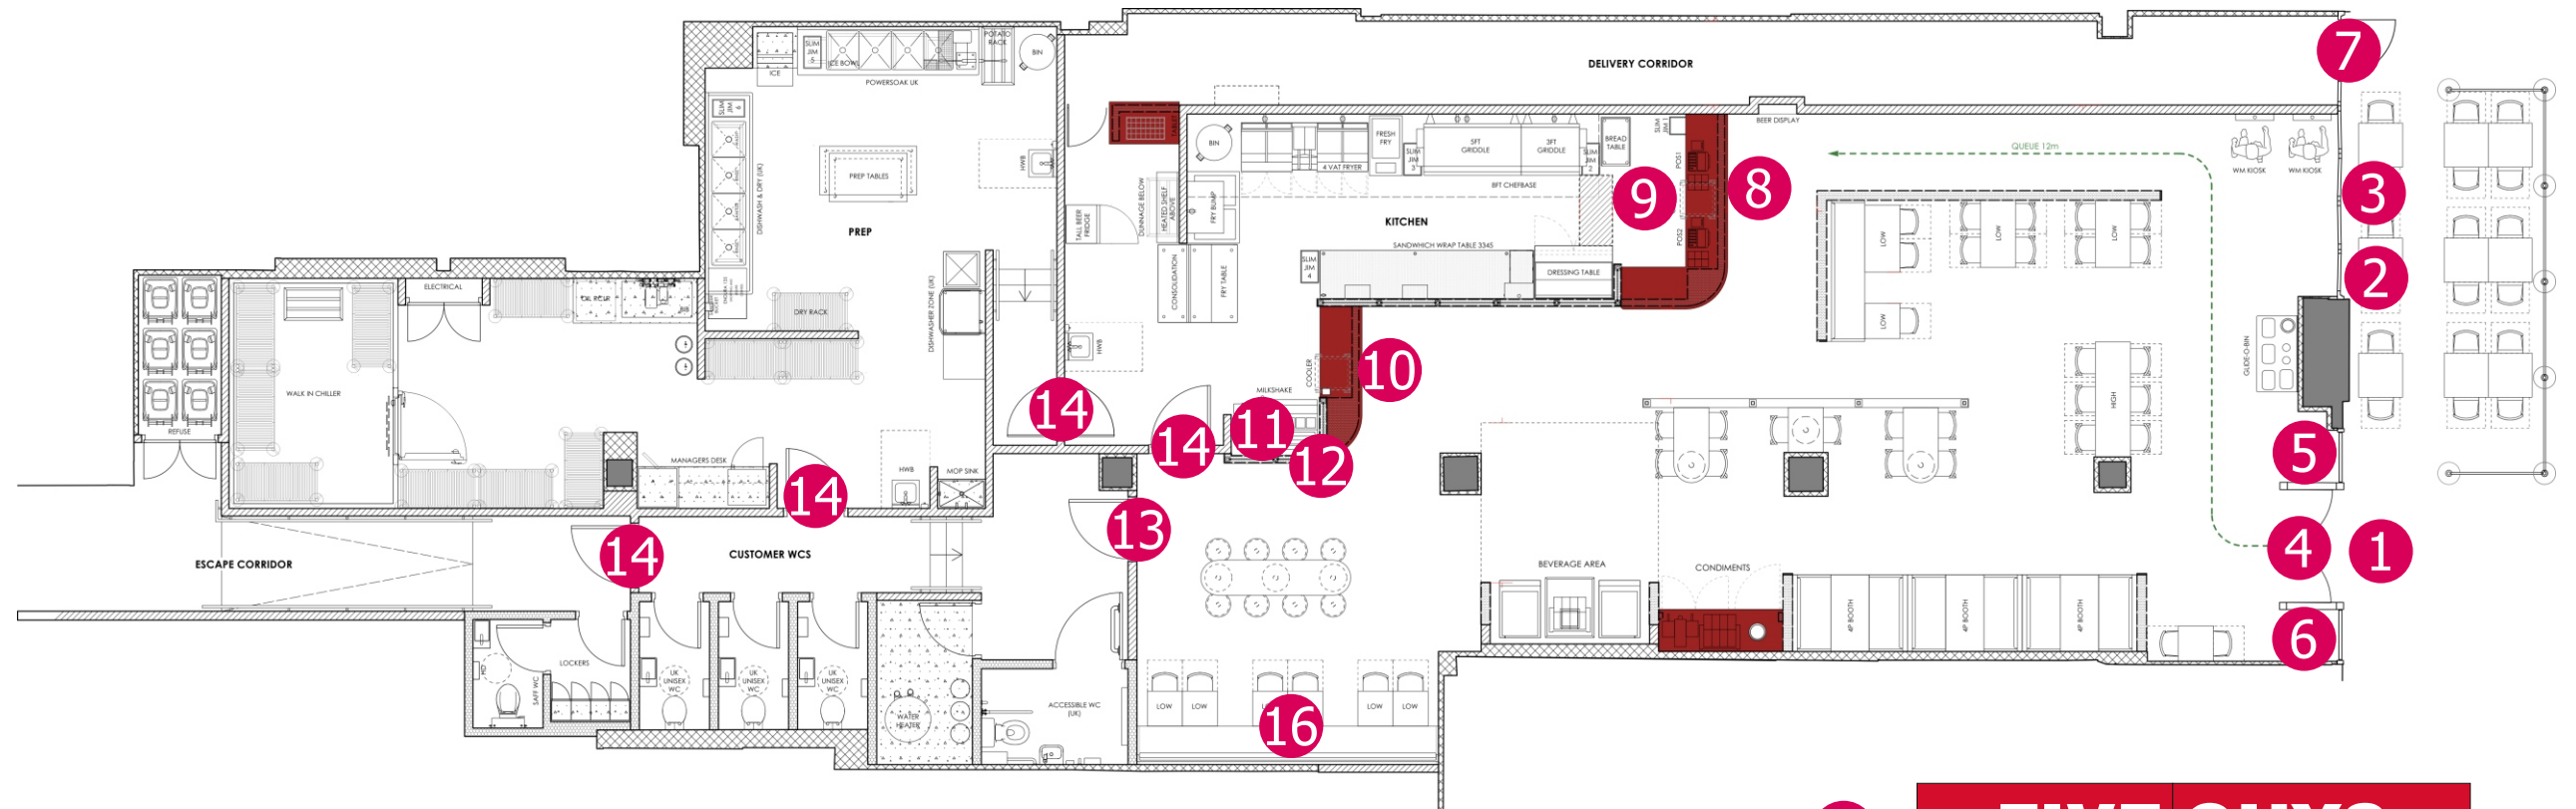

8 ↓ ORDER HERE ↓

15 FIVE GUYS

9

1. CHOOSE YOUR FAVOURITES				2. ADD FRIES				3. SELECT YOUR DRINKS			
Hamburger	£3.25	115		All Beef Hot Dog	£3.95	145		Shake	£2.95	145	
Cheeseburger	£3.95	145		Cheese Dog	£7.50	220		Free Whipped Cream	£4.50	175	
Bacon Burger	£3.15	130		Bacon Dog	£3.25	125		Little Shake	£2.95	125	
Bacon Cheeseburger	£3.95	145		Bacon Cheese Dog	£3.25	125		Free Whipped Cream	£2.95	125	
+ Add Patty	£2.25	65		Veggie Sandwich	£3.25	125					
Little Hamburger	£1.95	95		Cheese Veggie Sandwich	£3.25	125					
Little Cheeseburger	£2.95	115		Grilled Cheese	£3.25	125					
Little Bacon Burger	£3.95	145		BLT	£3.25	125					
Little Bacon Cheeseburger	£3.25	125									

ADD FREE TOPPINGS			
Lettuce	0.00	Tomatoes	0.00
Grilled Mushrooms	0.00	Jalapeño Peppers	0.00
Melon	0.00	Mustard	0.00

ADD FREE TOPPINGS			
Cheddar	0.00	Grilled Onions	0.00
Green Peppers	0.00	Mustard	0.00
BBQ Sauce	0.00	Hot Sauce	0.00

6

OPEN

1

FIVE GUYS

2

FIVE GUYS

3

FIVE GUYS

7

DELIVERY DRIVER PICK UP HERE

4

PULL
FIVE GUYS
BURGERS and FRIES
OPEN 7 DAYS
Mon - Thurs 10:00am - 10:00pm
Fri - Sat 10:00am - 11:00pm
Sun 10:00am - 10:00pm

5

MILK SHAKES

10 ↓ PICK UP HERE ↓

11 MILK SHAKES

12 MILKSHAKES

13 RESTROOMS

14

16

SIMPLE FOCUS ON QUALITY FOOD
THE BEST BURGER YOU'VE EVER EATEN IN YOUR LIFE
PERFECT HAND CUT FRIES
HAND FORMED PATTIES

CLIENT:	Five Guys JV	DRAWING NUMBER:	DM-0725-62	JOB NO:	12766	DRAWN BY:	D.Murfin	REV	DATE	BY	DESCRIPTION
PROJECT:	Five Guys Reading Relocation	DATE:	18.07.2025	ITEM REF:	n/a	SCALE:	a/s @A3	A	01.08.25	DM	Plan updated
DESCRIPTION:	Plan							B	00.00.25	XX	XXXXXX
								C	00.00.25	XX	XXXXXX
								D	00.00.25	XX	XXXXXX
								E	00.00.25	XX	XXXXXX