

BUILDING DESIGN PARTNERSHIP SHALL HAVE NO RESPONSIBILITY FOR ANY USE MADE OF THIS DOCUMENT OTHER THAN FOR THAT WHICH IT WAS PREPARED AND ISSUED.

ALL DIMENSIONS SHOULD BE CHECKED ON SITE.

DO NOT SCALE FROM THIS DRAWING


ANY DRAWING ERRORS OR DIVERGENCIES SHOULD BE BROUGHT TO THE ATTENTION OF BUILDING DESIGN PARTNERSHIP AT THE ADDRESS SHOWN BELOW.

DRAWINGS SHALL BE READ IN CONJUNCTION WITH THE FOLLOWING BEFORE WORK COMMENCES:

- THE CDM DESIGN ISSUES REGISTER
- THE BDP RISK SERIES OF DRAWINGS
- THE PROJECT CDM RISK REGISTER

NOTES

1. Annotation grid is set at 2m x 2m to facilitate planting setout;
2. For planting details and numbers refer to the latest planting schedule provided, issued for construction;
3. During the planting period if any of the specified planting species isn't available within the planting nurseries, the alternative cultivars and/or species are to be agreed with landscape architect before ordering any surrogates;
4. Tree pit in soft landscape to measure 1.5m (L) x 1.5m (W) x 1.0m (D), comprising 350mm topsoil over 650mm subsoil. An additional 300mm depth to be provided below soil layers for a clean, angular stone drainage layer. The base of the pit is to be decompacted by breaking up the ground to a depth of 100-250mm prior to installing the drainage layer, to improve water infiltration. Pit sides to be scarified.
5. Tree to be fixed via stake and tie. Stake to be minimum of 400mm in ground and tied to tree at approx 400 mm (or one third of height) above ground level.

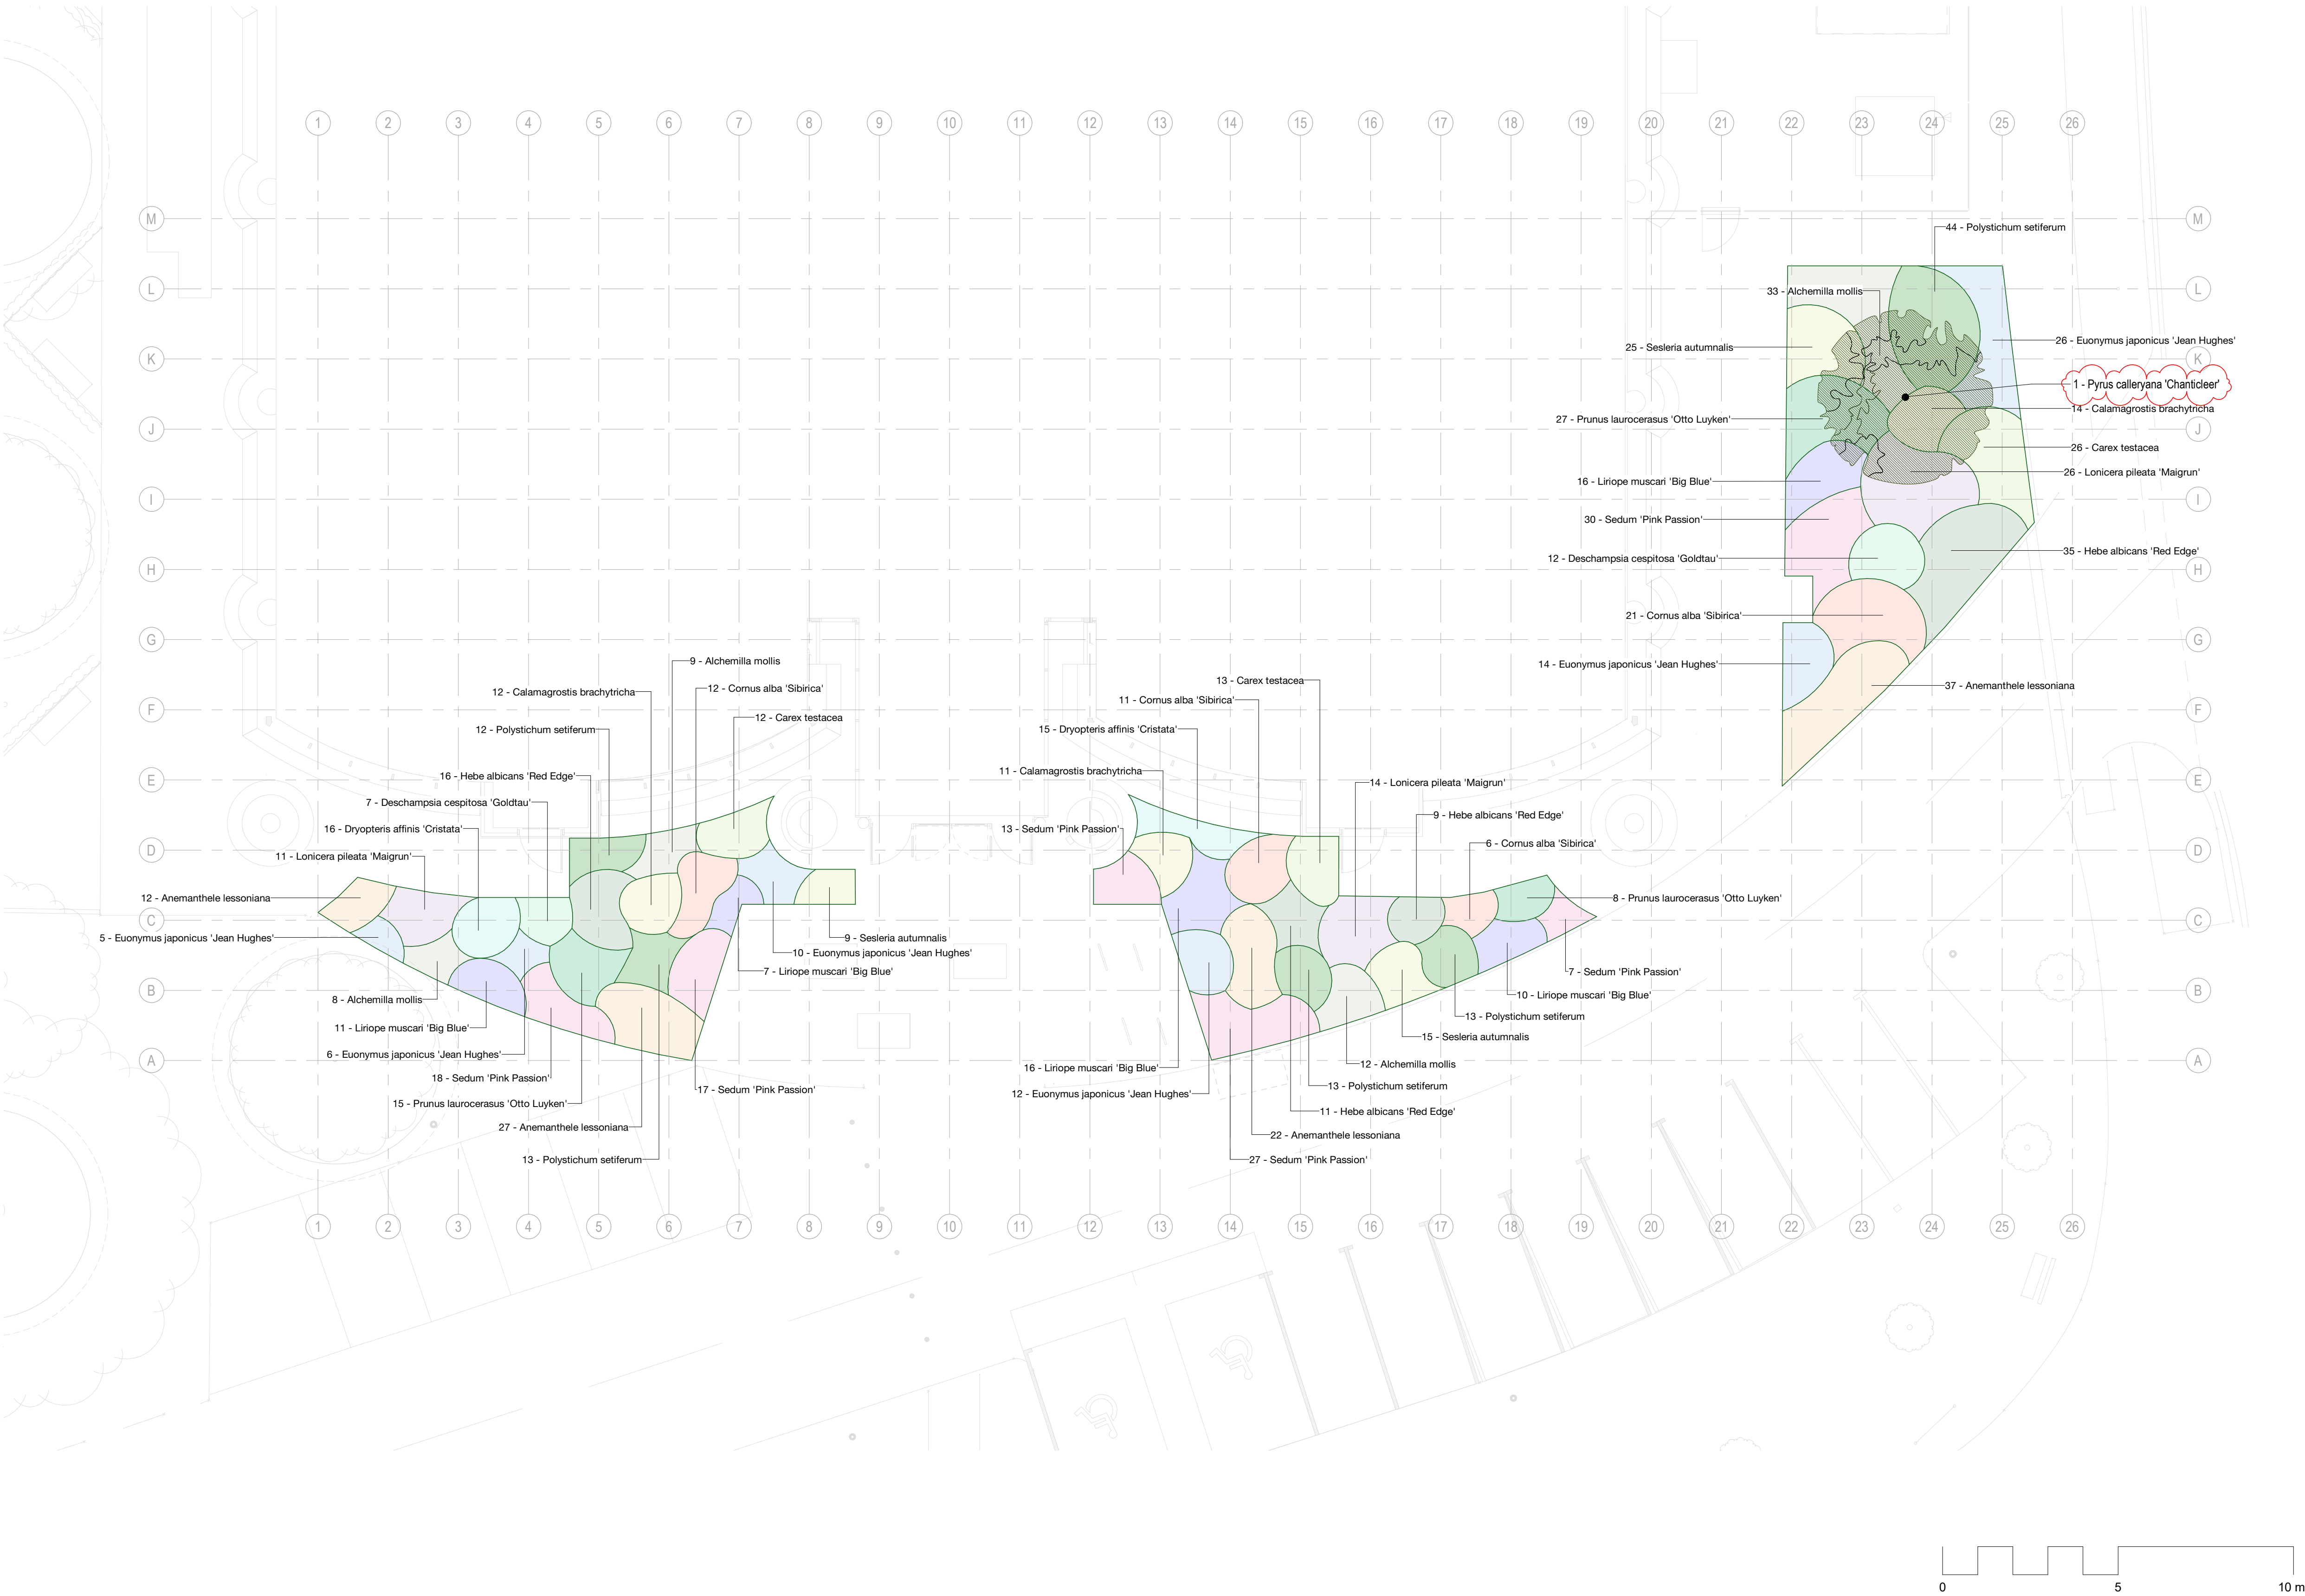

C03	1 no. tree integrated within planting bed	DJ	MJ	29.07.25
C02	This drawing is the last version instructed through the contract with the drawing revision updated as a record of the 'Final Issue'	DJ	MJ	05.02.25
C01	Construction Issue	DJ	MJ	28.10.24

REVISION	DESCRIPTION	DRAWN	CHECKED	DATE
SETPLAN				
CLIENT				

BDP.

7 Hill Street
Bristol
BS1 5RW
United Kingdom

T + 44 (0)117 929 9861
www.bdp.com

PROJECT TITLE
Thames Valley Police Station

BDP JOB NUMBER
P2007586

DRAWING TITLE
Detailed Planting Plan

SCALE
@ A1
1 : 100

DATE FIRST ISSUED
28.10.24

DRAWING NO.
TVP-BDP-XX-XX-PL-L-94-9001

REVISION
C03