


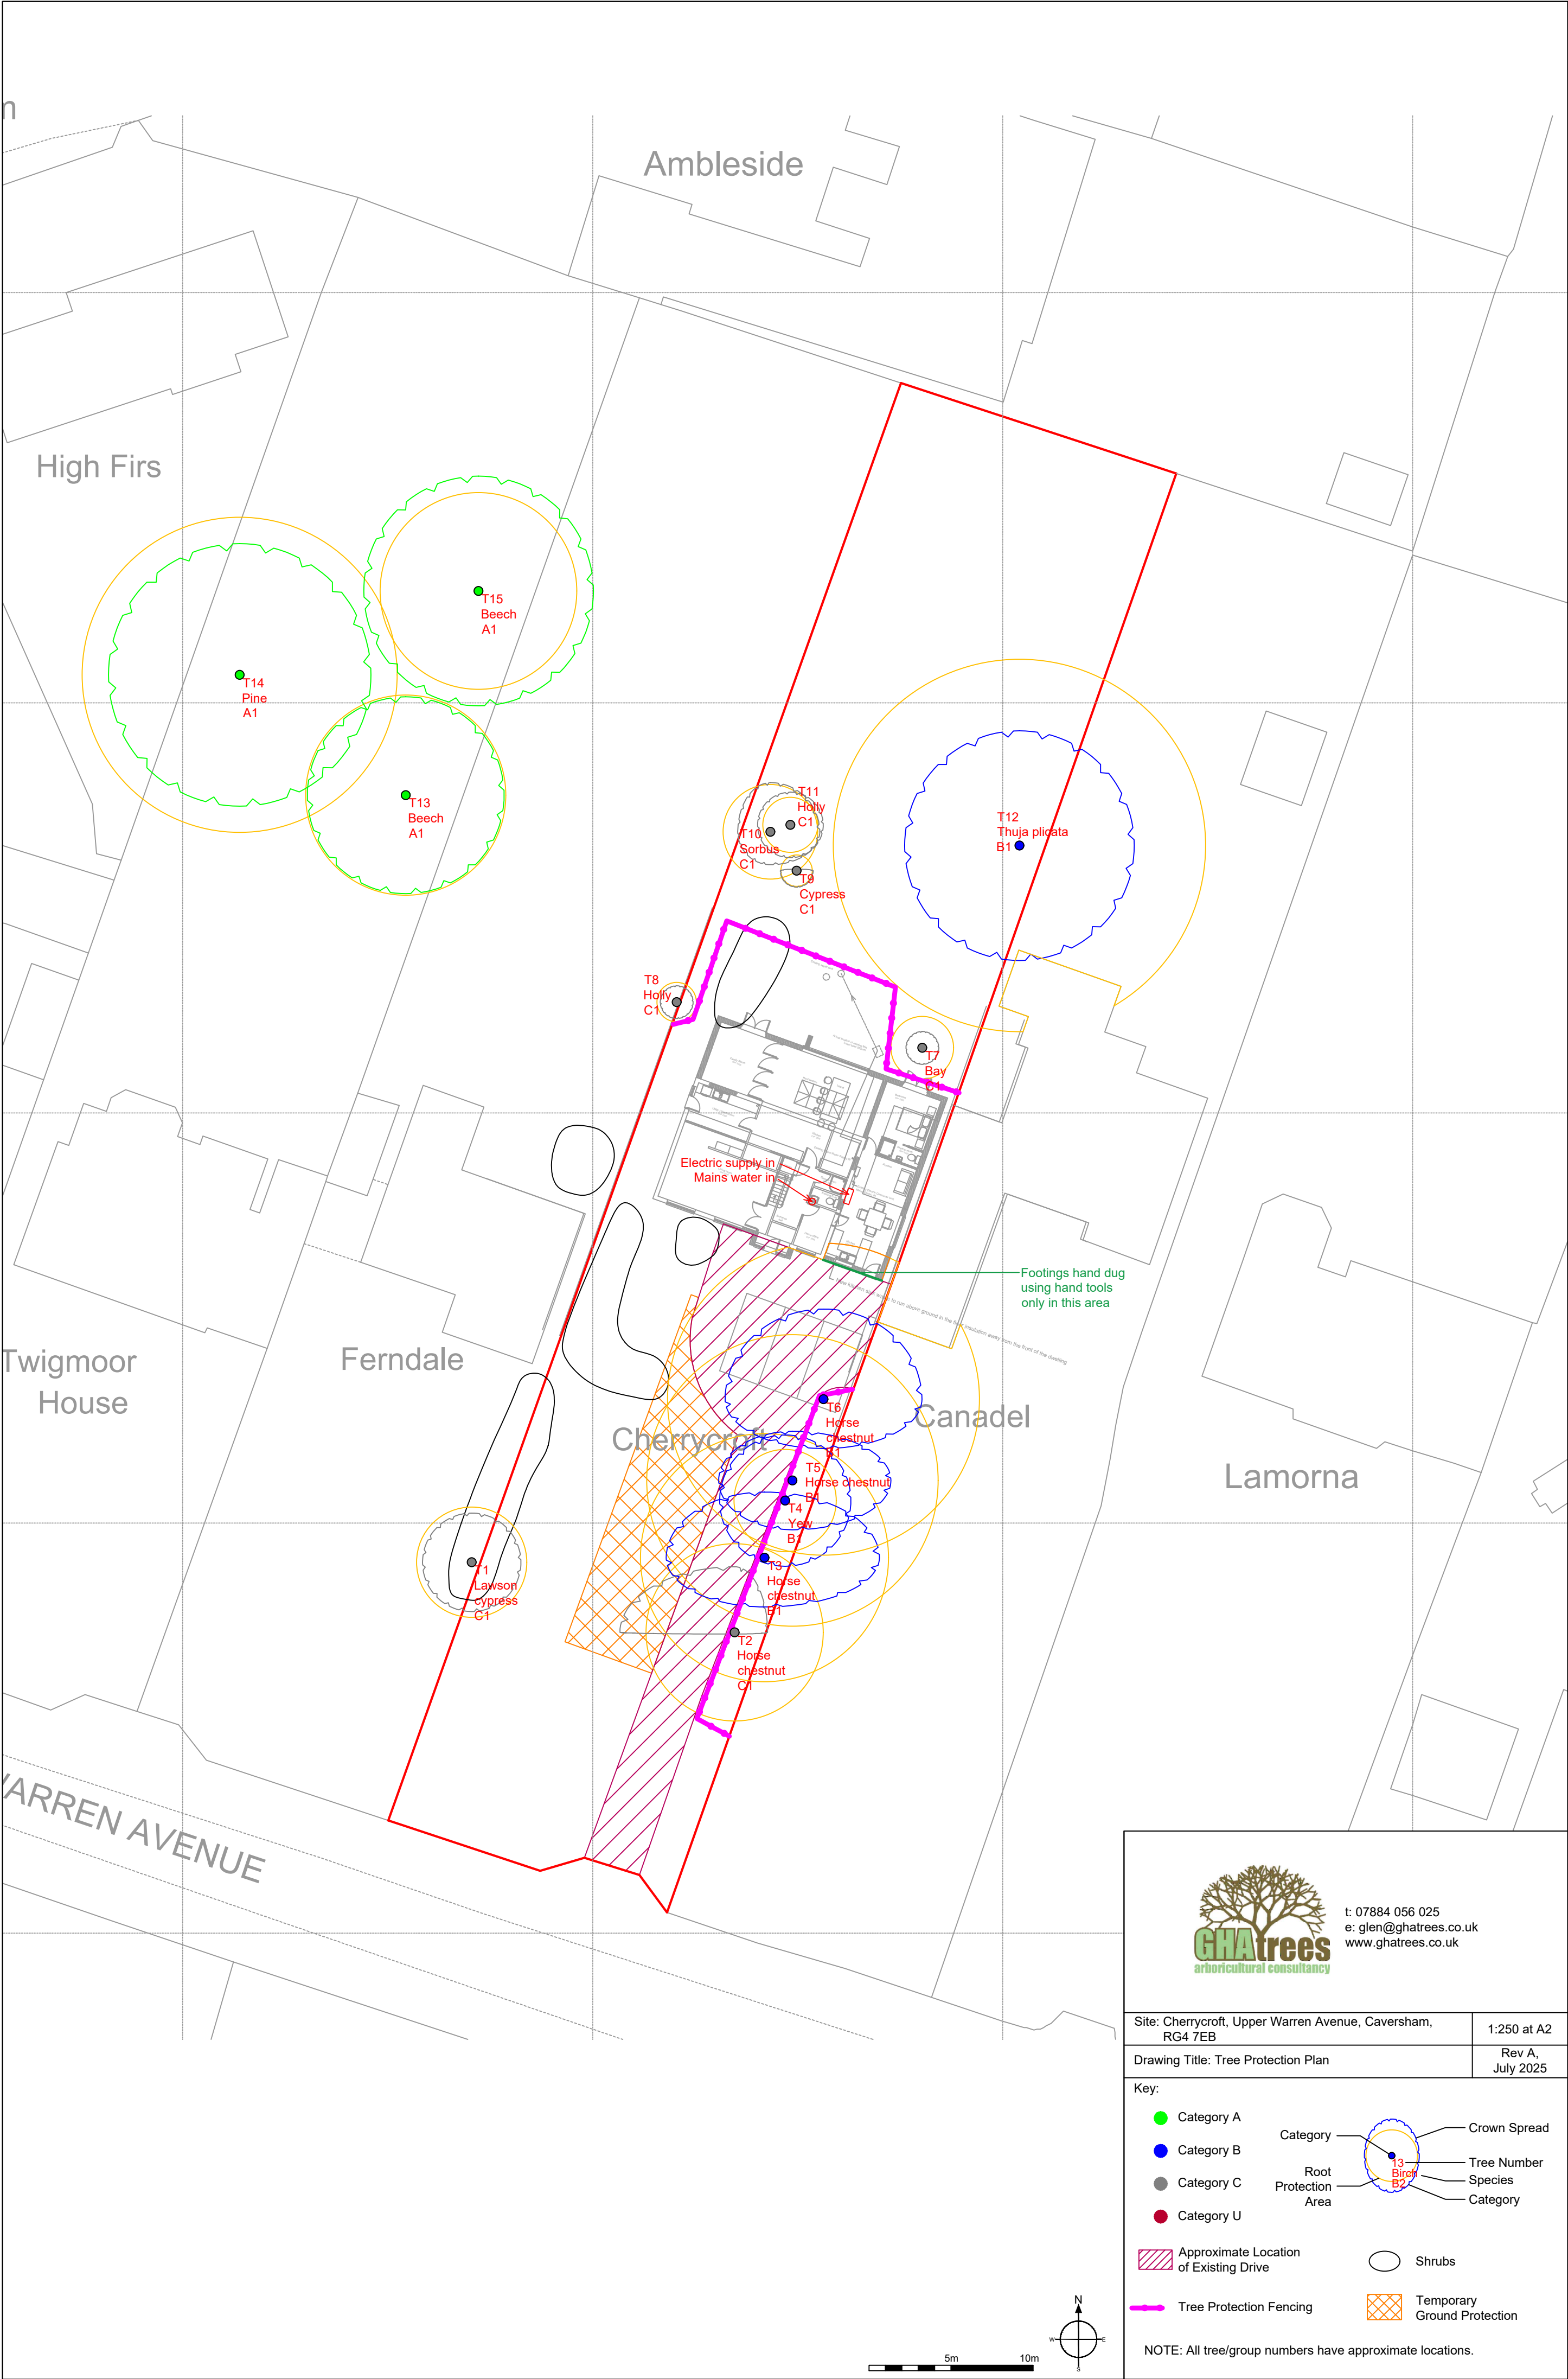

t: 07884 056 025
e: glen@ghatrees.co.uk
www.ghatrees.co.uk

Site: Cherrycroft, Upper Warren Avenue, Caversham, RG4 7EB	1:250 at A2
Drawing Title: Tree Protection Plan	Rev A, July 2025

Key:

● Category A

● Category B

● Category C

● Category U

Category

Root Protection Area

Crown Spread

Tree Number

Species

Category

Approximate Location of Existing Drive

Shrubs

Temporary Ground Protection

Tree Protection Fencing

NOTE: All tree/group numbers have approximate locations.