



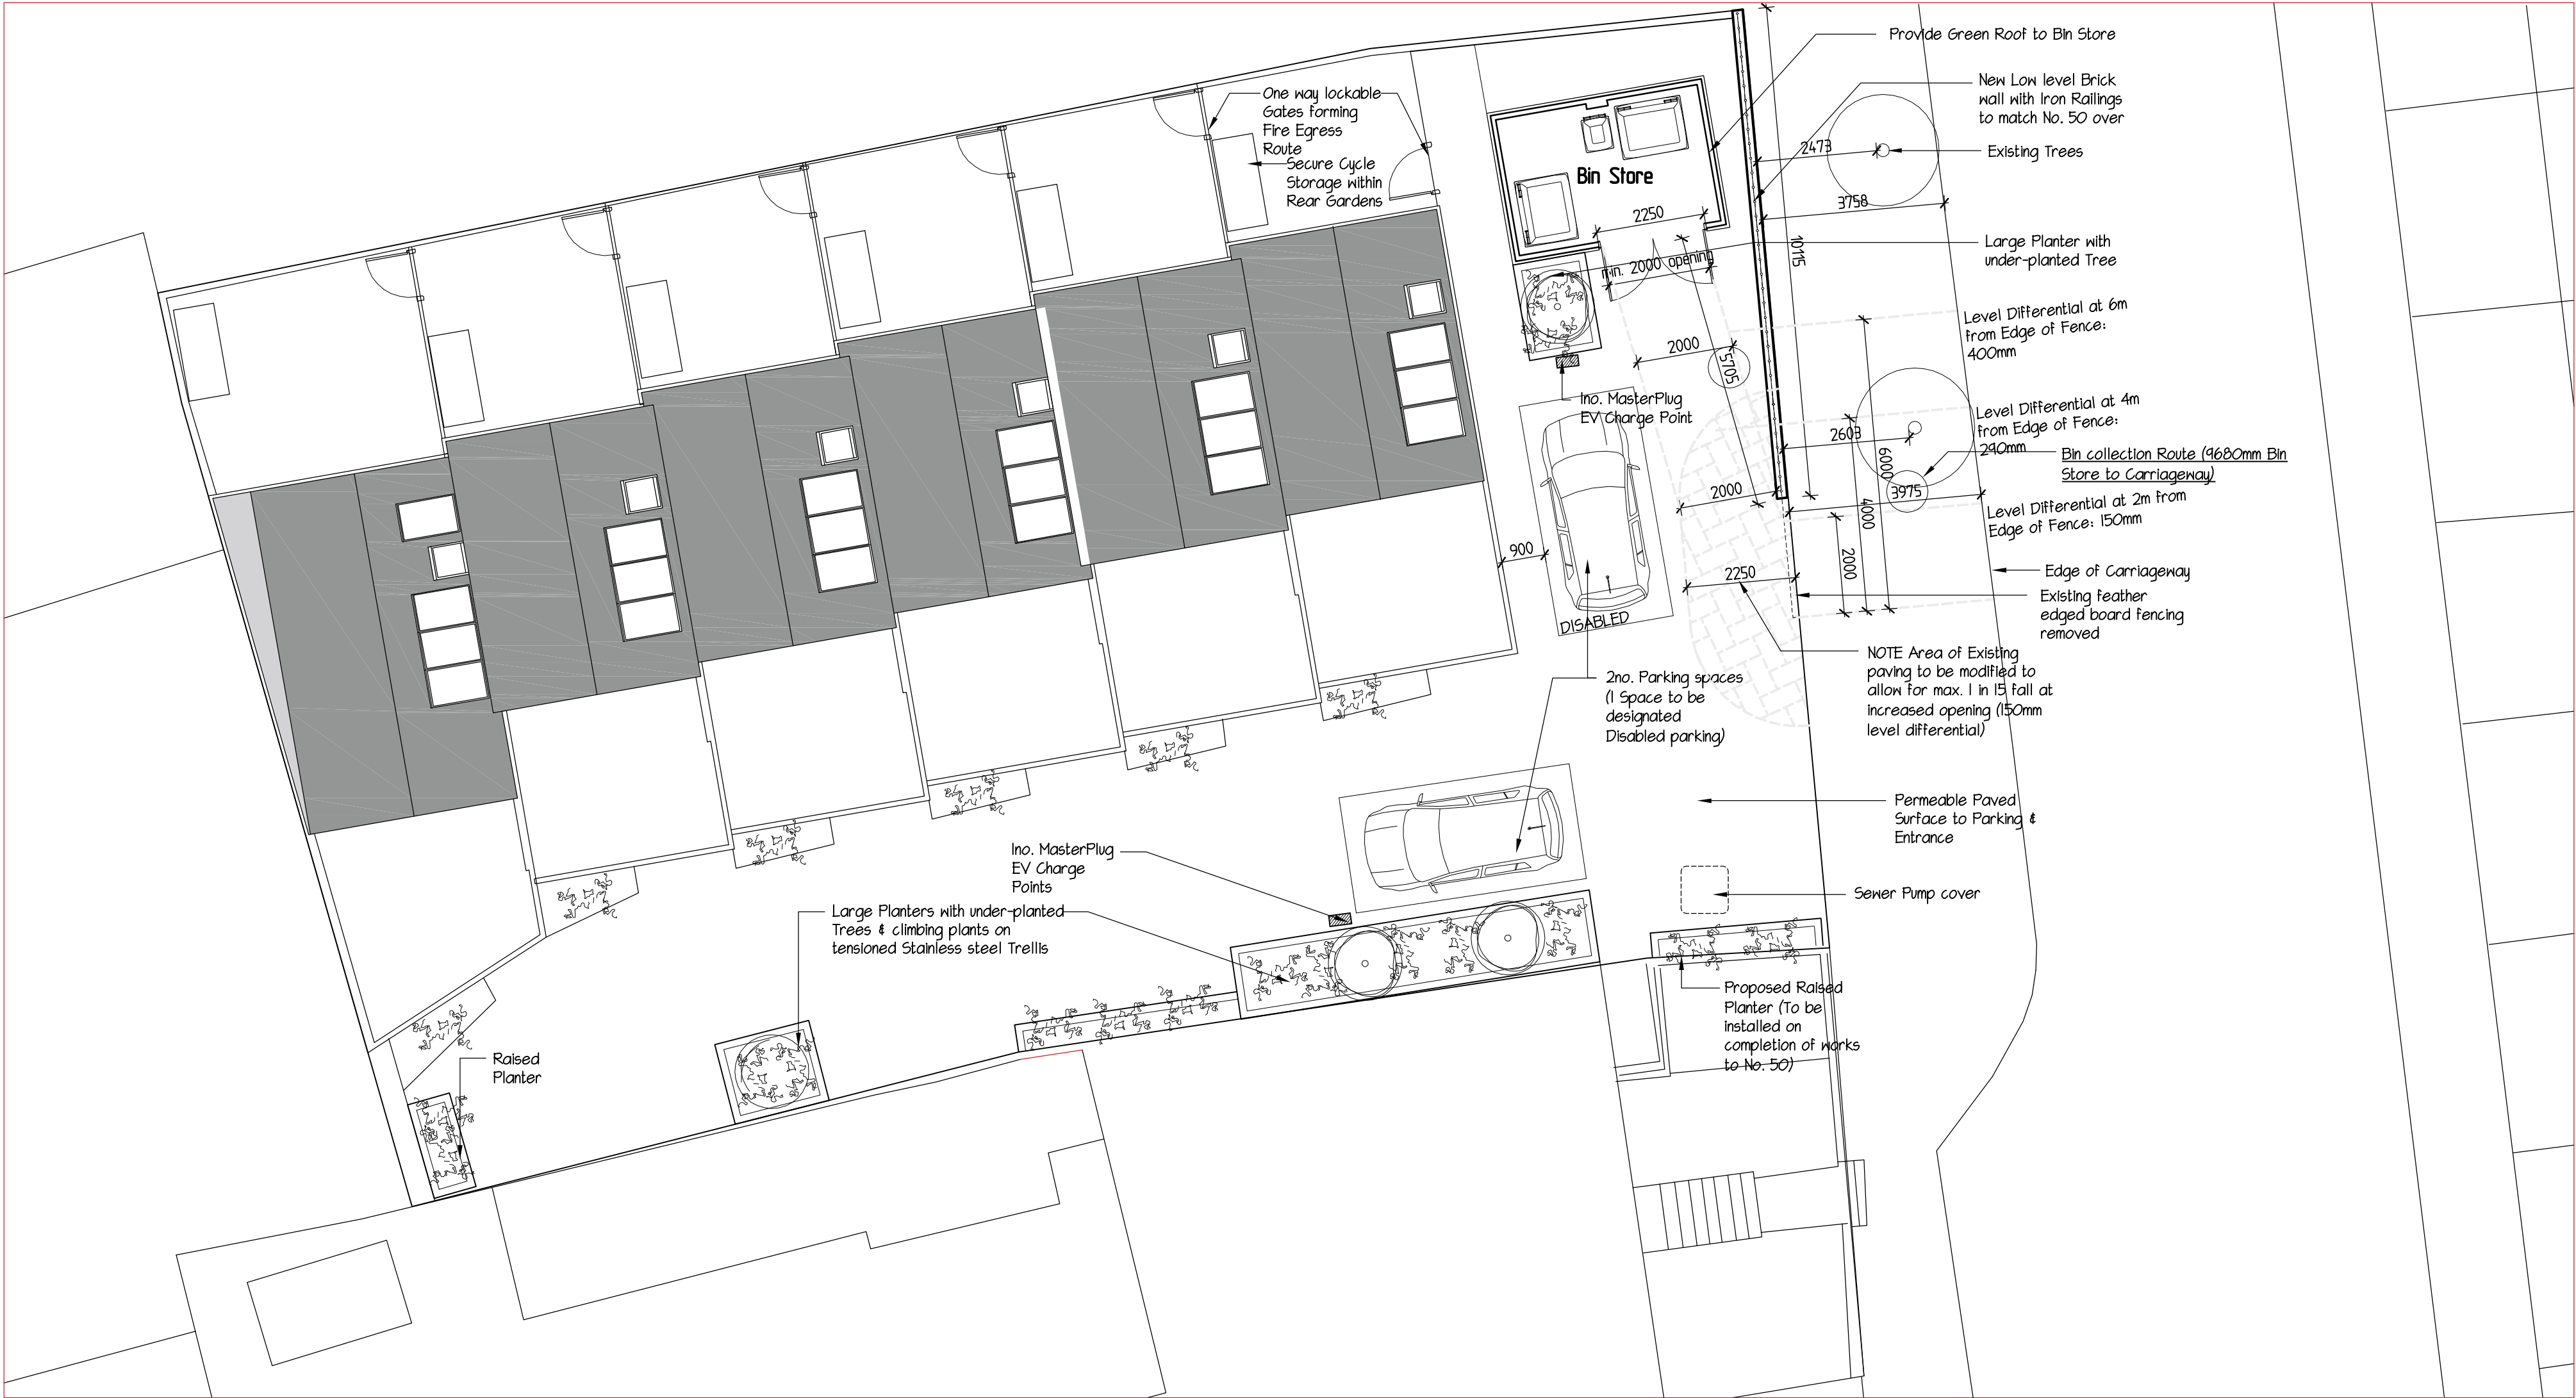

0 1 2 3 Metres
SCALE BAR @ 1:100
Access Amendments I-100

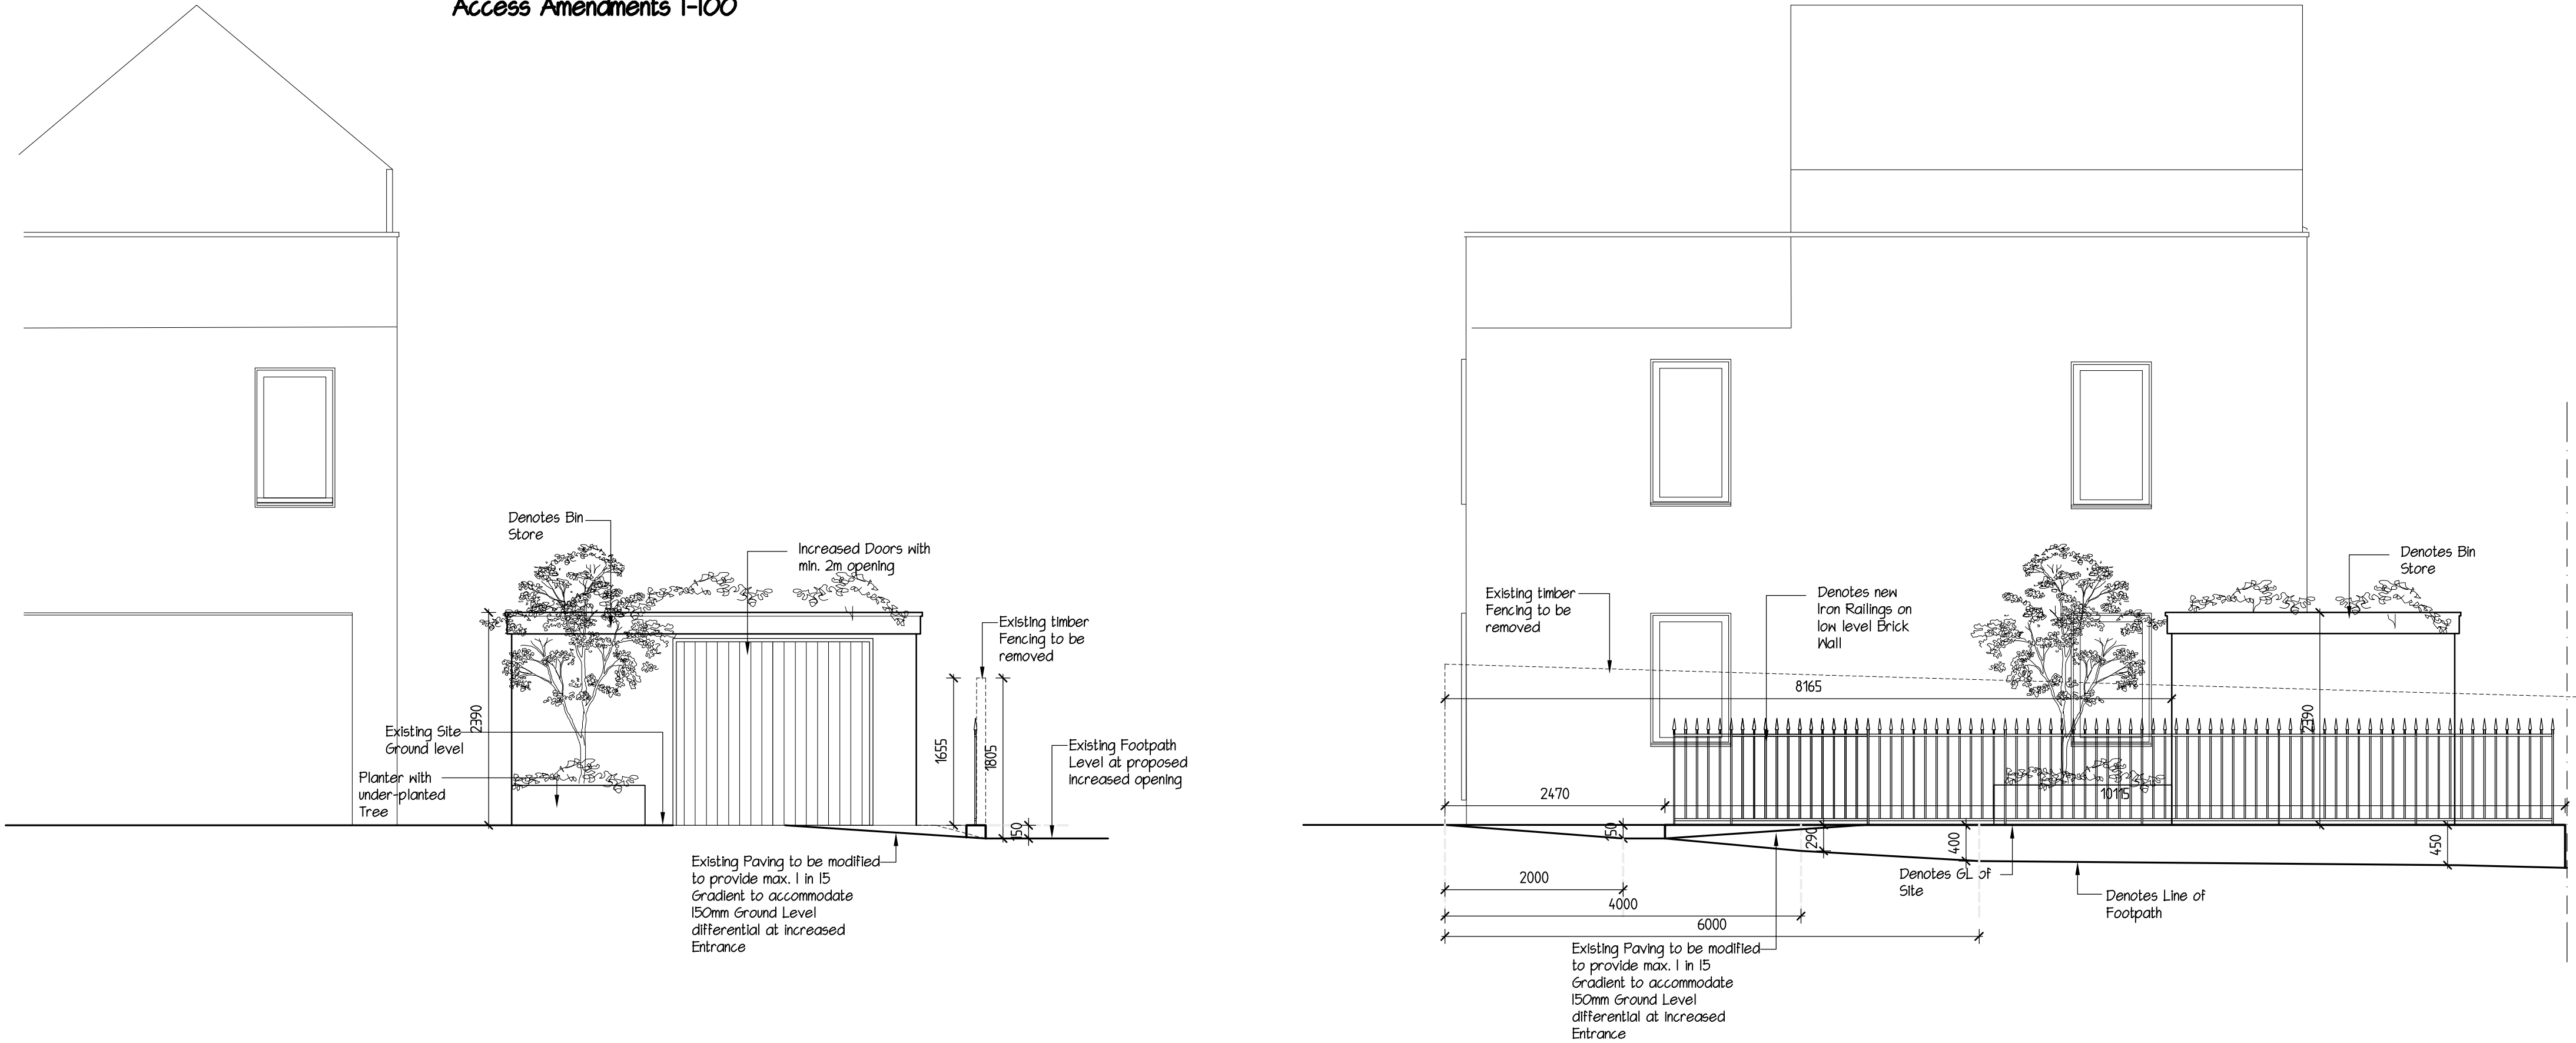



43 Wendover Way,
Tilehurst, Reading,
Berkshire RG30 4RU
Tel & Fax: 0118 941 6249
Mobile: 07967 008862
greg@gregfarrell.co.uk

Planning, Building Regulations & Structural Design

REVISIONS	Rev.	Description	Date
A	Access Ammendments added	28-07-2025	
B	Landscaping updates	15-08-2025	

JOB TITLE

40-48 Mount Pleasant
Reading, RG1 2TD

TITLE

Access & Fencing Amendments

SCALE

1:100 1:50

DATE

July 2025

DRAWING No.

04

B