


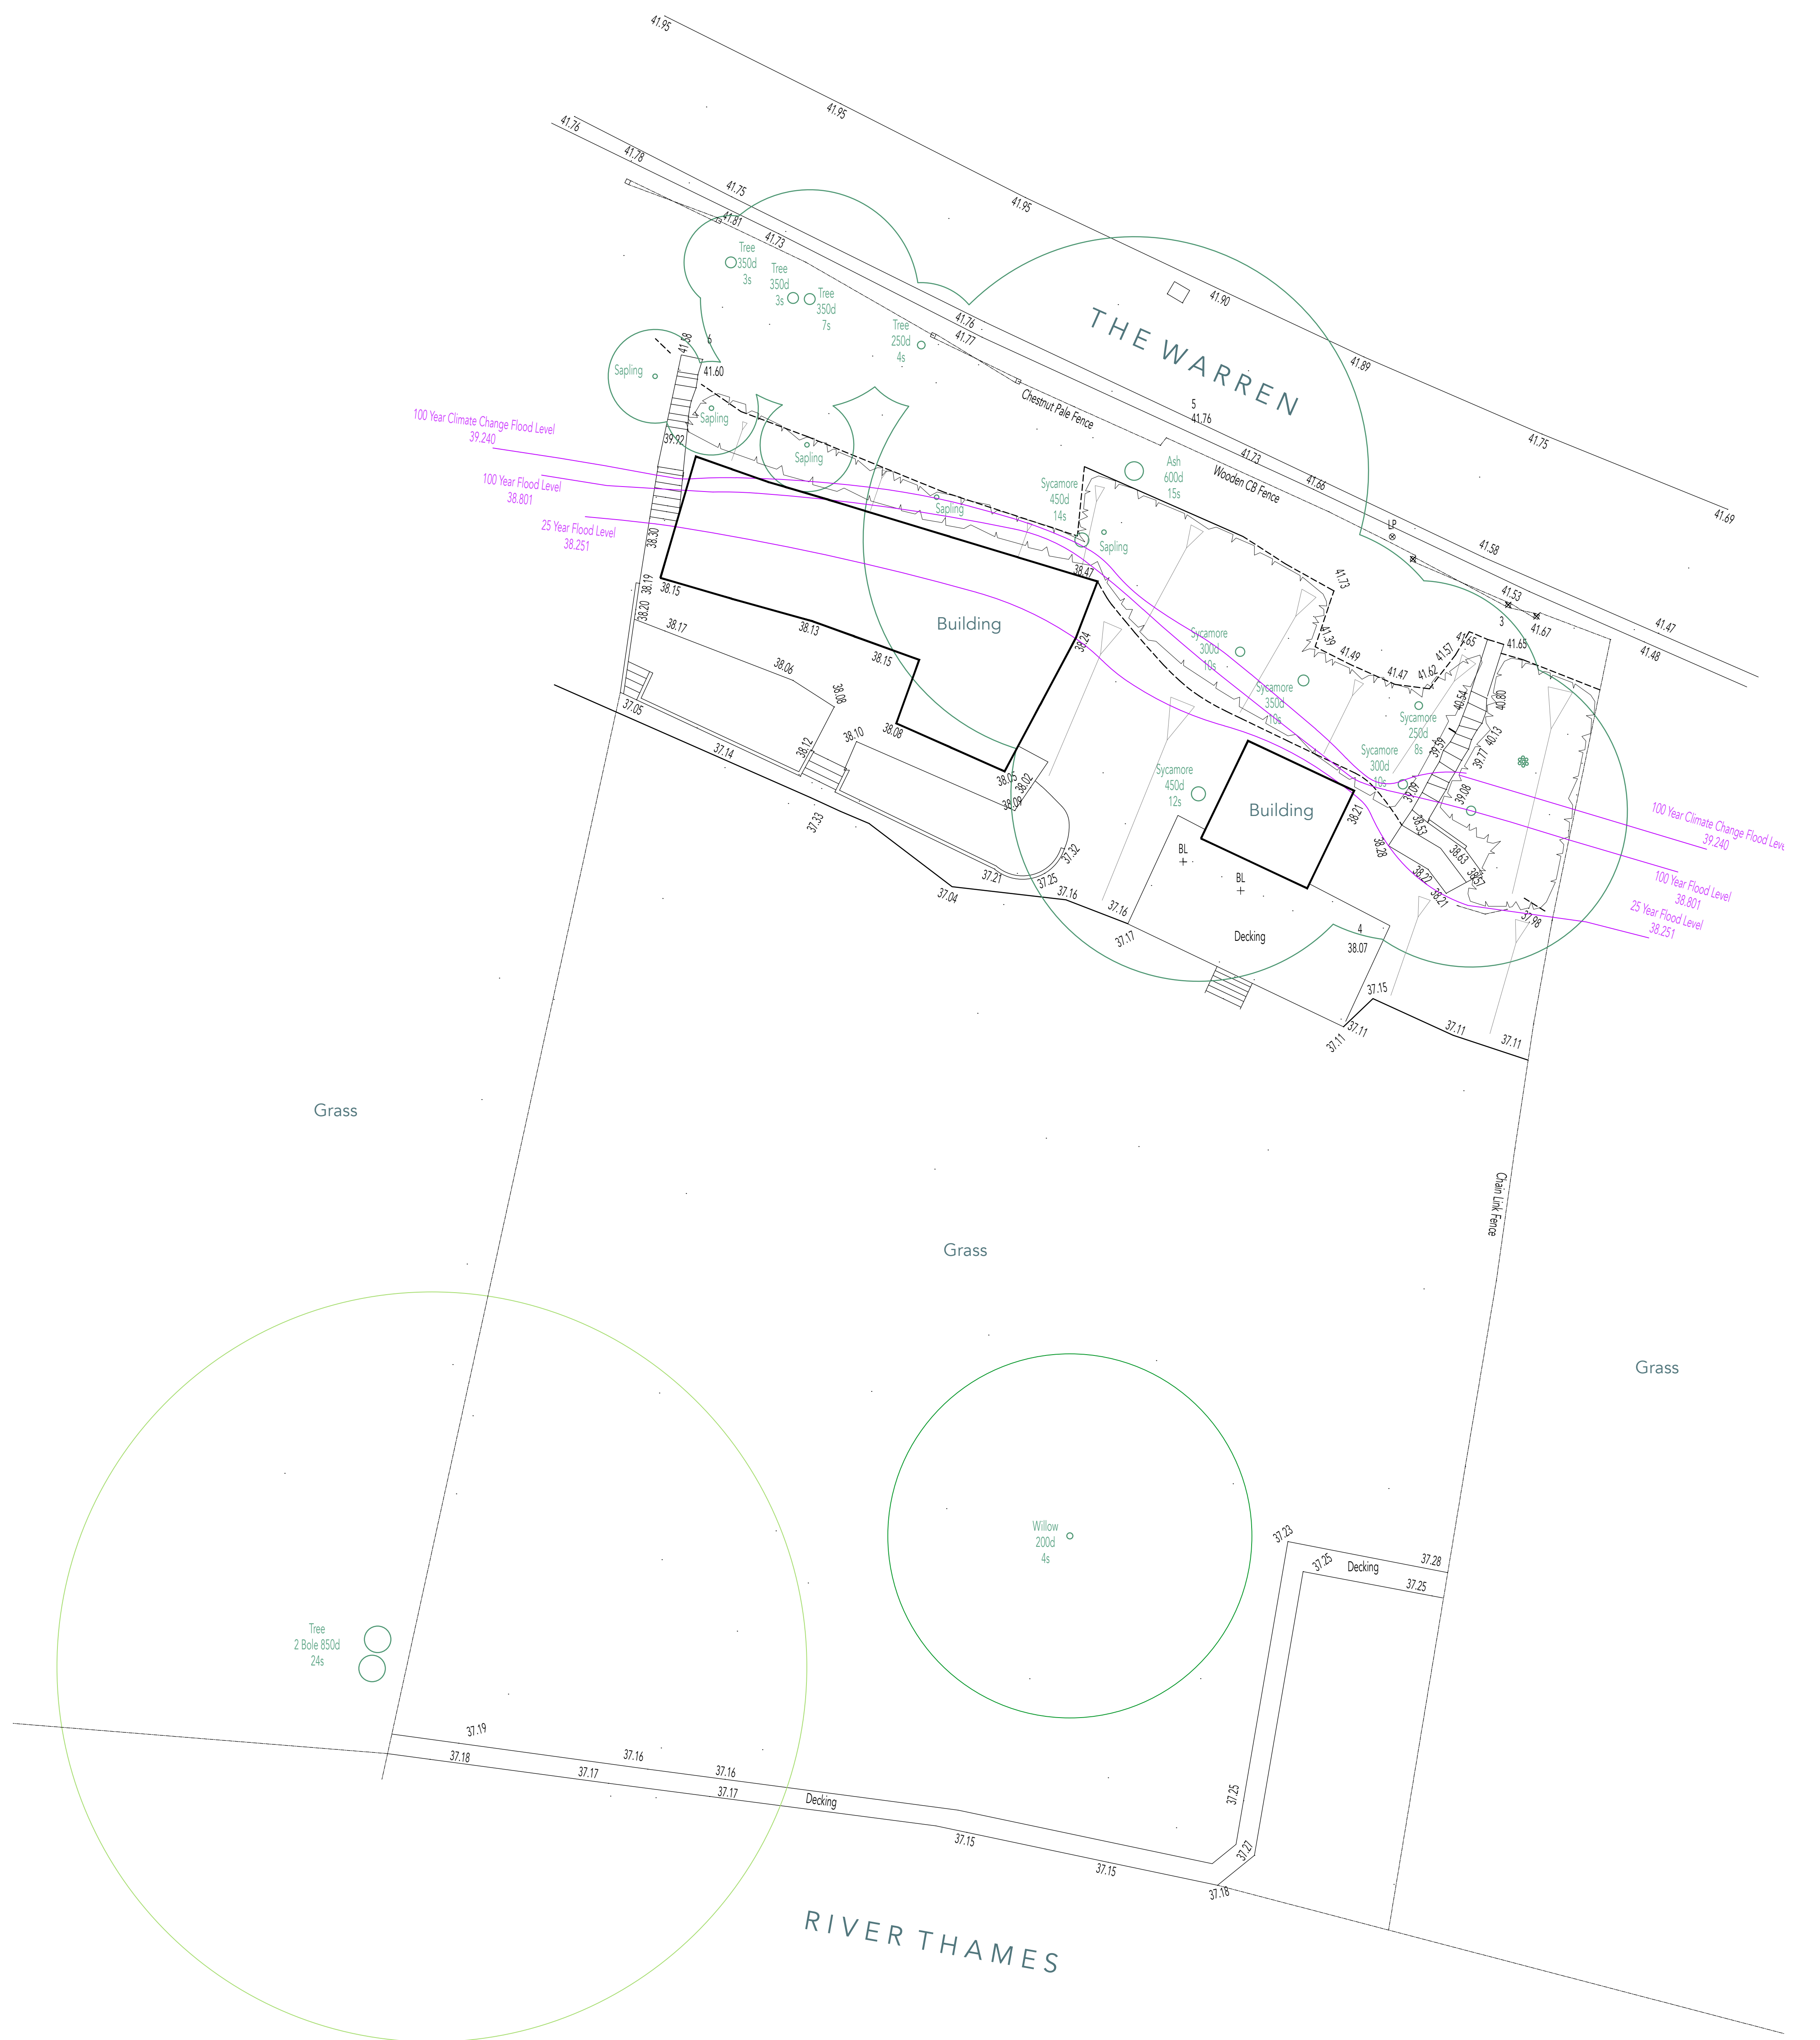

0 1 2 3 4 5 6 7 8 9 10

REF : 22.009 DWG : 01a SCALE : 1 TO 100 A1 DRAWN : 04OCT23 STATUS : PLANNING

COPYRIGHT IN THIS DRAWING BELONGS TO AND IS VESTED IN ATELIER GUY RESIDENTIAL ARCHITECTURE AND MAY NOT BE REPRODUCED OR DISTRIBUTED IN ANY WAY OR FOR ANY PURPOSE WITHOUT OUR WRITTEN CONSENT. ANY PERSON, FIRM OR COMPANY UNLAWFULLY REPRODUCING OR DISTRIBUTING THIS DRAWING OR IN ANY WAY INFRINGING THE COPYRIGHT THEREIN WILL BE PROSECUTED