


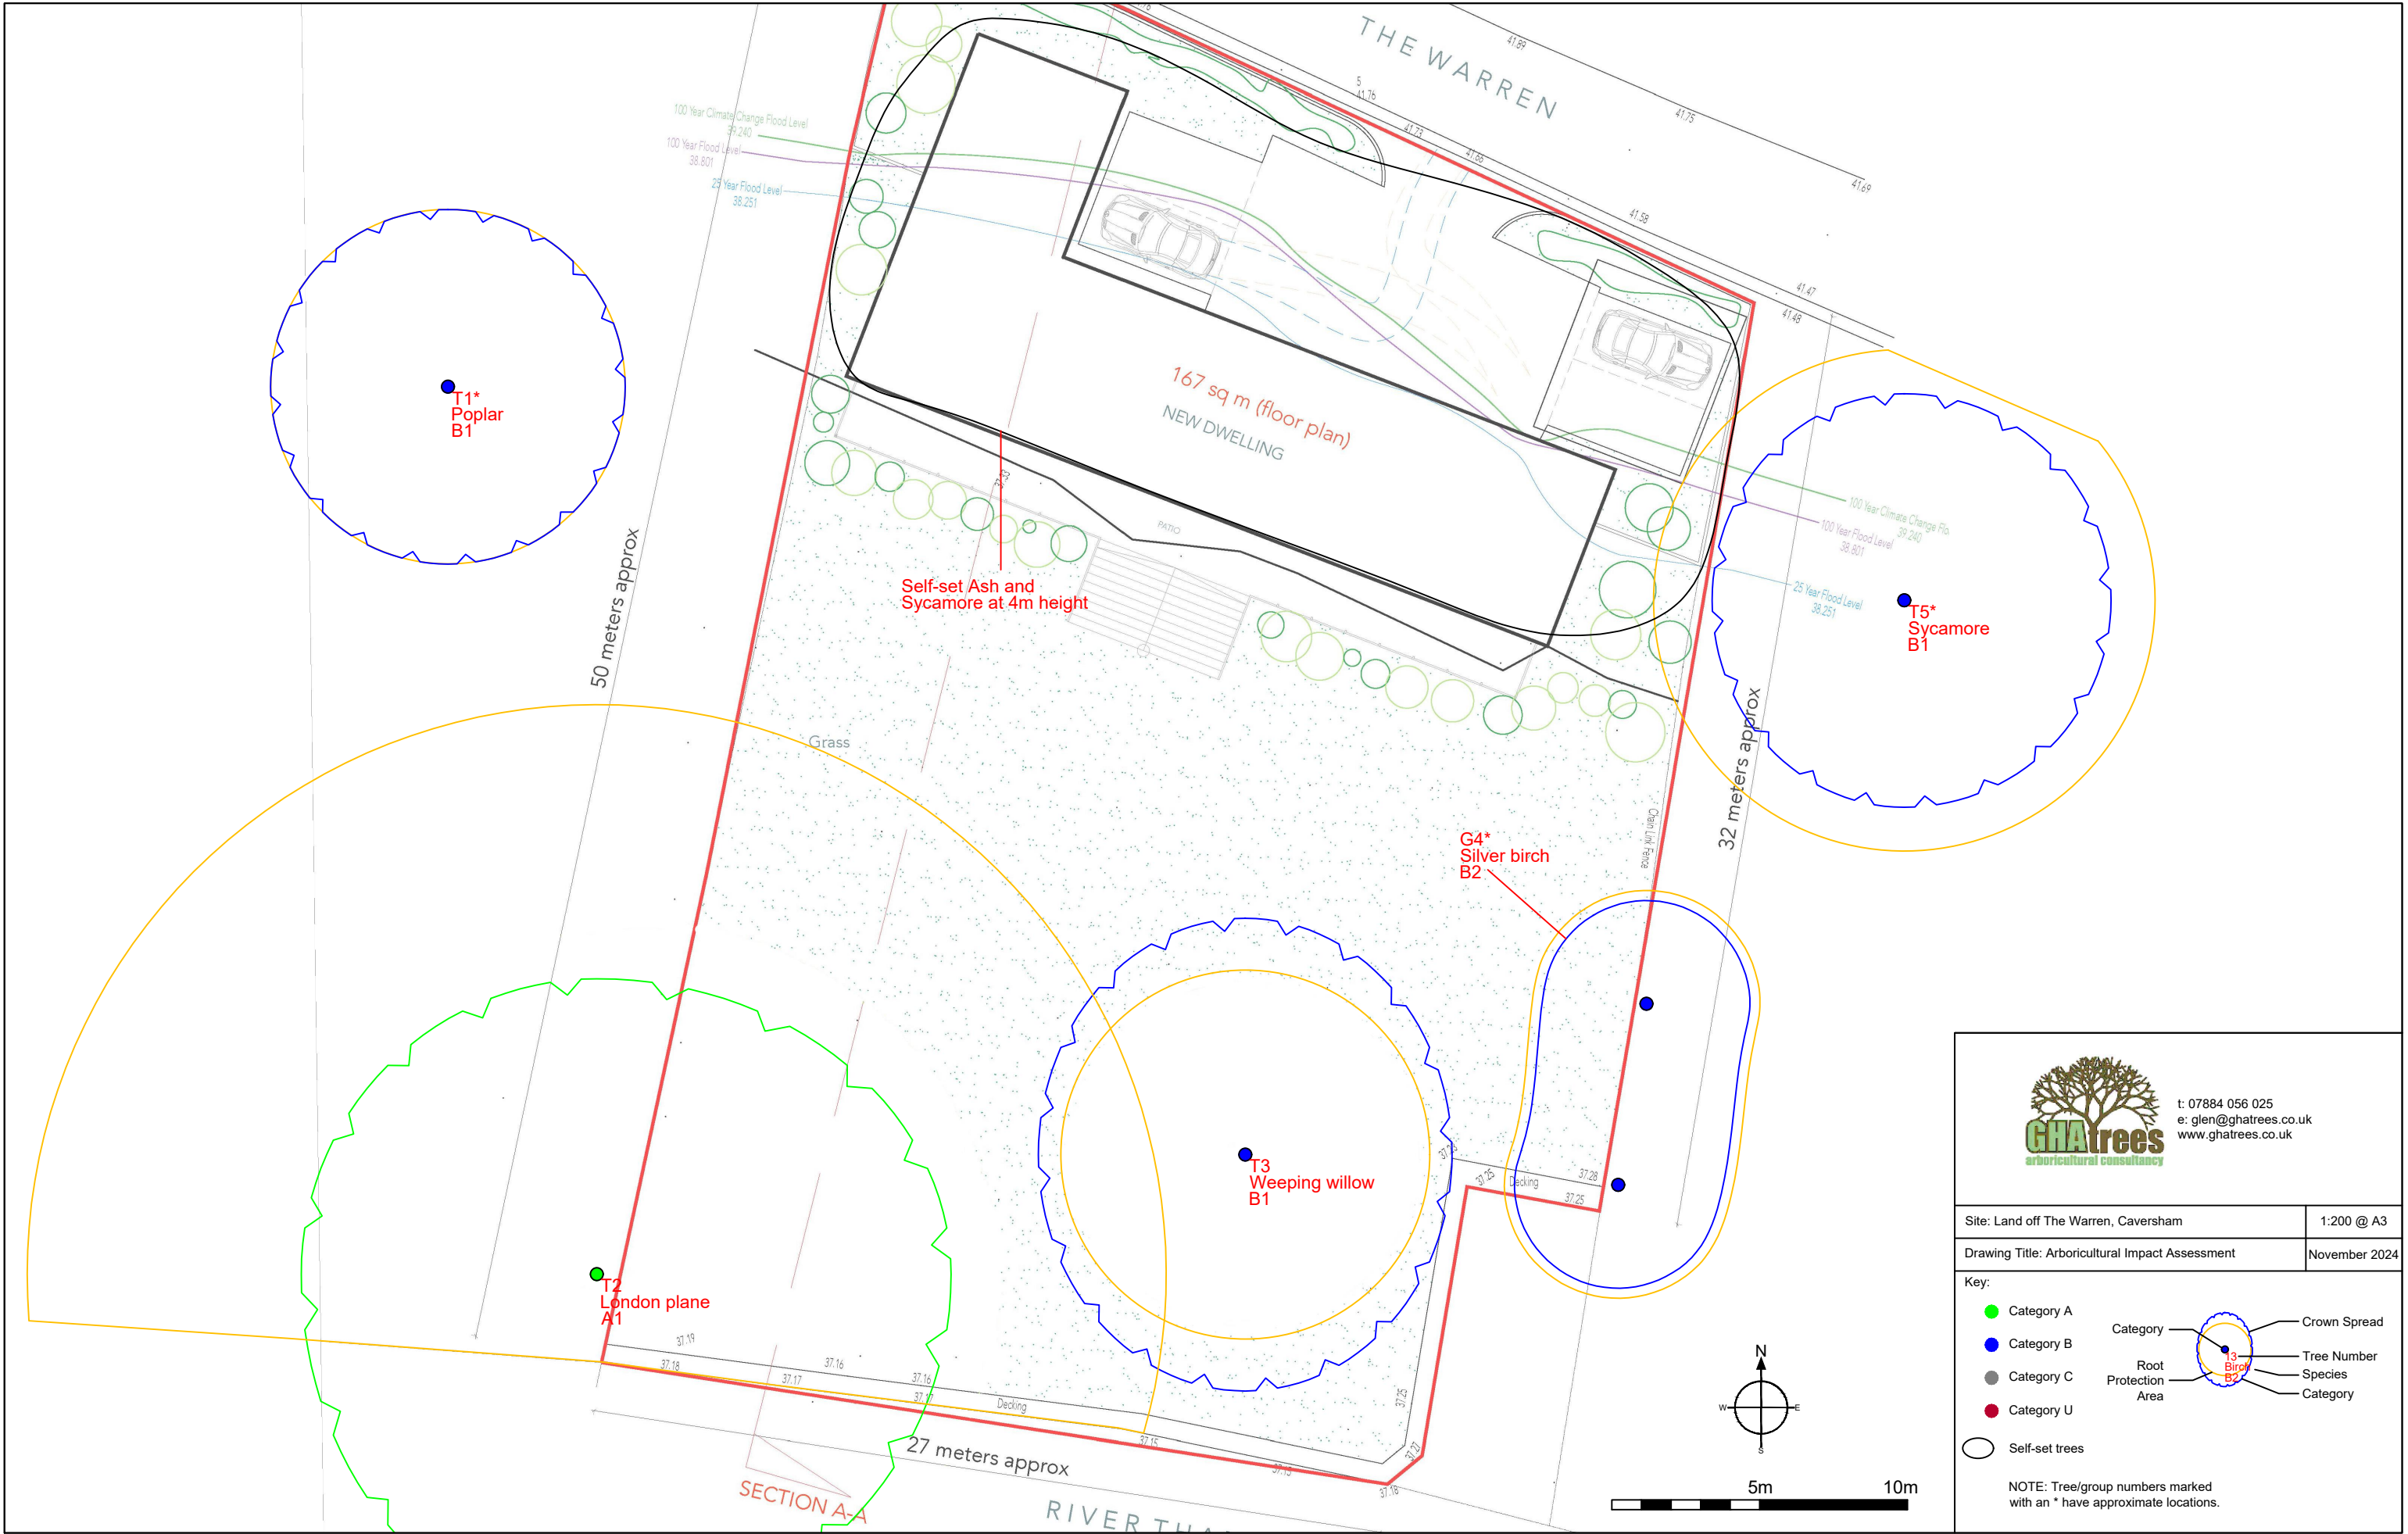

t: 07884 056 025
e: glen@ghatrees.co.uk
www.ghatrees.co.uk

Site: Land off The Warren, Caversham	1:200 @ A3
Drawing Title: Arboricultural Impact Assessment	November 2024

Key:

- Category A
 - Category B
 - Category C
 - Category U
 - Self-set trees
- Category
- Root Protection Area
- Crown Spread
- Tree Number
- Species
- Category

NOTE: Tree/group numbers marked with an * have approximate locations.