

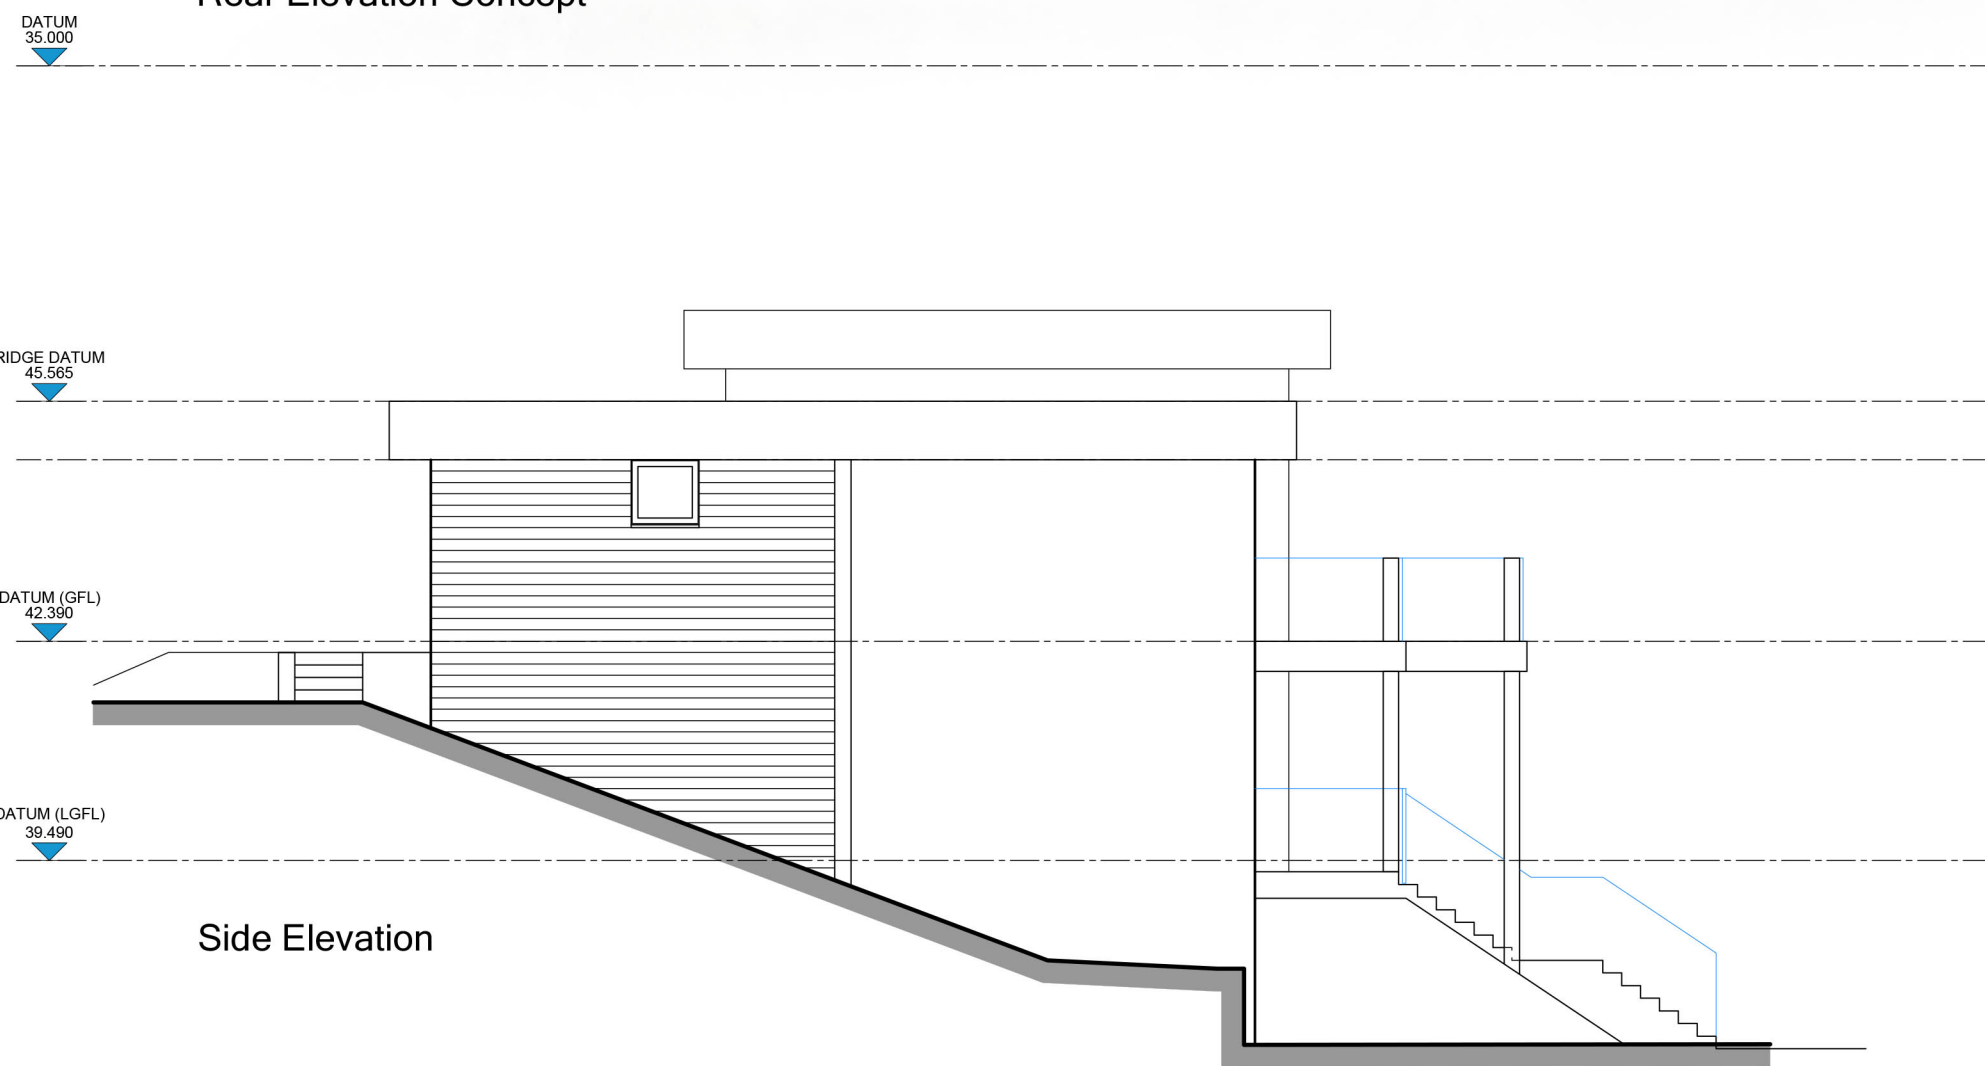



Front Elevation Concept

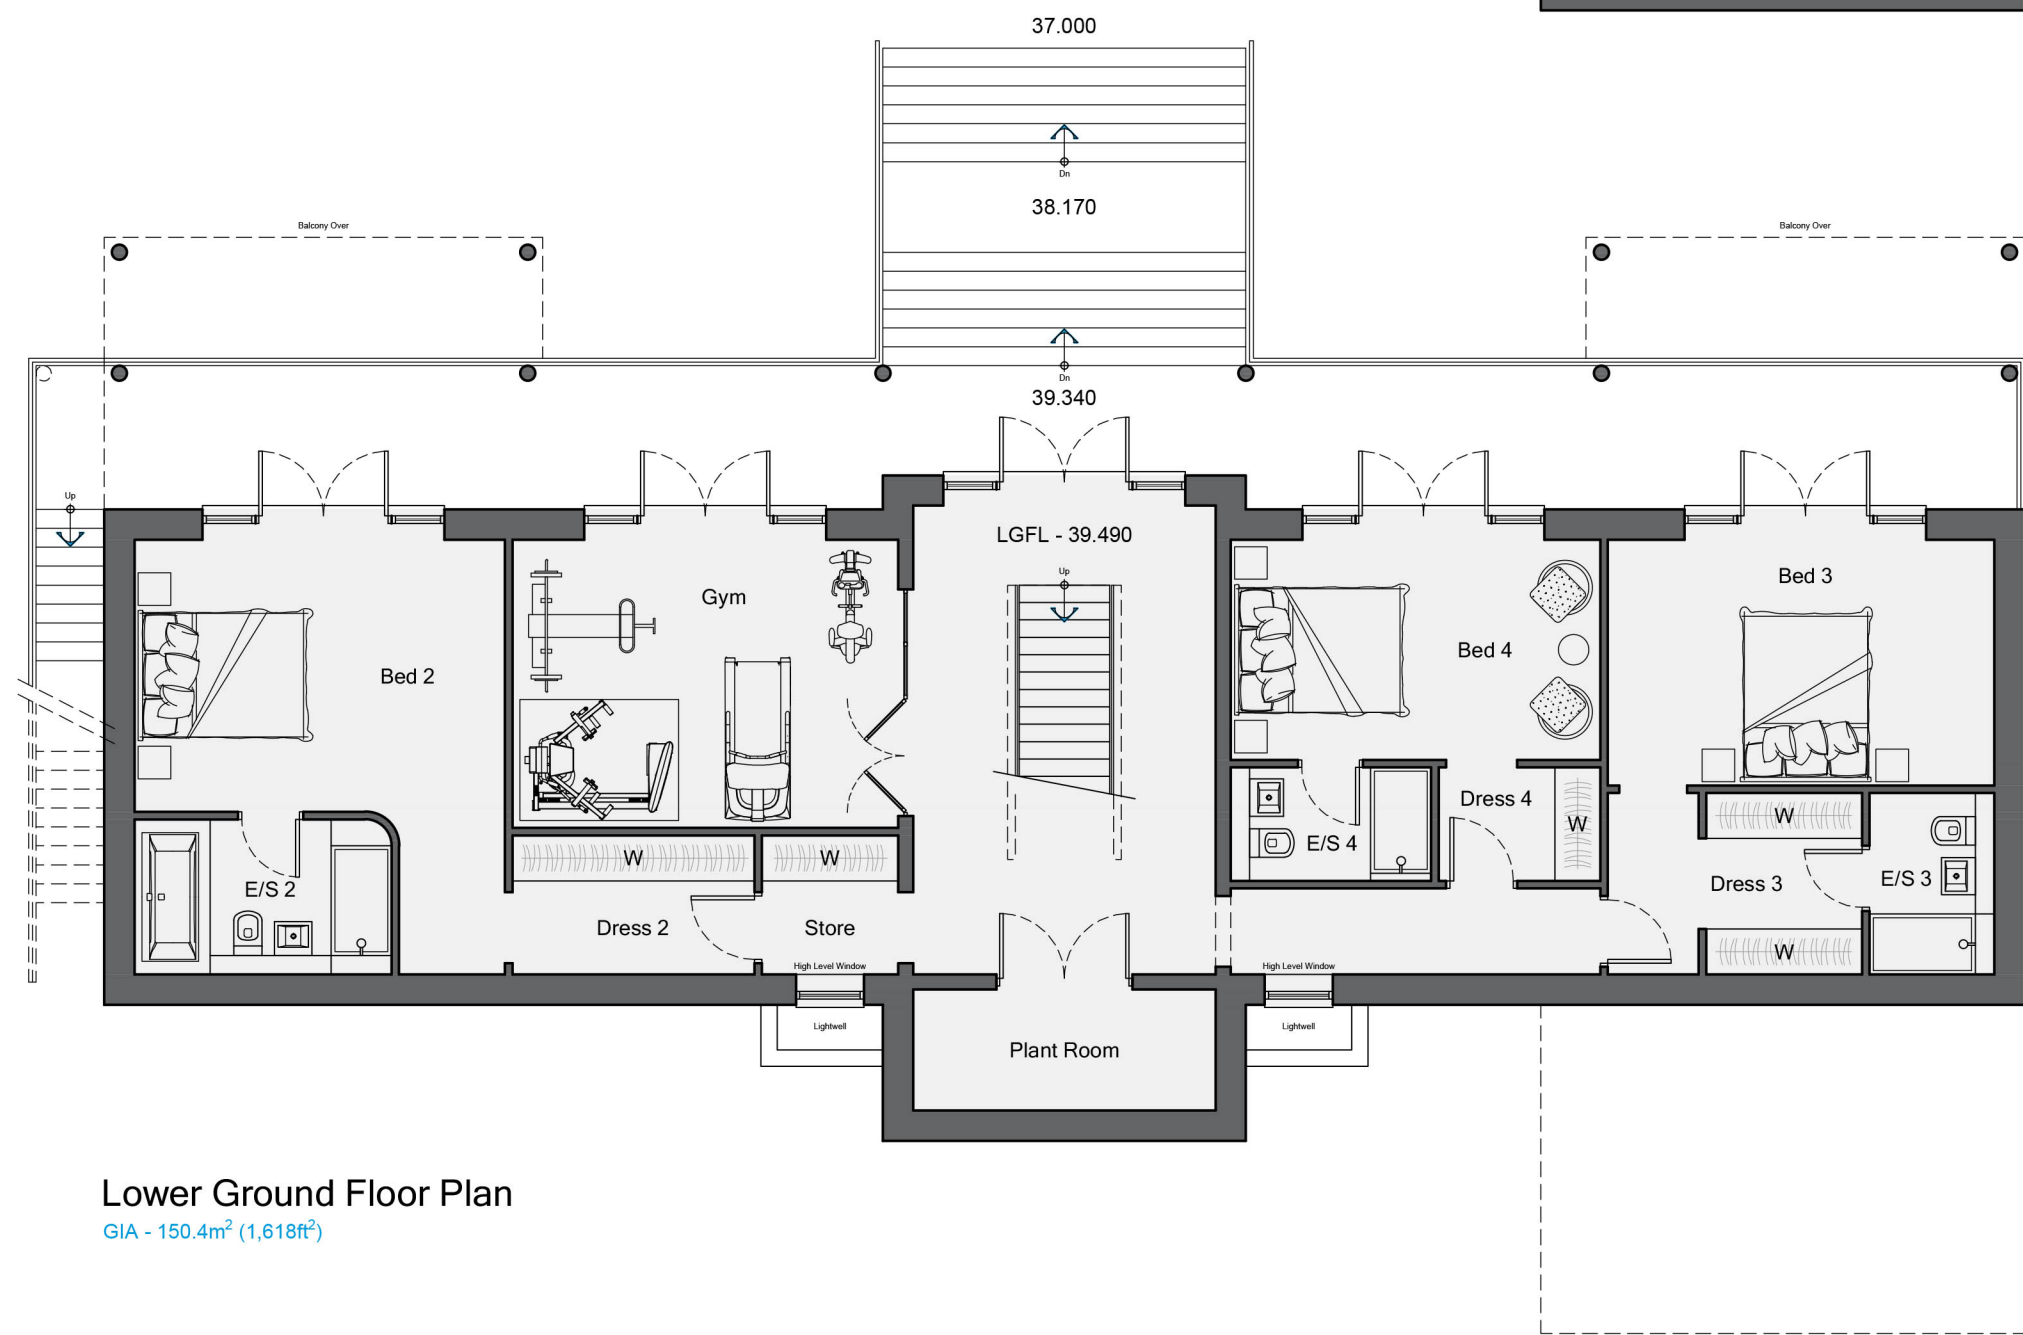


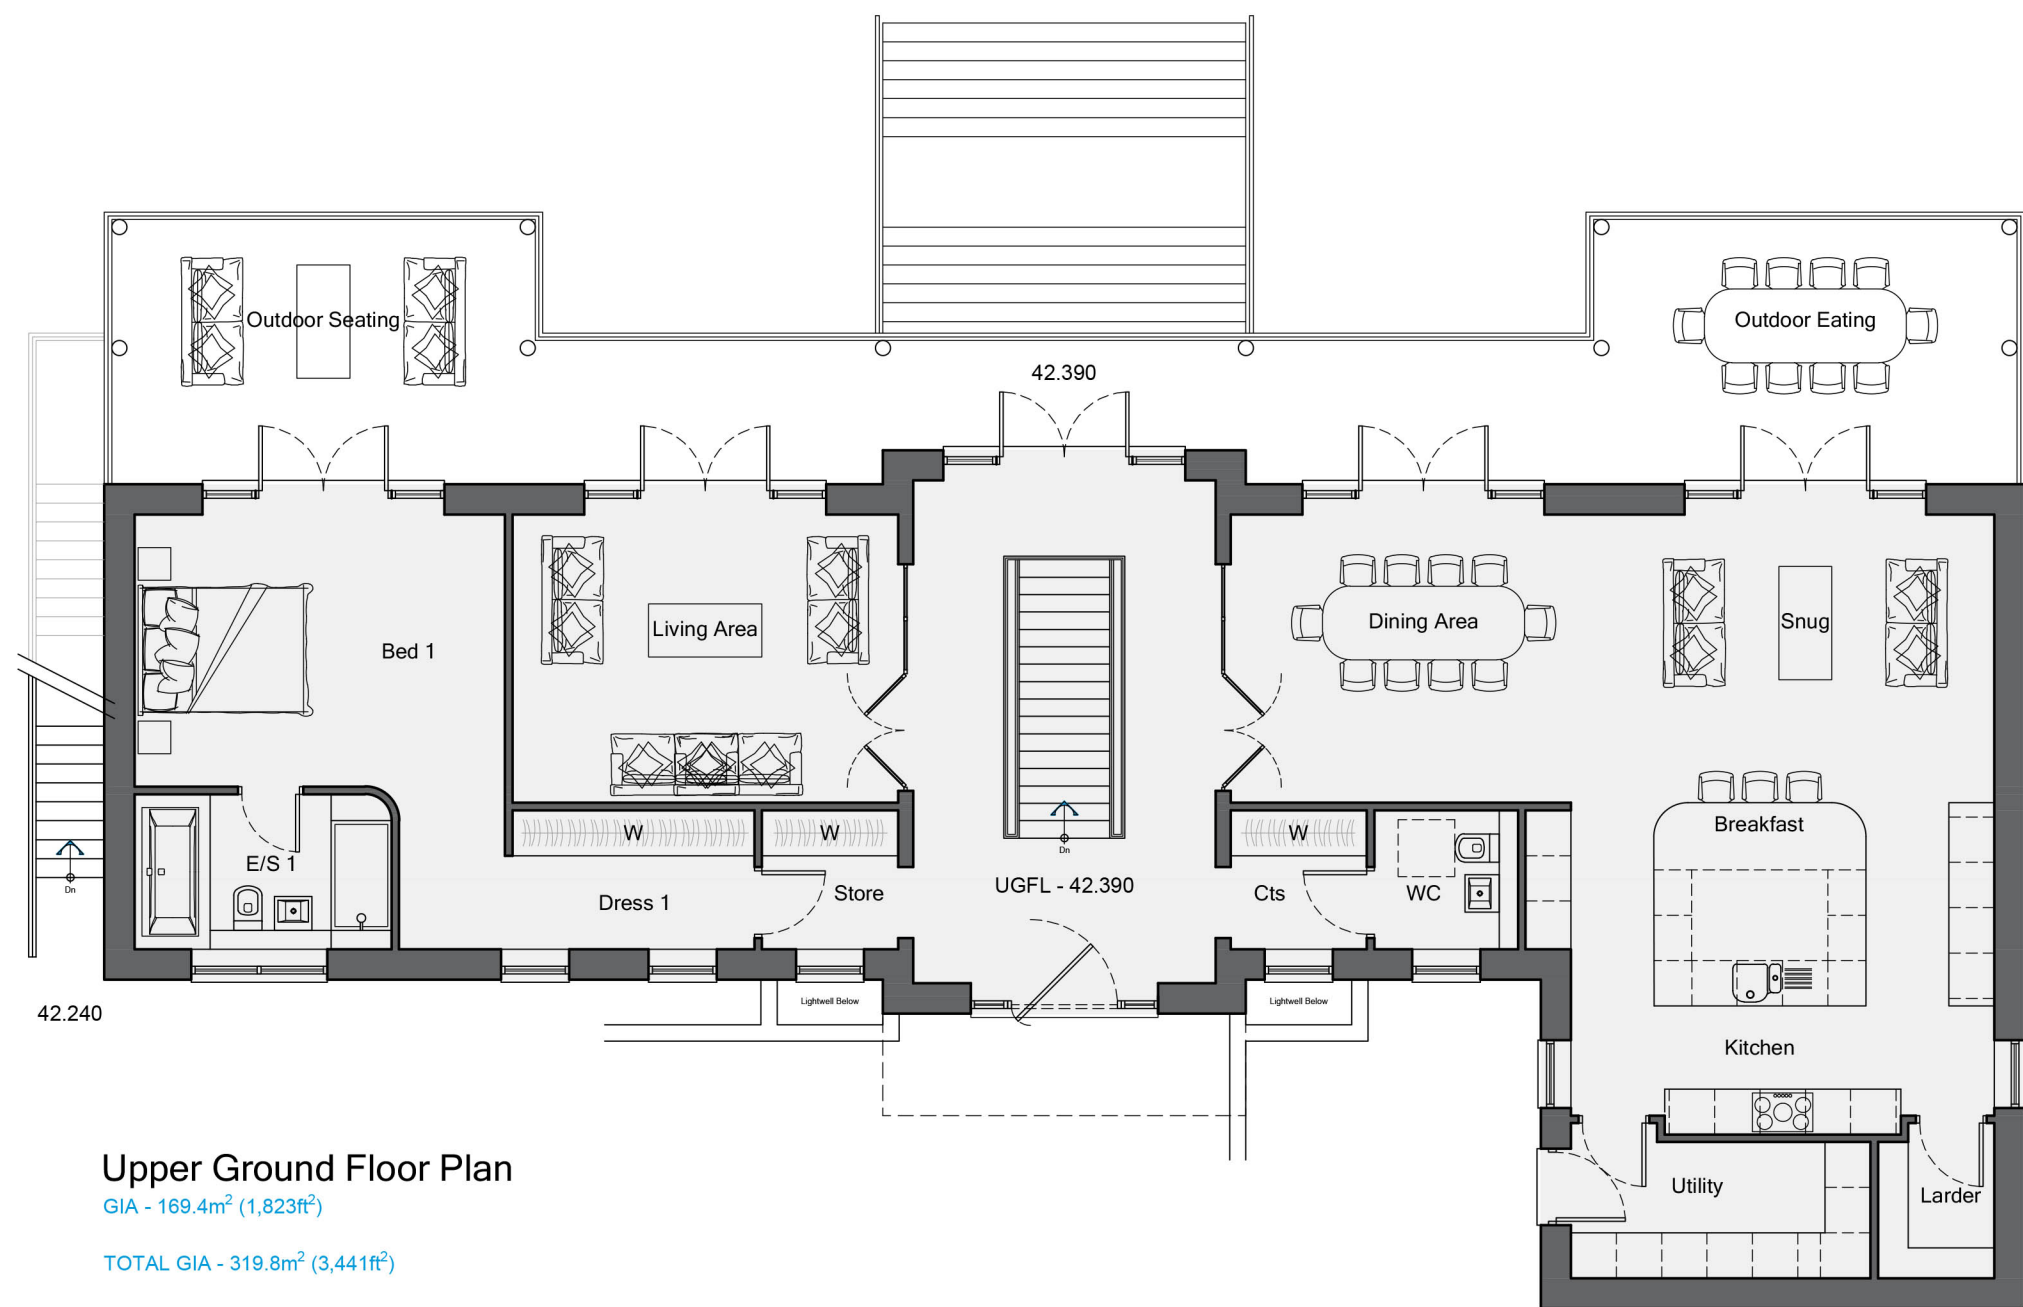


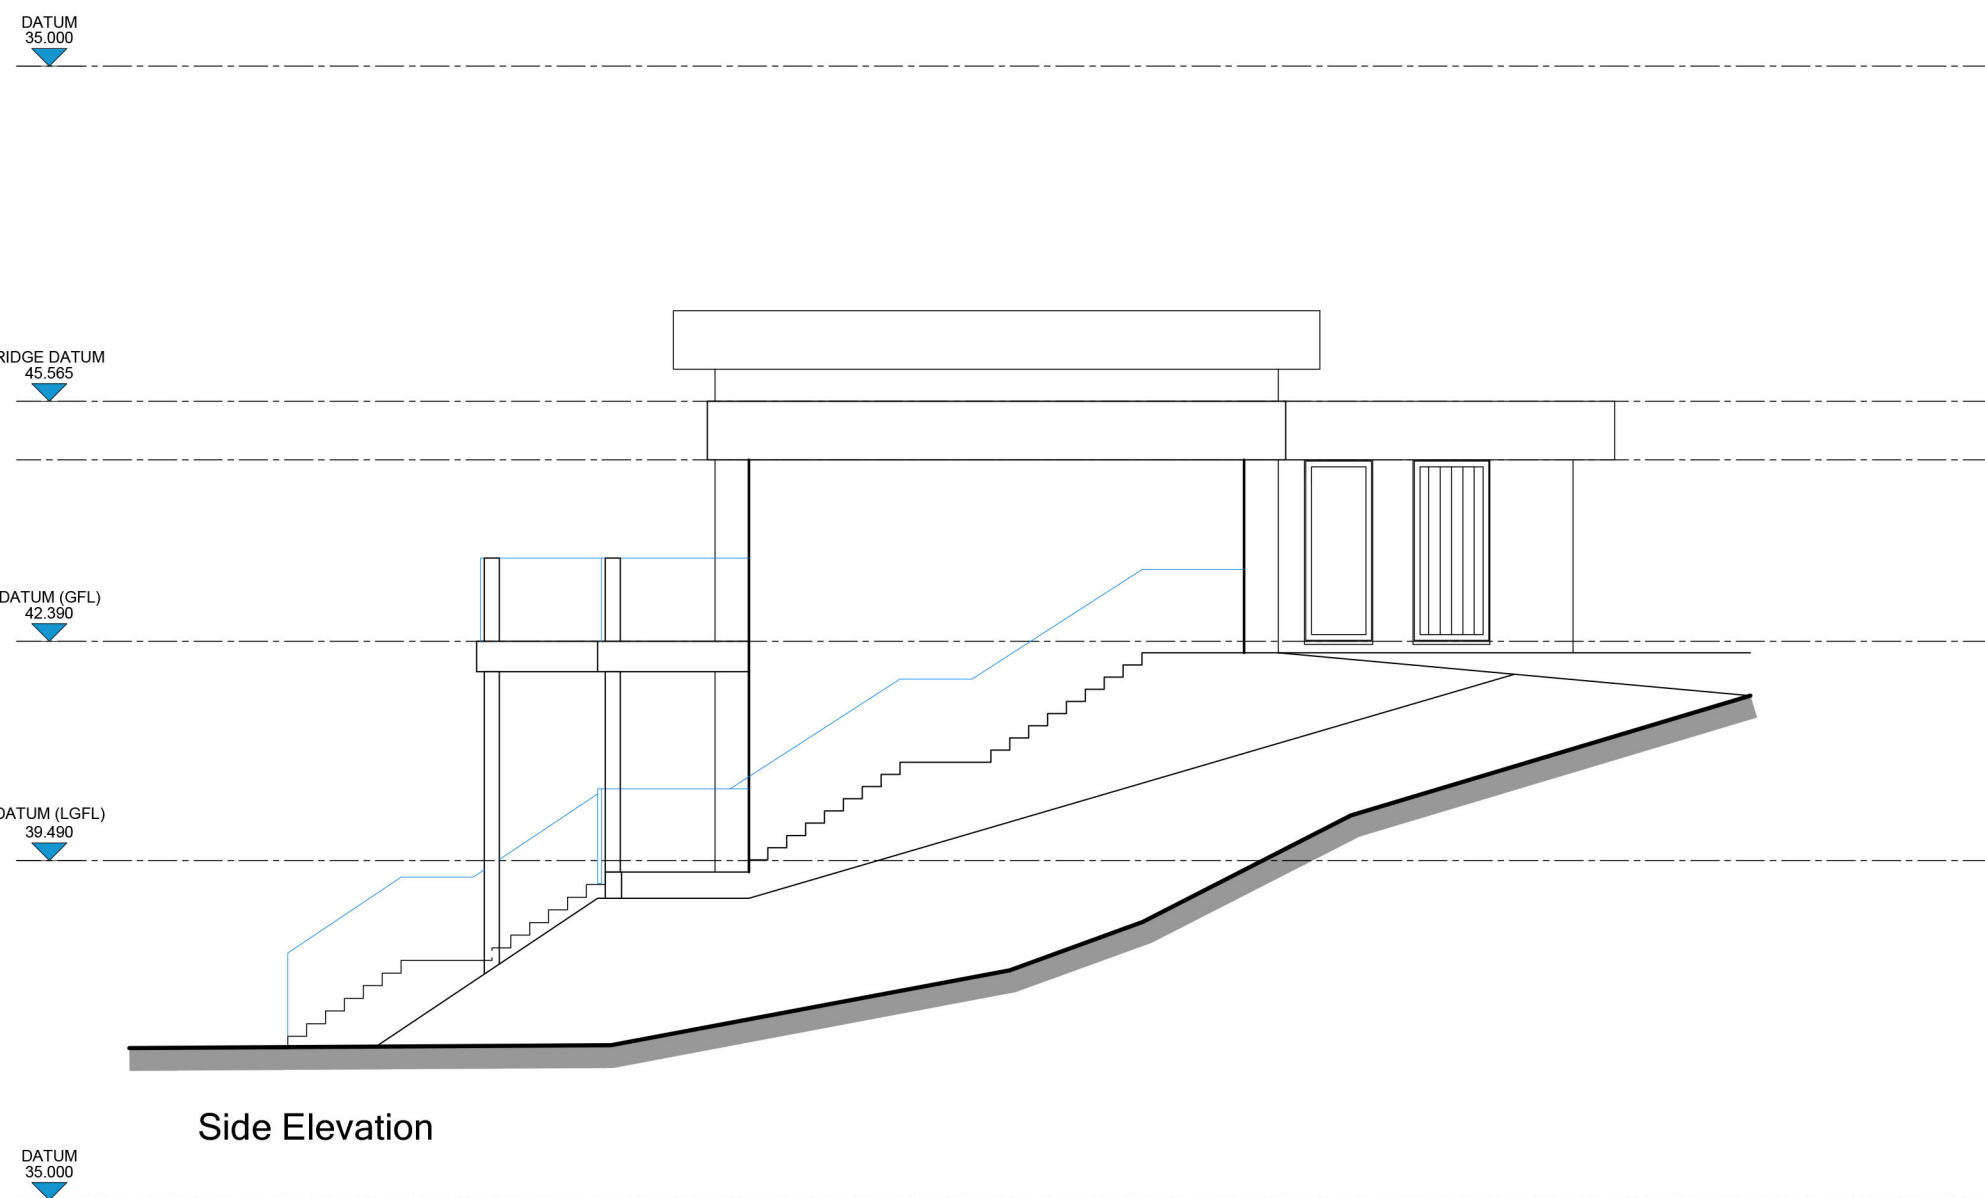

Side Elevation