

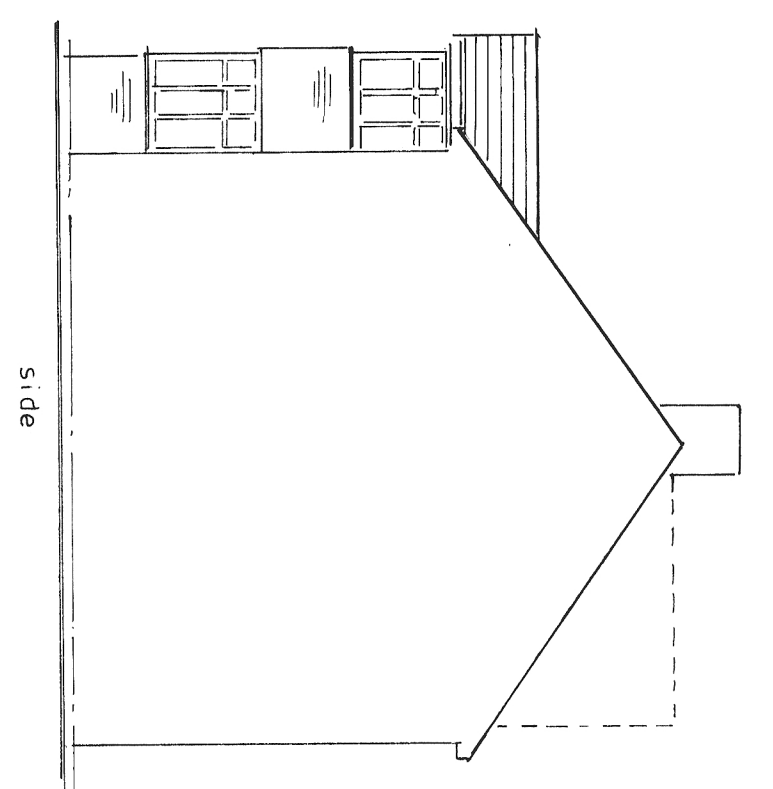
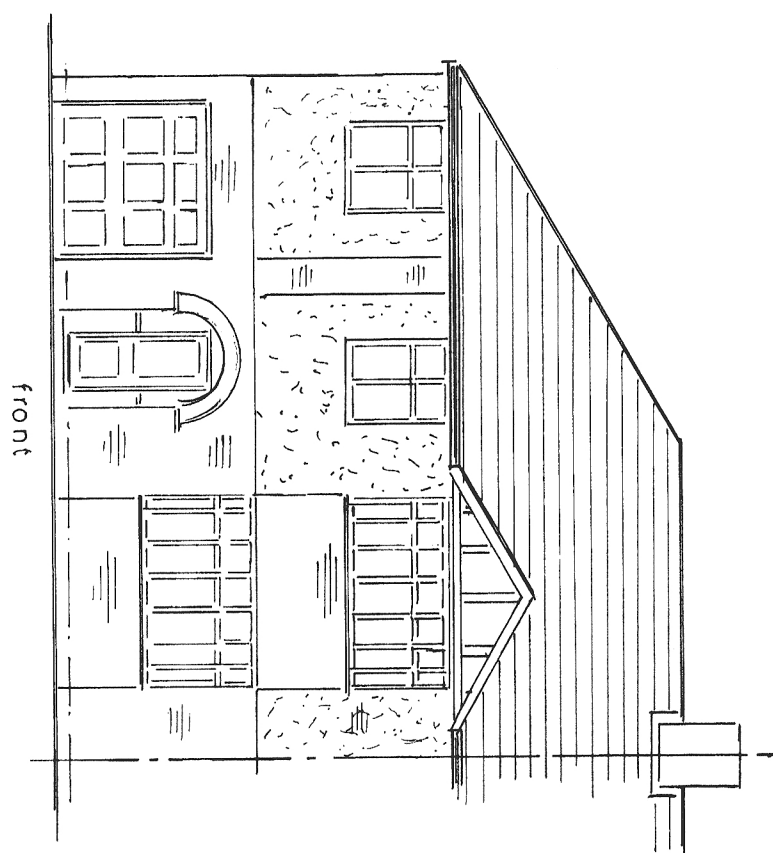
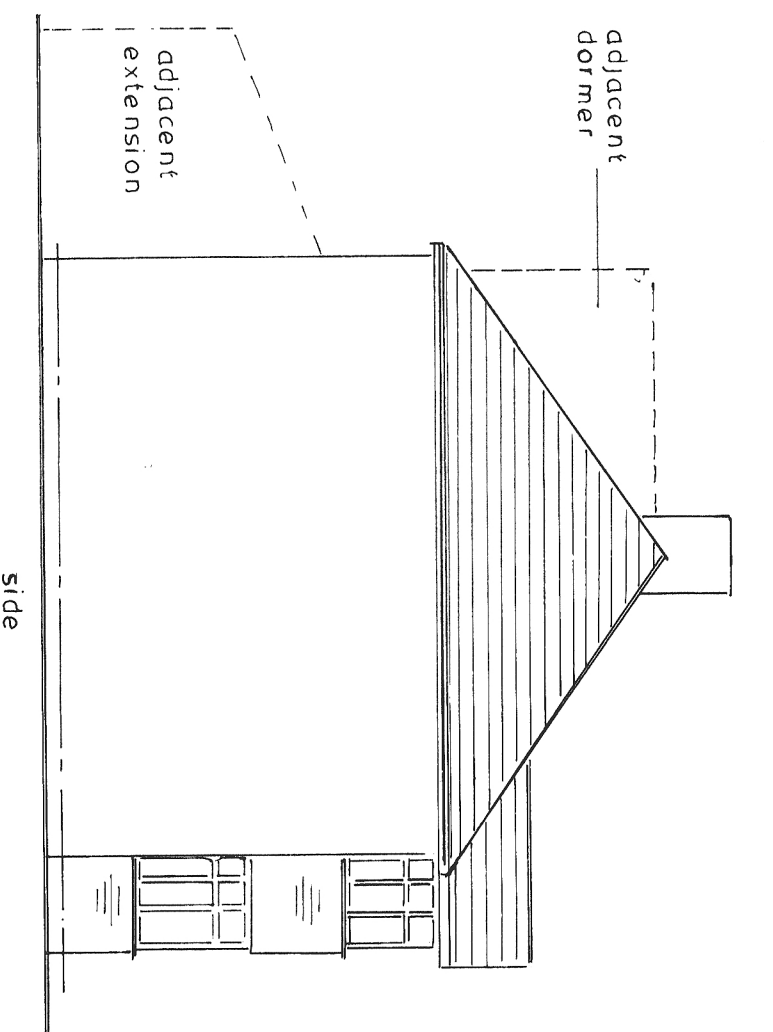
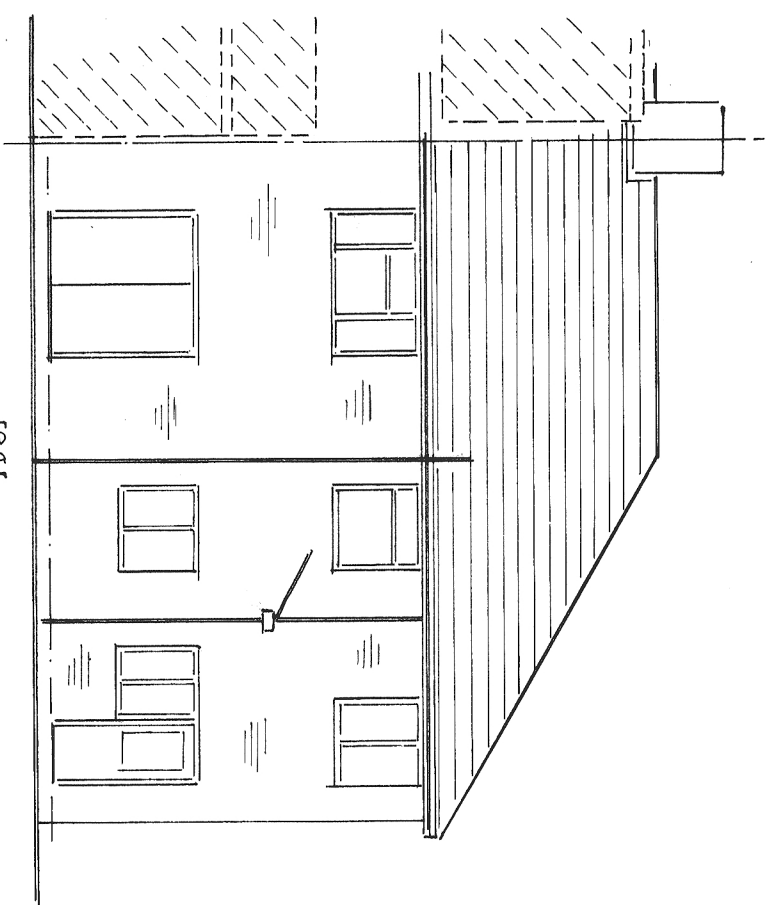
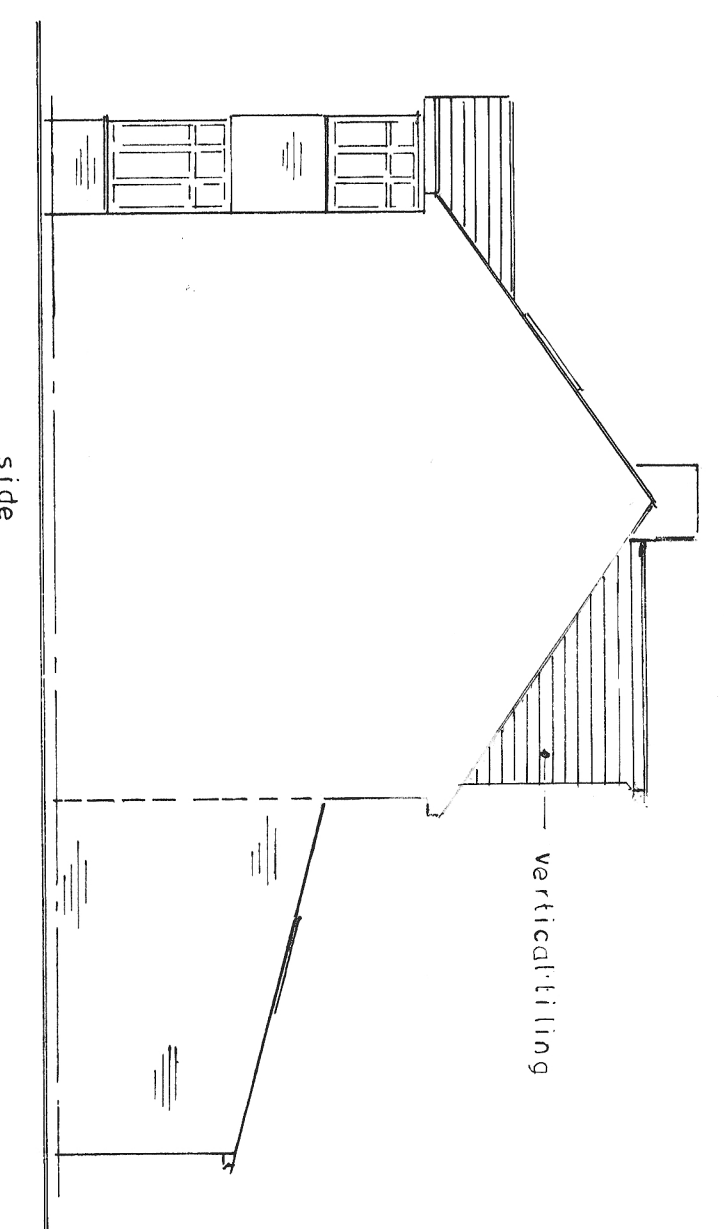
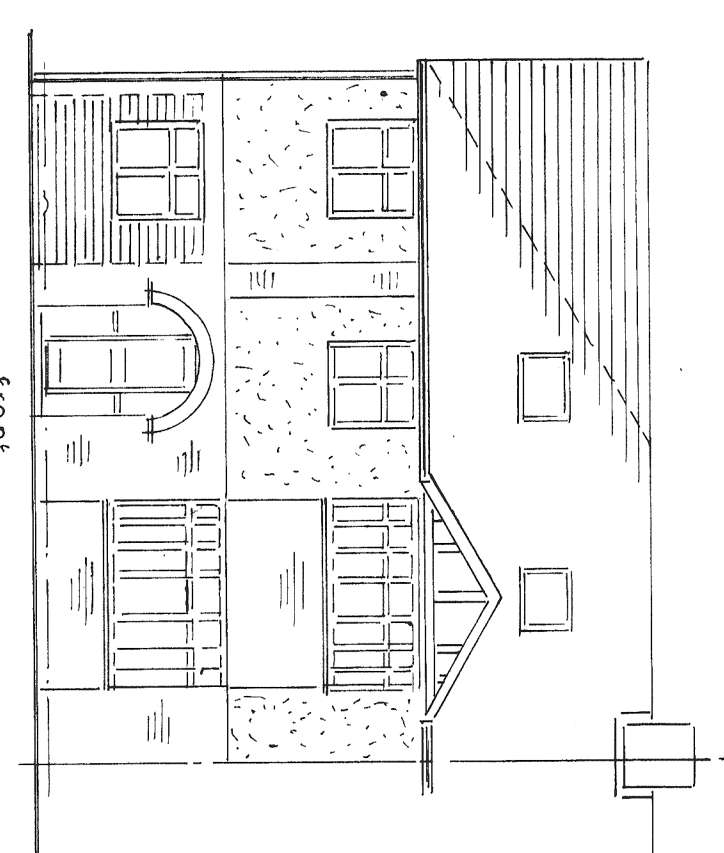






NOTES
All dimensions must be checked on site and not
scaled from this drawing.

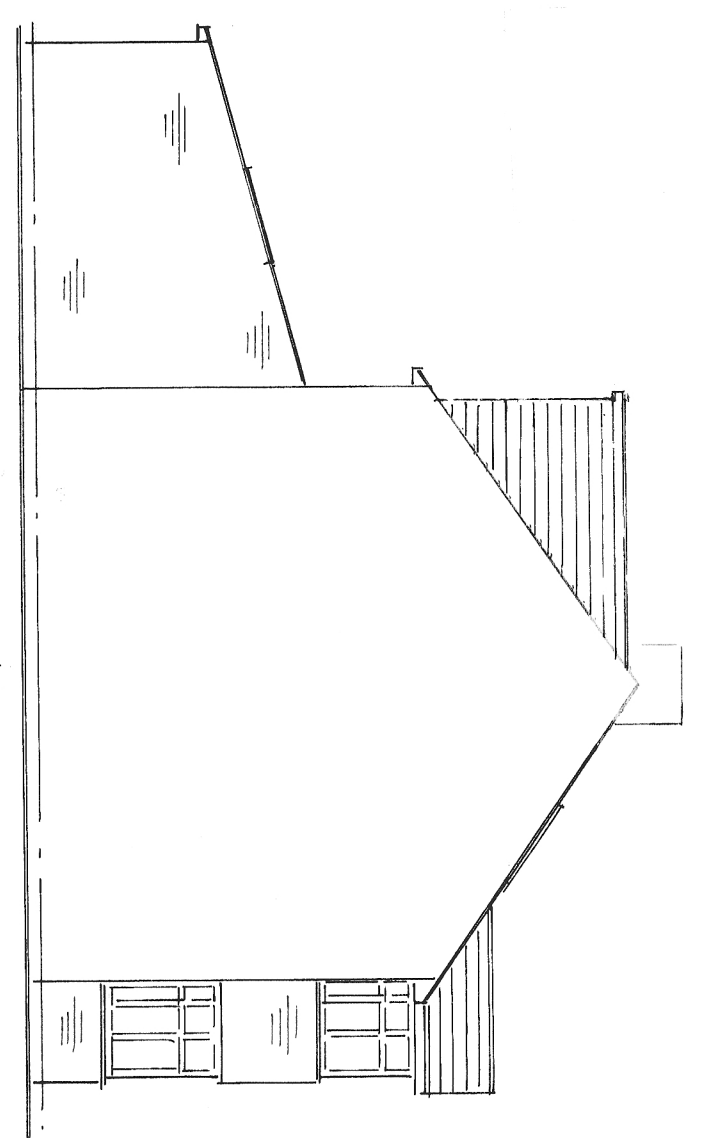

EXISTING EXTENSION
scale 1:100

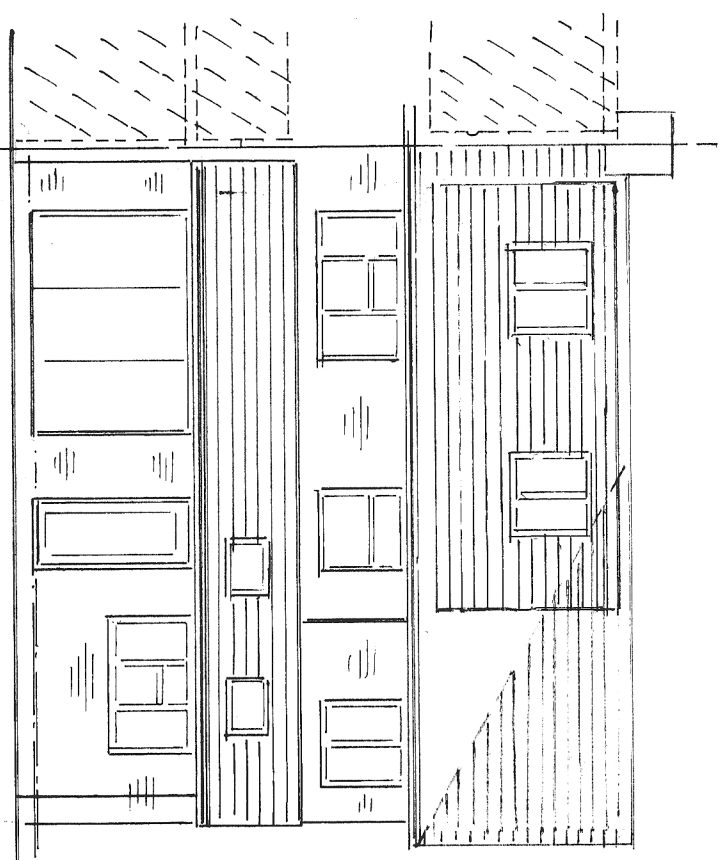

PROPOSED ELEVATION
scale 1:100

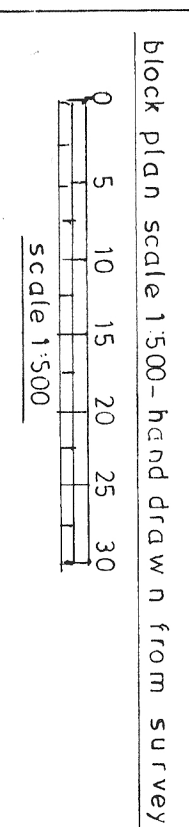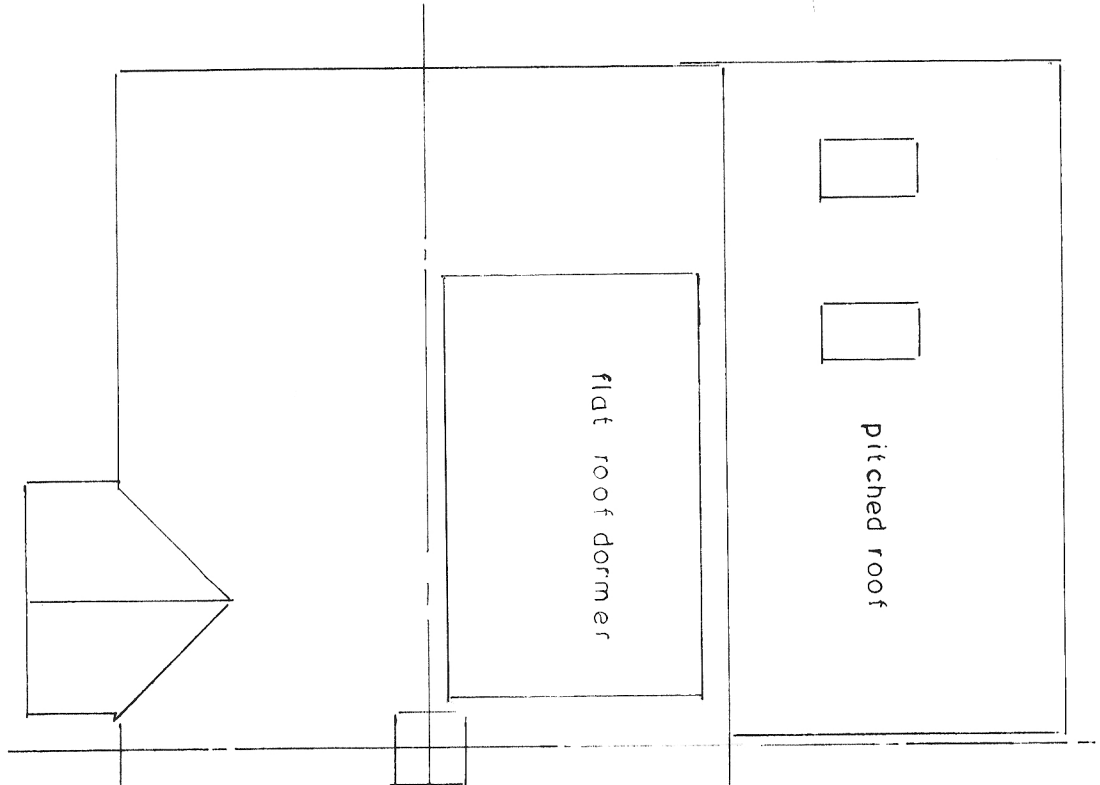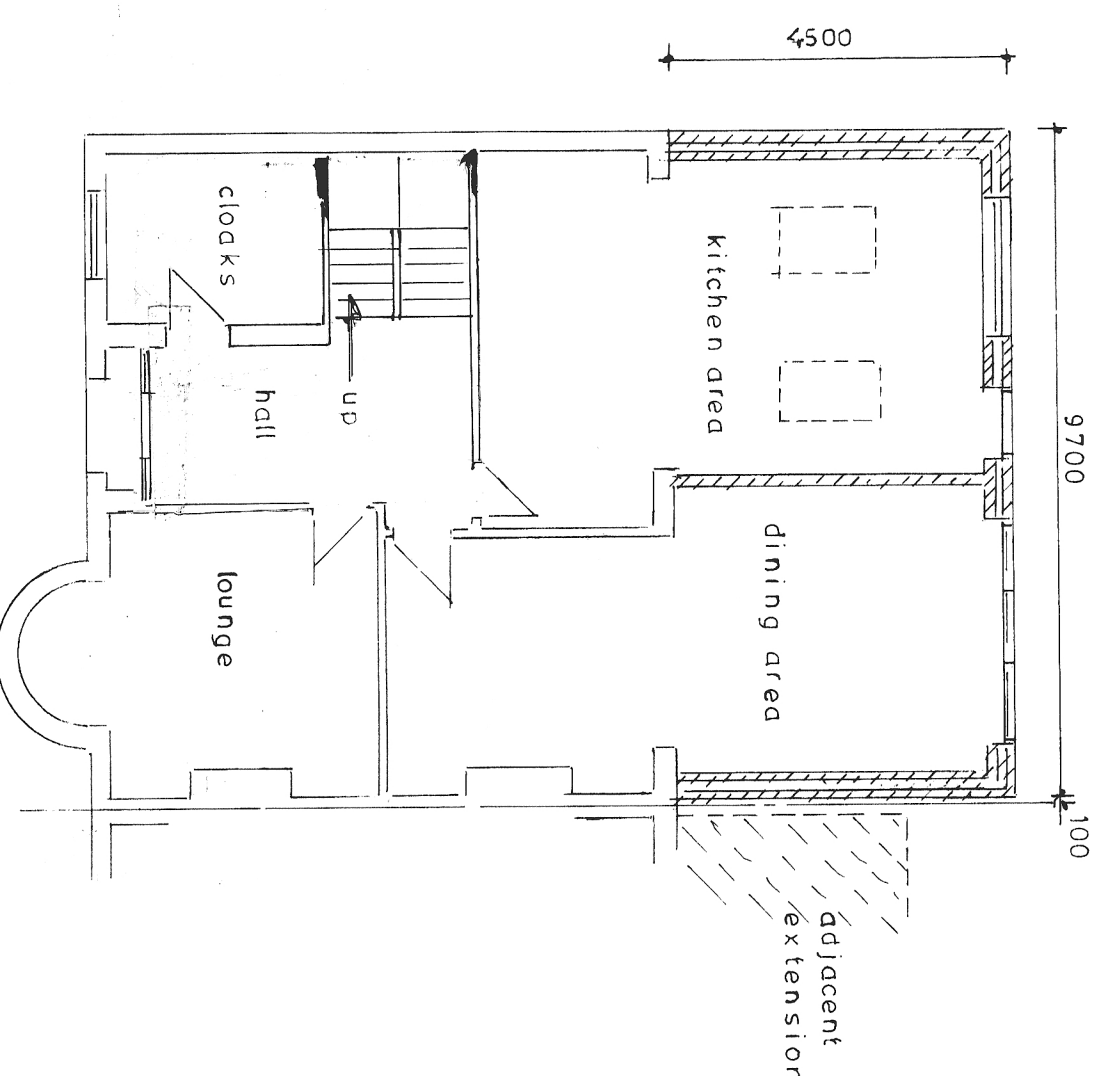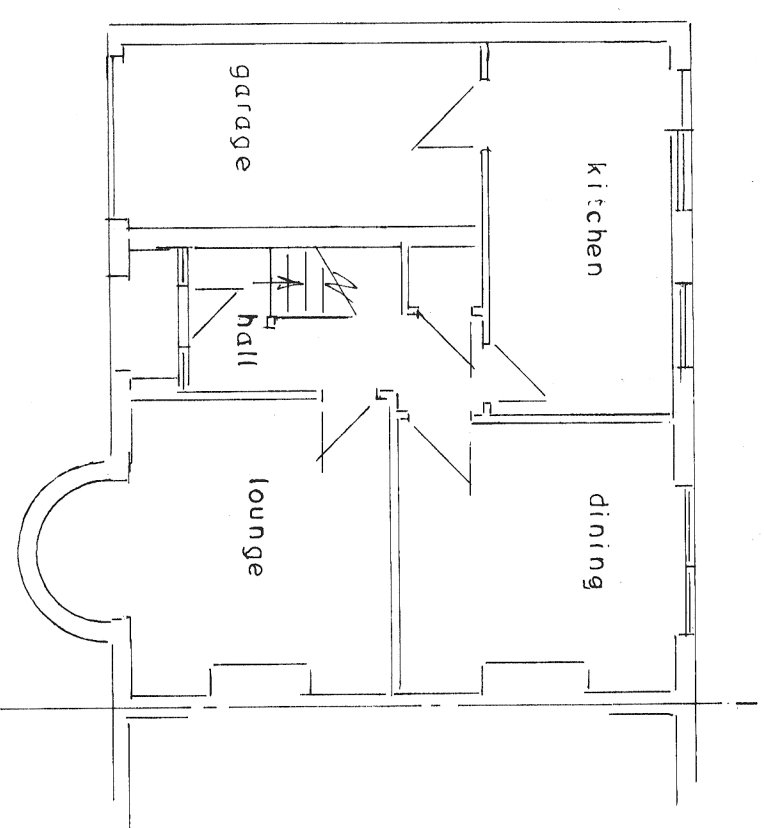

Client

Proposed dormer to roof at the rear
following alteration to existing
hipped end roof to gable end

No.1 EMERALDALE ROAD
READING
BERKS
RG2 7HH

sheet of sheets

scale 1:100 (at A1)

Date MAY 2025

Drawn by

Dwg. No.

Rev