



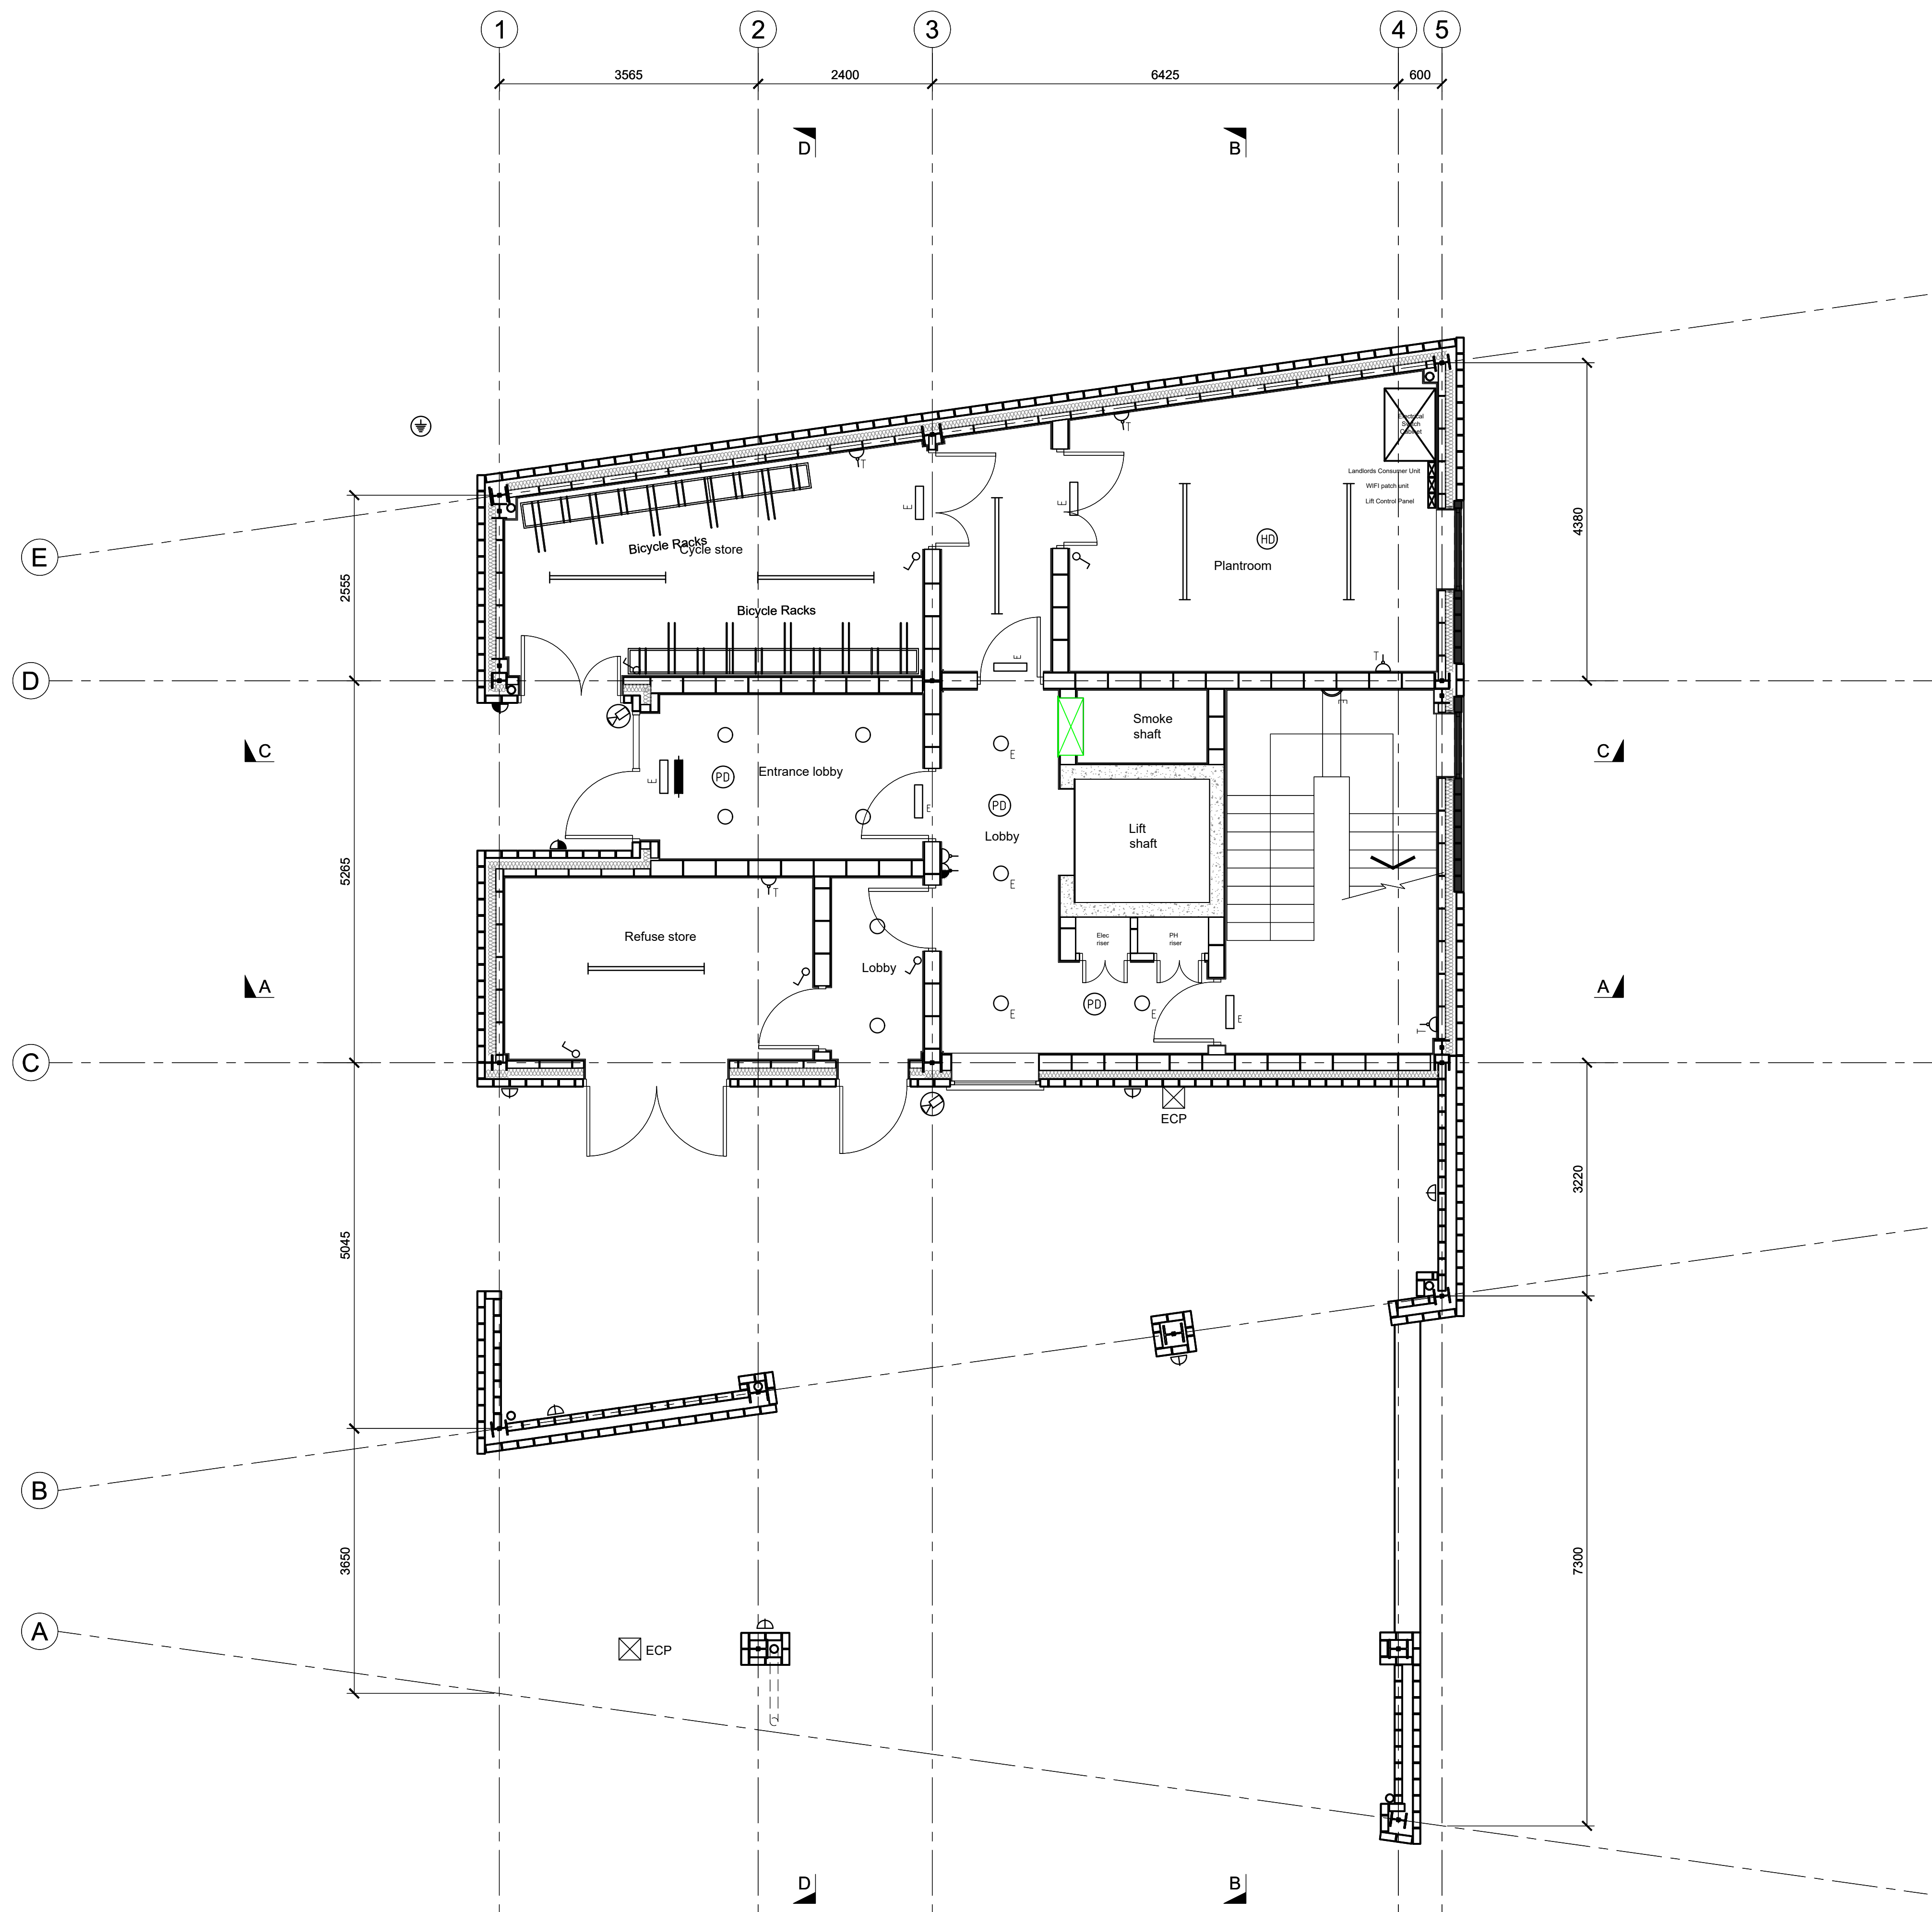

For Approval

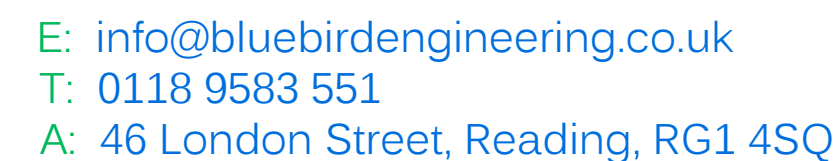

CLIENT			Eldon Construction Ltd
PROJECT			Mulberry House Reading
TITLE			Ground Floor Electrical Services
DRAWN JA	DATE Nov 2024	SCALE 1:50 @ A1	
DRG NO E-1400		REV A	
© BLUEBIRD ENGINEERING LTD 2022			