
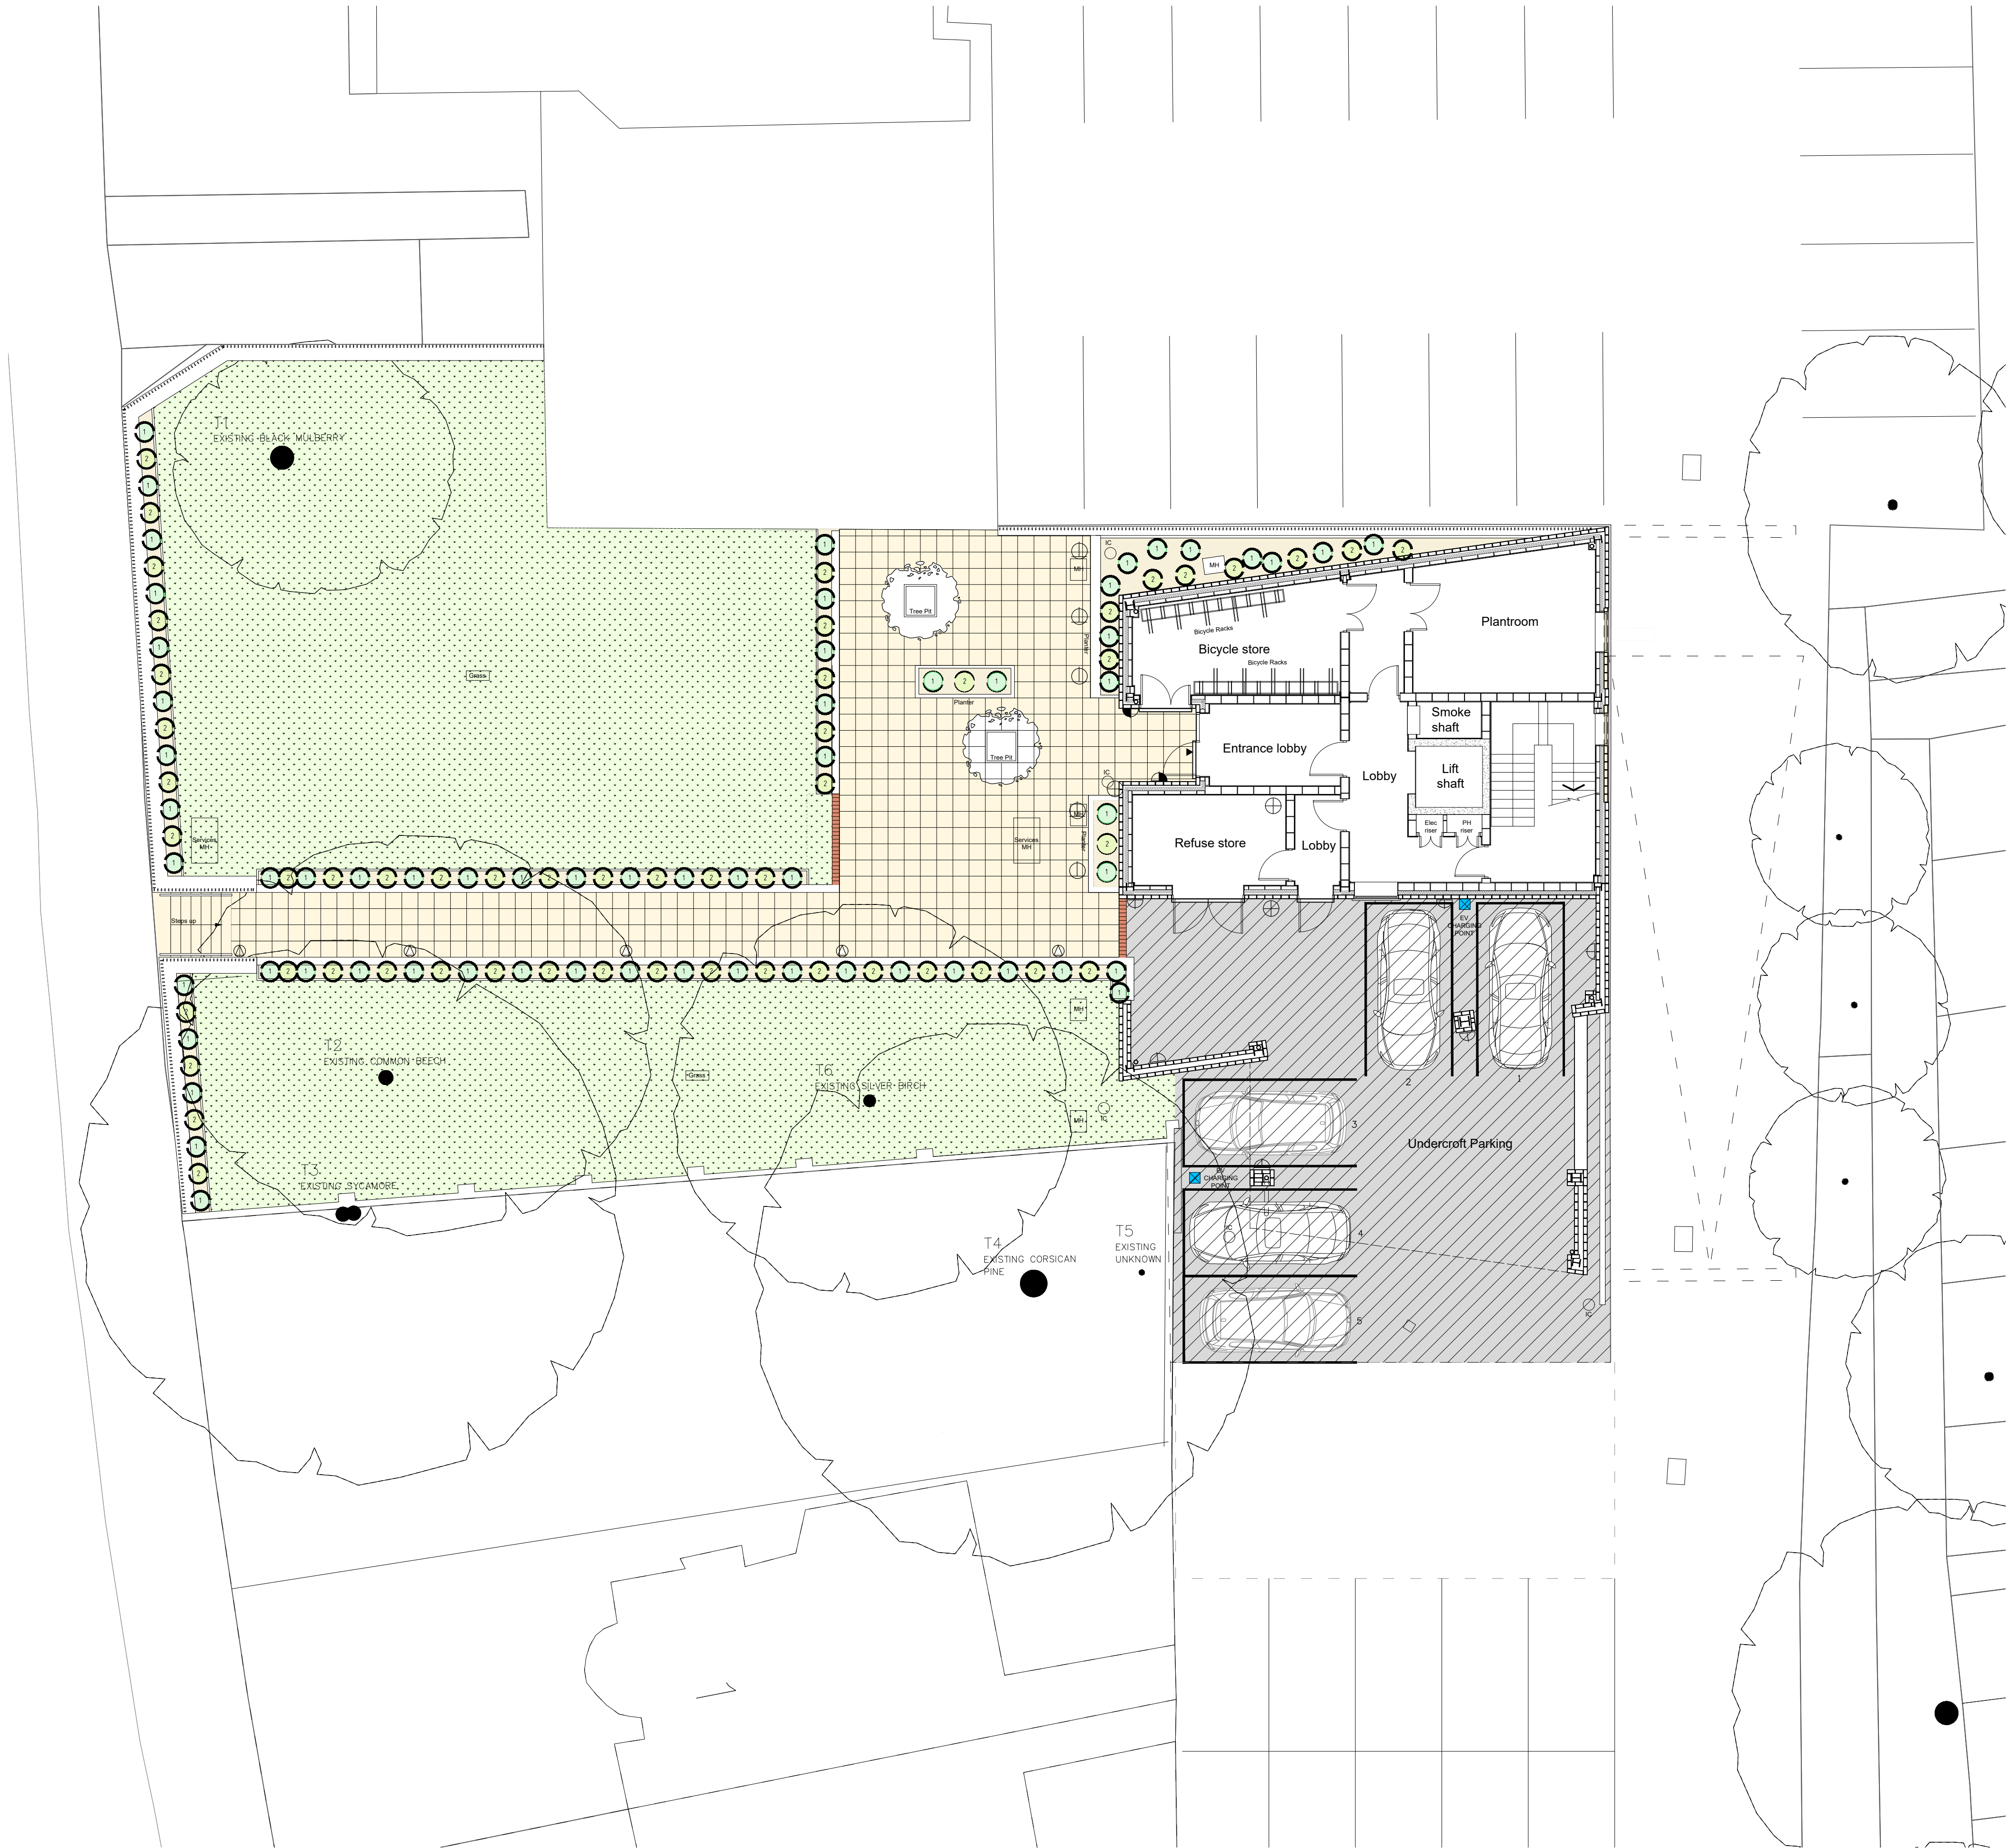


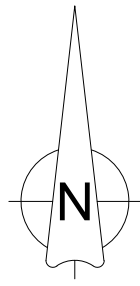

Proposed Landscaping Plan
Scale 1:100

KEY

- Bollard light
- Car Park Wall light
- Wall light
- Low level light
- Water point
- Proposed Rose bushes
- Proposed Lavender planting
- Edging Kerb
- Aco channel Drainage
- Traffic Grade red/blue brick Pavior (laid flat)
- Grass
- Smooth finish concrete
- 450x450 Marshall Saxon buff concrete paving slabs
- Electric vehicle charging point

0 1000 5000 10000mm
SCALE 1:100

B	12.08.25	KC	DA	JA	ISSUE FOR PLANNING APPROVAL
A	07.01.25	KC	JA	JA	ISSUED FOR INFORMATION
REV	DATE	DRN	CHKD	APPD	DESCRIPTION

DRAWING STATUS
For Approval

BLUEBIRD
DESIGN SERVICES

E: info@bluebirdengineering.co.uk
T: 0118 9583 551
A: 46 London Street, Reading, RG1 4SQ

CLIENT	Eldon Construction Ltd	
PROJECT	Mulberry House Reading	
TITLE	Proposed landscaping Plan	
DRAWN	GS	SCALE 1:100 @ A1
DATE	Jan 2025	
DRG NO	A-6000	REV B

© BLUEBIRD ENGINEERING LTD 2022