



Do not scale from drawing (apart from the planning department). All dimensions/levels must be checked on site by a contractor/third party prior to commencement. Any discrepancies must be reported to us in writing before proceeding. All works are copyright protected and must not be copied or transmitted without our prior written permission. Copyright infringements shall be legally enforced and pursued. Works should not commence before a Planning/Building Control approval is received. Client bears full responsibility for any resulting alterations due to commencement of works prior to an approval.

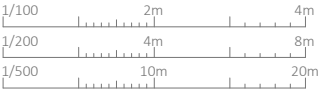

Date	Rev.	Details
28/06/25	A	Sheffield cycle stand

102

104

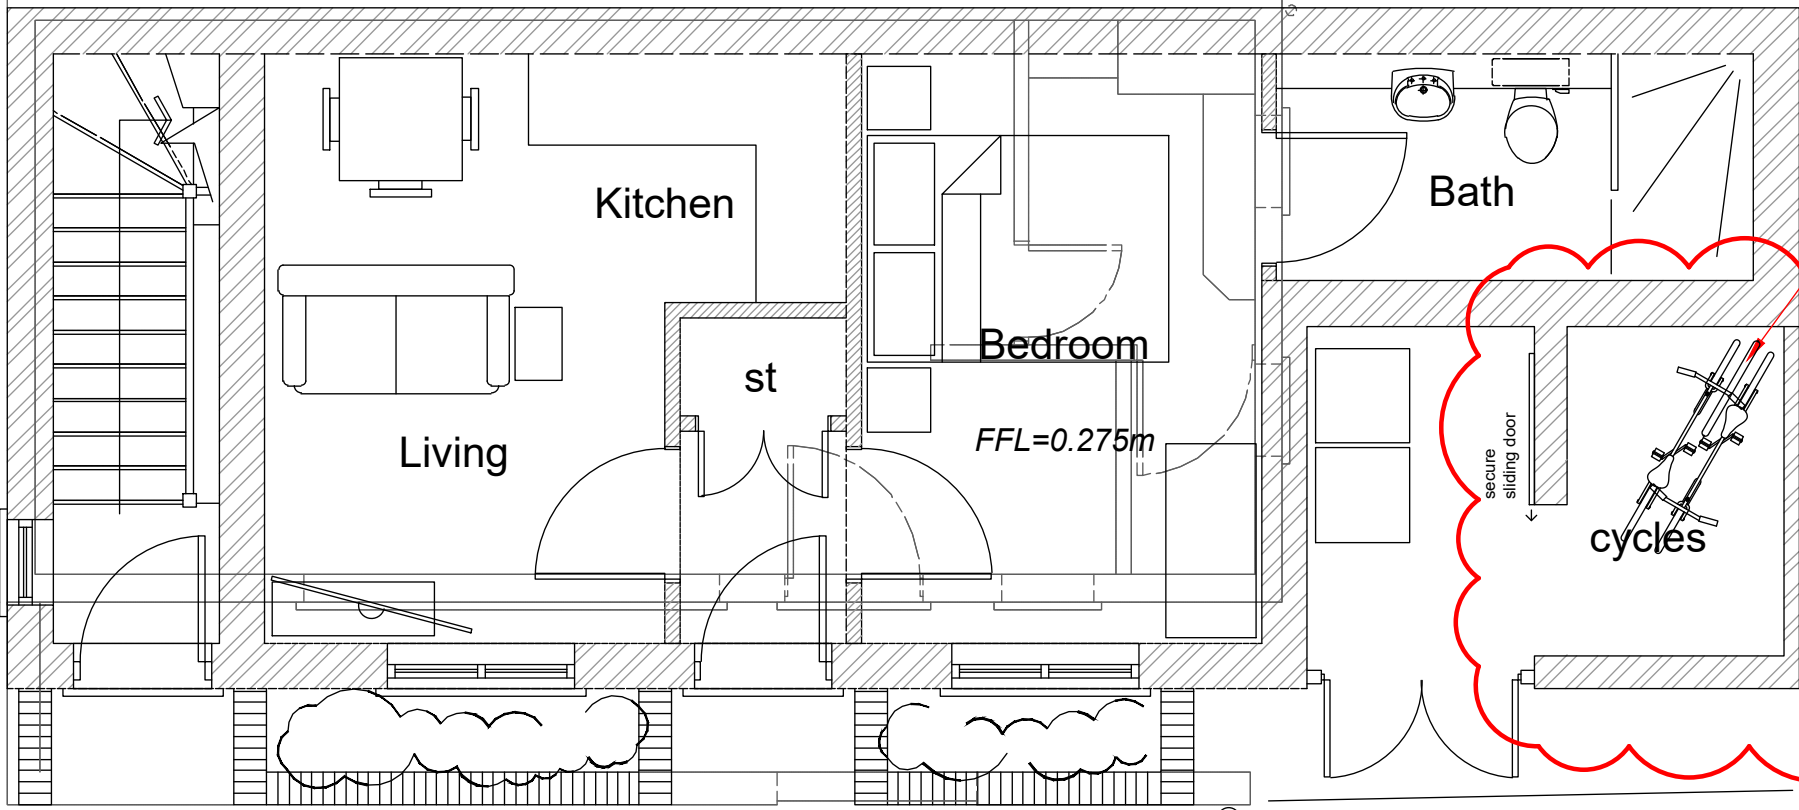

2x Sheffield Cycle Stand horizontal cycle storage within a secure sheltered space

Proposed Planting Proposed Planting

PROJECT	Secure Cycle Storage	DATE	04/2025
ADDRESS	1A Eaton Place, Reading RG1 7LP	PAPER	A3
DRAWING	Proposed GA	PAGE	01
REV	A	SCALE	1/100

BLUEPRINT
VISTA +
ARCHITECTURE

Unit 1 Cowley Mill Trading Estate
Longbridge Way, Uxbridge
UB8 2YG

T +44 (0) 7973 663 706
E info@blueprintvista.co.uk
W www.blueprintvista.co.uk


Architecture + Interiors + Planning + Engineering



The Workplace Depot

Sheffield Bicycle Stand:

Secure Galvanised Steel Bike Rack – Weatherproof & Tamper-Resistant Cycle Parking

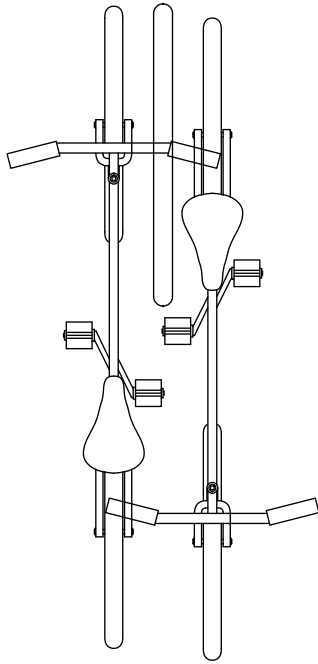

- Tamper proof caps also available separately to deter theft
- Footplate measures H140mm x W60mm (13mm holes)
- Sub-surface stands are to be installed 350mm below ground
- Keep bicycles secure with space saving stands
- Manufactured from 50mm diameter mild steel tube
- Triplex anti-corrosion surface treatment guarantees your stands for 25 years
- Alternative anti-corrosion surface treatment, hot-dipped galvanising and epoxy powder coating, also available to respective ISO and BS EN standards – call or email for a free no-obligation price
- Non-coloured stands supplied galvanised as standard and guaranteed for 25 years
- Available in a choice of standard RAL colours
- Each stand can accommodate two cycles, one on each side
- Steel structure, treated with market-leading Triplex multi-layer powder coating to ISO 12944
- Non-coloured steel structure, hot-dipped galvanised to ISO 1461:2009
- Available sub-surface or surface-mounted



Do not scale from drawing (apart from the planning department). All dimensions/levels must be checked on site by a contractor/third party prior to commencement. Any discrepancies must be reported to us in writing before proceeding. All works are copyright protected and must not be copied or transmitted without our prior written permission. Copyright infringements shall be legally enforced and pursued. Works should not commence before a Planning/Building Control approval is received. Client bears full responsibility for any resulting alterations due to commencement of works prior to an approval.



Date	Rev.	Details
28/06/25	A	Sheffield cycle stand

PROJECT	Secure Cycle Storage		
ADDRESS	1A Eaton Place, Reading RG1 7LP		
DRAWING	Proposed Details		DATE 04/2025
REV A	SCALE 1/20	PAGE 02	PAPER A3
BLUEPRINT VISTA + ARCHITECTURE		Unit 1 Cowley Mill Trading Estate Longbridge Way, Uxbridge UB8 2YG	
		T	+44 (0) 7973 663 706
		E	info@blueprintvista.co.uk
		W	www.blueprintvista.co.uk
Architecture + Interiors + Planning + Engineering			