
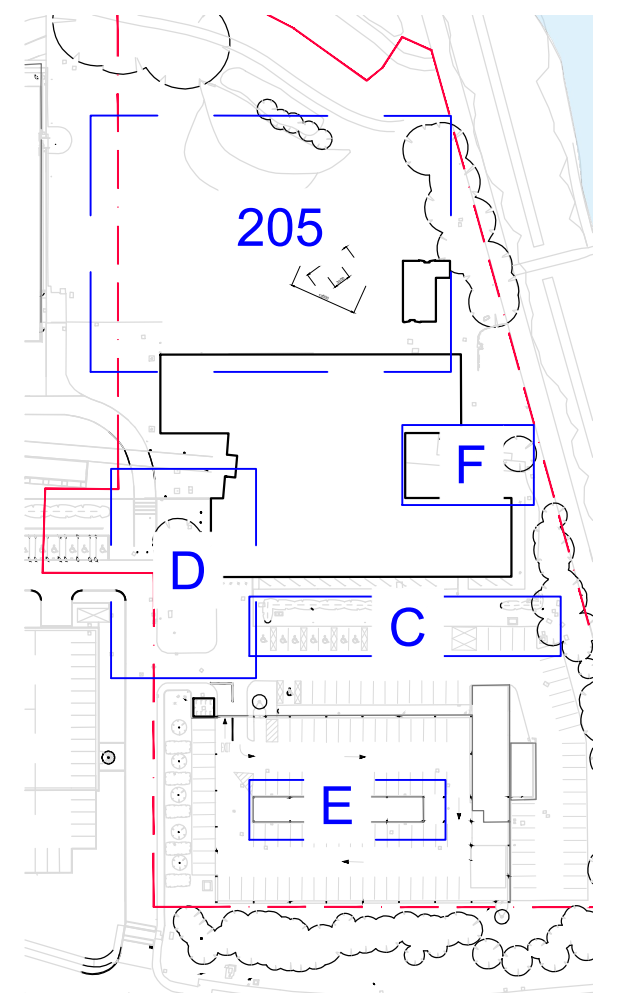
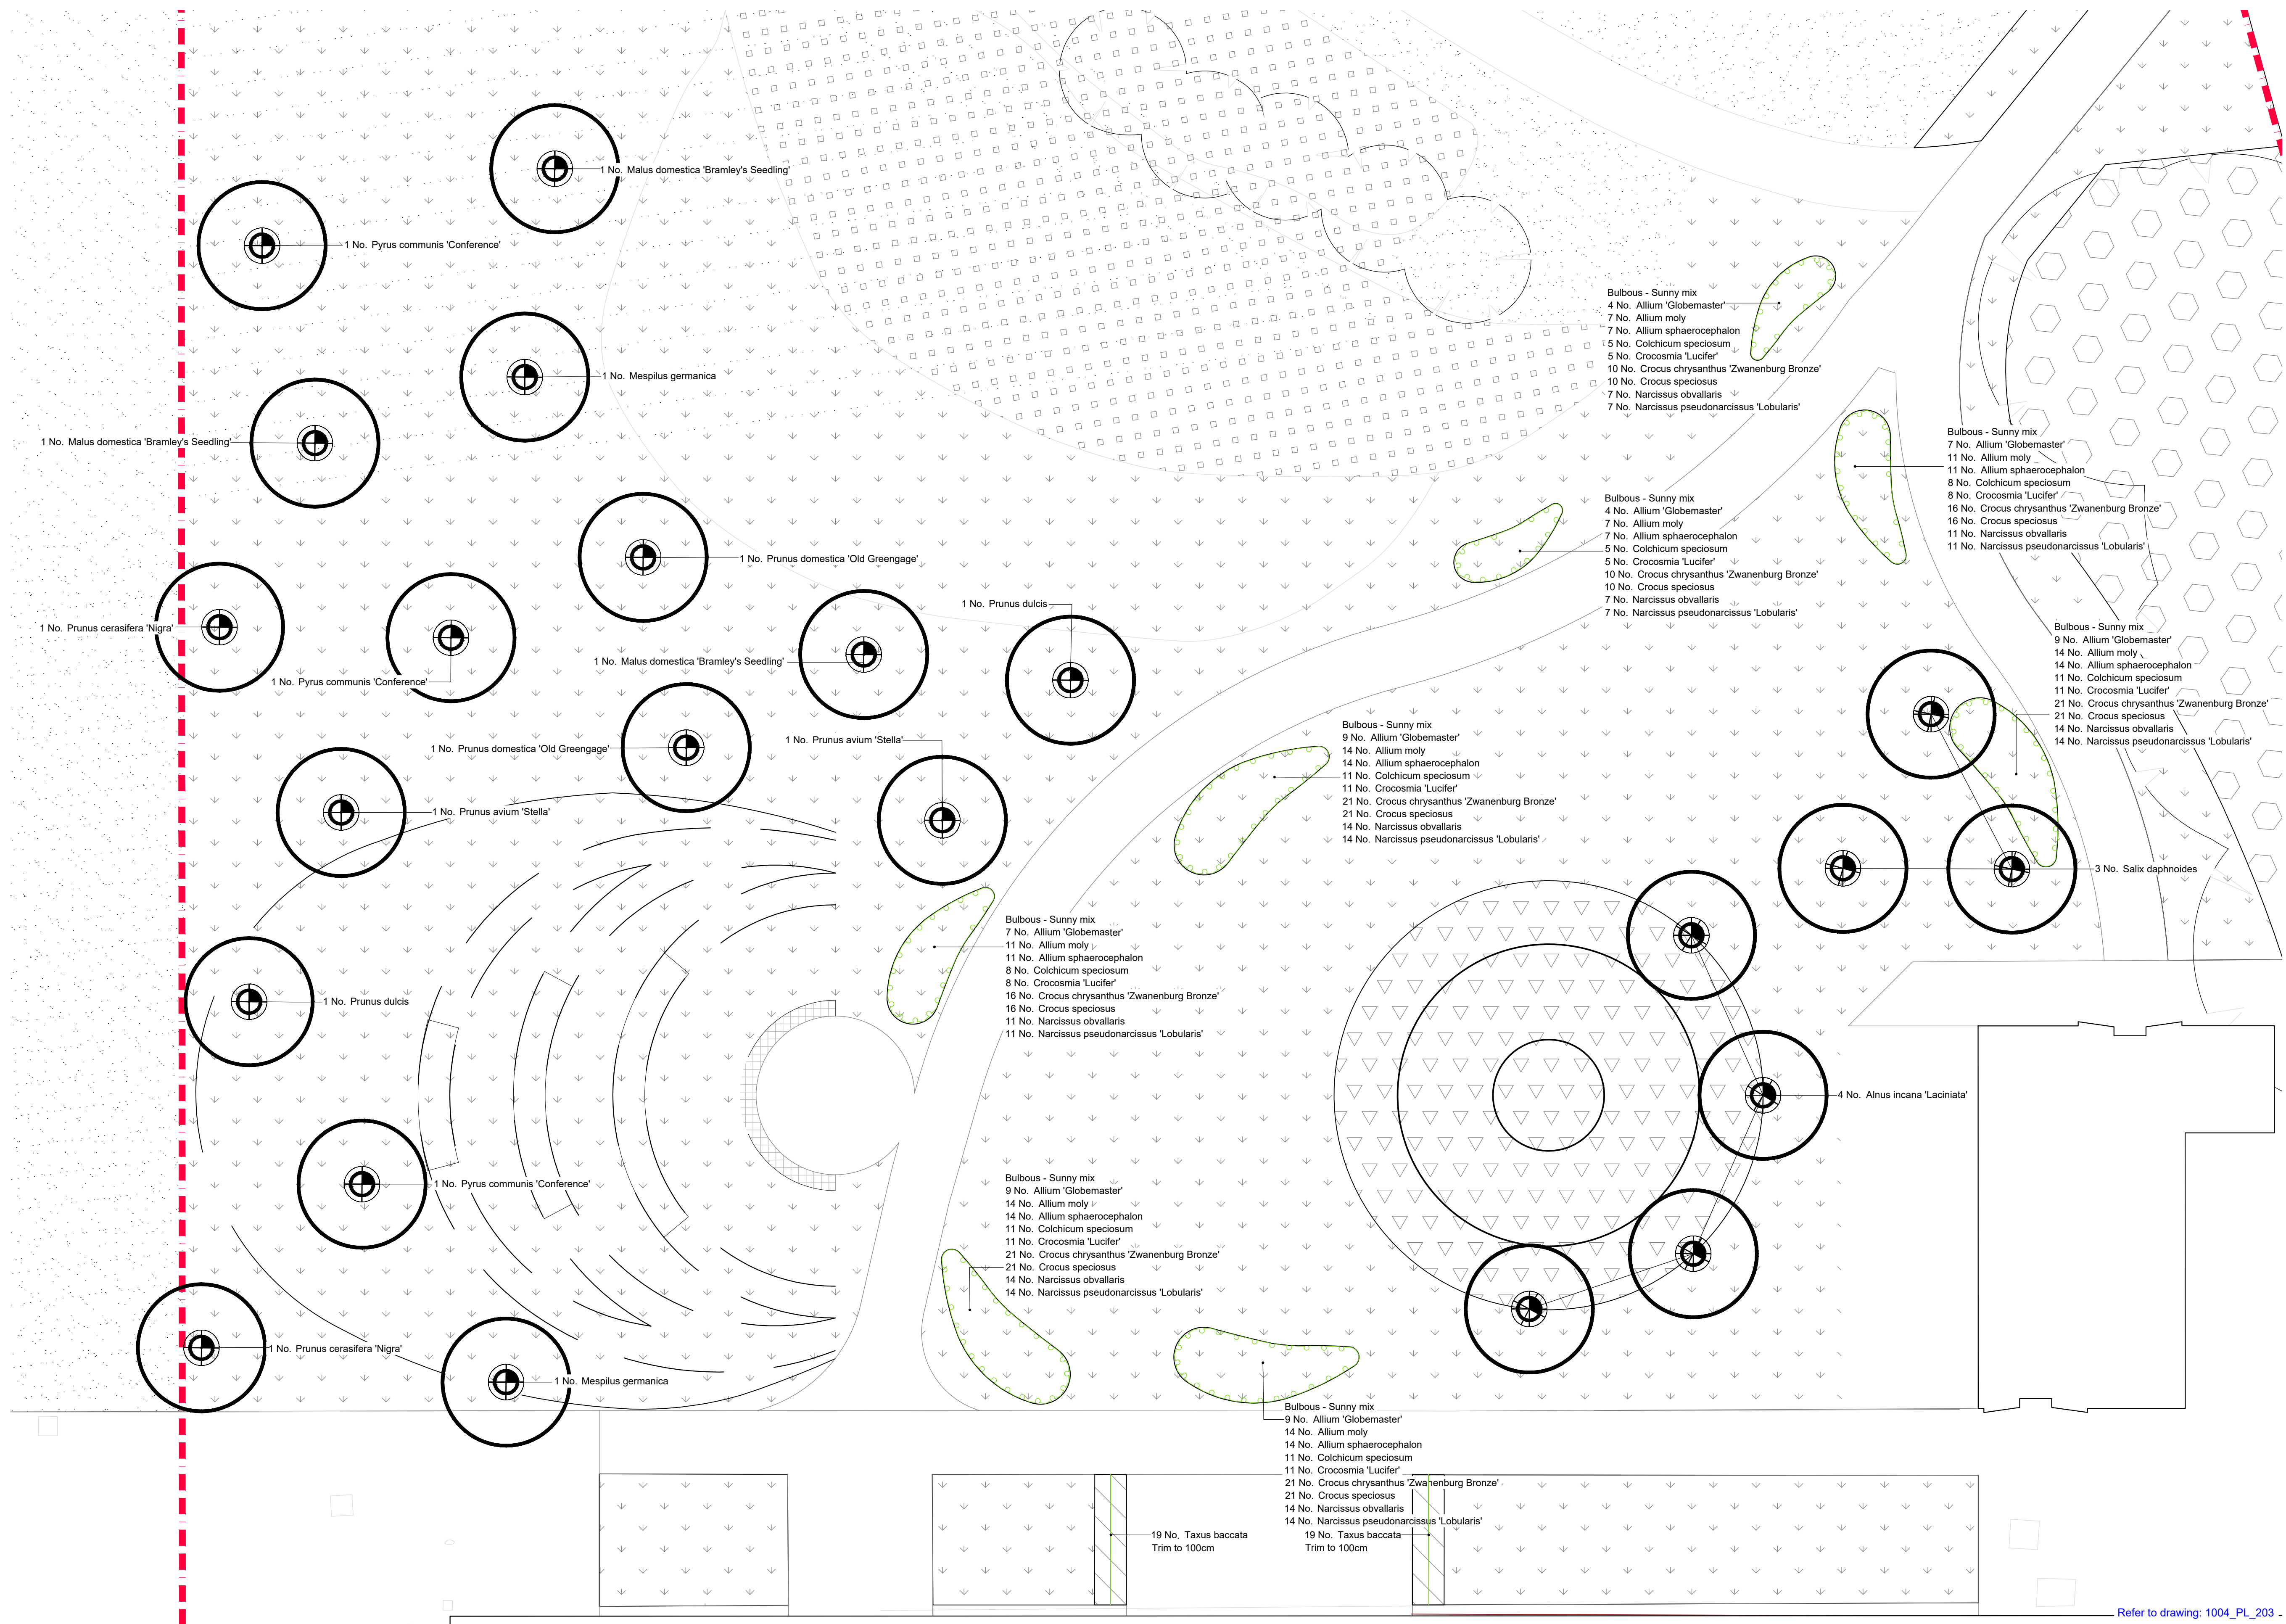


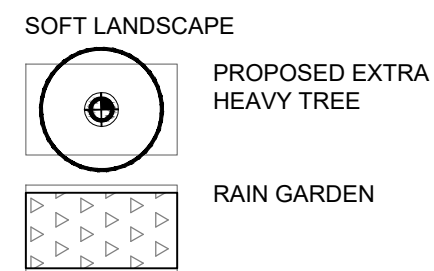

Navigation map
Scale: 1:1500

DO NOT SCALE FROM DRAWING

Drawing Information	SIGNIFICANT HEALTH, SAFETY & ENVIRONMENTAL INFORMATION RELATING TO CDM	No.	Revision	date	by	checked	NOTE: Tree and bulb schedule refer to 1004_PL_204.
Copyright of Place Design Ltd. 2024	HEALTH:	T00	First issue	09.01.25	CHC	GH	
All Rights Reserved							
PLEASE NOTE: Figured dimensions take precedent over scale, do not scale from drawings.	SAFETY:						
Inform Place Design Ltd of any discrepancies before works commence on site.	ENVIRONMENTAL:						
All dimensions to be checked on site							
	IT IS ASSUMED ALL WORKS WILL BE CARRIED OUT BY A COMPETANT CONTRACTOR WORKING, WHERE APPROPRIATE, TO AN AGREED METHOD STATEMENT						

Client

Green Park (Reading) No.1 Limited

Mapletree UK Management Limited
4th Floor - WestWorks
White City Place
195 Wood Lane
London, W12 7PQ

Project Title

300 Brook Drive

Drawing Title

Tree and bulb plans (2 of 2)

Project Stage

Stage 3+

PLACE DESIGN

16 West Barnes Lane
London, SW20 0BU, UK

+44 208944 1940

Scale 1:100 at A1

date 03/04/24

drawn by CHC

checked by GH

1004_PL_205

T00