


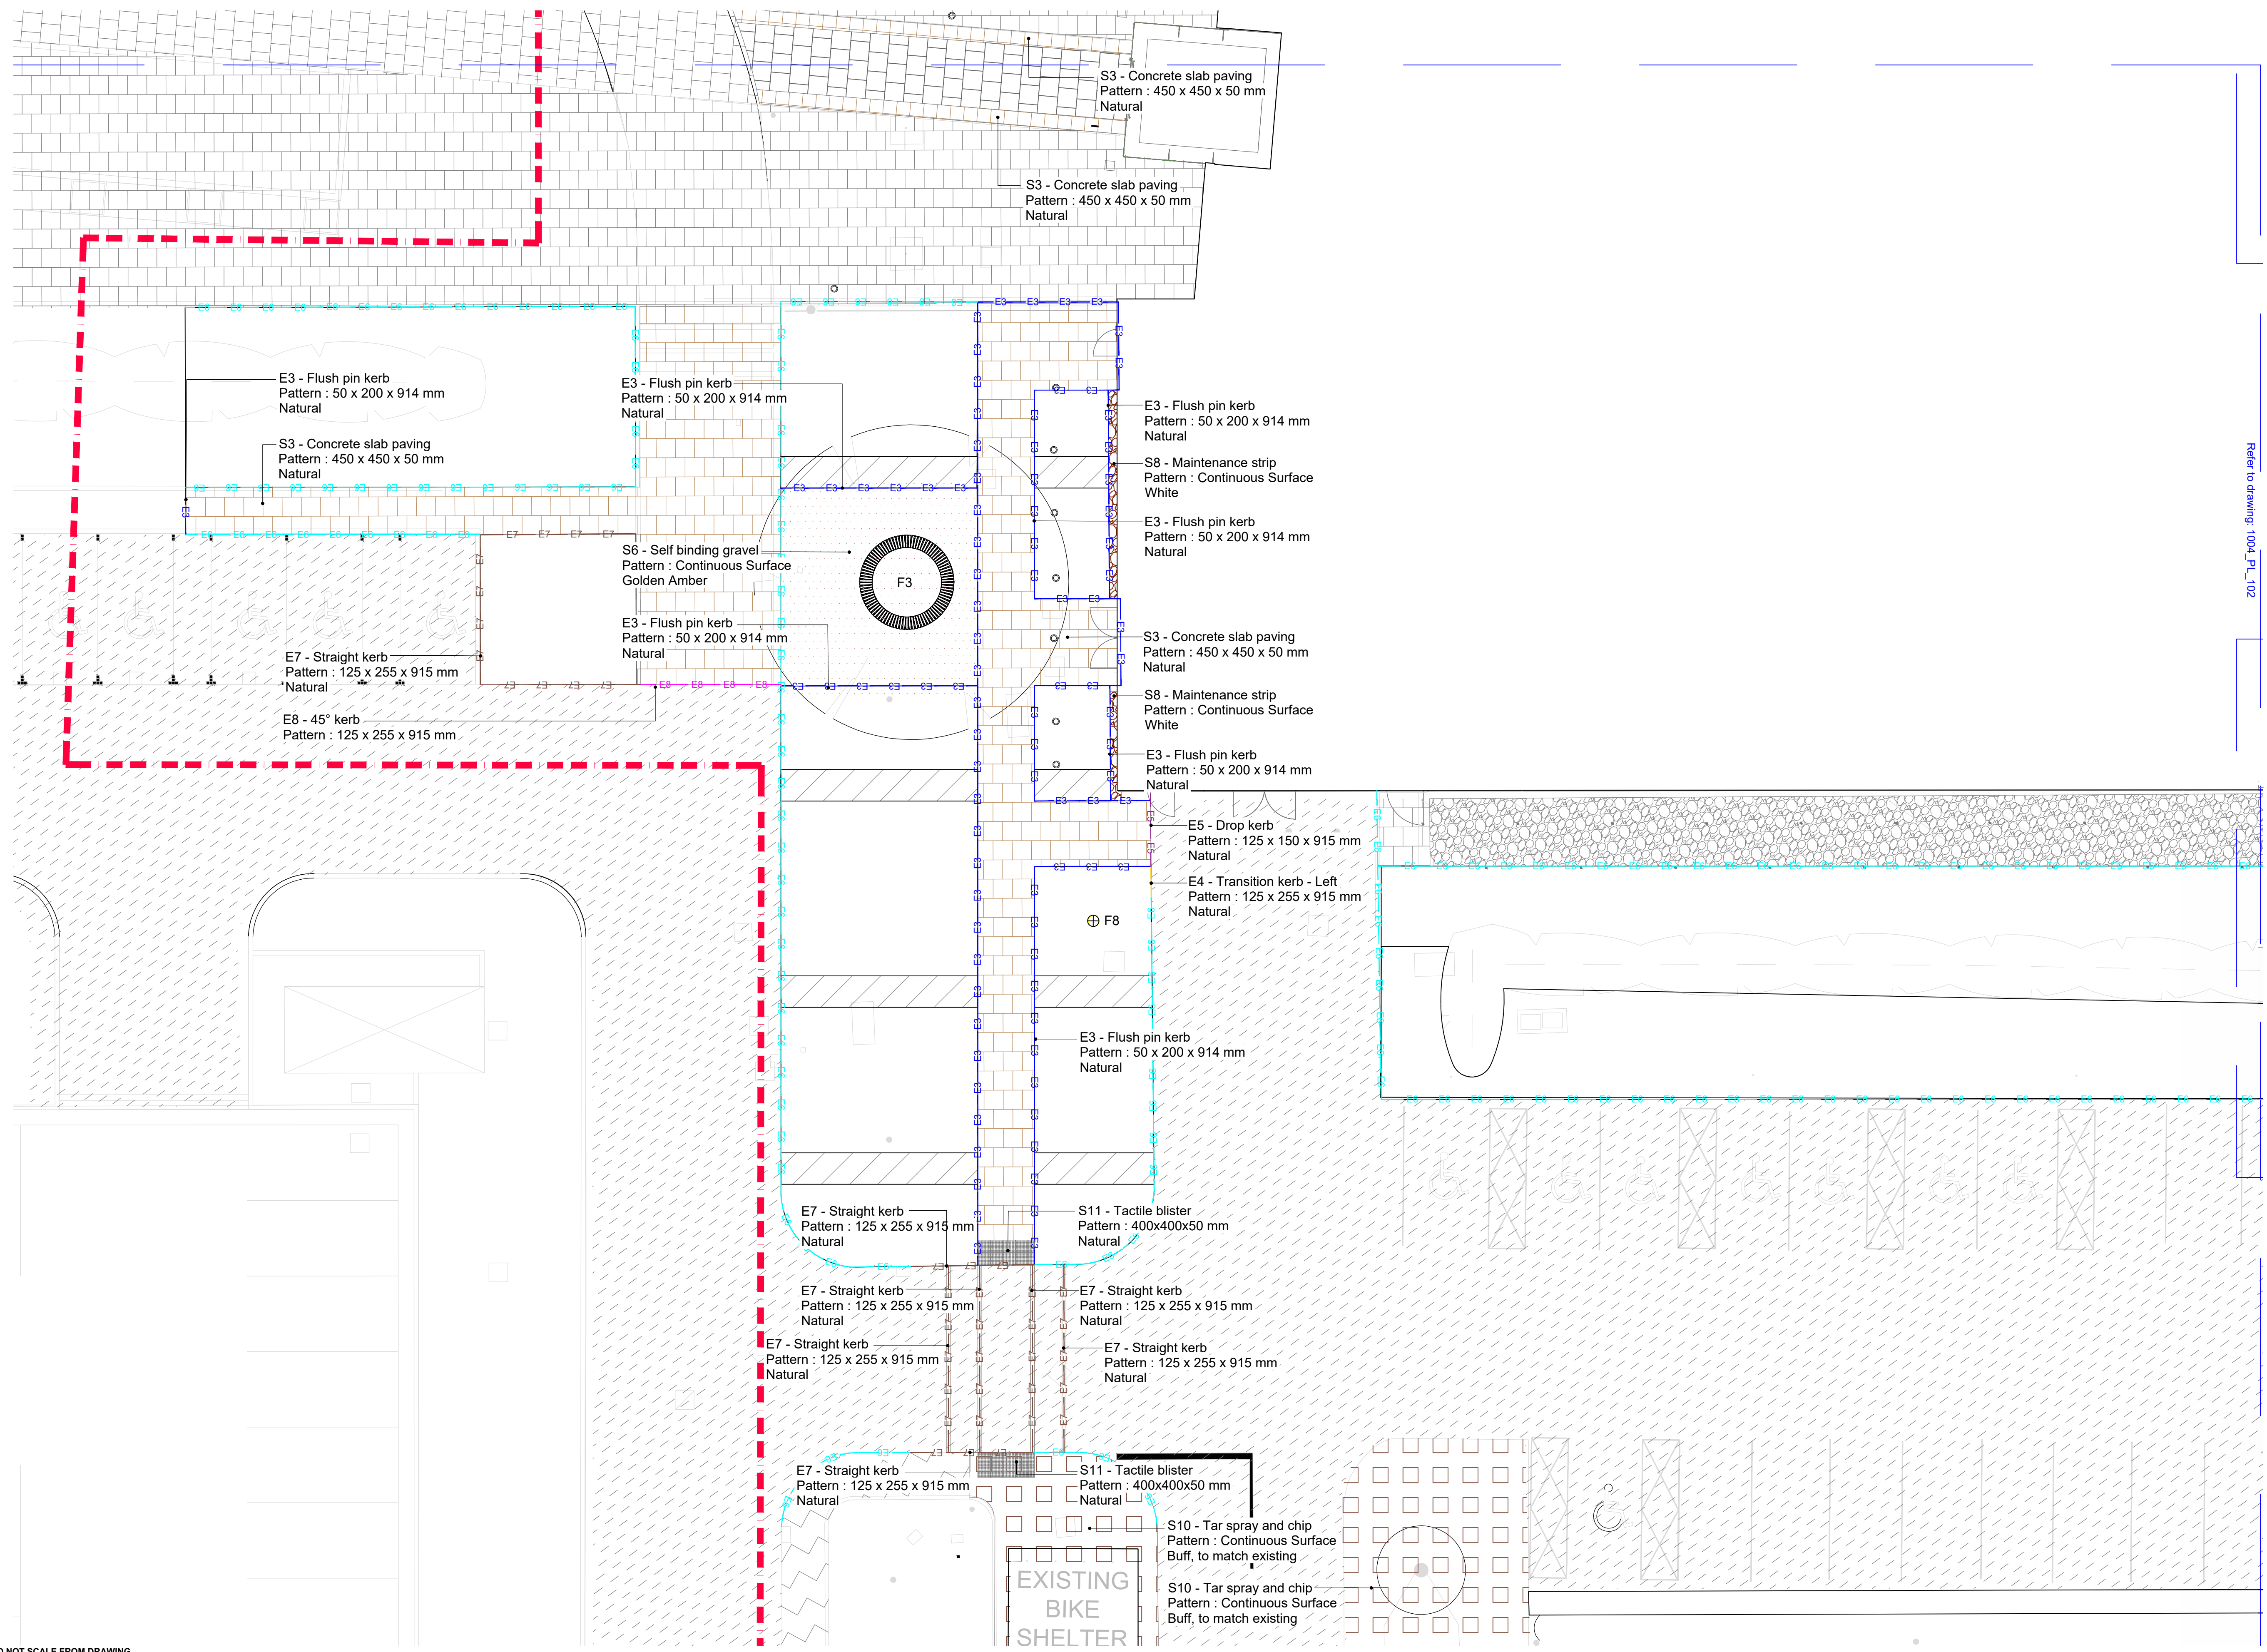


HARD LANDSCAPE

- S1** EXISTING MACADAM
to be retained and made good where required.
- S2** EXISTING CONCRETE SLAB PAVING
to be retained, steam clean and where required slabs replaced to make good.
- S3** CONCRETE SLAB PAVING
450 x 450 x 50 mm, Saxon Paving, Natural, by Marshalls
- S6** SELF BINDING GRAVEL
to match the existing self binding gravel, Breedon Golden amber gravel, by Breedon
- S7** EXISTING PEBBLE MAINTENANCE STRIP
to be retained, clean and made good where required.
- S8** MAINTENANCE STRIP
40-20mm, Aegean White Cobbles & Pebbles, by CED Stone
- S10** TAR SPRAY AND CHIP
Buff, to match existing
- S11** BLISTER TACTILE
400 x 400 x 50 mm, Blister tactile, Standard Natural, by Marshalls
- E3** FLUSH PIN KERB
50 x 200 x 914 mm, Flat top edging, Natural, by Marshalls
- E4** TRANSITION KERB - LEFT & RIGHT
125 x 255 x 915 mm, British standard kerb, Half Battered Kerb, Natural, by Marshalls
- E5** DROP KERB
125 x 150 x 915 mm, British standard kerb, Bullnosed Drop kerb centre, Natural, by Marshalls
- E6** EXISTING KERB
to be retained and made good where required
- E7** STRAIGHT KERB
125 x 255 x 915 mm, British standard kerb, Bullnosed Kerb, Natural, by Marshalls
- E8** 45° SPLAYED STRAIGHT KERB
125 x 255 x 915 mm, British standard kerb, 45° straight Channel, Natural, by Marshalls

Refer to drawing 1004_PL_102

FURNITURE

- F3** CIRCULAR BENCH
(R)1250 x (H)450 mm, x6 Railroad Mid Radius + 25 Left, Inco timber, by Furnitures
- F8** BEE POSTS
3 no. Reuse site won (ø)100-150 mm x (H)1500-2000 mm logs and drill (ø)5-10 mm holes randomly spread on the posts

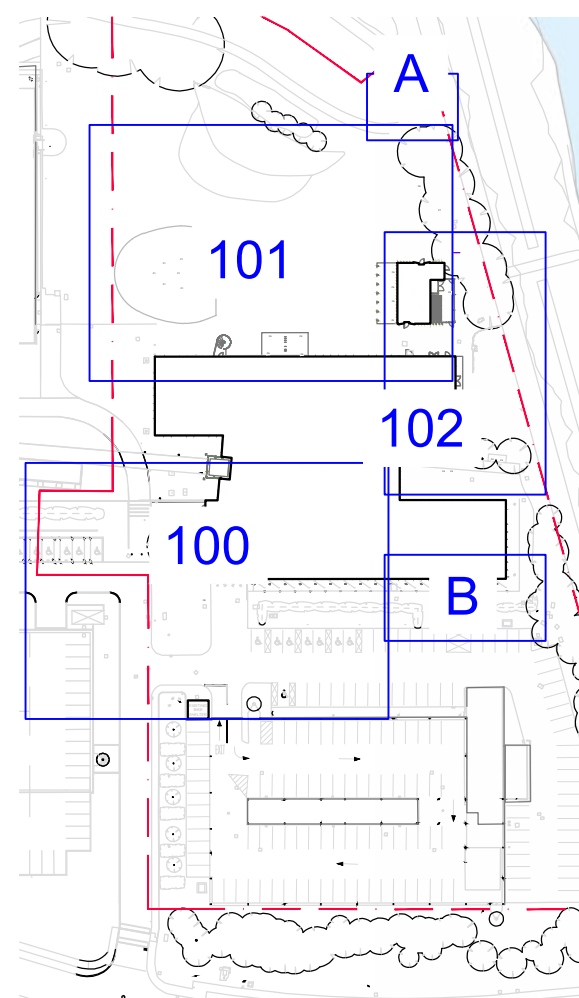100 Navigation map
Scale: 1:1500

DO NOT SCALE FROM DRAWING

Drawing Information Copyright of Place Design Ltd. 2024 All Rights Reserved PLEASE NOTE: Figured dimensions take precedent over scale, do not scale from drawings. Inform Place Design Ltd of any discrepancies before works commence on site. All dimensions to be checked on site	SIGNIFICANT HEALTH, SAFETY & ENVIRONMENTAL INFORMATION RELATING TO CDM HEALTH: SAFETY: ENVIRONMENTAL: IT IS ASSUMED ALL WORKS WILL BE CARRIED OUT BY A COMPETANT CONTRACTOR WORKING, WHERE APPROPRIATE, TO AN AGREED METHOD STATEMENT	No. Revision date by checked T00 First issue 01.01.25 CHC GH T01 Tender issue 19.03.25 CC GH	NOTE: All new external paving is to be designed by the Contractor to meet the loads that would be exerted by the use of the following client equipment, including maximum number of batteries where applicable, and fully laden with driver/passengers, plus an allowance of an additional 20%: a) Gene S-85 XC self-propelled telescopic boom b) Yamaha VIREO electric golf buggy c) Cushman Shuttle 8 electric golf buggy d) E-Z-GO 2000 HXV Shuttle 2+ electric golf buggy The Contractor is to inspect the client's equipment on site and procure all necessary data from the manufacturers (including required third-party batteries where applicable) to establish maximum loads.

Client
Green Park (Reading) No.1 Limited

Mapletree UK Management Limited
4th Floor - WestWorks
White City Place
195 Wood Lane
London, W12 7PQ

Project Title
300 Brook Drive

Drawing Title
Hardwork plans (1 of 3)

Project Stage
Stage 3+

PLACE DESIGN

16 West Barnes Lane
London, SW20 0BU, UK
+44 208944 1940

scale 1:100 at A1 date 06/02/24 dw by CHC ch by GH
1004_PL_100 T01