
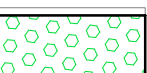
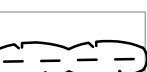
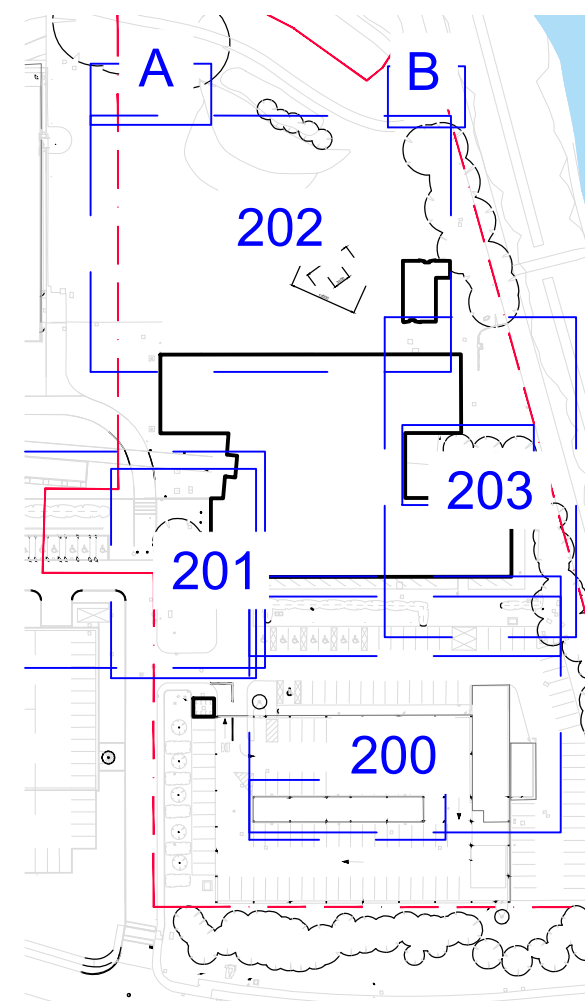
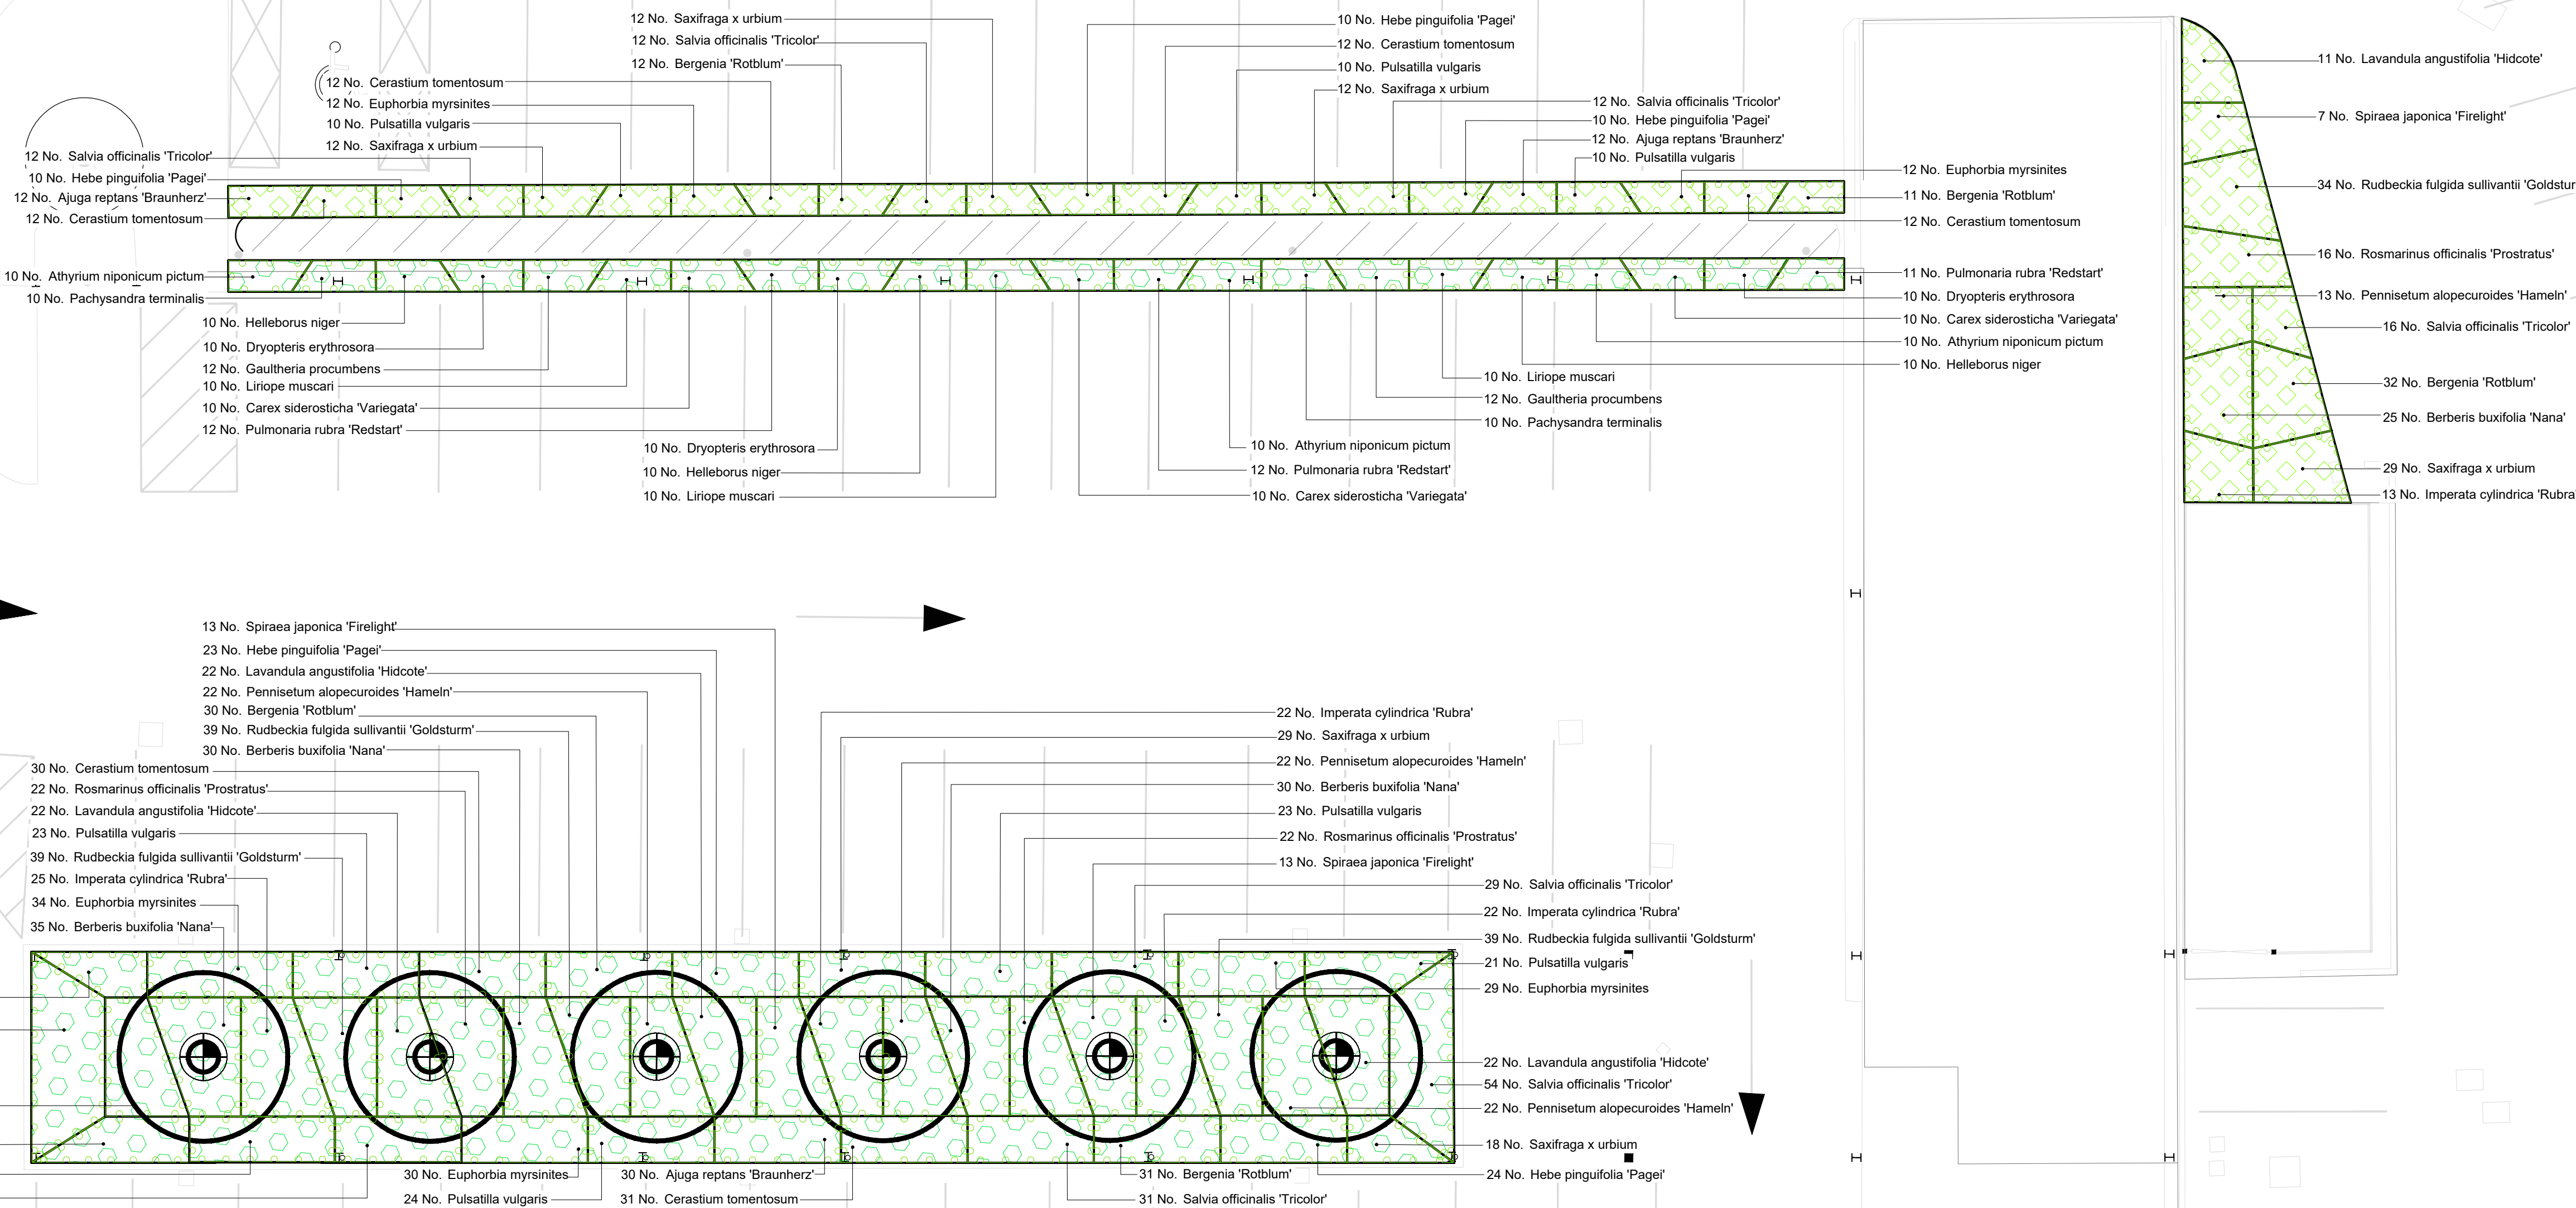


Refer to drawing: 1004_PL_201

Refer to drawing: 1004_PL_203

- SOFT LANDSCAPE**
-  EXISTING HERBACEOUS BED to be retained
 -  EXISTING SHRUBS/GROUNDCOVER to be retained
 -  PROPOSED GROUNDCOVER
 -  EXISTING HEDGE to be retained

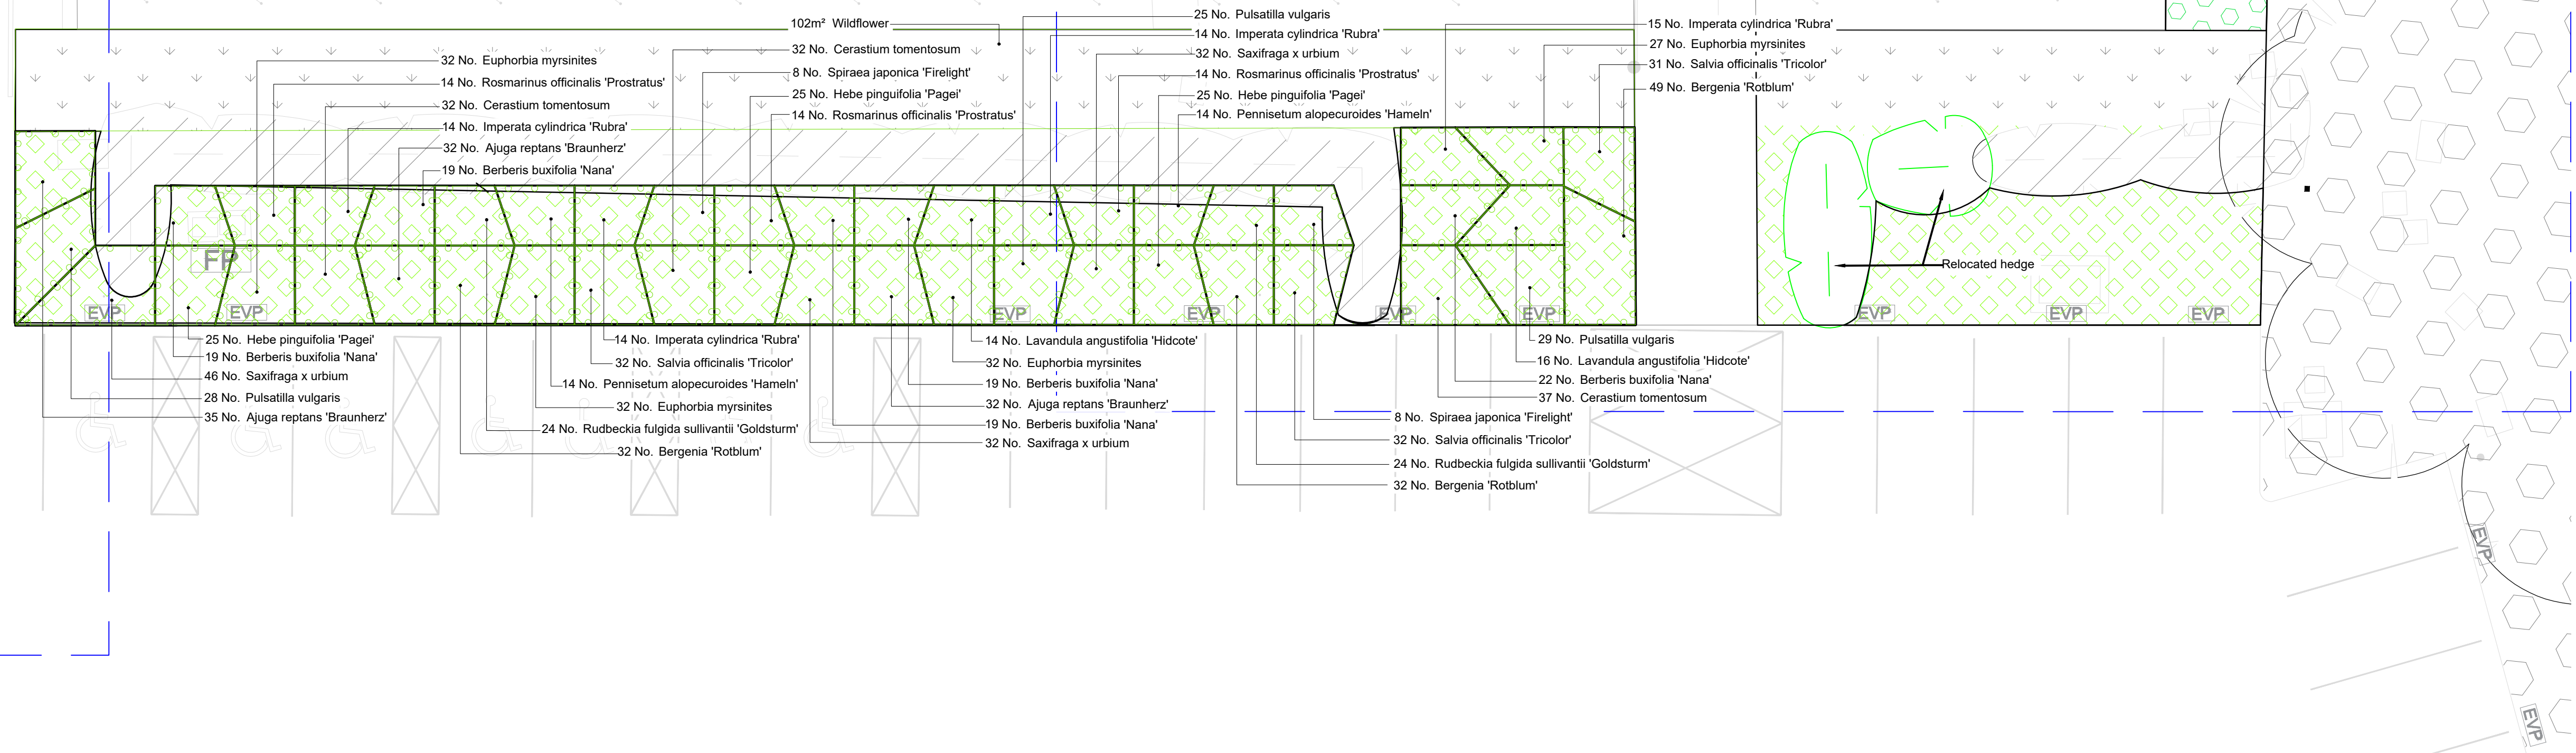

DO NOT SCALE FROM DRAWING

Drawing Information
Copyright of Place Design Ltd. 2024
All Rights Reserved

PLEASE NOTE: Figured dimensions take precedent over scale, do not scale from drawings.
Inform Place Design Ltd of any discrepancies before works commence on site.
All dimensions to be checked on site

SIGNIFICANT HEALTH, SAFETY & ENVIRONMENTAL INFORMATION RELATING TO CDM

HEALTH:

SAFETY:

ENVIRONMENTAL:

IT IS ASSUMED ALL WORKS WILL BE CARRIED OUT BY A COMPETENT CONTRACTOR WORKING, WHERE APPROPRIATE, TO AN AGREED METHOD STATEMENT

No. Revision date by checked

T00. First Issue 09.01.25 CHC GH

NOTE:

Softwork schedule refer to 1004_PL_201.

Client

Green Park (Reading) No.1 Limited

Mapletree UK Management Limited
4th Floor - WestWorks
White City Place
155 Wood Lane
London, W12 7PQ

Project Title

300 Brook Drive

Drawing Title

Softwork plans (1 of 4)

Project Stage

Stage 3+

**PLACE
DESIGN**

scale 1:100 at A1

1004_PL_200

date 03/04/24

drawn by CHC checked by GH

rev no. T00

Place Design
16 West Barnes Lane
London, SW20 0BU, UK
+44 208944 1940