


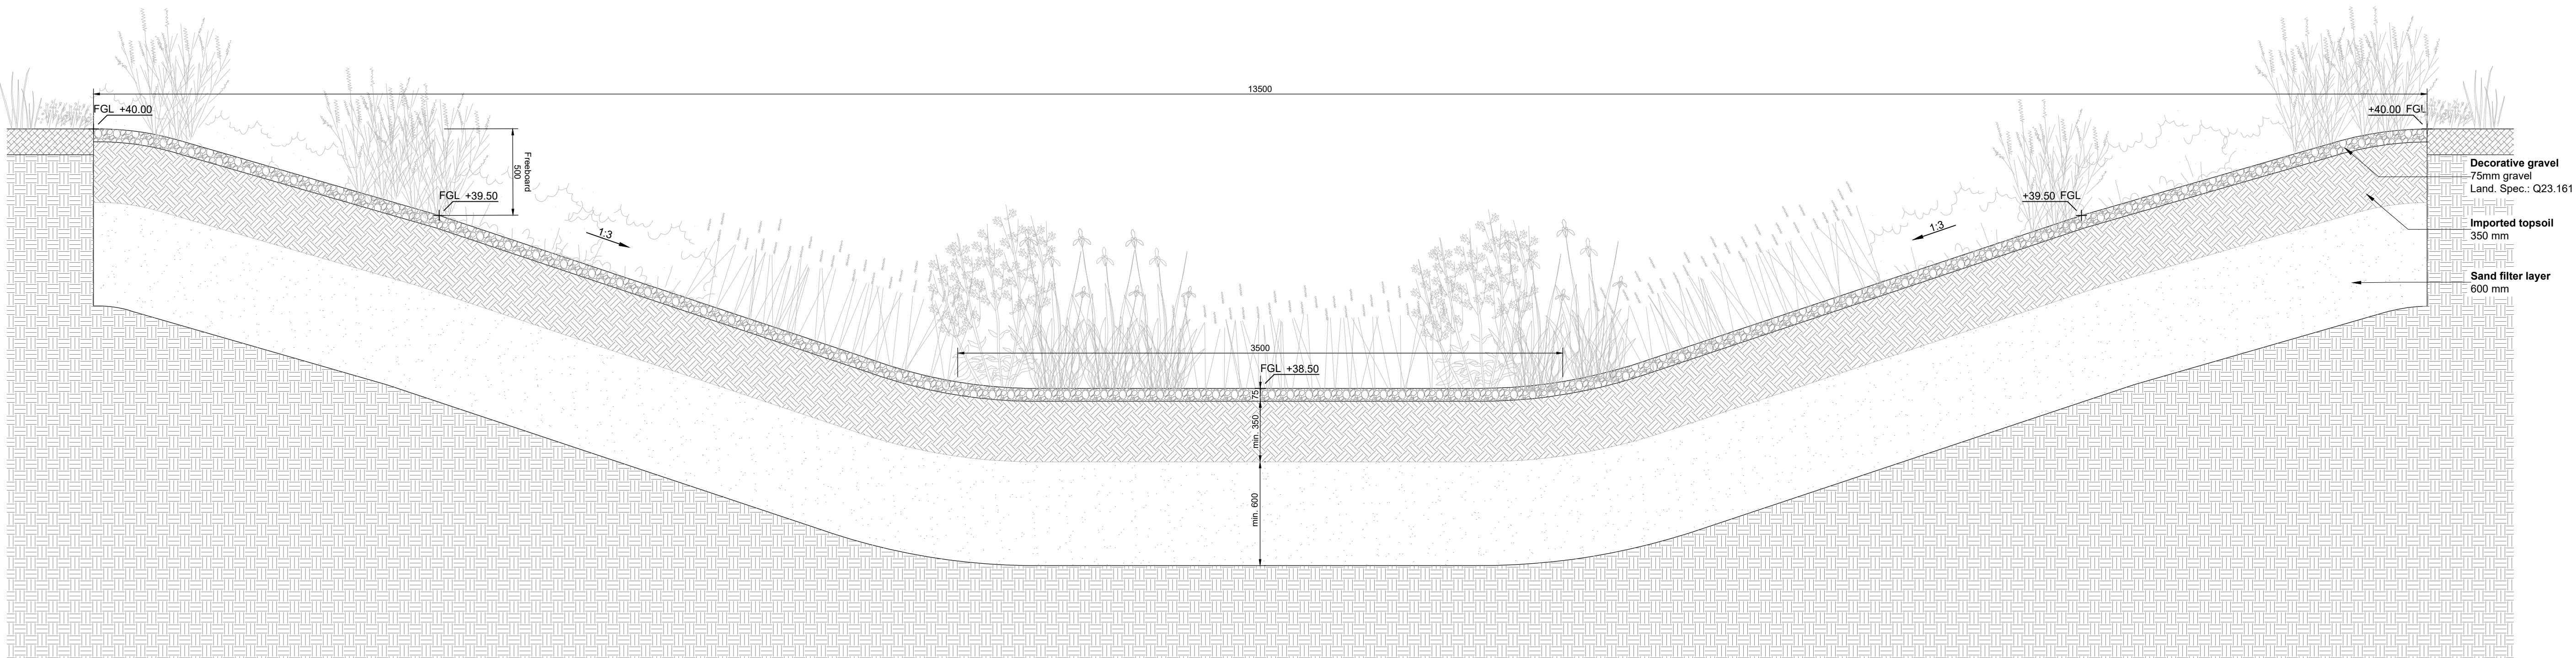

1 Typical rain garden detail
Scale: 1:20

DO NOT SCALE FROM DRAWING

Drawing Information Copyright of Place Design Ltd. 2024 All Rights Reserved	SIGNIFICANT HEALTH, SAFETY & ENVIRONMENTAL INFORMATION RELATING TO CDM
HEALTH:	No. Revision date by checked
SAFETY:	T00. First issue. 09/01/25 CHC GH
ENVIRONMENTAL:	
IT IS ASSUMED ALL WORKS WILL BE CARRIED OUT BY A COMPETANT CONTRACTOR WORKING, WHERE APPROPRIATE, TO AN AGREED METHOD STATEMENT	

No. Revision date by checked
T00. First issue. 09/01/25 CHC GH

Client
Green Park (Reading) No.1 Limited
Maplefree UK Management Limited
4th Floor - WestWorks
White City Place
155 Wood Lane
London, W12 7PQ

Project Title
300 Brook Drive
Drawing Title
Typical rain garden/scrape detail
Project Stage
Stage 3+

PLACE
DESIGN

scale 1:20 at A1 date 26.02.24 draw by CHC ch by GH
1004_DT_450

Place Design Ltd
16 West Barnes Lane
London, SW20 0BU, UK
+44 208944 1940

rev no. T00