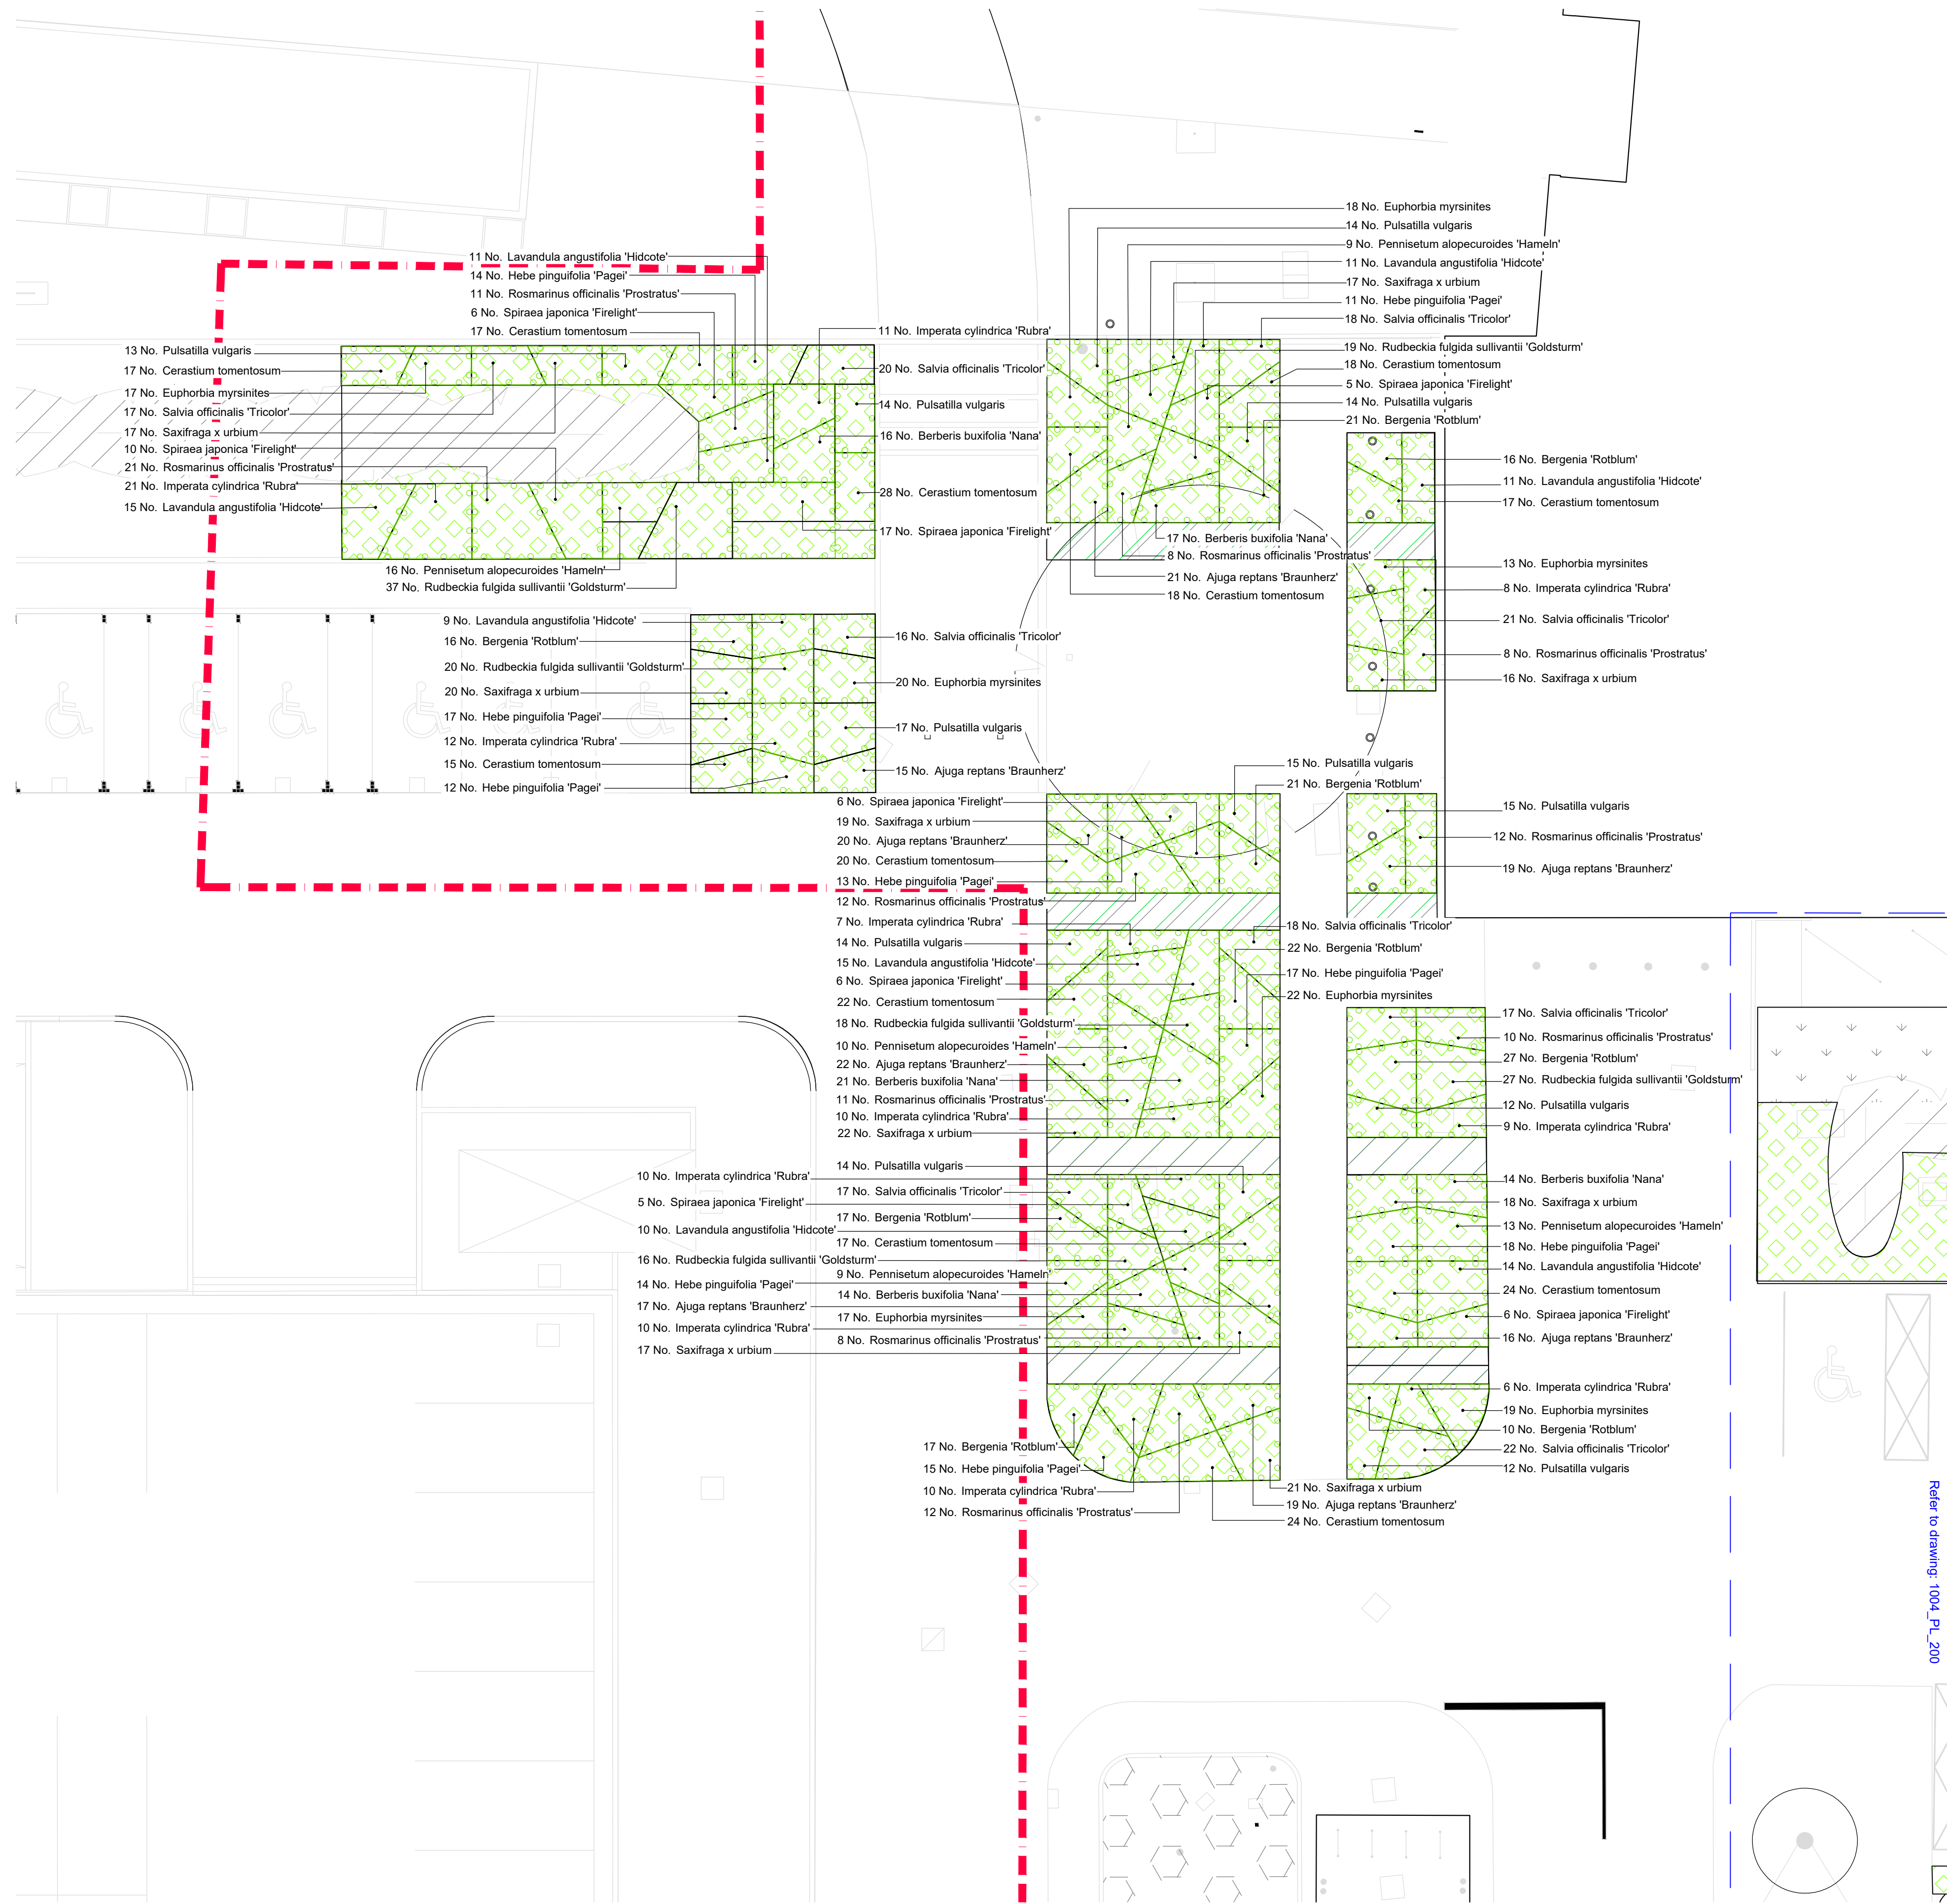




Softwork Schedule

Number	Species	Height	Pot Size	Specification	Density
300 -	Berberis buxifolia 'Nana'	20-30cm	3L	Bushy: 4 brks: C	7/m ²
367 -	Gaultheria procumbens		2L	Several Shoots: 10 brks: C	9/m ²
331 -	Hebe pinguifolia 'Pagei'		3L	Bushy: 5 brks: C	7/m ²
217 -	Lavandula angustifolia 'Hidcote'	20-30cm	5L	Bushy: 7 brks: C	5/m ²
259 -	Pachysandra terminalis		3L	Several Shoots: 9 brks: C	7/m ²
229 -	Rosmarinus officinalis 'Prostratus'		5L	Bushy: 6 brks: C	5/m ²
131 -	Spiraea japonica 'Firelight'	40-60cm	10L	Bushy: 9 brks: C	3/m ²

Herbaceous

Number	Species	Pot Size	Specification	Density
390 -	Ajuga reptans 'Braunherz'	2L	Full Pot: C	9/m ²
66 -	Aster x frikartii 'Mönch'	2L	Full Pot: C	9/m ²
66 -	Astilbe 'Irlicht'	2L	Full Pot: C	9/m ²
66 -	Astrantia major 'Hadsphen Blood'	2L	Full Pot: C	9/m ²
428 -	Bergenia 'Rotblum'	2L	Full Pot: C	9/m ²
500 -	Cerastium tomentosum	2L	Full Pot: C	9/m ²
390 -	Euphorbia myrsinites	2L	Full Pot: C	9/m ²
66 -	Geranium x cantabrigiense 'Biokovo'	2L	Full Pot: C	9/m ²
248 -	Hebeborus niger	3L	Full Pot: C	7/m ²
66 -	Hosta 'Halcyon'	2L	Full Pot: 1 or 2 Buds: C	9/m ²
66 -	Mentha x gracilis 'Variegata'	2L	Full Pot: C	9/m ²
66 -	Persicaria bistorta 'Superba'	2L	Full Pot: C	9/m ²
353 -	Pulmonaria rubra 'Redstart'	2L	Full Pot: C	9/m ²
392 -	Pulsatilla vulgaris	2L	Full Pot: C	7/m ²
336 -	Rudbeckia fulgida sullivanii 'Goldsturm'	2L	Full Pot: C	9/m ²
478 -	Salvia officinalis 'Tricolor'	2L	Full Pot: C	9/m ²
463 -	Saxifraga x urbium	2L	Full Pot: C	9/m ²

Grasses

Number of Plants	Species	Pot Size	Specification	Density
38 -	Acorus gramineus 'Ogon'	5L	Full Pot: C	5/m ²
308 -	Carex siderosticha 'Variegata'	3L	Full Pot: C	7/m ²
253 -	Imperata cylindrica 'Rubra'	5L	Full Pot: C	5/m ²
52 -	Juncus acutiflorus	3L	Full Pot: Sept to April planting: British Native-origin: C	7/m ²
66 -	Juncus effusus	2L	Full Pot: Sept to April planting: British Native-origin: C	9/m ²
323 -	Liriope muscari	3L	Full Pot: C	7/m ²
178 -	Pennisetum alopecuroides 'Hamel'	5L	Full Pot: C	5/m ²

Marginal / Aquatics

Number	Species	Pot Size	Specification	Density
176 -	Carex acutiformis	1L	Full Pot: Sept to April planting: British Native-origin: C	11/m ²
72 -	Eupatorium purpureum	2L	Full Pot: C	9/m ²
72 -	Iris ensata	1.5-2L	Full Pot: C	9/m ²
72 -	Iris pseudacorus 'Variegata'	1.5-2L	Full Pot: C	9/m ²
72 -	Juncus conglomeratus	1L	Full Pot: Sept to April planting: British Native-origin: C	9/m ²
72 -	Juncus inflexus	1L	Full Pot: Sept to April planting: British Native-origin: C	9/m ²
72 -	Lythrum salicaria 'Feuerkerze'	2L	Full Pot: C	9/m ²
72 -	Mentha aquatica	1.5-2L	Full Pot: C	9/m ²

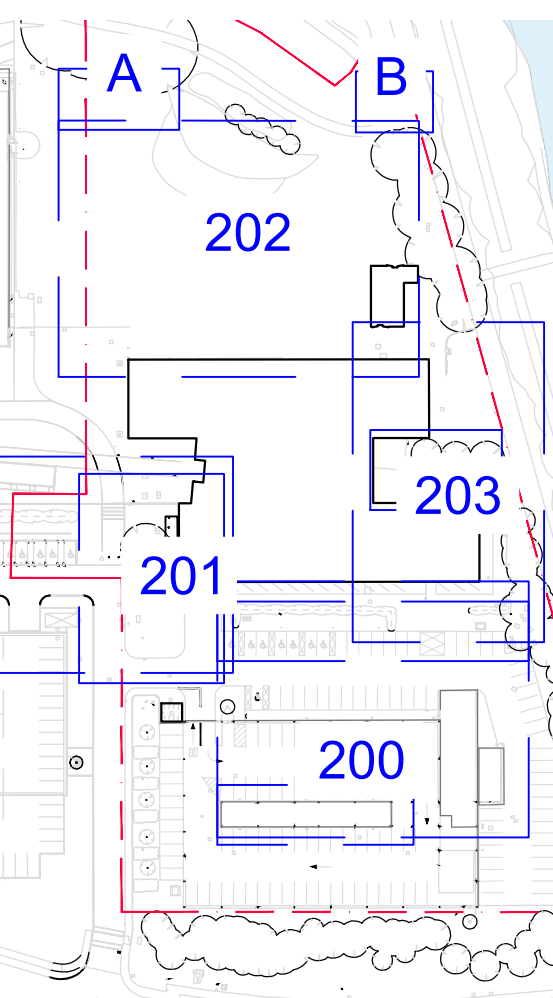
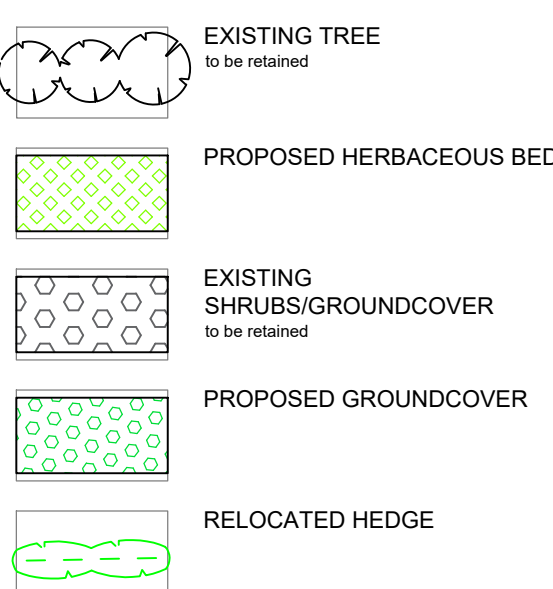
Ferns

Number	Species	Pot Size	Specification	Density
260 -	Athyrium niponicum pictum	3L	Full Pot: C	7/m ²
232 -	Dryopteris erythrosora	3L	Full Pot: C	7/m ²

Wildflower

Area	Seed Mix Name	Seed Mix Supplier	Density
2142m ²	EM3F Special General Purpose Wild Flowers	Emorsgate Seeds	1.5g/m ²
Total :2142m ²			

SOFT LANDSCAPE

Navigation map
Scale: 1:1500

DO NOT SCALE FROM DRAWING

Drawing Information Copyright of Place Design Ltd. 2024 All Rights Reserved	SIGNIFICANT HEALTH, SAFETY & ENVIRONMENTAL INFORMATION RELATING TO CDM HEALTH: SAFETY: ENVIRONMENTAL: IT IS ASSUMED ALL WORKS WILL BE CARRIED OUT BY A COMPETANT CONTRACTOR WORKING, WHERE APPROPRIATE, TO AN AGREED METHOD STATEMENT	No. Revision T00 First issue T01 Tender issue	date 09.01.25 19.03.25	by CHC CC	checked GH GH
---	---	---	------------------------------	-----------------	---------------------

PLEASE NOTE: Figured dimensions take precedent over scale, do not scale from drawings.

Inform Place Design Ltd of any discrepancies before works commence on site.

All dimensions to be checked on site

Client
Green Park (Reading) No.1 Limited

Mapletree UK Management Limited
4th Floor - WestWorks
White City Place
195 Wood Lane
London, W12 7PQ

Project Title
300 Brook Drive

Drawing Title
Softwork plans (2 of 4)

Project Stage
Stage 3+

PLACE DESIGN

16 West Barnes Lane
London, SW20 0BU, UK
+44 208944 1940

scale 1:100 at A1 date 03/04/24 dw by CHC ch by GH
1004_PL_201 T01