




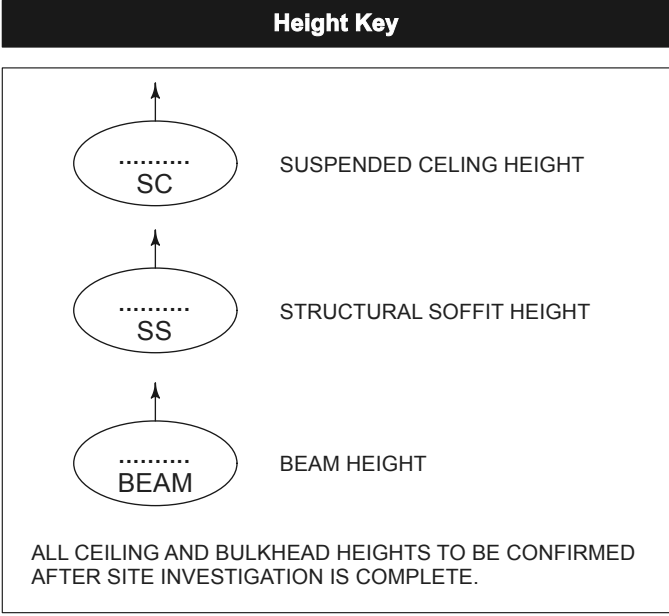



Ceiling Specifications	
PLASTERBOARD CEILING / BULKHEADS	
GYPSUM BOARD / PLASTERBOARD	
REF:	GYPSUM WALL BOARD
COLOUR:	WHITE MATT EMULSION RAL 9003
SUSPENDED CEILING GRID	
ECOPHON	
REF:	ADVANTAGE E15
COLOUR:	600x600mm WHITE CEILING TILE IN LAY-IN GRID
SUSPENDED CEILING GRID - METAL	
BURGESS	
REF:	BURGESS S0701
COLOUR:	WHITE PERFORATED CEILING TILE PERFORATIONS SET AT 0.7mm DIA HOLES ON A 5mm GRID

 

EXISTING PLASTERBOARD CEILING / BULKHEAD TO BE REDECORATED

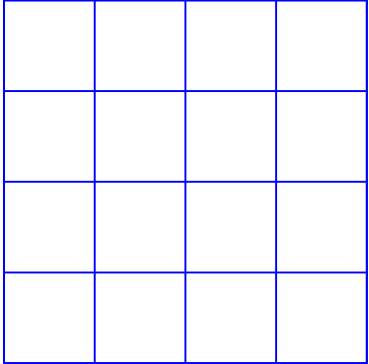

NEW SUSPENDED CEILING, ECOPHON ADVANTAGE 'E' T15 600x600mm WHITE TILES TO REPLACE EXISTING SUSPENDED CEILING

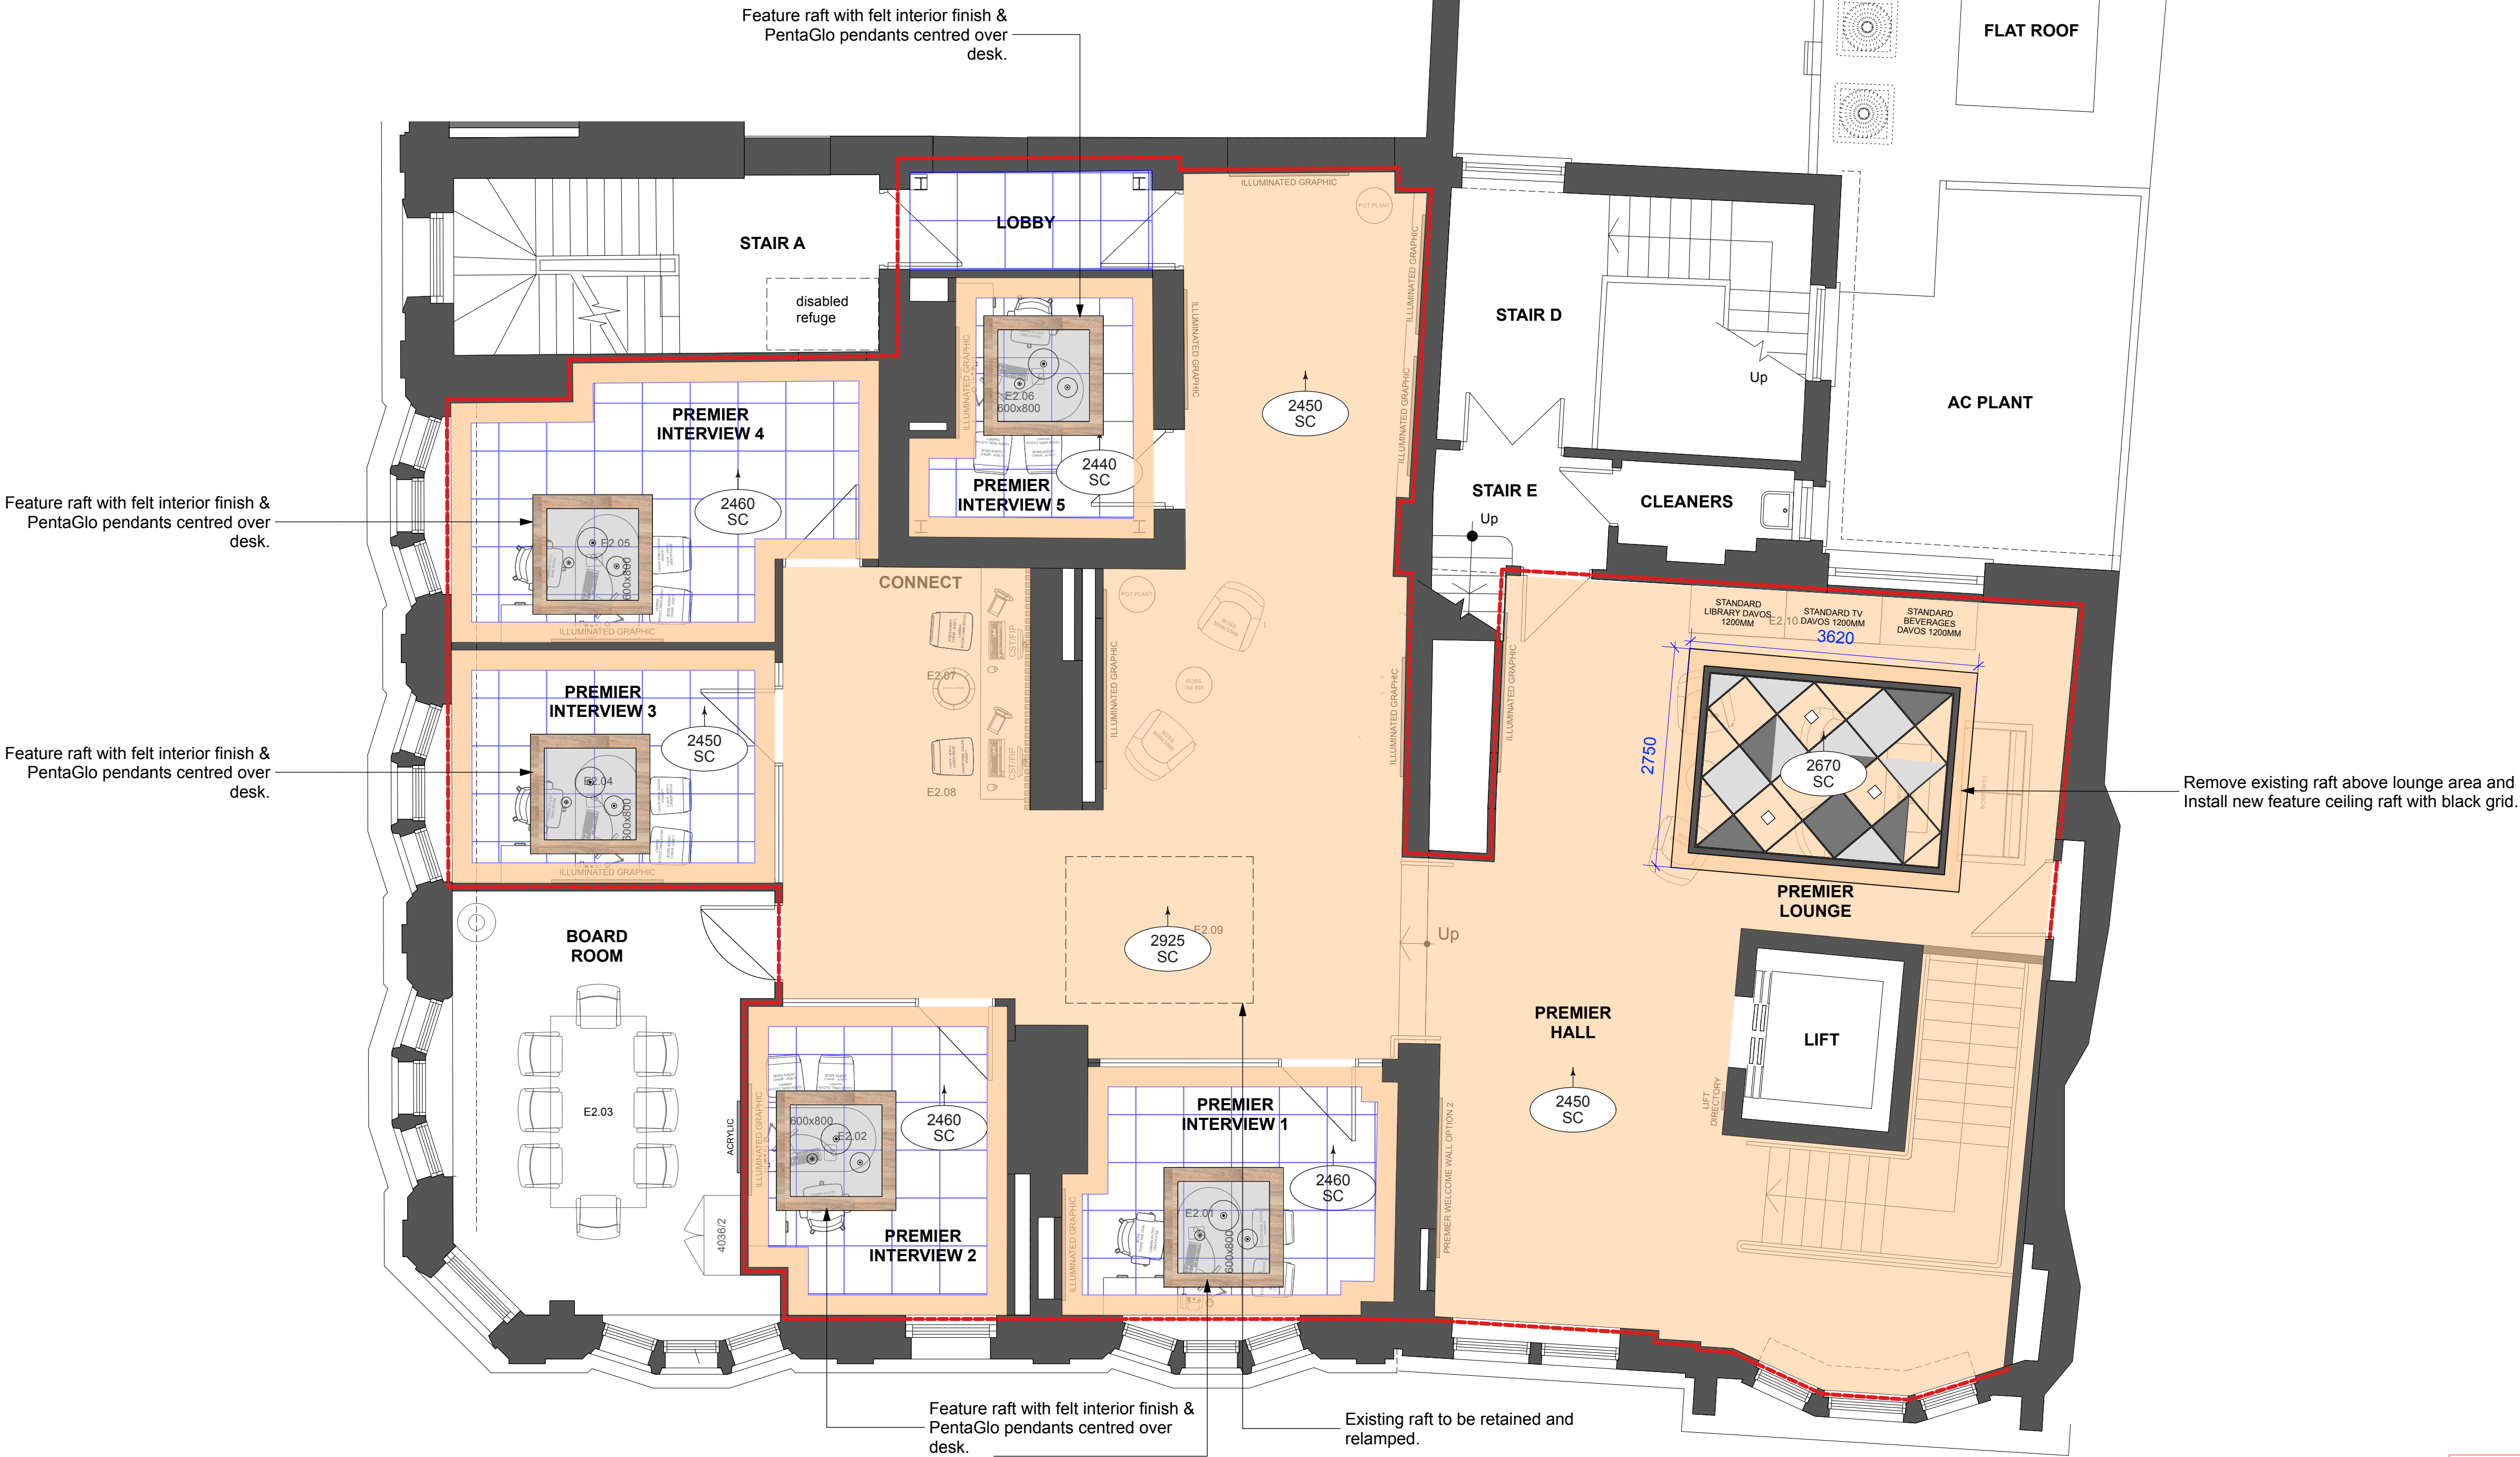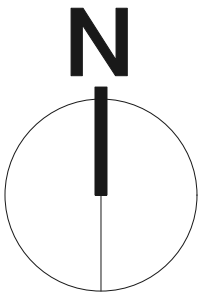

UNITED KINGDOM • HONG KONG
www.aqp.co.uk
architecture | design | masterplanning | interiors

REVISION

BY	DATE

REVISION

BY	DATE

CONTRACTORS MUST CHECK ALL DIMENSIONS ON SITE. ONLY FIGURED DIMENSIONS ARE TO BE WORKED FROM. DISCREPANCIES MUST BE REPORTED TO THE ARCHITECT BEFORE PROCEEDING.

© THIS DRAWING IS COPYRIGHT

PLANNING

CLIENT:	CORPORATE REAL ESTATE
PROJECT:	HSBC Reading 26 Broad Street, Reading RG1 2BU

PUBLIC	
DRAWING:	Proposed Second Floor RCP
DRAWING No:	25 019 PA 05
SCALE:	1:100 @ A3 1:50 @ A1
DRAWN BY / OFFICE:	NC / LONDON
REVISION:	