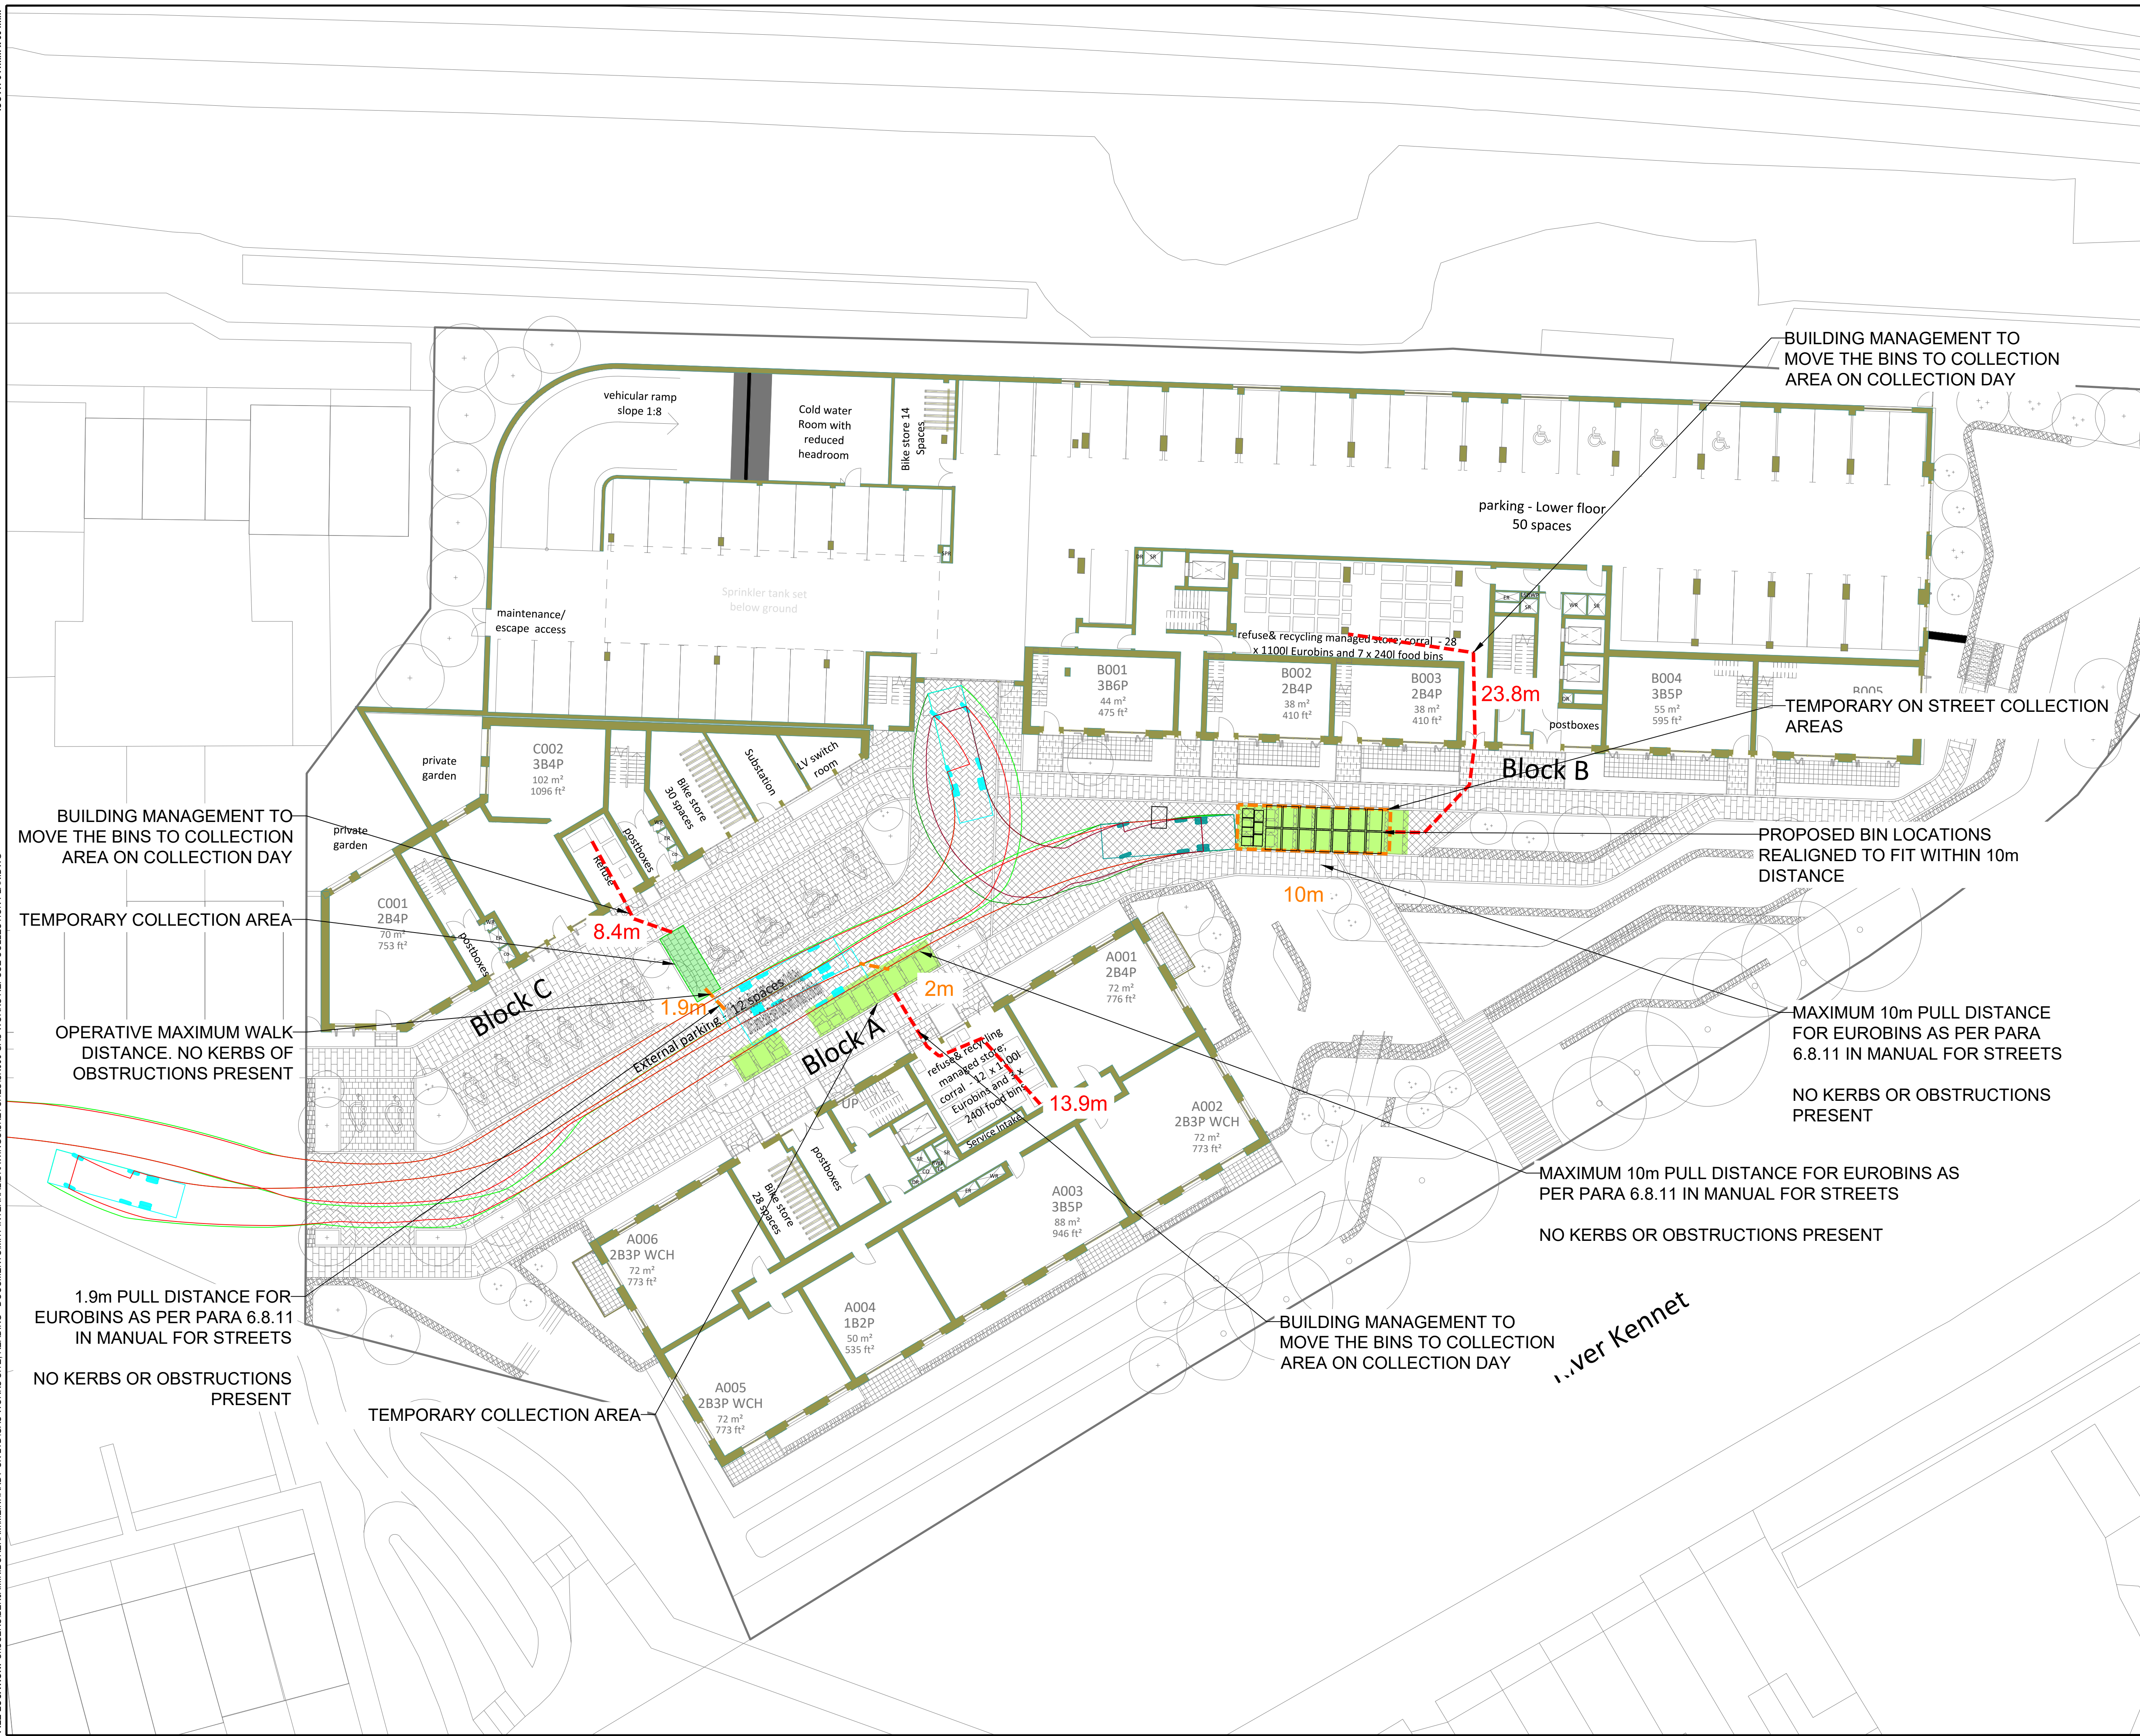



[illegible]

NOTES:

BUILDING MANAGEMENT WALK DISTANCE - - - -

REFUSE OPERATIVE EURO BIN
DISTANCE (MAX 10m)

TEMPORARY BIN STORAGE LOCATION

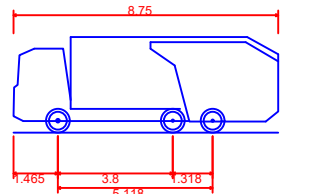

2015 Dennis Eagle Elite 6 (6x2RS) with Olympus OL16N Body.	
Overall Length	8.750m
Overall Width	2.250m
Overall Body Height	3.162m
Min Body Ground Clearance	0.367m
Track Width	2.250m
Lock to lock time	4.00s
Kerb to Kerb Turning Radius	8.950m

CIVIL / STRUCTURAL DESIGN RISKS			
 10 Aldersgate Street, London EC1A 4JU Telephone: +44 (0)20 7831 7969 www.meinhardt.co.uk			
PROJECT GAS WORKS SITE, READING			
CLIENT DANESCROFT			
TITLE PROPOSED REFUSE COLLECTION STRATEGY			
DISCIPLINE TRANSPORT			SCALE 1:200
DRAWN BB	DESIGNED BB	CHECKED BB	APPROVED SA
DRAWING No SK006			ISSUE P01