




Notes
This document is © Falconer Chester Hall Limited.
All drawing measurements shall not be obtained by scaling. Any discrepancies on this document to be immediately reported to the Architect. Verify all dimensions and levels prior to construction. This Document shall be read in conjunction with related documents, specifications and associated models.

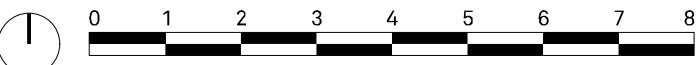

KEY PLAN

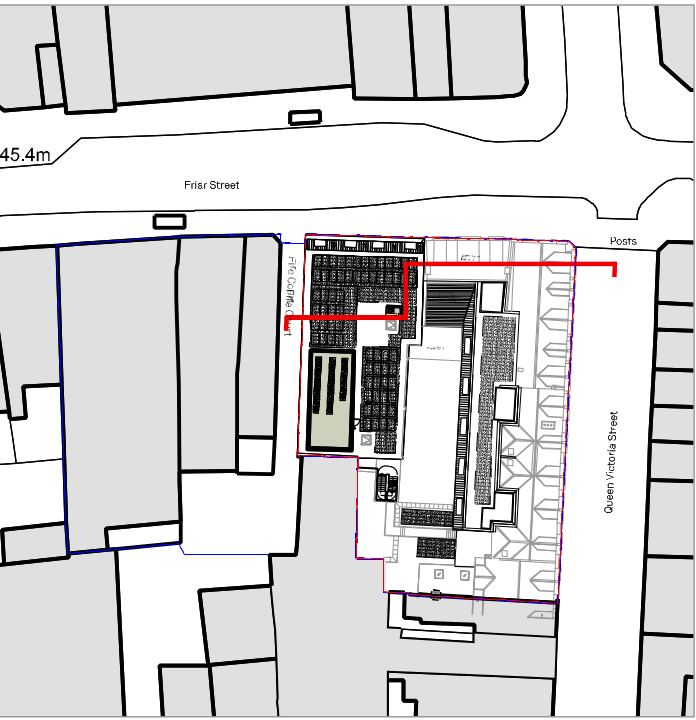

- KEY:
- Extent of demolished
 - Extent of consented scheme

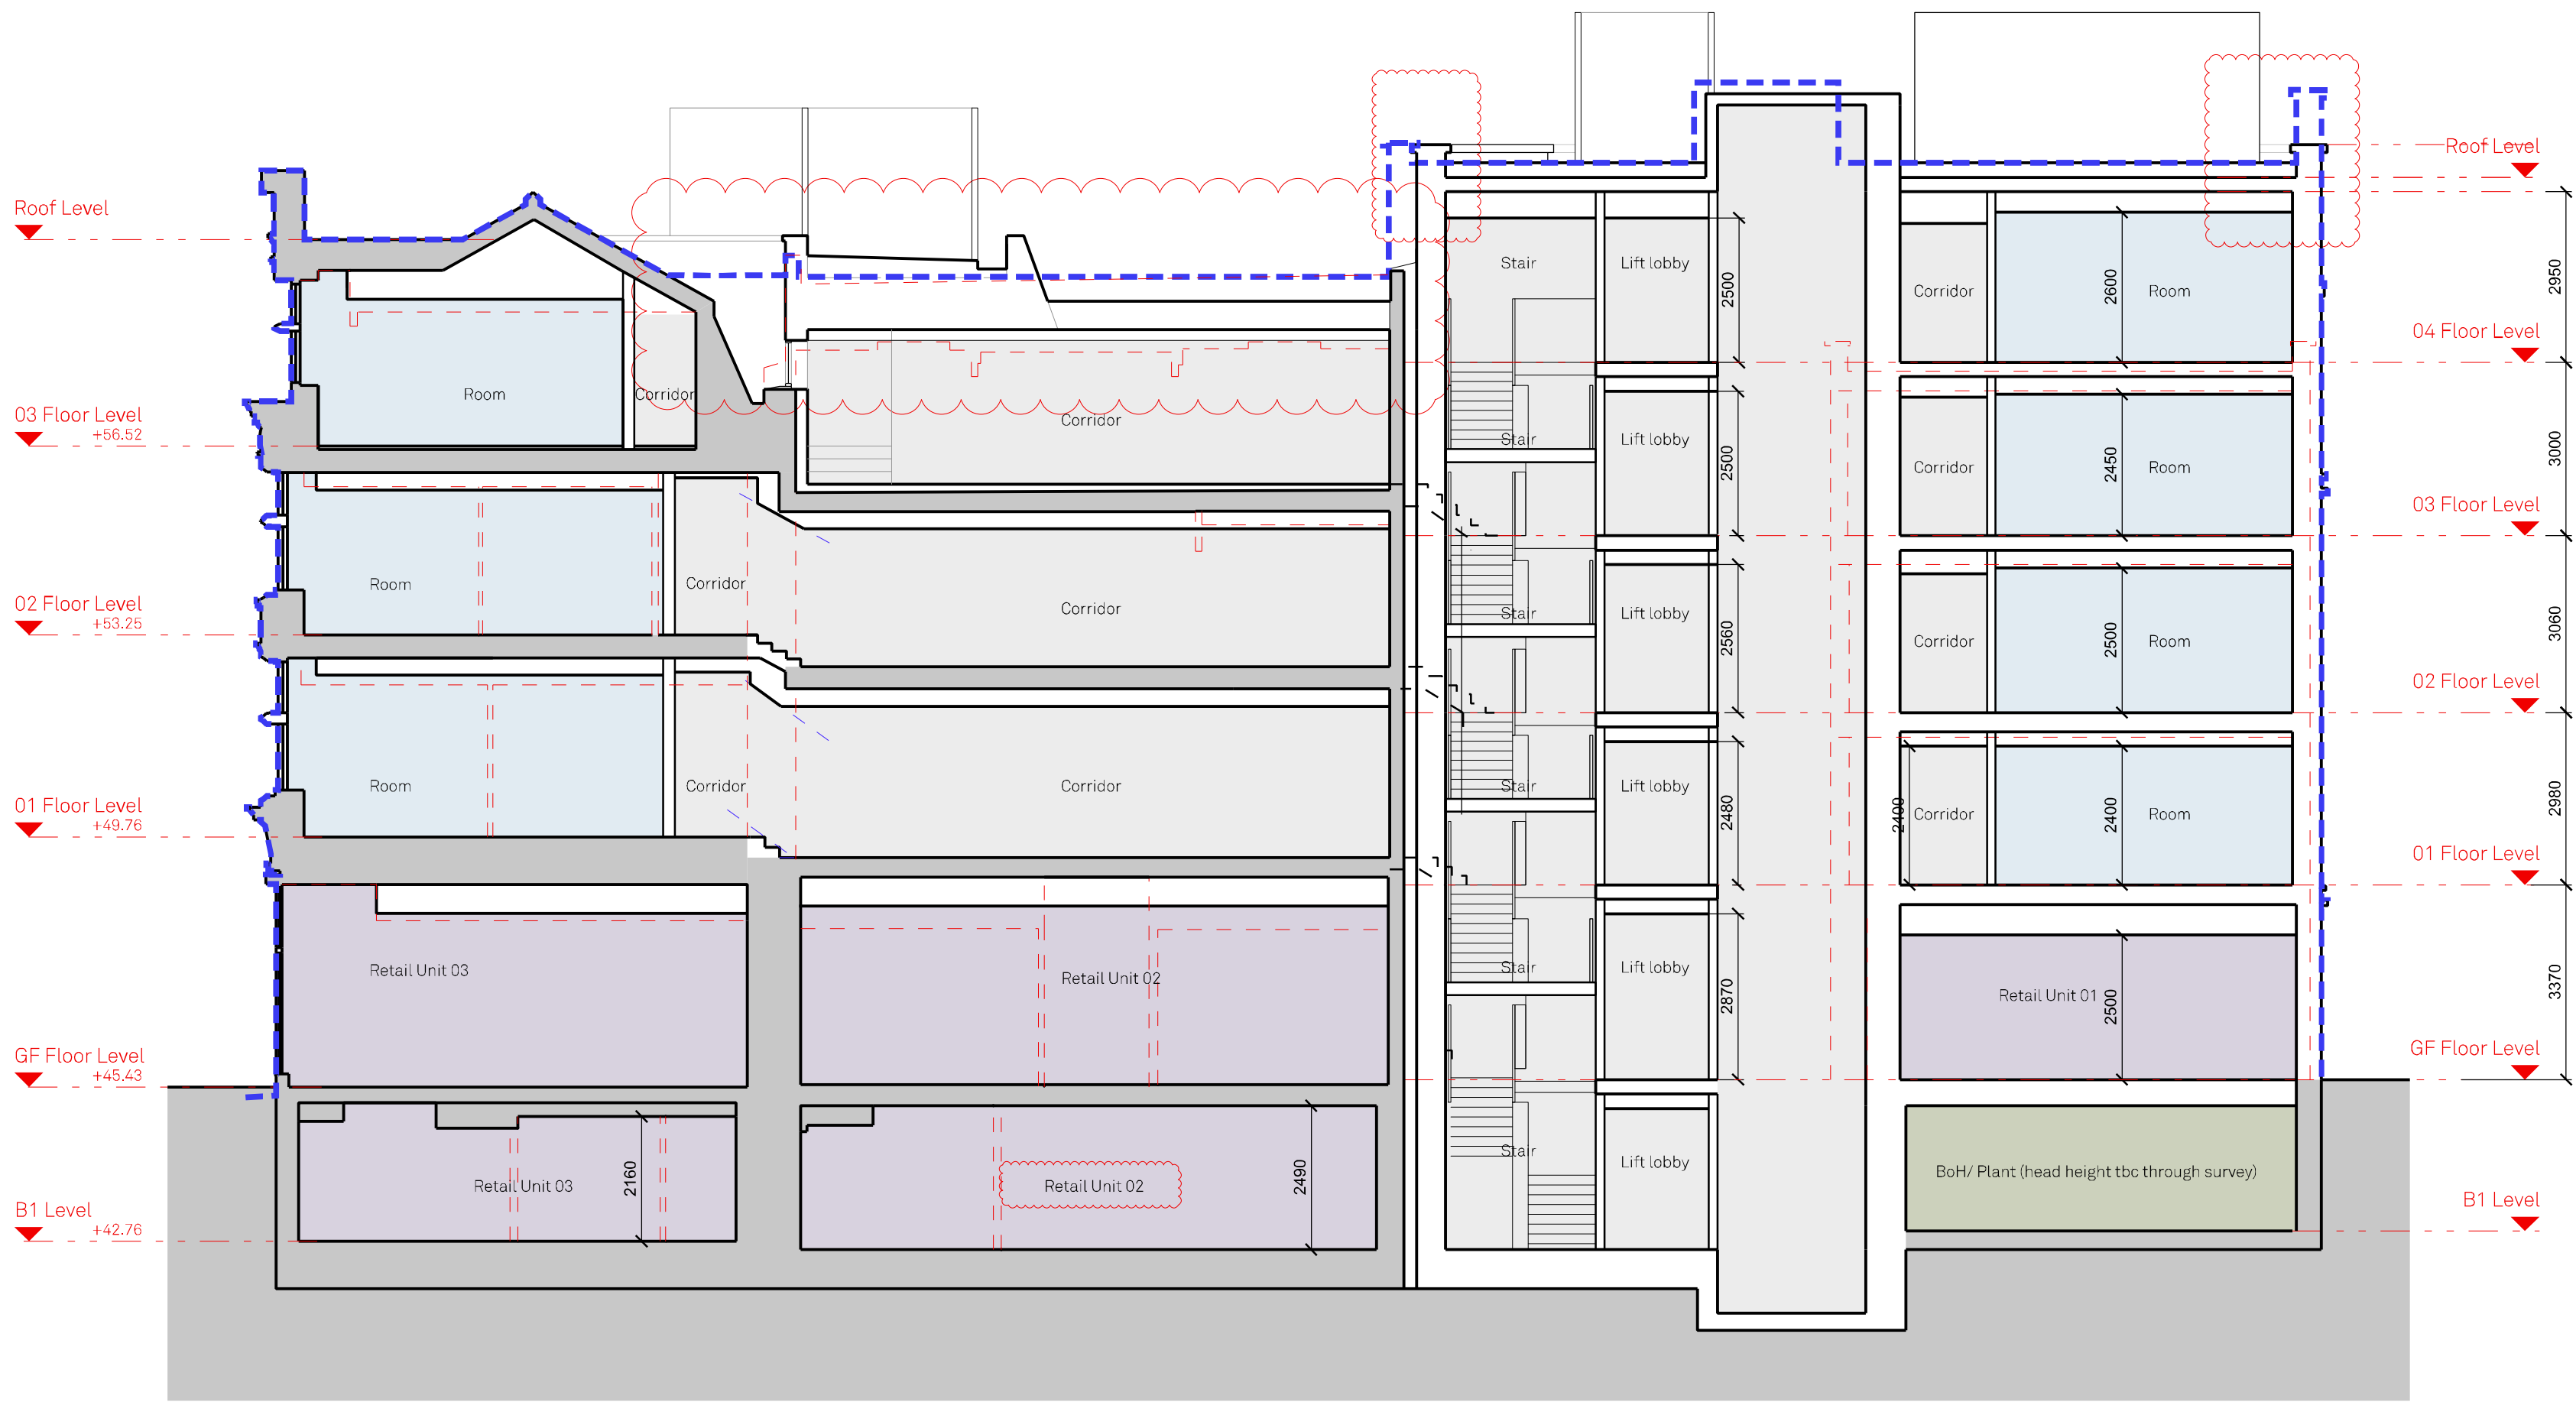

P04	04.09.24	CG	PR	updated parapet and roof line
P03	03.07.24	CG	PR	Updated to planning comments
P02	15.03.22	AM	AB	General updates.
P01	08.08.22	EF	CC	First Issue

Rev: | Date: | By: | Chk By: | Rev Note:

FALCONER
CHESTER
HALL



London | Liverpool | Manchester | www.fcharchitects.com | +44(0)151 243 5800

Project Title
145-148 Friar Street, 1-15 Queen Victoria Street

Client
Thackeray Group

Drawing Title
Proposed Section 03

Drawing No.
P22018-FCH-BA-XX-DR-A-1502

Status
S3

Issue suitable for:
Information

Date
11.05.22

Job No.
P22-018

Drawing Stage
Planning

Scale
1:100 @ A1

Rev

P04

Drawn By

EF

Checked By

CC