



Notes
This document is © Falconer Chester Hall Limited.
All drawing measurements shall not be obtained by scaling. Any discrepancies on this document to be immediately reported to the Architect. Verify all dimensions and levels prior to construction. This document shall be read in conjunction with related documents, specifications and associated models.

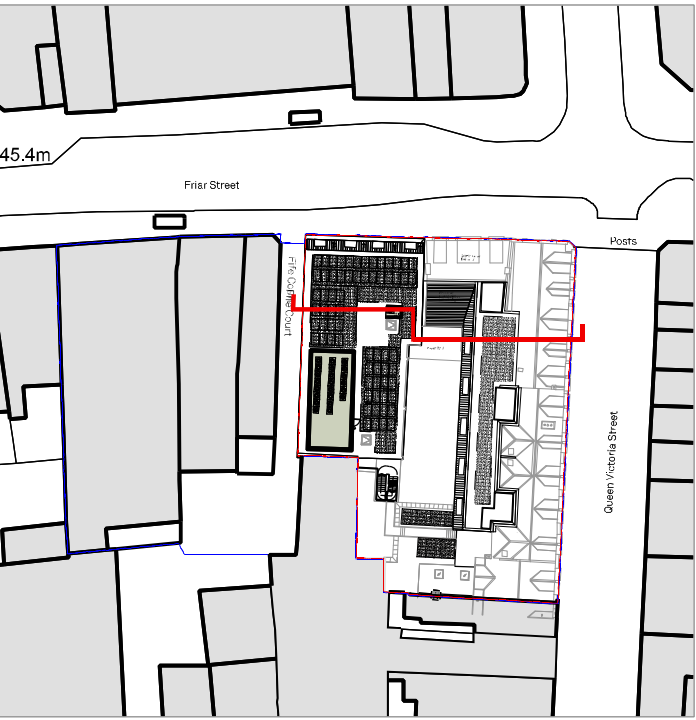

KEY PLAN



- KEY:
- Extent of demolished
 - Extent of consented scheme

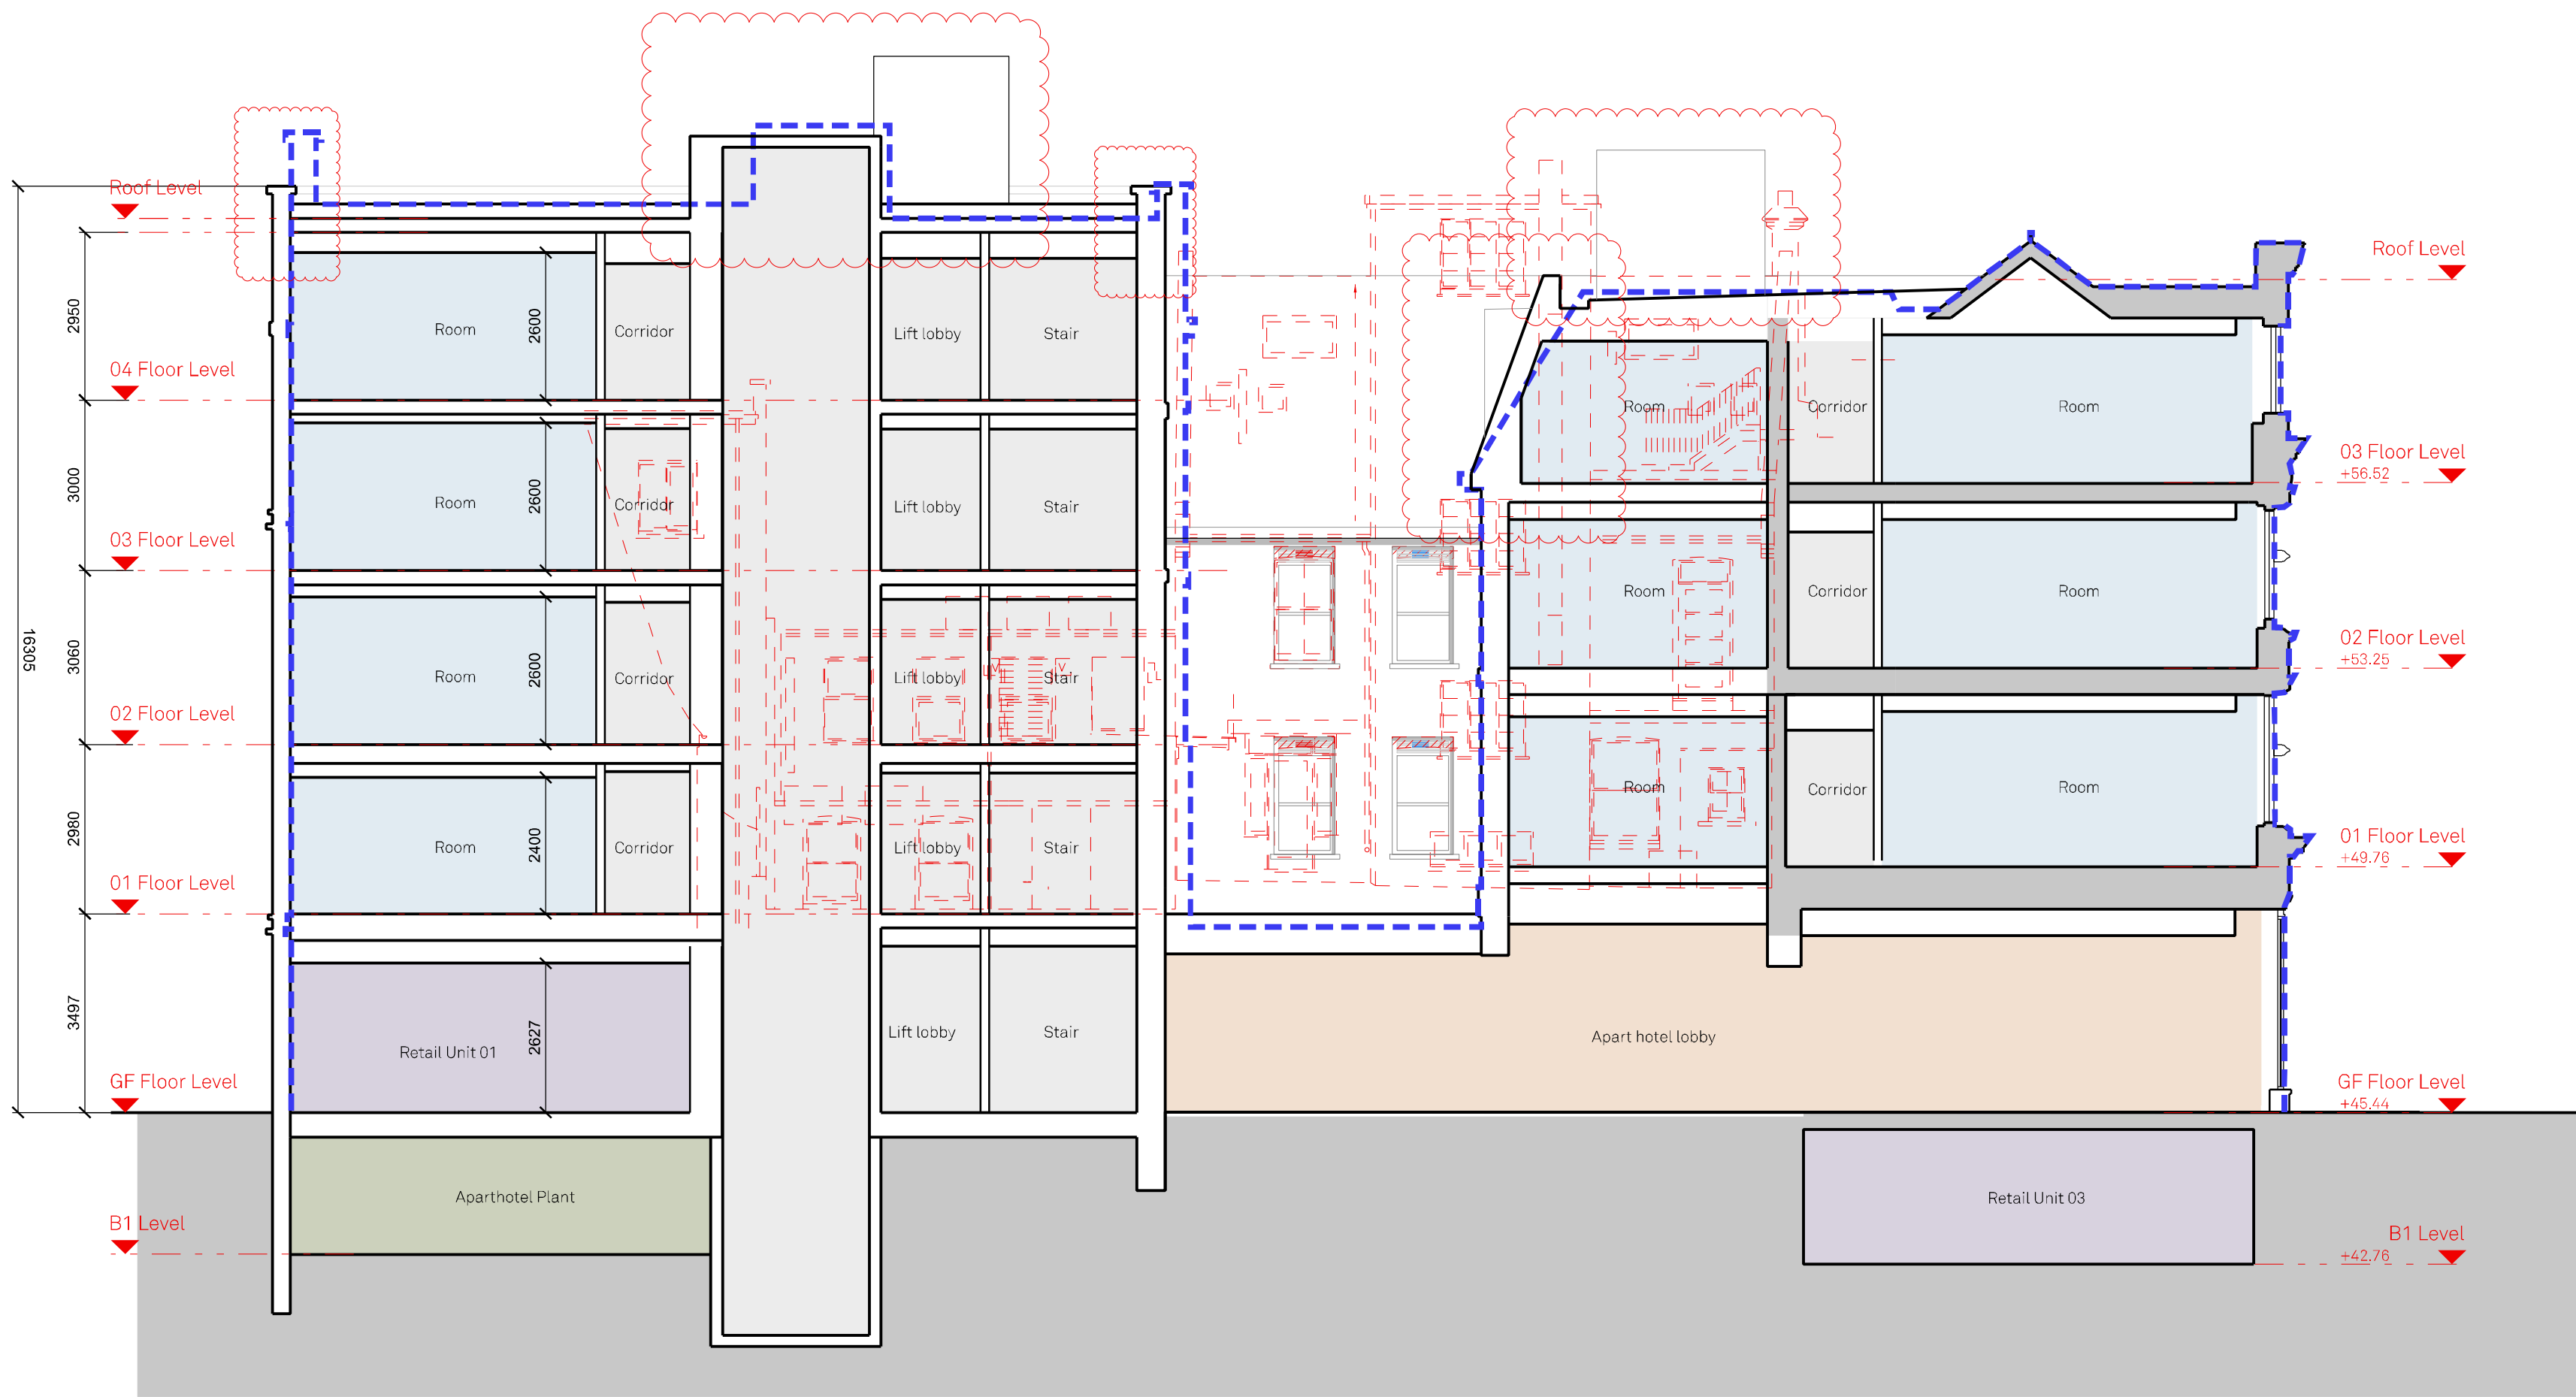

P05	05.09.25	PR	CC	Updated to planning comments
P04	03.07.24	CG	PR	Updated to planning comments
P03	15.03.24	AM	AB	General updates.
P02	30.09.22	EF	CC	Update to Title sheet
P01	08.08.22	EF	CC	First Issue

Rev: | Date: | By: | Chk By: | Rev Note:

**FALCONER
CHESTER
HALL**

London | Liverpool | Manchester | www.fcharchitects.com | +44(0)151 243 5800



Project Title
145-148 Friar Street, 1-15 Queen Victoria Street
Client
Thackeray Group
Drawing Title
Proposed Section 05
Drawing No.
P22018-FCH-BA-XX-DR-A-1504
Status
S2
Issue suitable for:
Information
Date
08.07.22
Scale
1:100 @ A1
Rev
P05
Drawn By
EF
Checked By
CC