



Notes

This document is © Falconer Chester Hall Limited.
All drawing measurements shall not be obtained by scaling. Any discrepancies on this document to be immediately reported to the Architect. Verify all dimensions and levels prior to construction. This Document shall be read in conjunction with related documents, specifications and associated models.

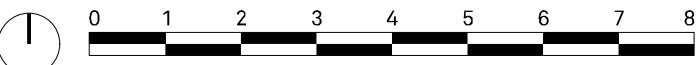

KEY PLAN

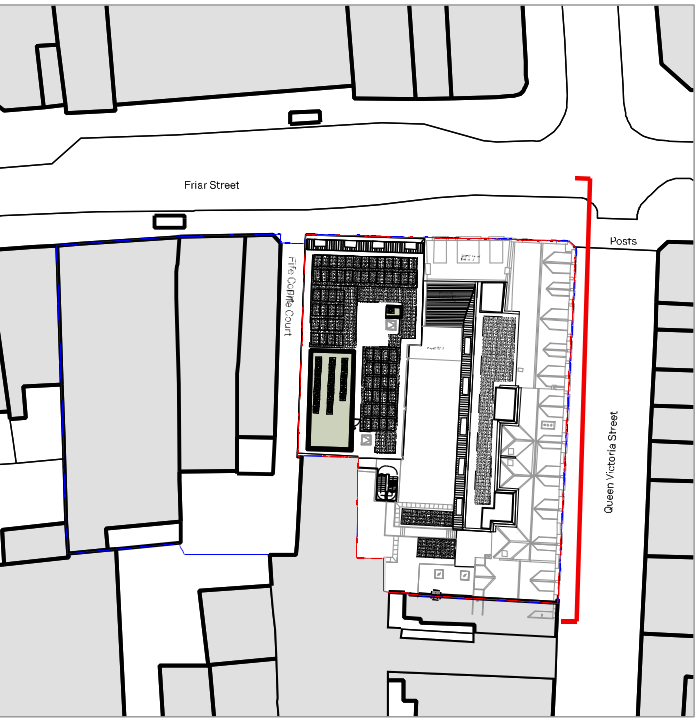

- KEY:
- Extent of demolished
 - Extent of consented scheme



P10	04.09.25	PR	CC	outline of plant behind QVS added
P09	30.07.25	PR	CC	mullions updated to match dwg 1410
P08	19.02.25	PR	CC	Unit 06 demise indicated in red
P07	14.08.24	MF	CC	Updated in line with TE comments
P06	07.06.24	MF	CC	updated with Air Vents
P05	03.07.24	CS	P3	Updated to planning comments
P04	15.03.24	AM	AB	General updates.
P03	28.11.23	AB	CC	Updated to VE option
P02	30.09.22	GB	EF	Change to stair risers and gate
P01	09.08.22	EF	CC	First Issue

Rev: | Date: | By: | Chk By: | Rev Note:

**FALCONER
CHESTER
HALL**

London | Liverpool | Manchester | www.fcharchitects.com | +44(0)151 243 5800



Project Title
145-148 Friar Street, 1-15 Queen Victoria Street
Client
Thackeray Group
Drawing Title
Proposed Elevation 01
Drawing No.
P22018-FCH-BA-XX-DR-A-1400
Status
S2
Issue suitable for:
Information
Date
09.08.22
Scale
1:100 @ A1
Rev
P10
Drawn By
EF
Checked By
EF