
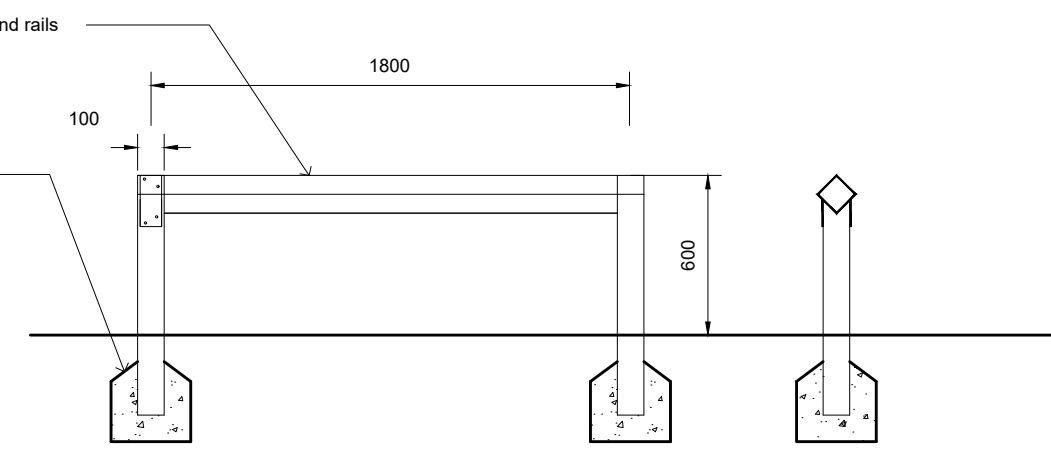
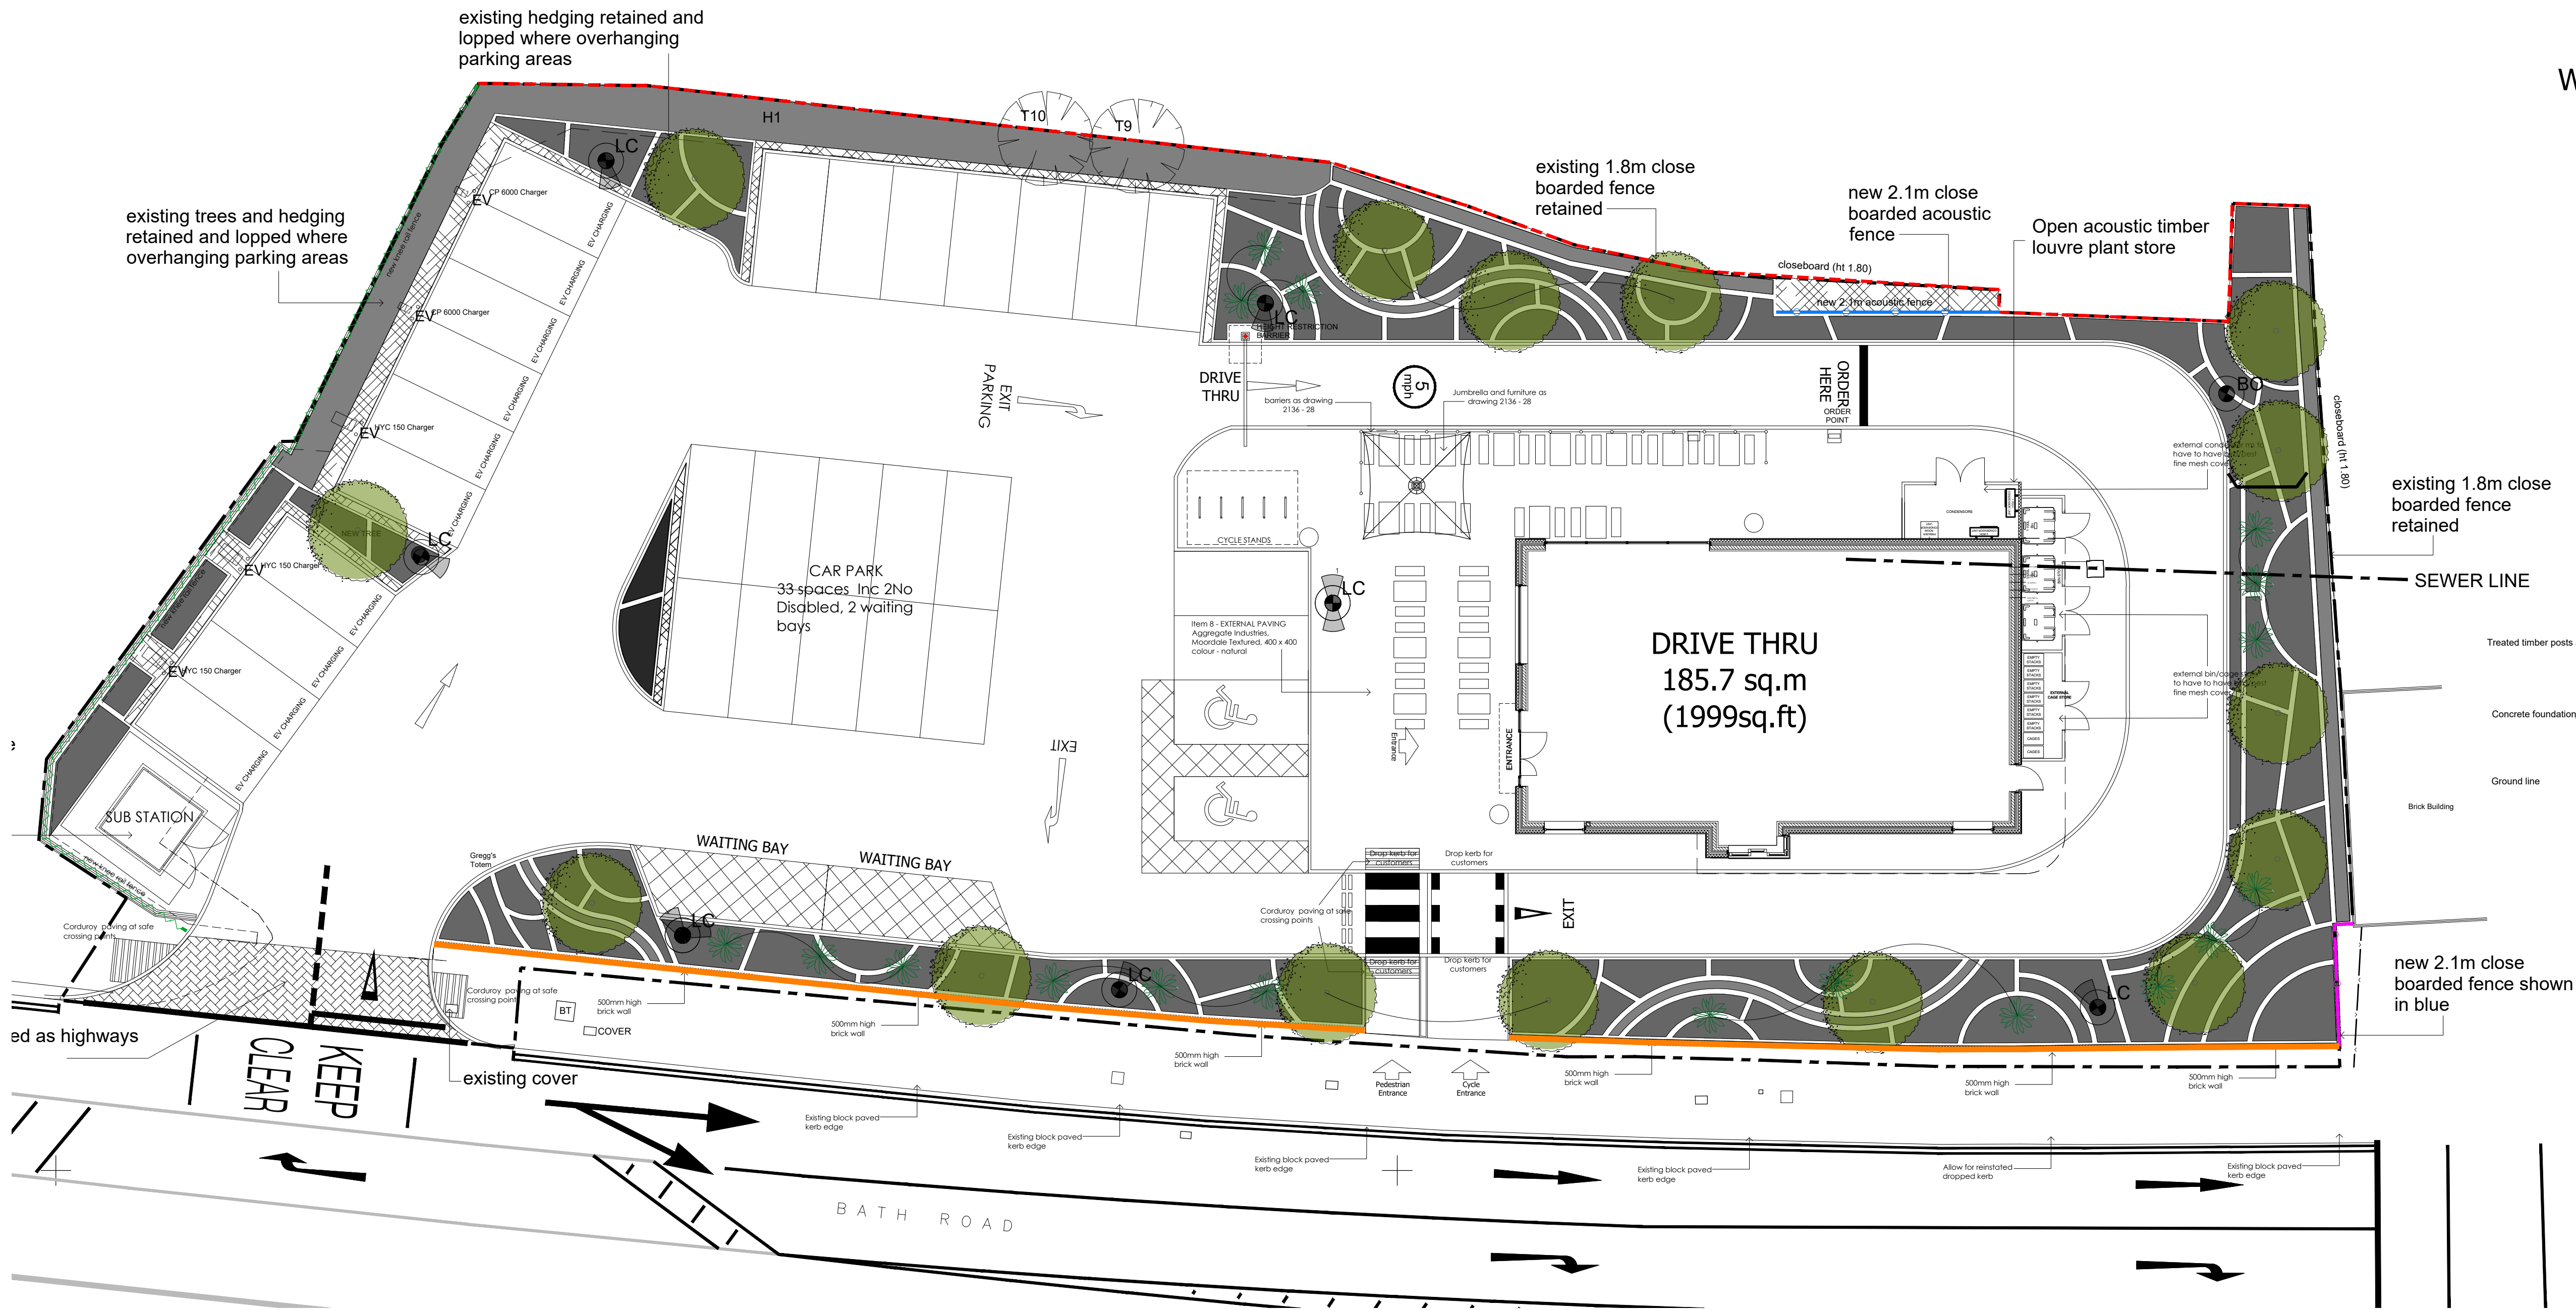


NOTES		
The designers and details on this drawing are copyright and must not be reproduced without the written permission of the designer.		
Contractors are to check all sizes and dimensions before setting out any site or driveway. Any errors or discrepancies to be reported to the designer.		
Do not scale off this drawing.		
REVISIONS	DATE	MT
REV A - Updated fence details and paving	20.03.23	ML
REV B - Updated for stone	06.03.23	ML
REV C - Plant review updated	07.07.23	ML
REV D - Fence types updated	07.07.23	ML
REV E - New gate opening to rear 2384	20.08.23	ML
REV F - New boundary wall added	20.08.23	ML
REV G - Plant plan amended to suit Access Plans	20.11.23	CP
REV H - Landscaping updated to reflect new access	28.11.23	ML
REV I - MMA Alternatives, side door removed and replaced with a panel	13.02.24	CP
REV J - New acoustic fencing	14.02.24	CP
REV K - Lighting columns replaced with lighting bollards	17.02.24	CP

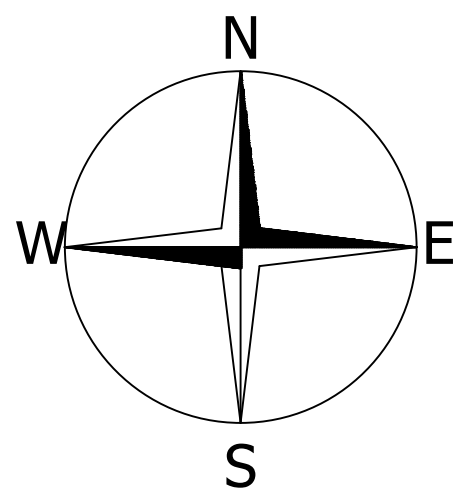

FENCE TYPE A - KNEE RAIL FENCE
Scale 1:20 @ A0

KEY TO FENCE TYPES

- FENCE TYPE A - Knee rail fence**
- FENCE TYPE B - Existing close boarded fence 1.8m high**
- FENCE TYPE C - New 2.1m high acoustic fence**
- FENCE TYPE D - New 2.1m close boarded fence**
- WALL - New brick wall to edge of widened footway**

GENERAL NOTES
PROPOSED SITE AREA = 2504 m², 0.25 ha
PROPOSED GIA = 185.7 m², 1999sq ft

PLANNING




DRAWING DESCRIPTION
PROPOSED BOUNDARY TREATMENTS
GREGGS DRIVE THRU


JOB TITLE
GEORGE & DRAGON
162 BATH STREET ROAD
READING RG30 2HA
CLIENT
GREENE KING

DRAWN BY MTT/ML
DATE March 23
CHECKED
SCALE 1:100@A0
DRAWING NO. 2136 - 30
REVISION L


John Dixon & Associates Ltd,
Unit 211,
Chambers Business Centre,
Chapel Road,
Olkham
GLU 4QG
TEL : 0161 682 0964
FAX : 0161 683 4106
E-MAIL : info@johndixon.co.uk
WEB : www.johndixon.co.uk
jda architecture interior design project management

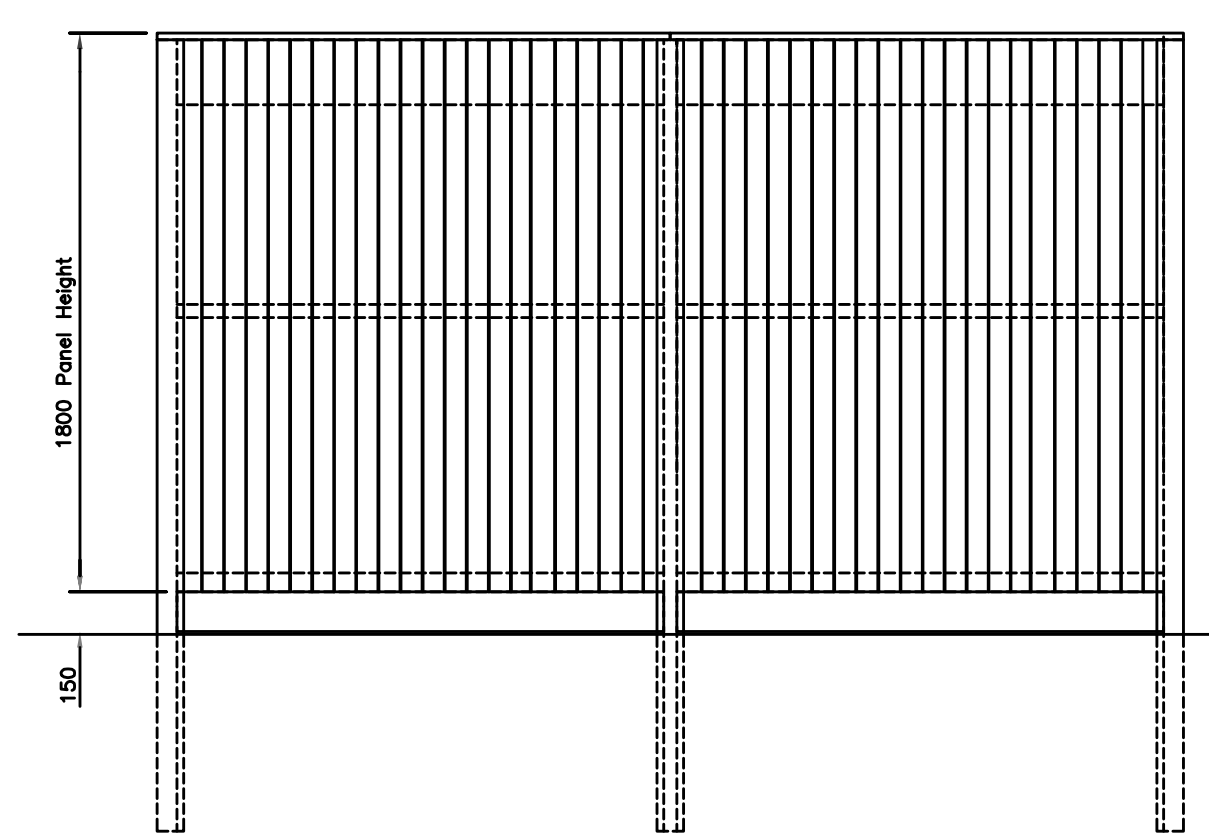


FENCE TYPE B - Existing Close Boarded Fence
Scale 1:20 @ A0

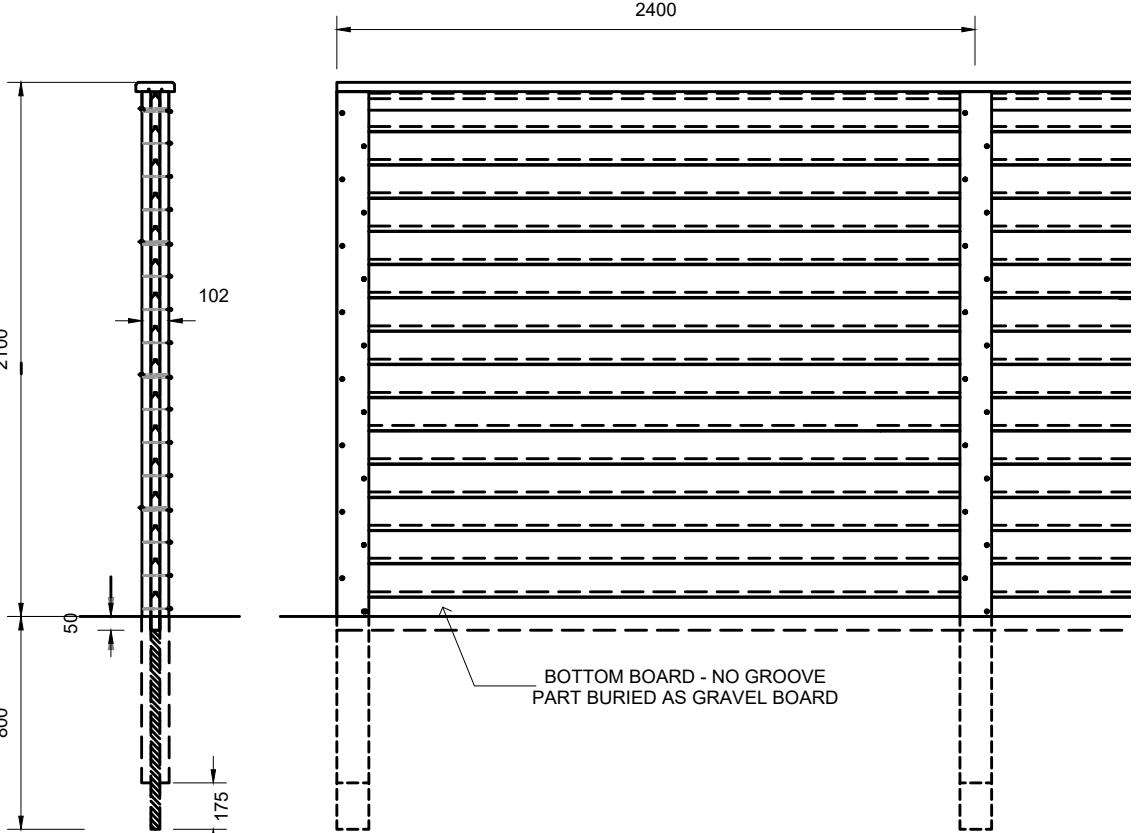

FENCE TYPE C - ACOUSTIC FENCE
Scale 1:20 @ A0

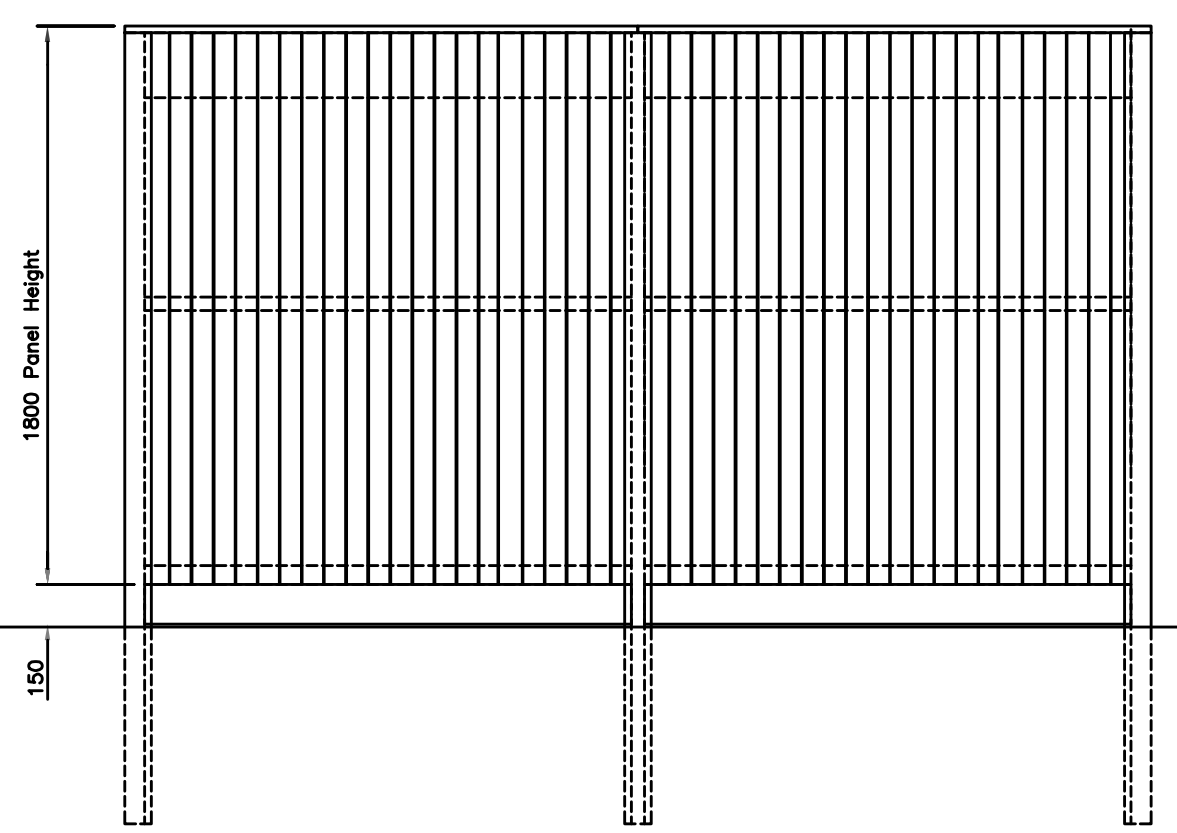

FENCE TYPE D - 2.1m New Close Boarded Fence
Scale 1:20 @ A0

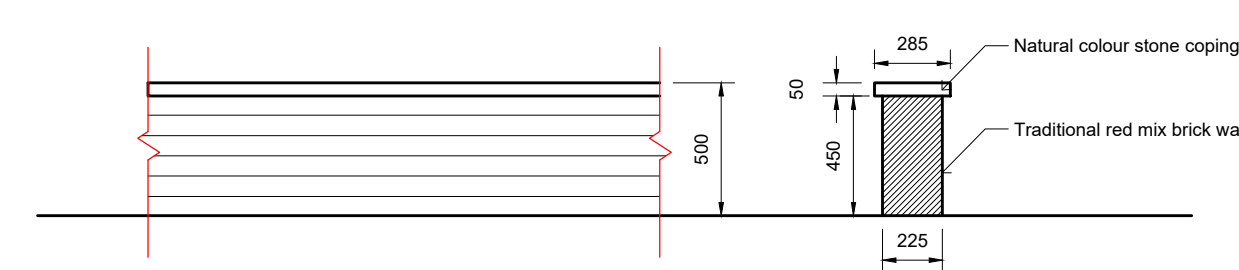

WALL - 500mm Traditional Red Mix Brick
Scale 1:20 @ A0