


Defence Measures below predicted Flood Levels

- Hard Flooring throughout Ground Floor
- Use of Lime Plaster internally or moisture resistant plasterboard installed vertically
- Utilitys (Water / Gas / Elec) meters to be installed above predicted flood levels
- Communication infrastructure (telephone / TV / Internet) protected by suitable insulation in water tight ducts

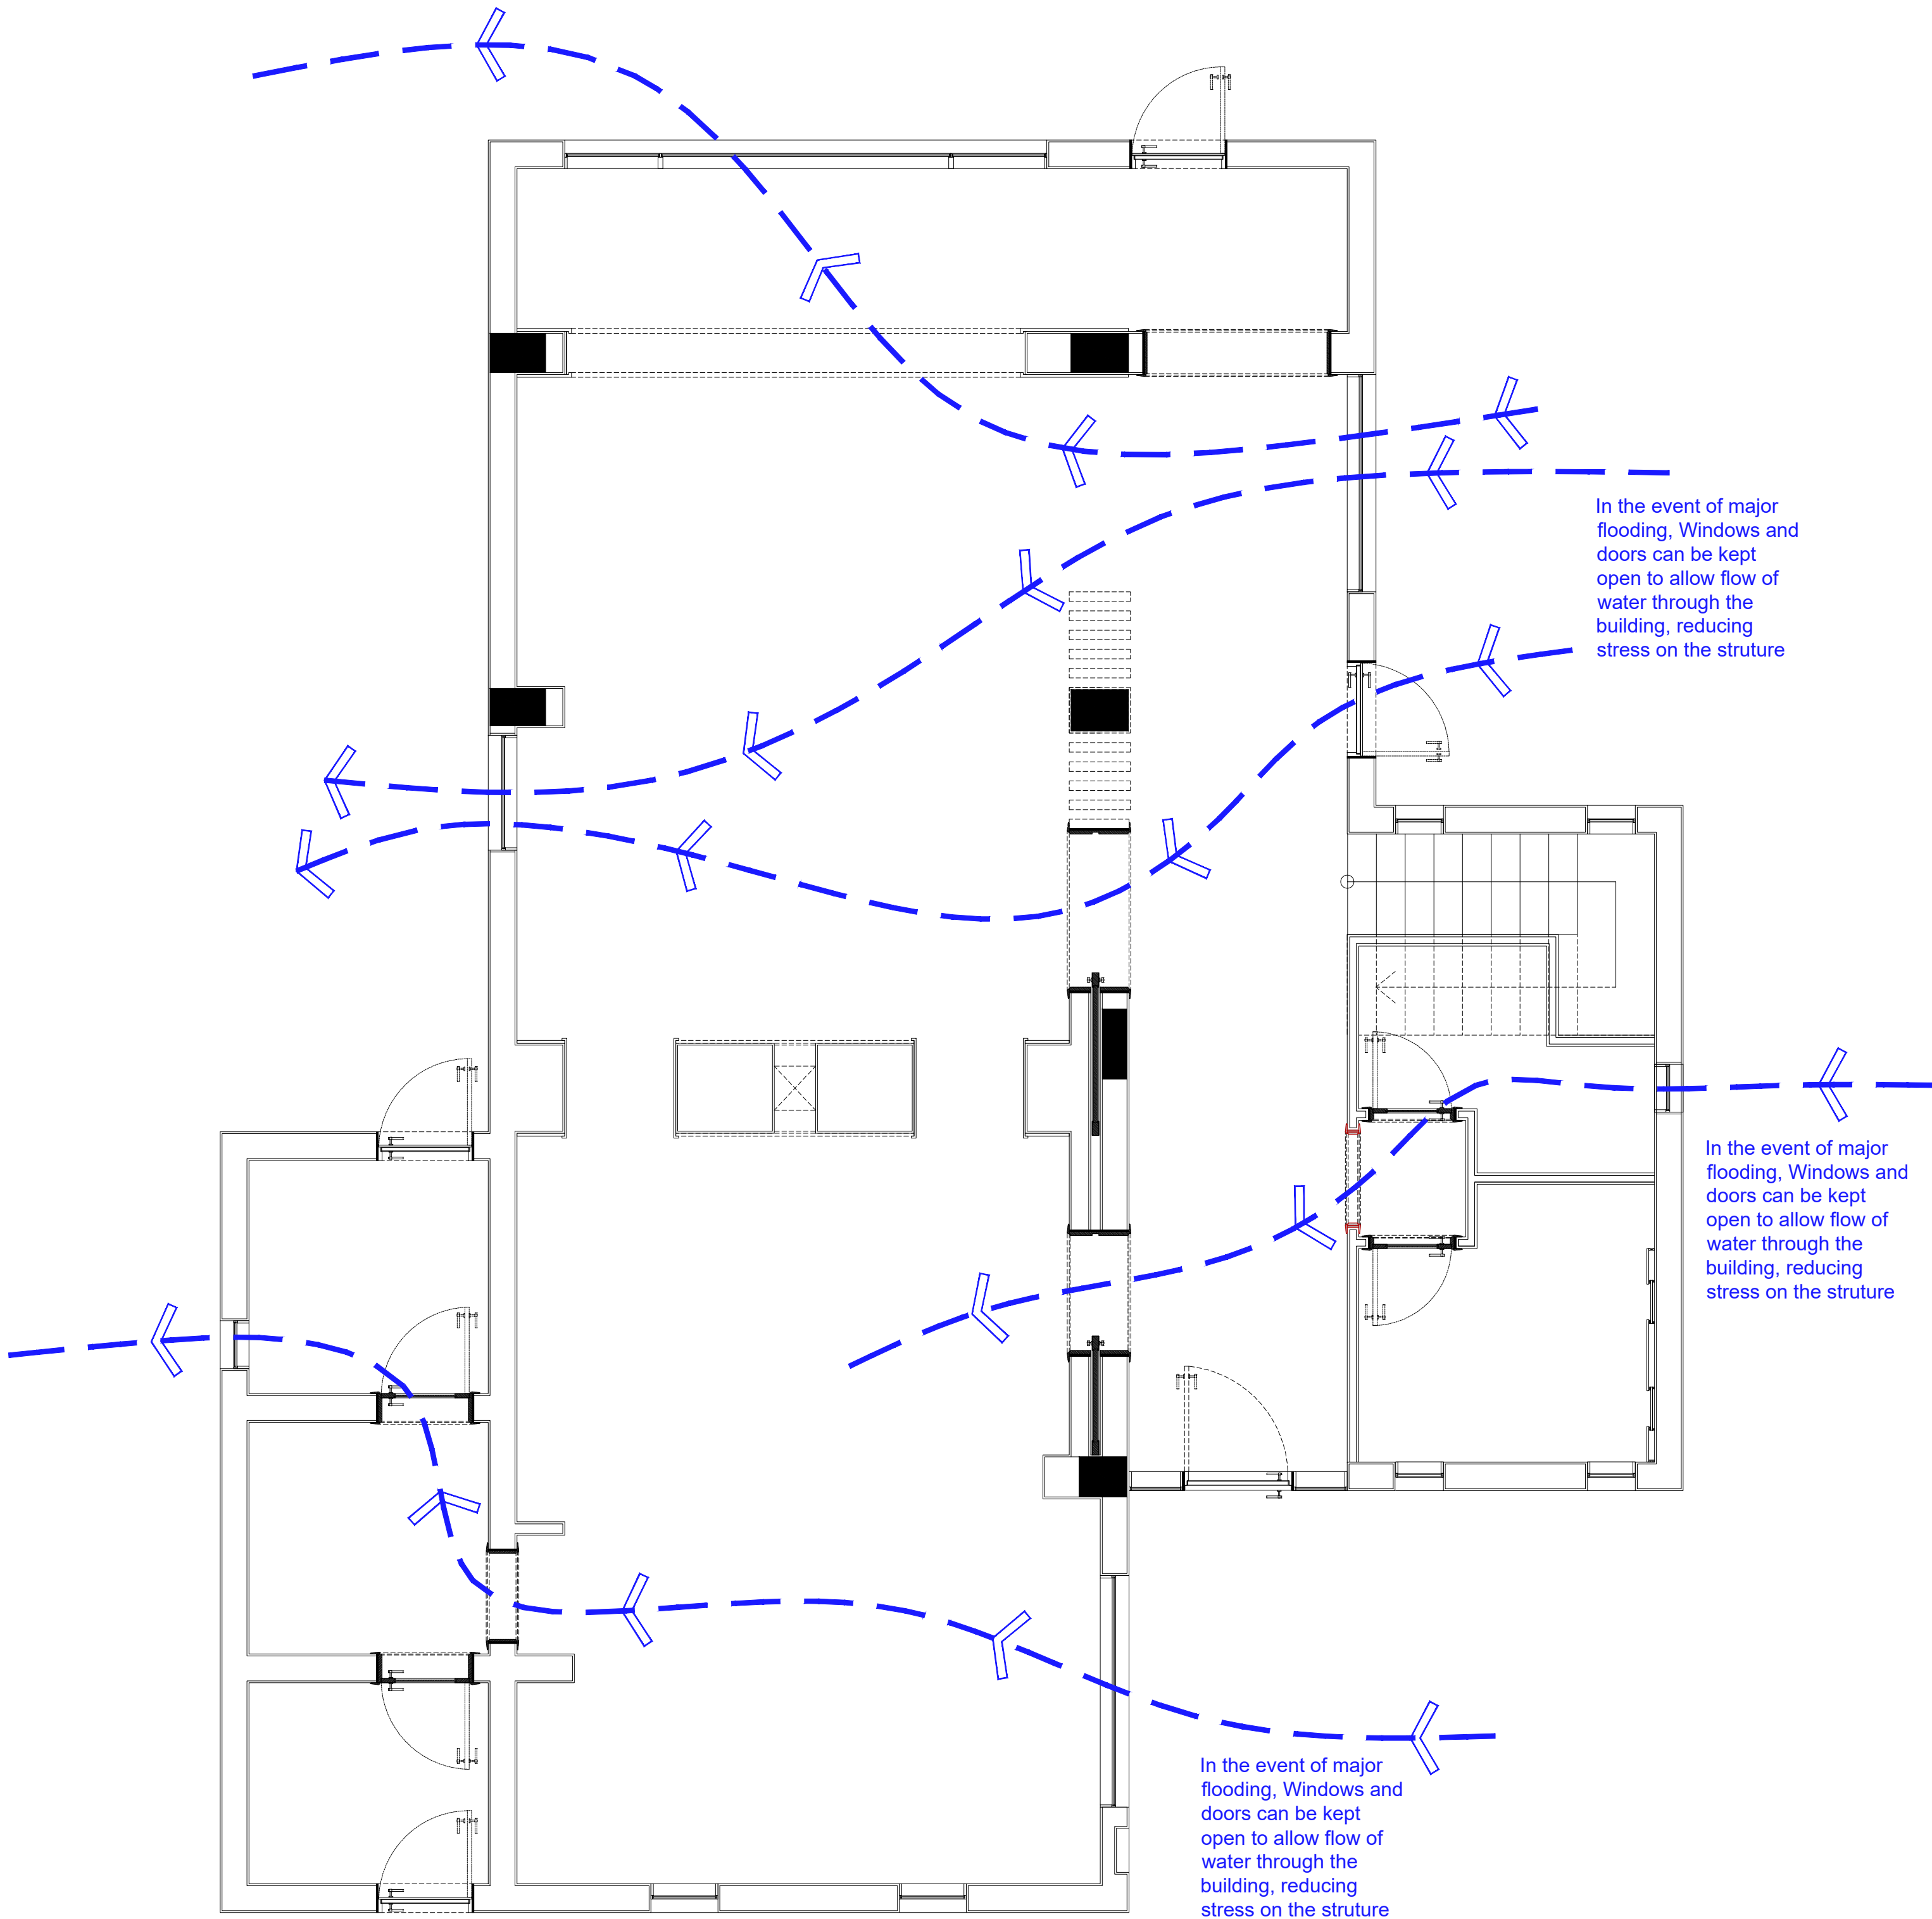

Ground Floor Plan - Floor Flow Measures 1:50 Scale