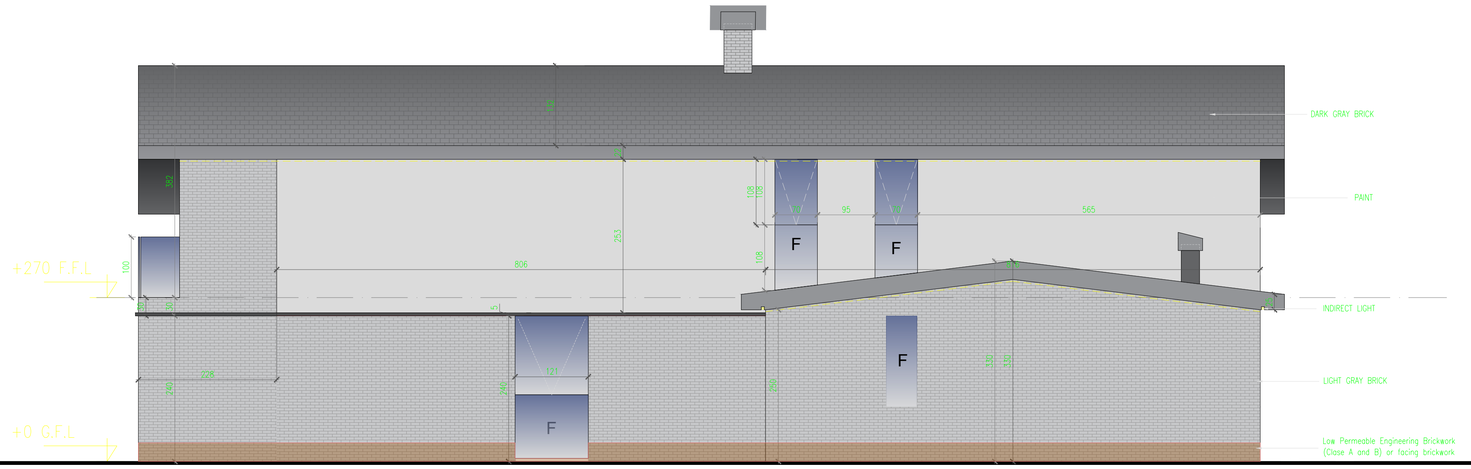
DARK GRAY BRICK
PAINT
INDIRECT LIGHT
LIGHT GRAY BRICK
Low Permeable Engineering Brickwork
(Close A and B) or facing brickwork
+270 F.F.L
+0 G.F.L
F
F
F
F
95
565
806
228
121
253
100
108
108
128
30
30
30