


Defence Measures below predicted Flood Levels

- Hard Flooring throughout Ground Floor
- Use of Lime Plaster internally or moisture resistant plasterboard installed vertically
- Utilitys (Water / Gas / Elec) meters to be installed above predicted flood levels
- Communication infrastructure (telephone / TV / Internet) protected by suitable insulation in water tight ducts

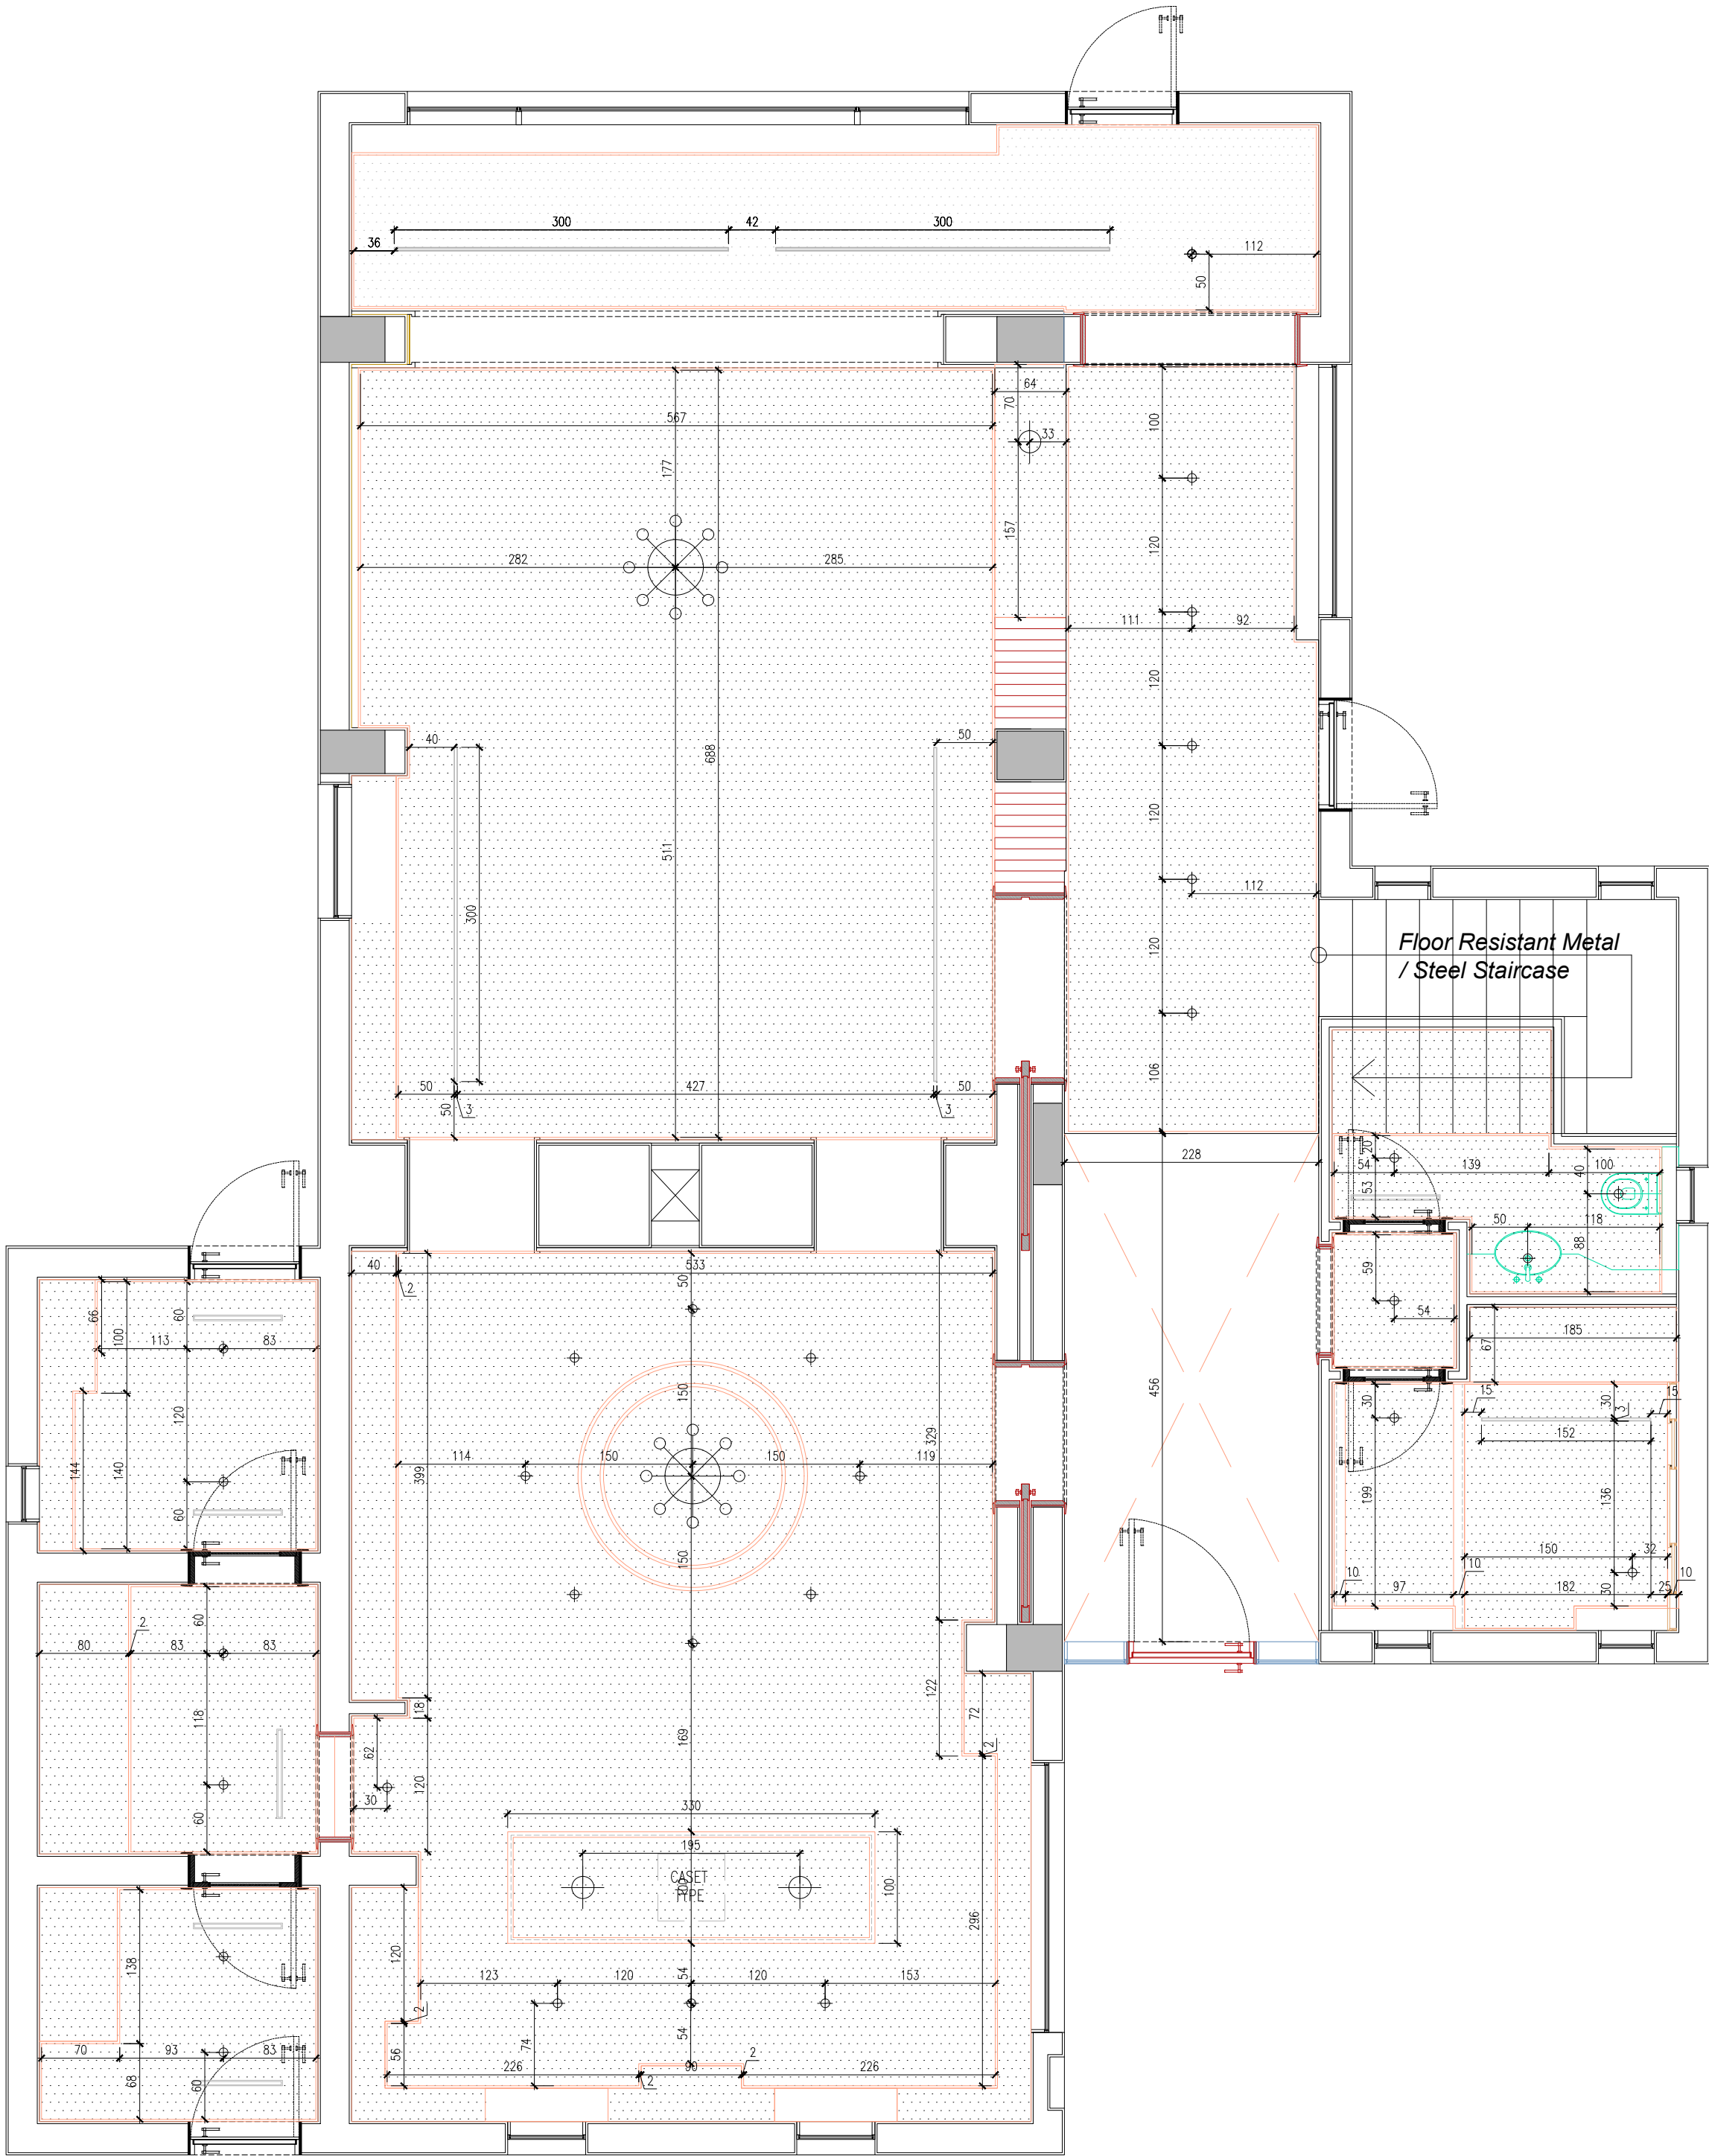

Client:

Project:
PRIVATE VILLA

Area:
LONDON

D:\1_ CAD\rg logo 22.jpg

Lebanon - Jounieh
Jounieh Highway - Kallassy Bldg - RDC
Tel +961 9 916 303
rggrouplb@gmail.com

U.A.E - Dubai
Retro Gama Concept Interior Design LLC
Business Bay Tamani Arts Tower - 8th floor
mob +971 50 654 46 42 rgconcept@gmail.com

Syria - Damascus
Al Mazzeh Eastern Villas - Al Farabi street
tel +963 11 6133413
rggroupsyria@gmail.com

www.rggrp.me

Remarks :

Rev A
Additional Windows added to aid in flood
water dissipation
July 2025

Drawing title:
GROUND FLOOR

Revision:
A

Scale: 1:50
0 1m 2m

Sheet no: 104