

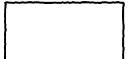
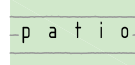
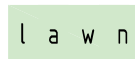
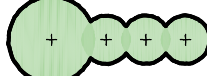
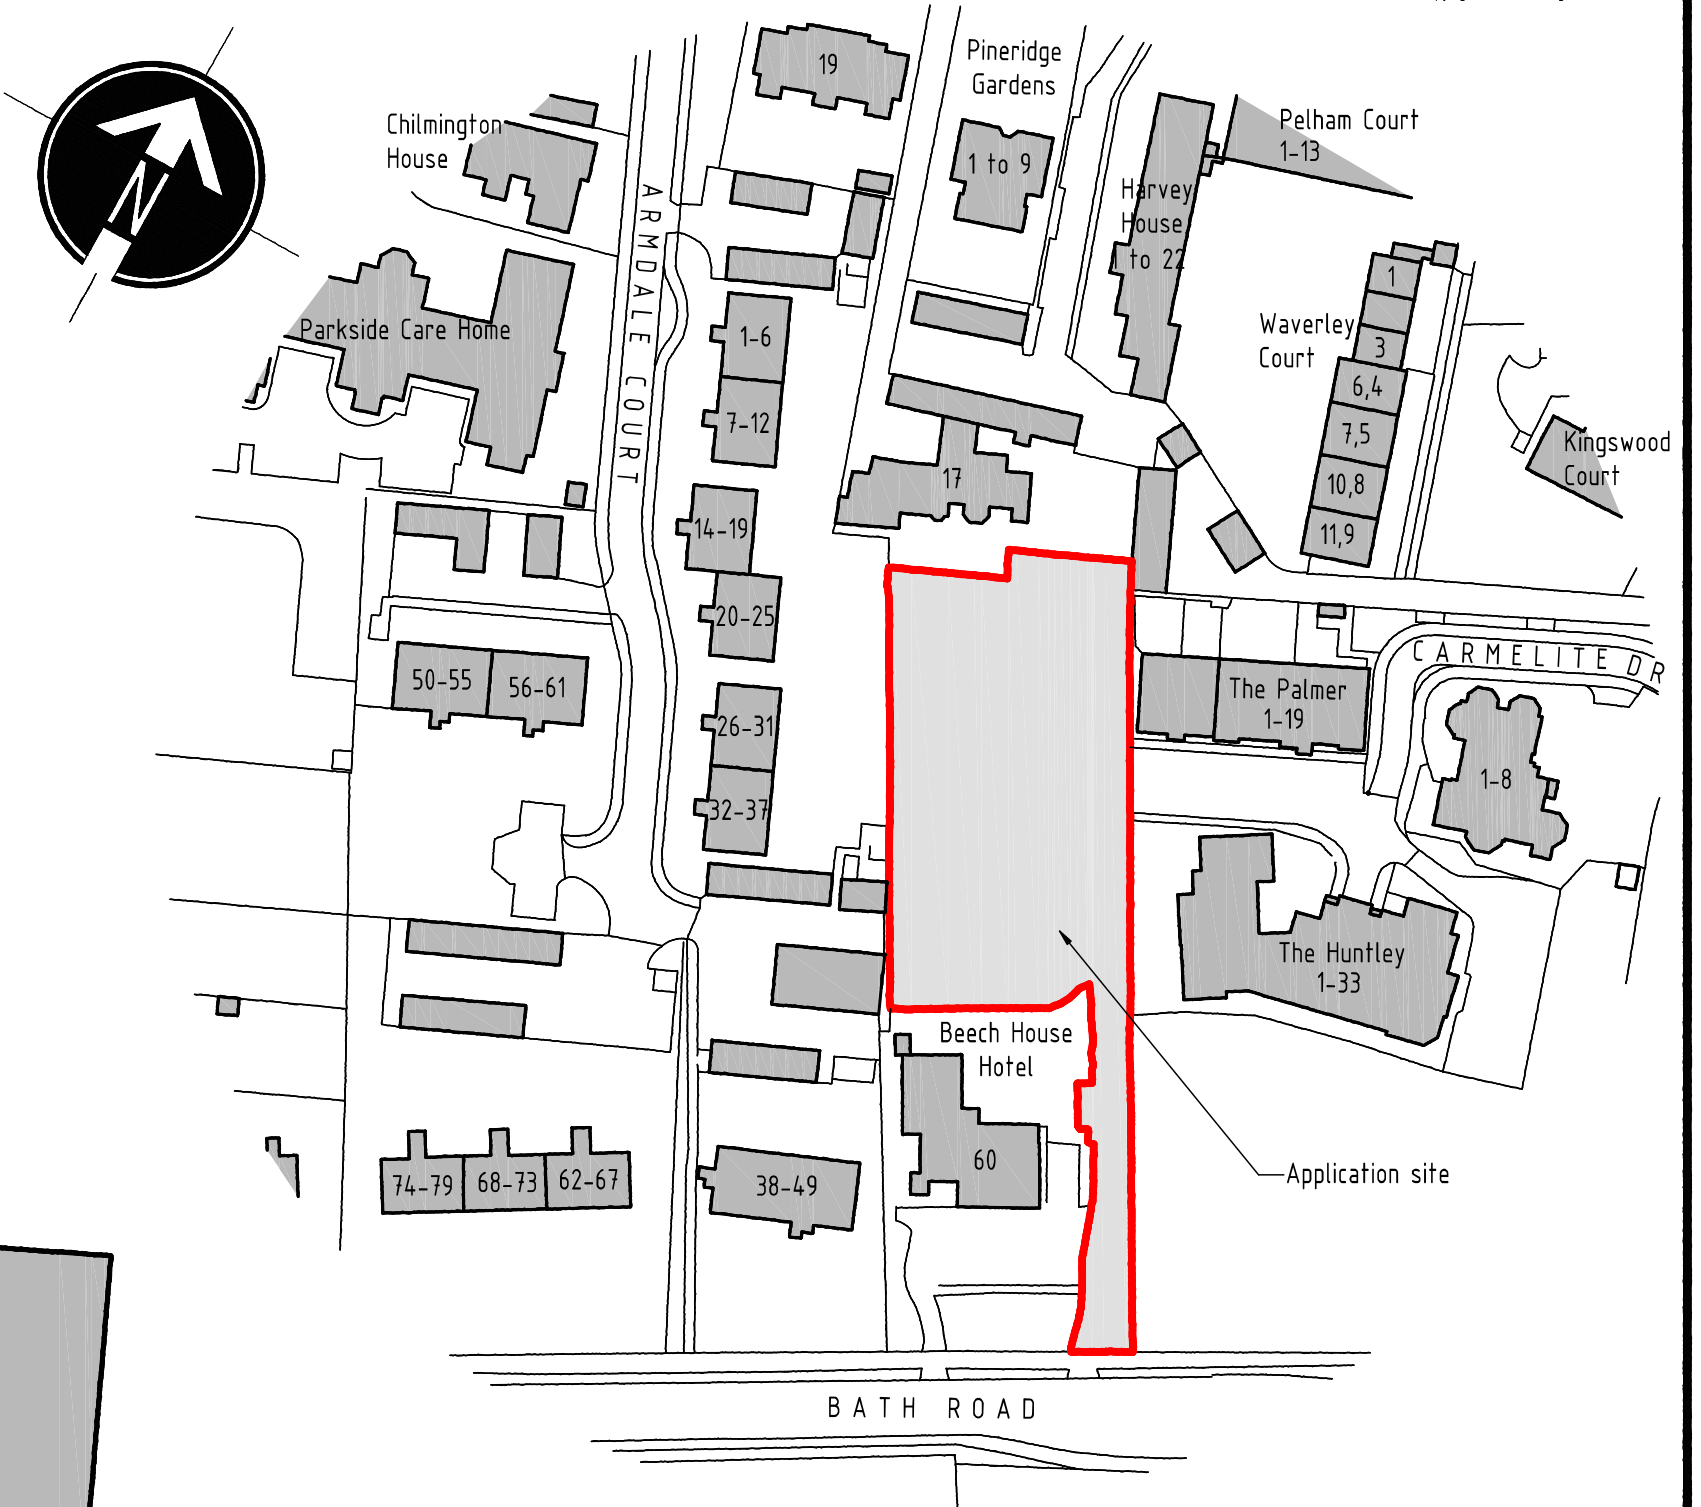



- | LEGEND | | | | | |
|--------------------------------------|---|--|---|--|---|
| Proposed two storey |  | Existing trees to be removed |  | Refuse and recycling storage & collection points |  |
| Proposed single storey |  | Permeable patio |  | Proposed structural ground floor slab level | S L 7 1 . 3 7 5 |
| Existing structures to be demolished |  | Grassed areas |  | Proposed Levels | 71.600 |
| Proposed new planting |  | Existing trees & planting to remain |  | Existing Levels | + 71.93 |
| Root protection area (RPA) |  | Proposed shed for cycle storage min 2 spaces |  | Section Lines | A ———— A |

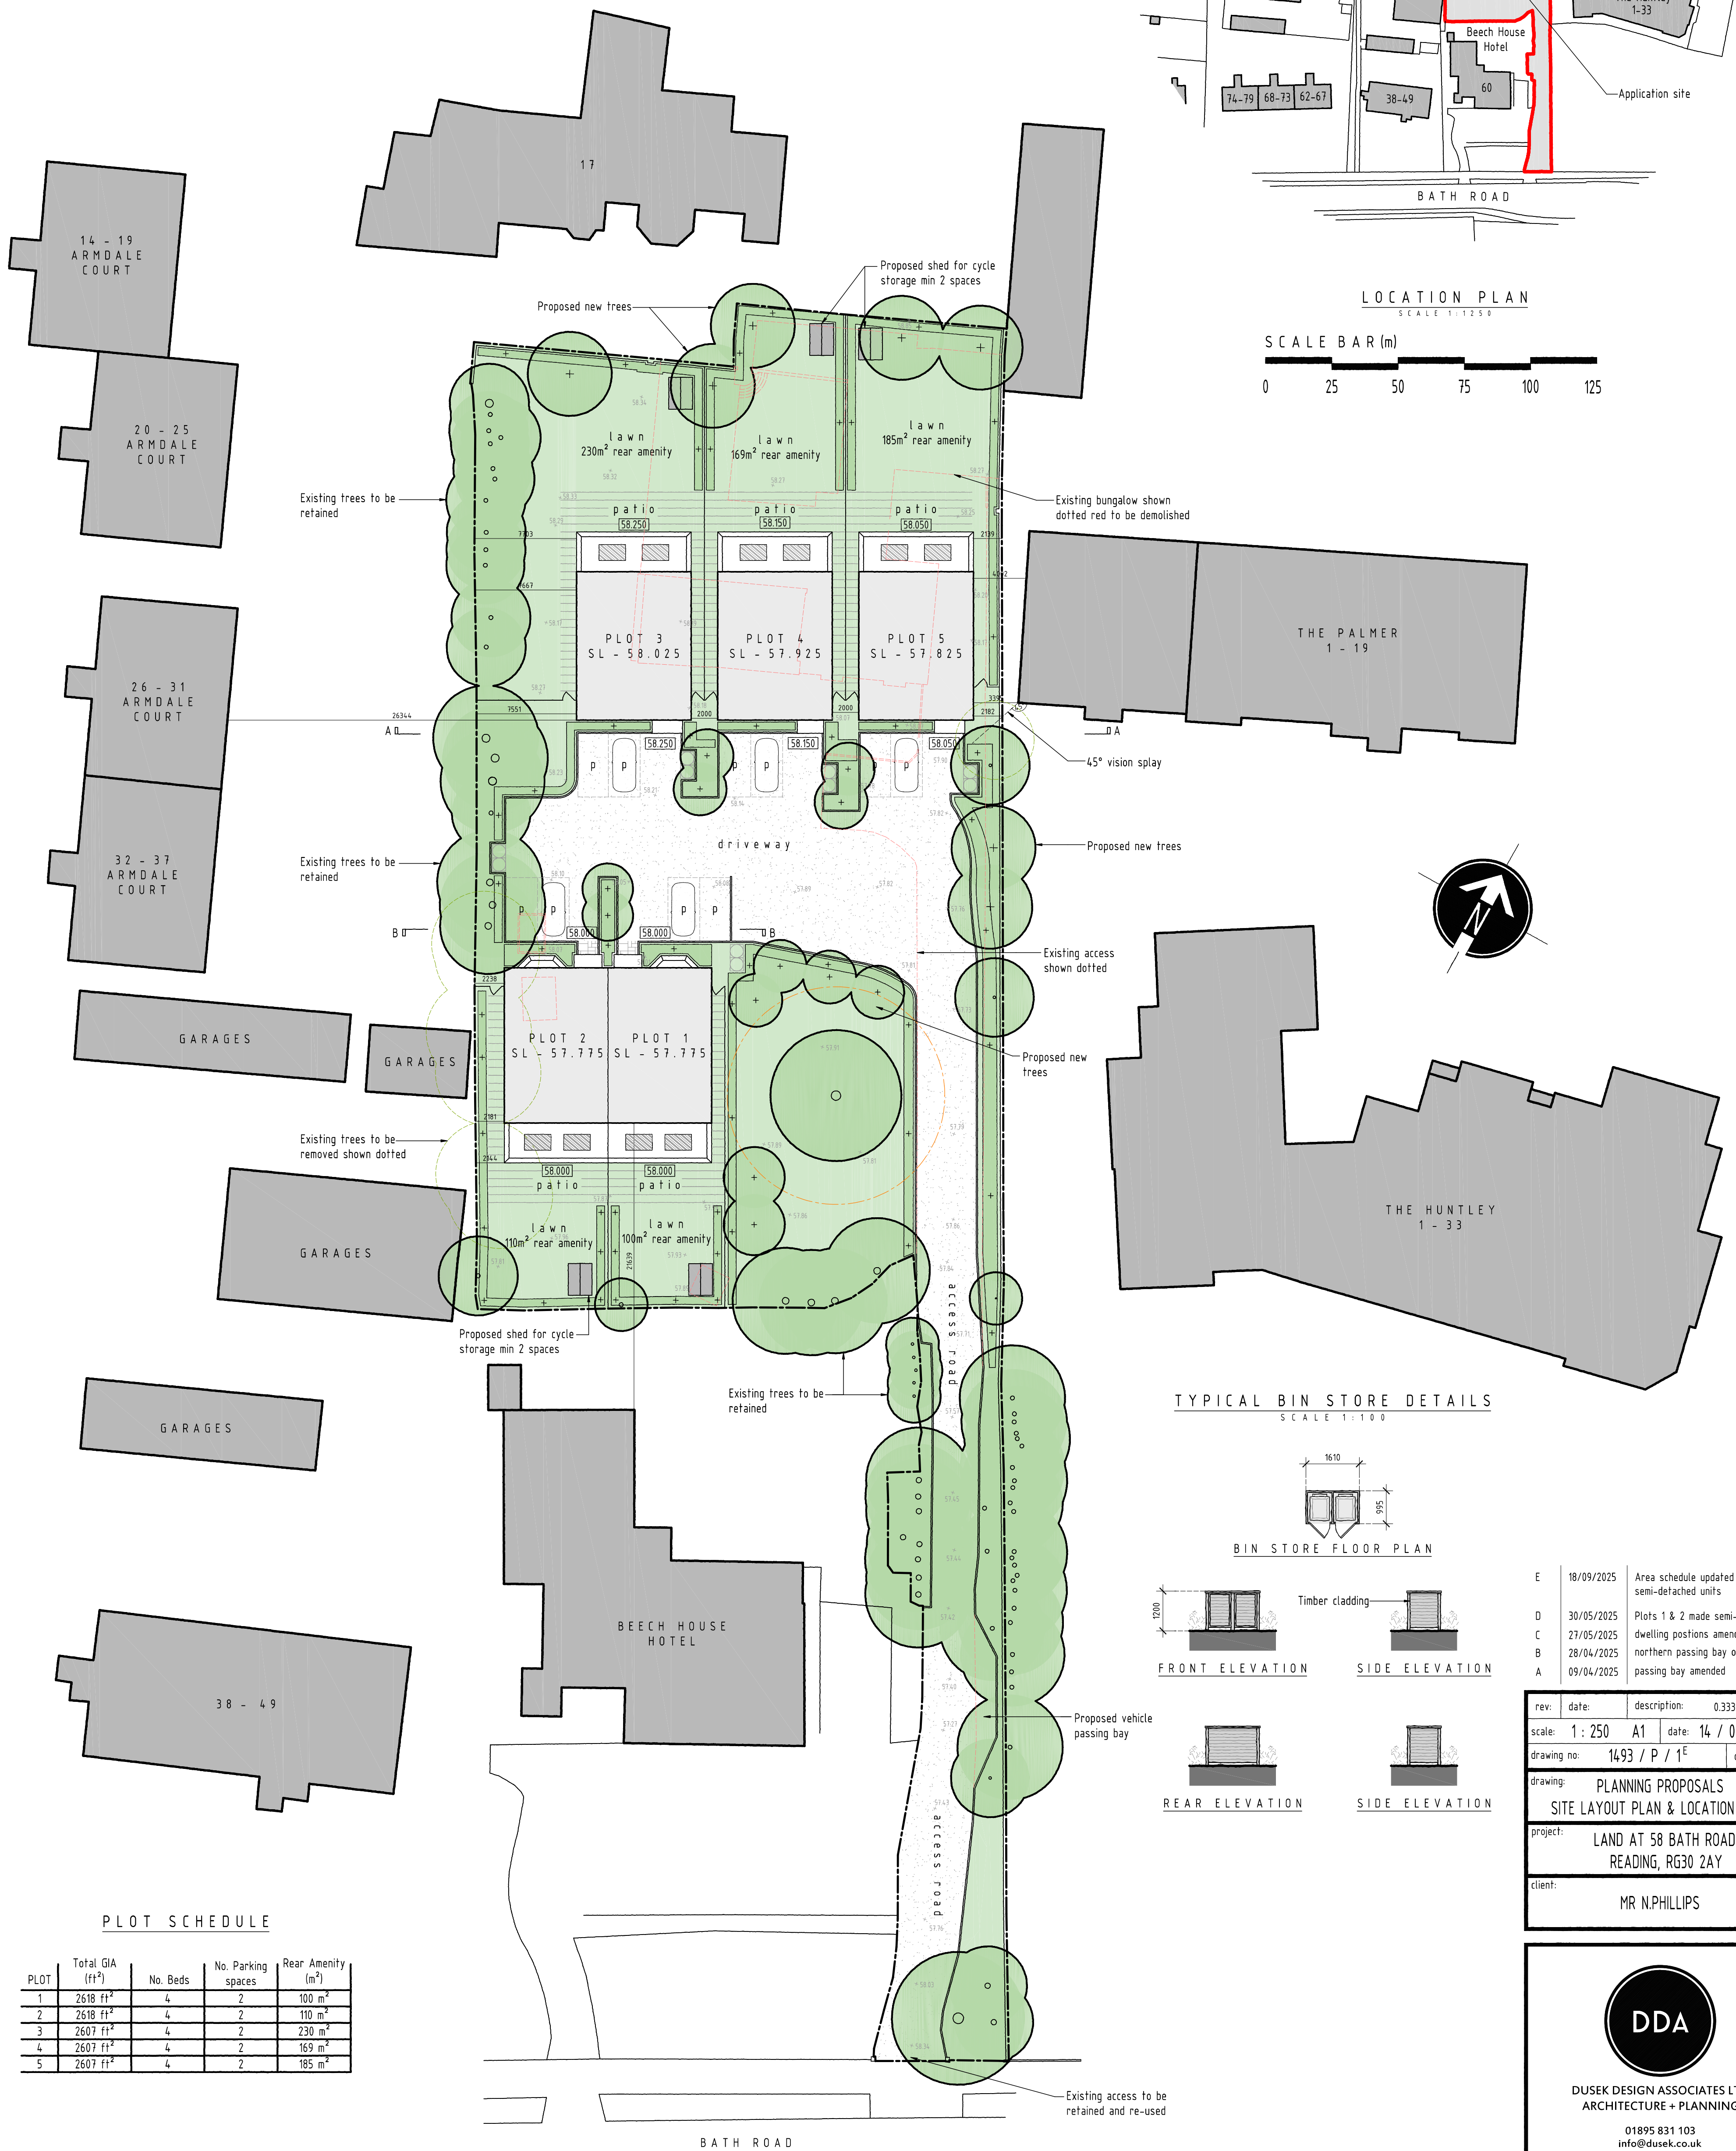

LOCATION PLAN
SCALE 1:1250

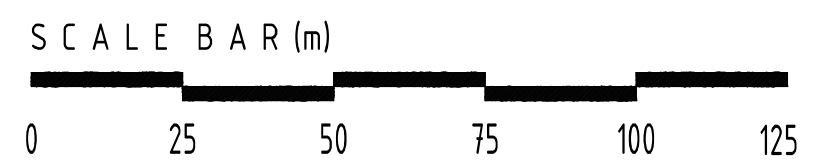

TYPICAL BIN STORE DETAILS
SCALE 1:100

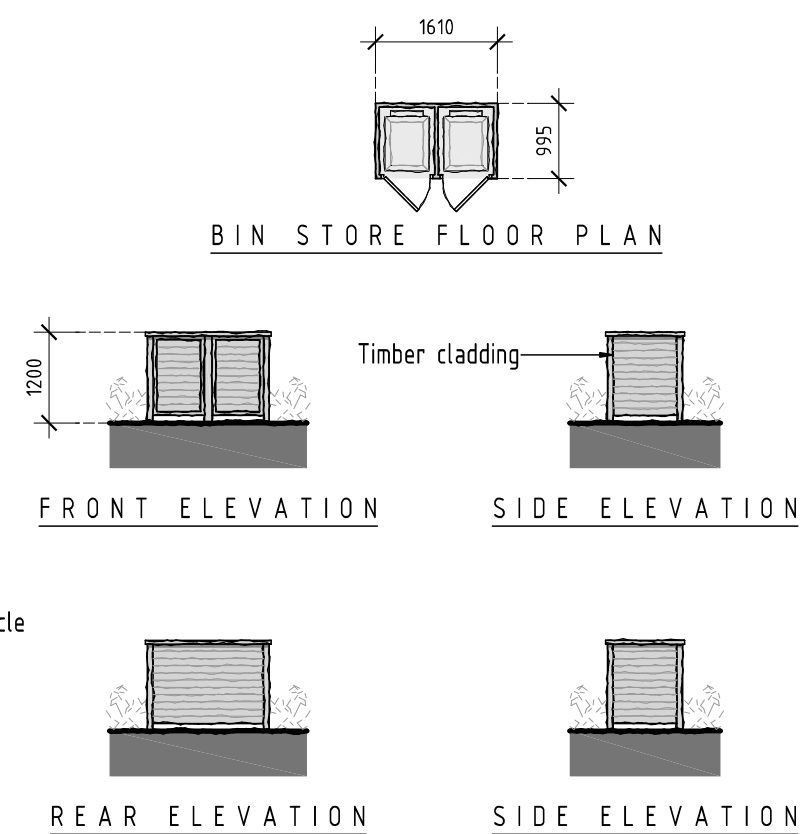


client: MR N.PHILLIPS

PLOT SCHEDULE				
PLOT	Total GIA (ft ²)	No. Beds	No. Parking spaces	Rear Amenity (m ²)
1	2618 ft ²	4	2	100 m ²
2	2618 ft ²	4	2	110 m ²
3	2607 ft ²	4	2	230 m ²
4	2607 ft ²	4	2	165 m ²
5	2607 ft ²	4	2	185 m ²

PLOT SCHEDULE

SITE LAYOUT PLAN
SCALE 1:250

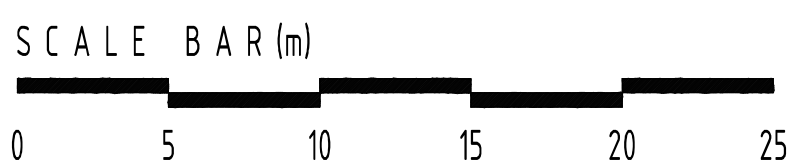

DUSEK DESIGN ASSOCIATES LTD
ARCHITECTURE + PLANNING

01895 831 103
info@dusek.co.uk
www.dusek.co.uk

print history: Thursday, 18 September, 2025 16:10:19